



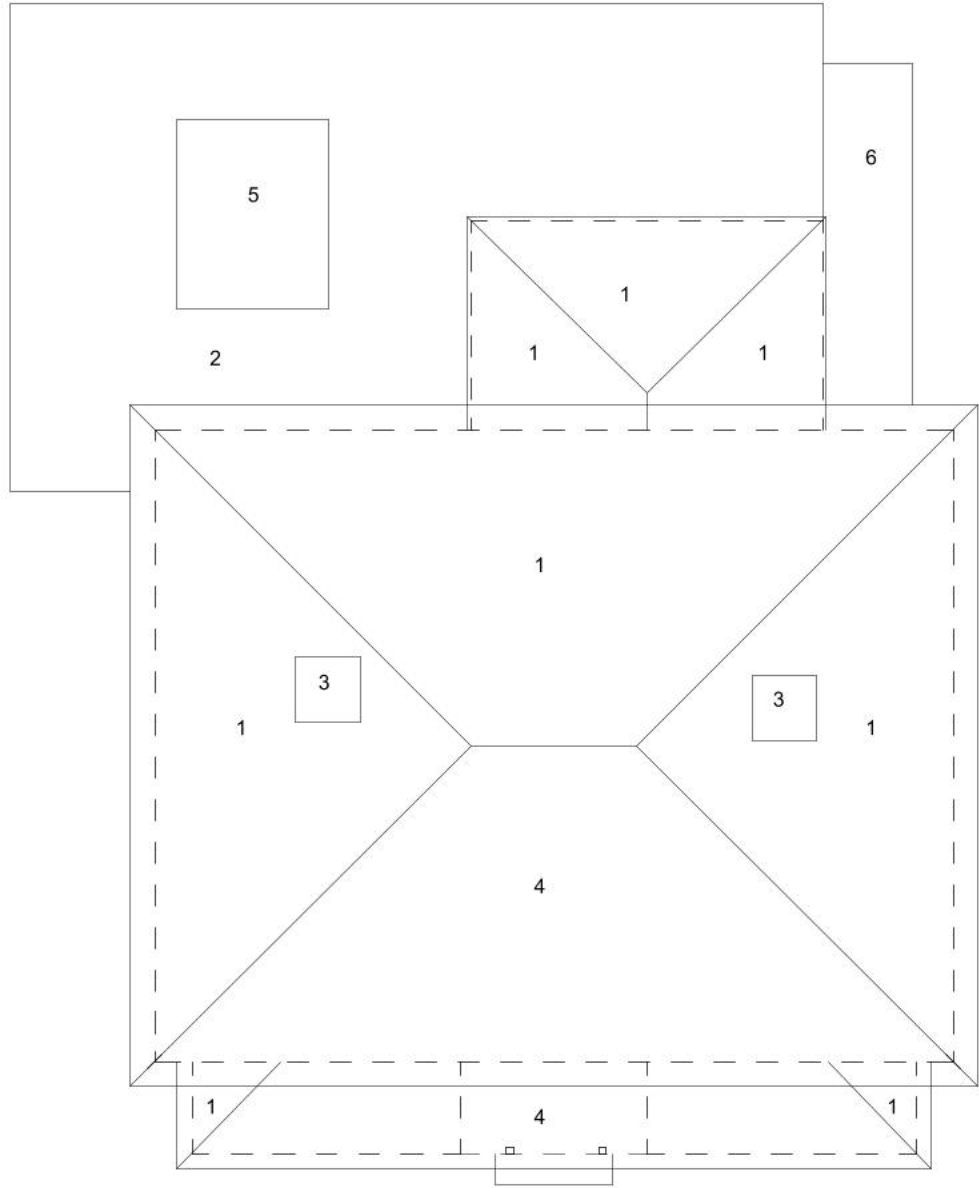

PROPOSED ROOF PLAN
Scale 1:100

- Key:
- 1: Slate Tiles-Pitched Roof
 - 2: Flat Fibreglass Parapet
 - 3: Chimney
 - 4: Slate Tile and Solar Slate Combination
 - 5: Roof Lantern
 - 6: Glass porch roof

 

McCafferty Design.

McCAFFERTY DESIGN LIMITED
www.mccaffertydesign.com info@mccaffertydesign.com
+44 (0)1500 718852 +44 (0)791 9097306 +44 (0)759 2612769
Registered in England & Wales No: 08089405
Registered Office: 7 Priestlands PI, Lymington SO41 9GA, England

B:	SECOND ISSUE	15/02/26	SJM
A:	FIRST ISSUE	27/01/26	SJM
ISSUE:	REVISION	DATE:	DRAWN:

FOR: S OGG & A GREEN
SITE: 5 ABBEY HILL
NETLEY
SO31 5FB

TITLE: PROPOSED ROOF PLANS

SCALE: 1:100 SHEET: A3

DESIGN #: DRAWING #: 007

DESIGNED: SJM STRESSED: XXX APPROVED: XXX

ALL DIMENSIONS IN MILLIMETRES UNLESS STATED OTHERWISE

COPYRIGHT © 2026
This drawing is issued by McCafferty Design Ltd.
The copyright to this drawing and all parts thereof remain the property of McCafferty Design Ltd.
The information contained herein is confidential. Reproduction, distribution, or the communication of any part of this design in any form is prohibited without the express written consent of McCafferty Design Ltd.