





Location Plan
AS EXISTING
Scale 1:1250
OS Licence number AC0000849896

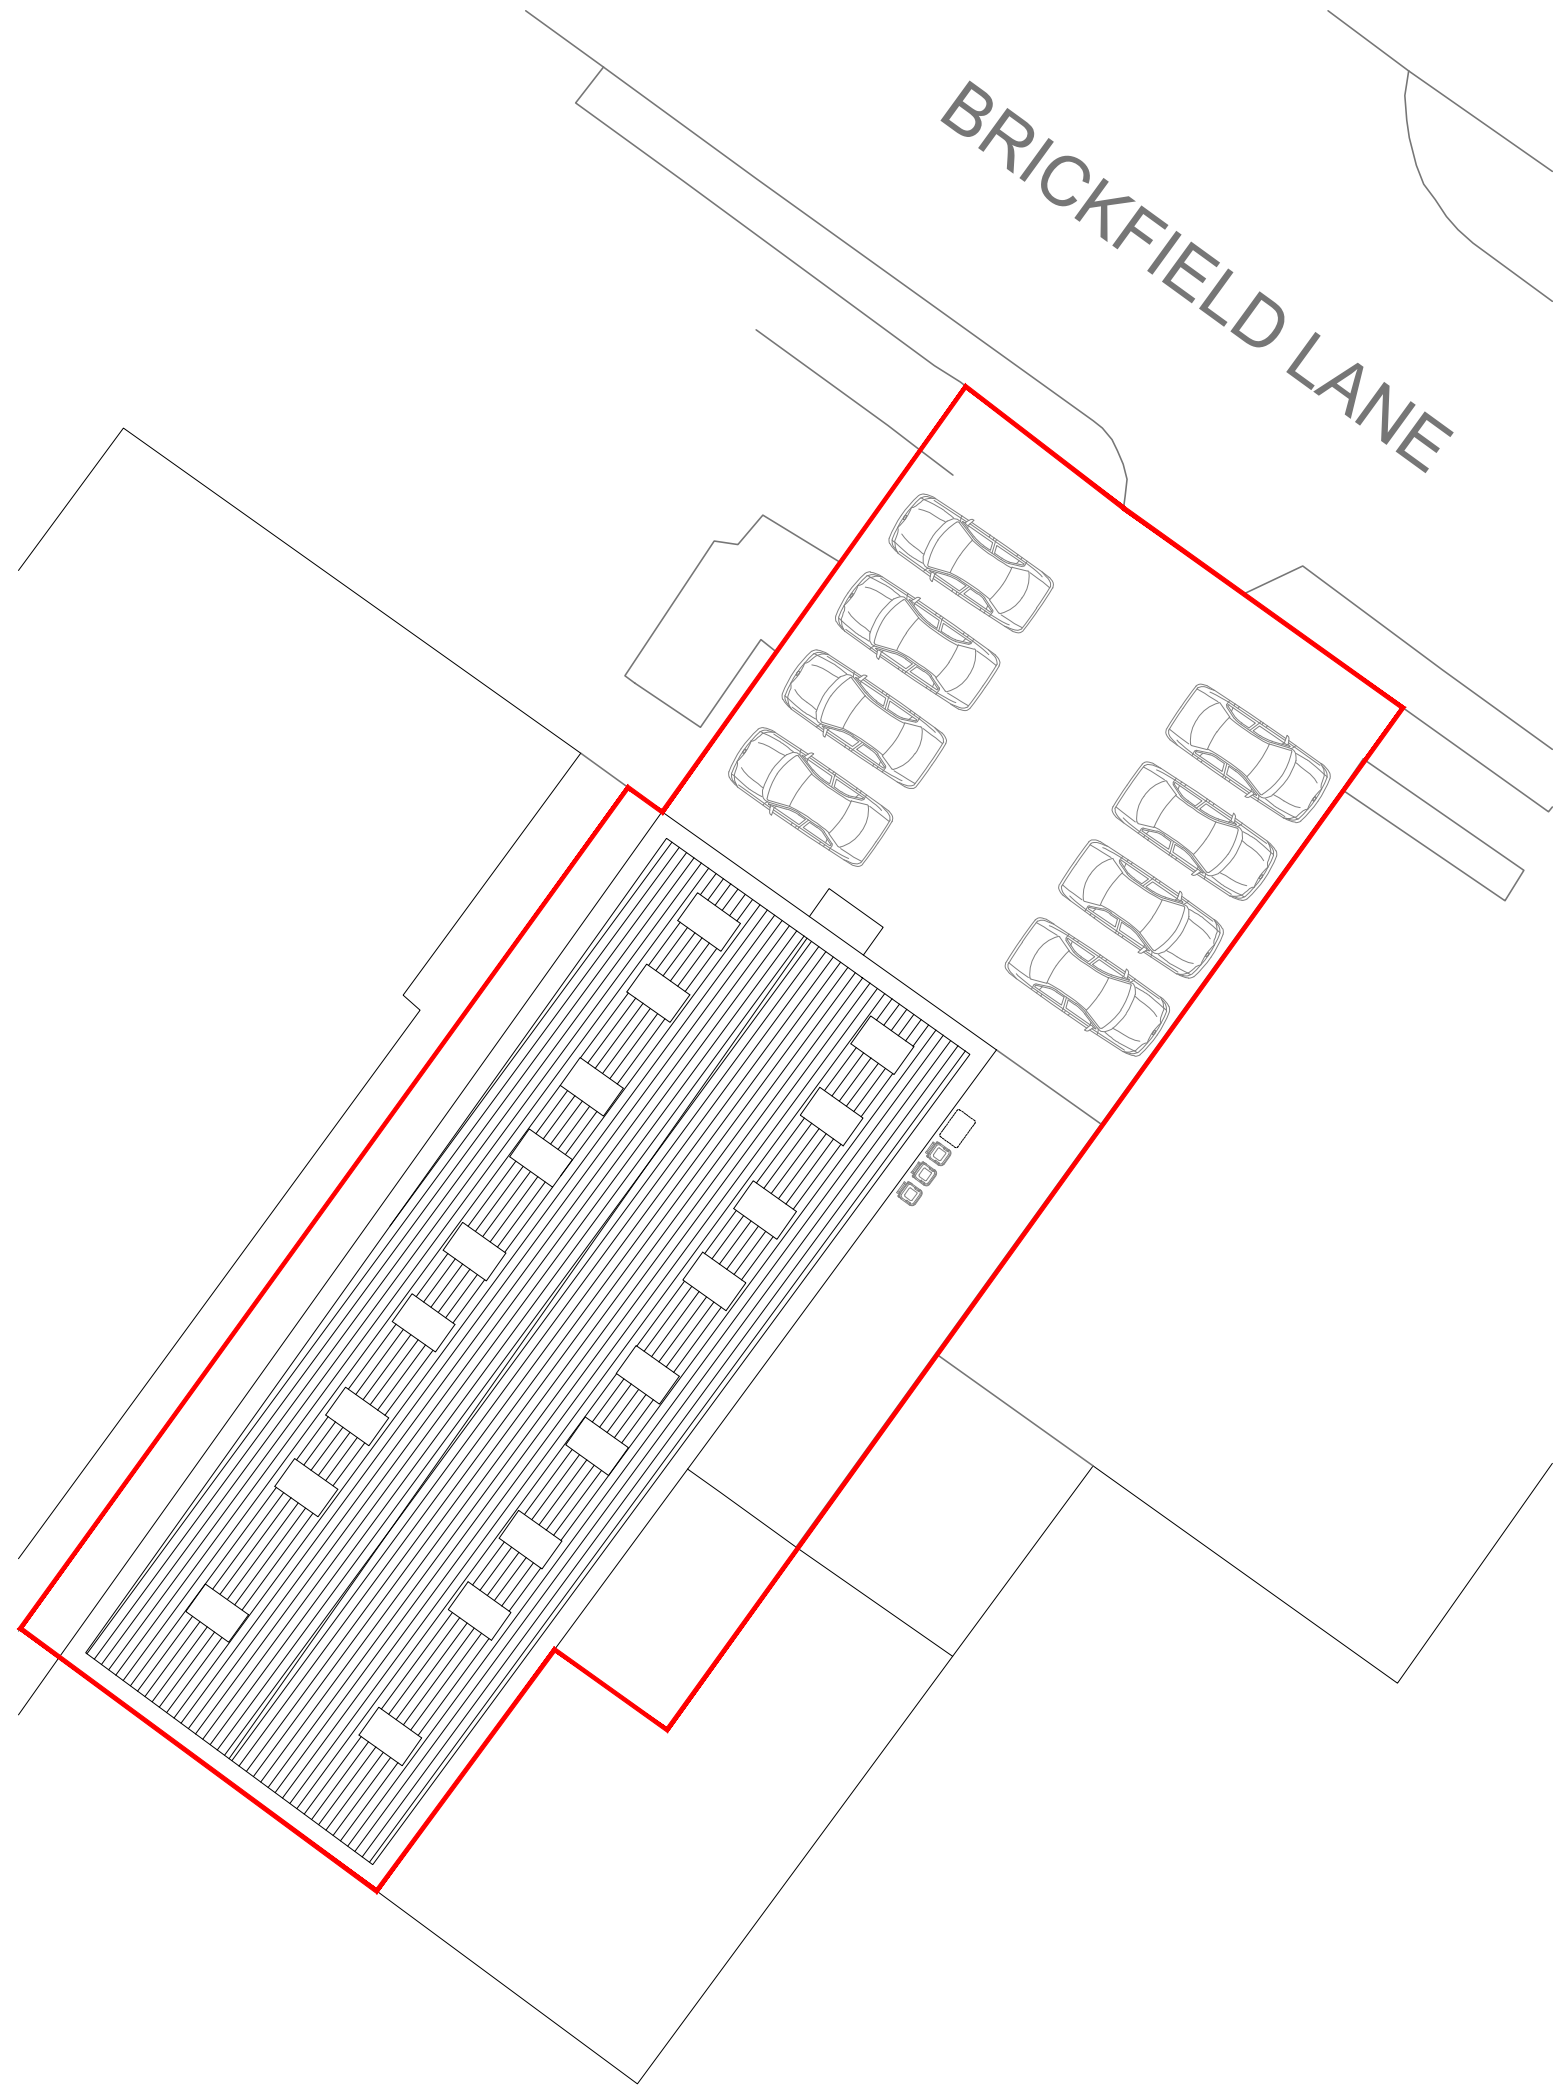


Site Plan
AS EXISTING
Scale 1:200

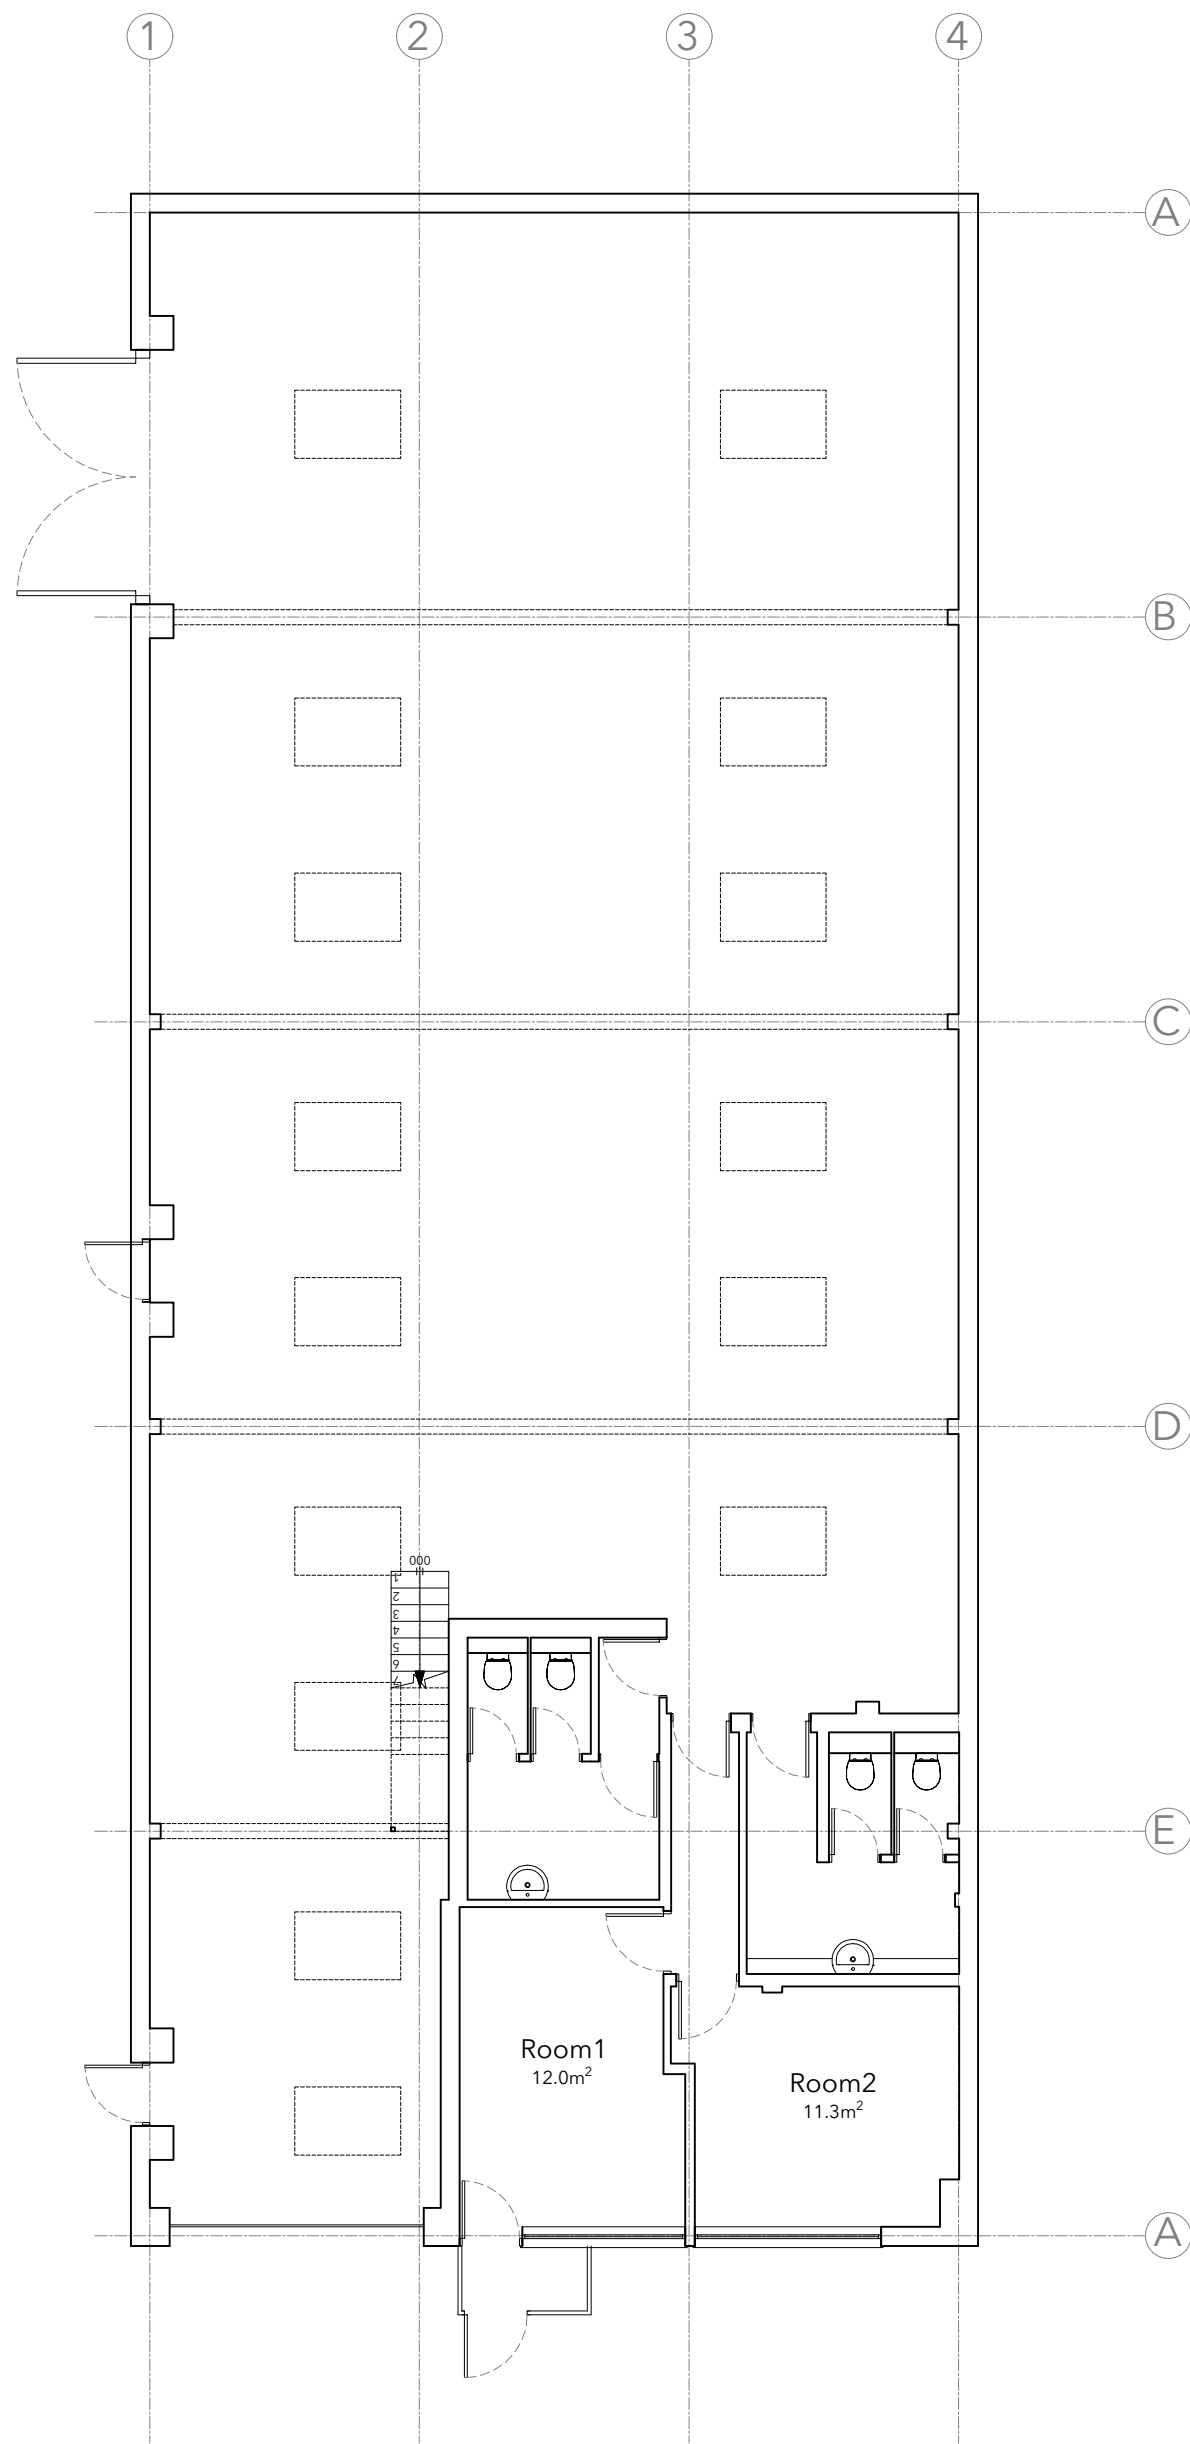


Ground Floor


Plans
AS EXISTING
Scale 1:100

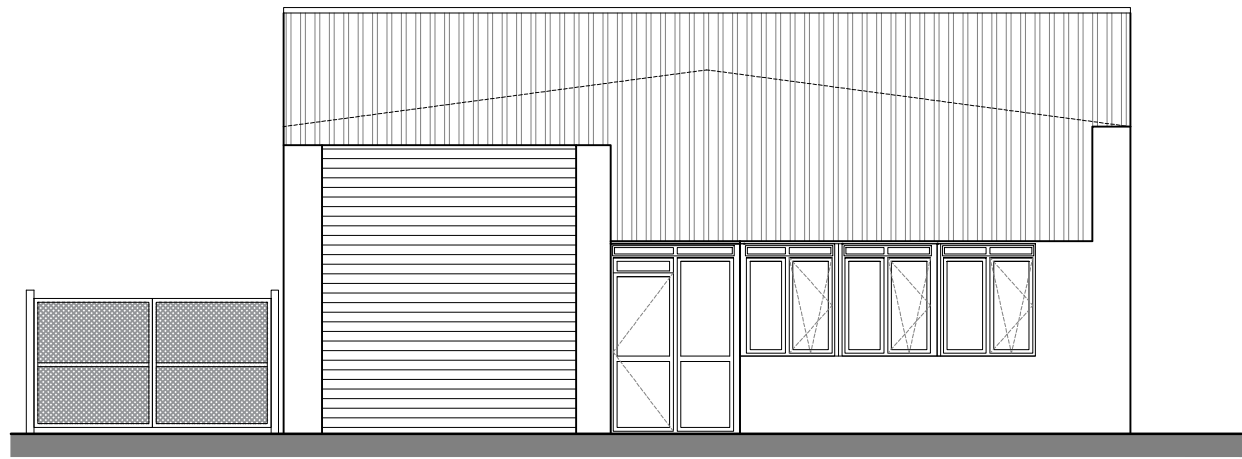


Front Elevation

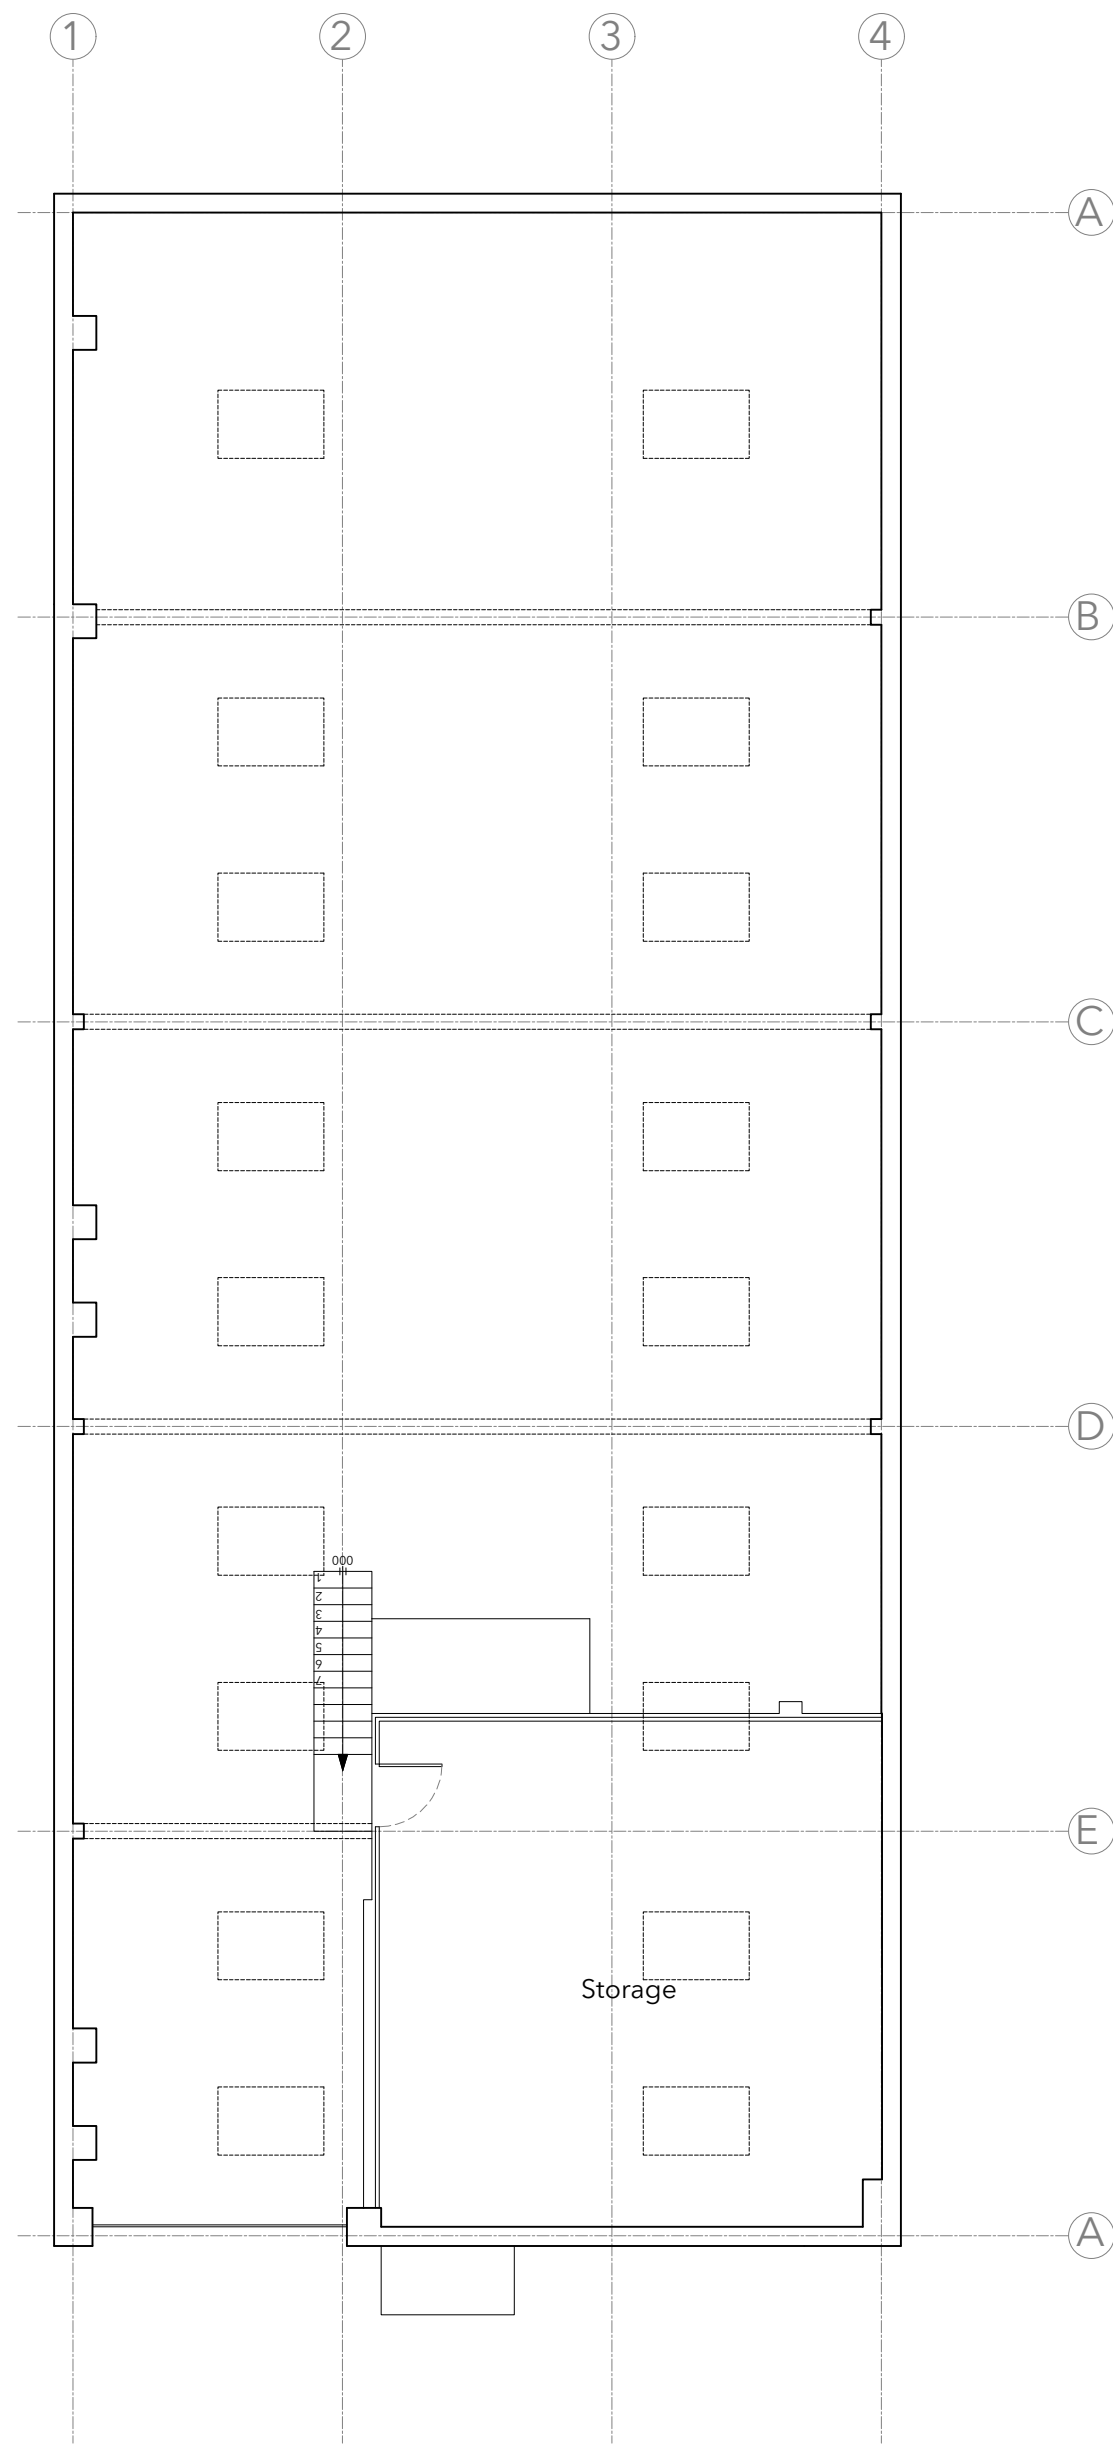


First Floor

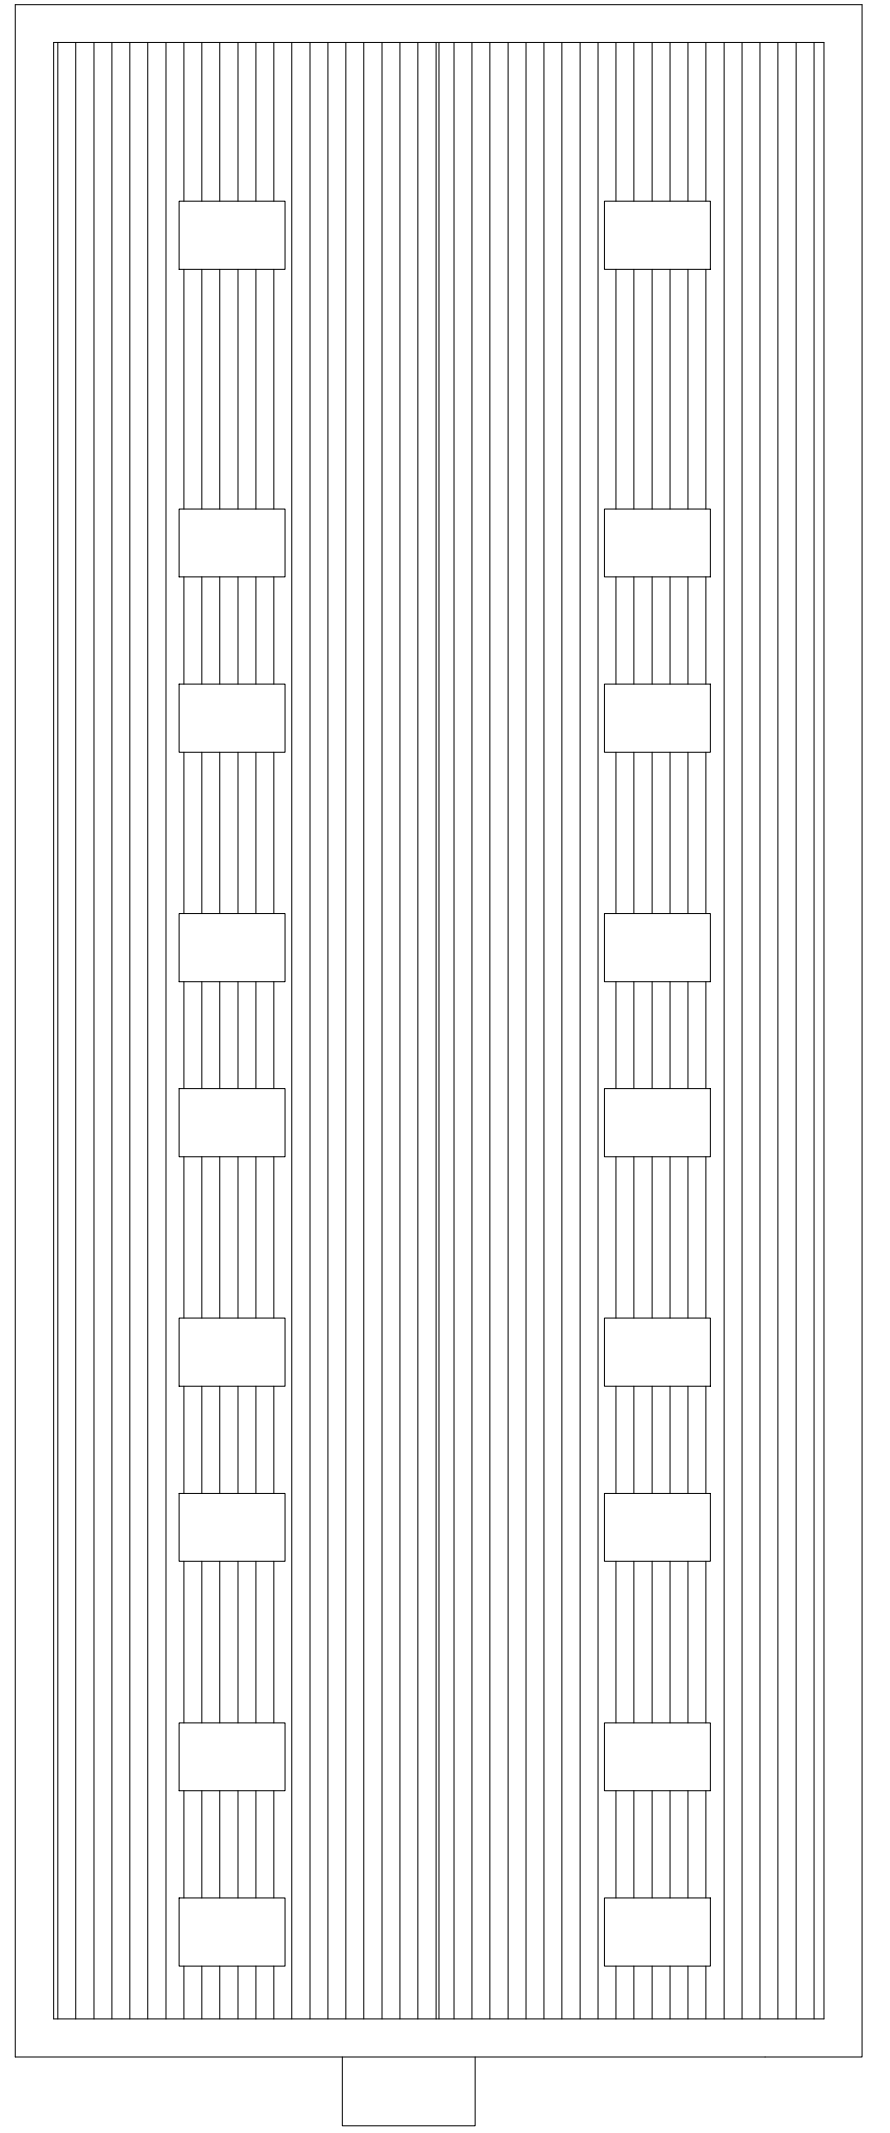


Roof Plan

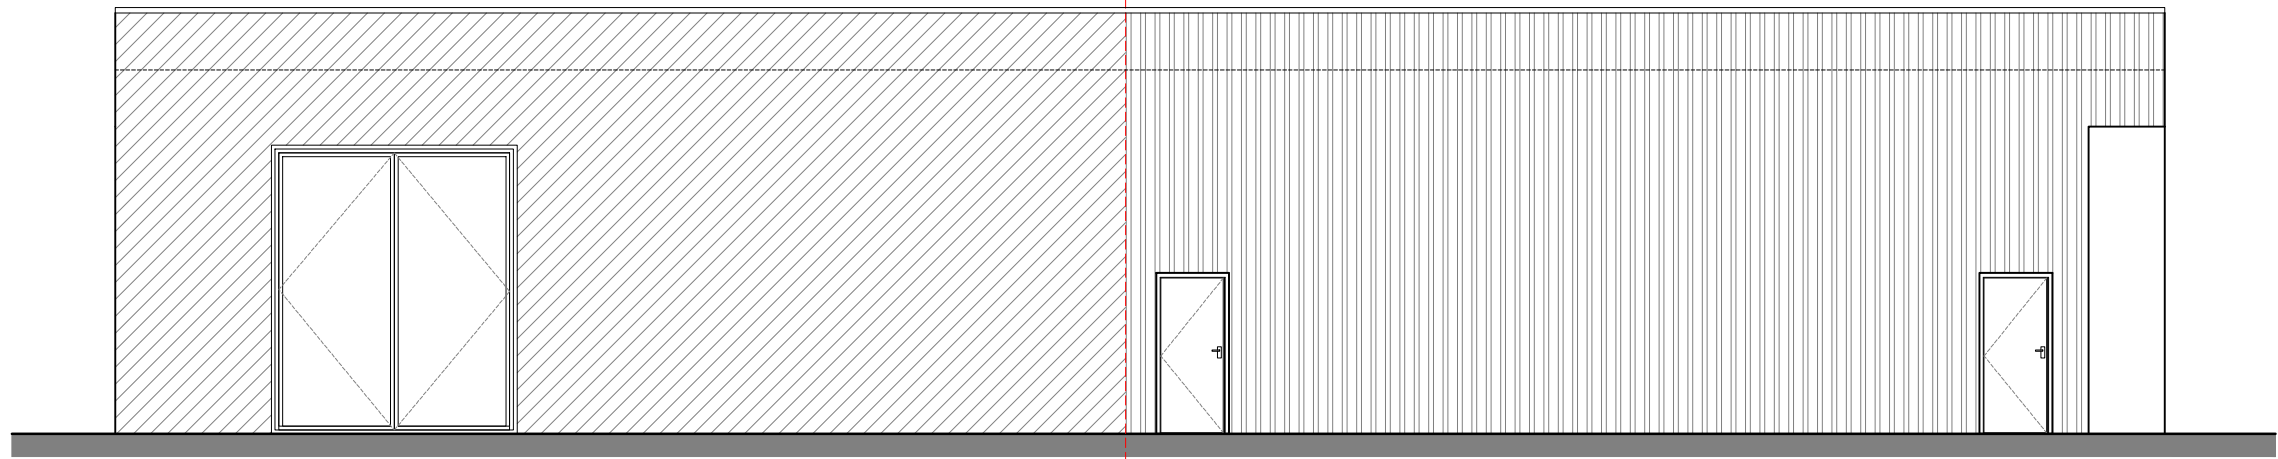

Side Elevation

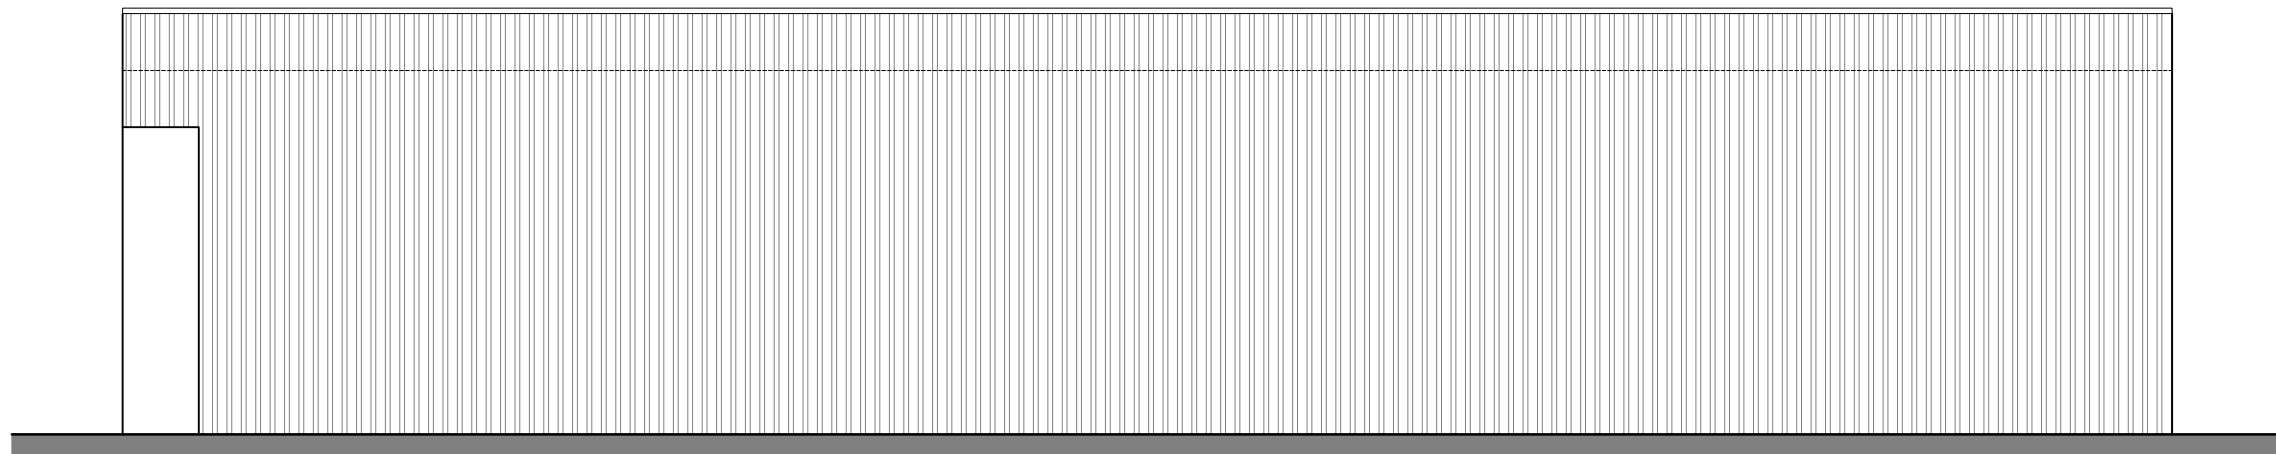

Side Elevation

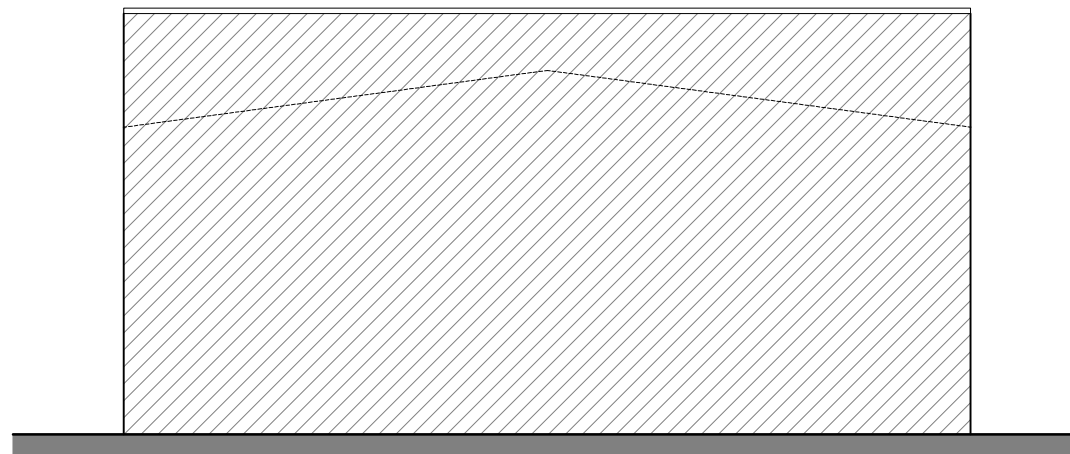

Rear Elevation

Elevations
AS EXISTING
Scale 1:100

No.	Description	Date
A	Location Plan	12/02/26

studio

t. 02382 542011
e. info@rs-studio.co.uk
w. www.rs-studio.co.uk

Drawing Title:
Plans and Elevations
AS EXISTING

Project Title:
Discovery House,
Brickfield Lane,
Chandlers Ford,
Eastleigh, SO53 4DP

Drawing No.:

1937-P-01

Date: January 2026

Scale: Various

Drawn: AS

Checked: RS

This drawing is the copyright of the company and must not be reproduced or used without permission. Annotated dimensions are to be taken in preference to scaled dimensions and site dimensions must be checked before work is commenced.