




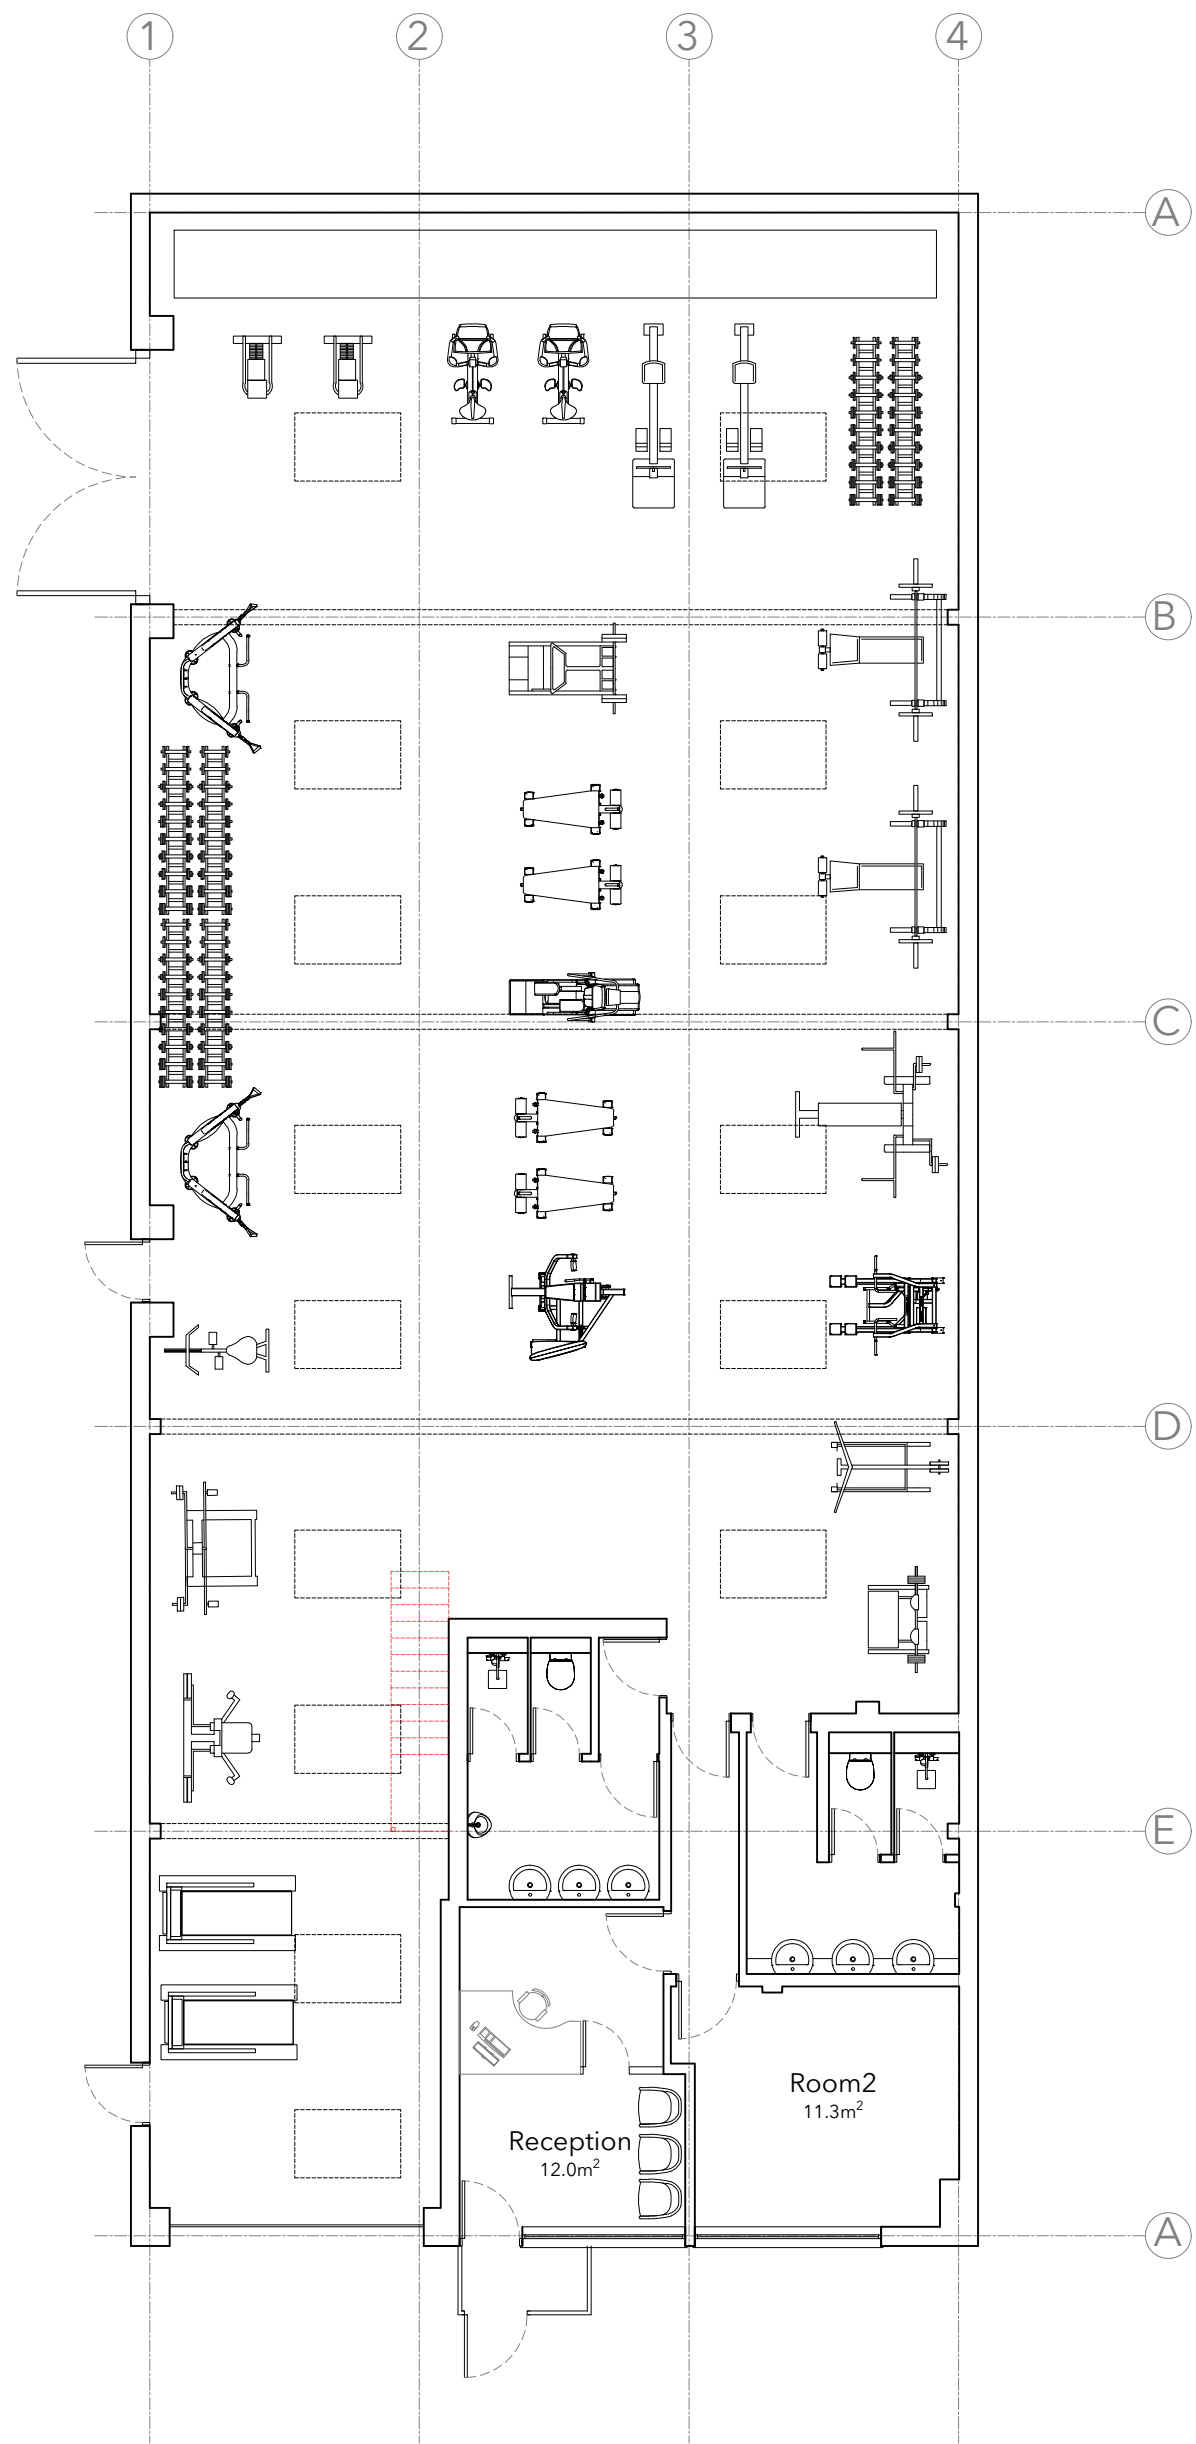


Ground Floor

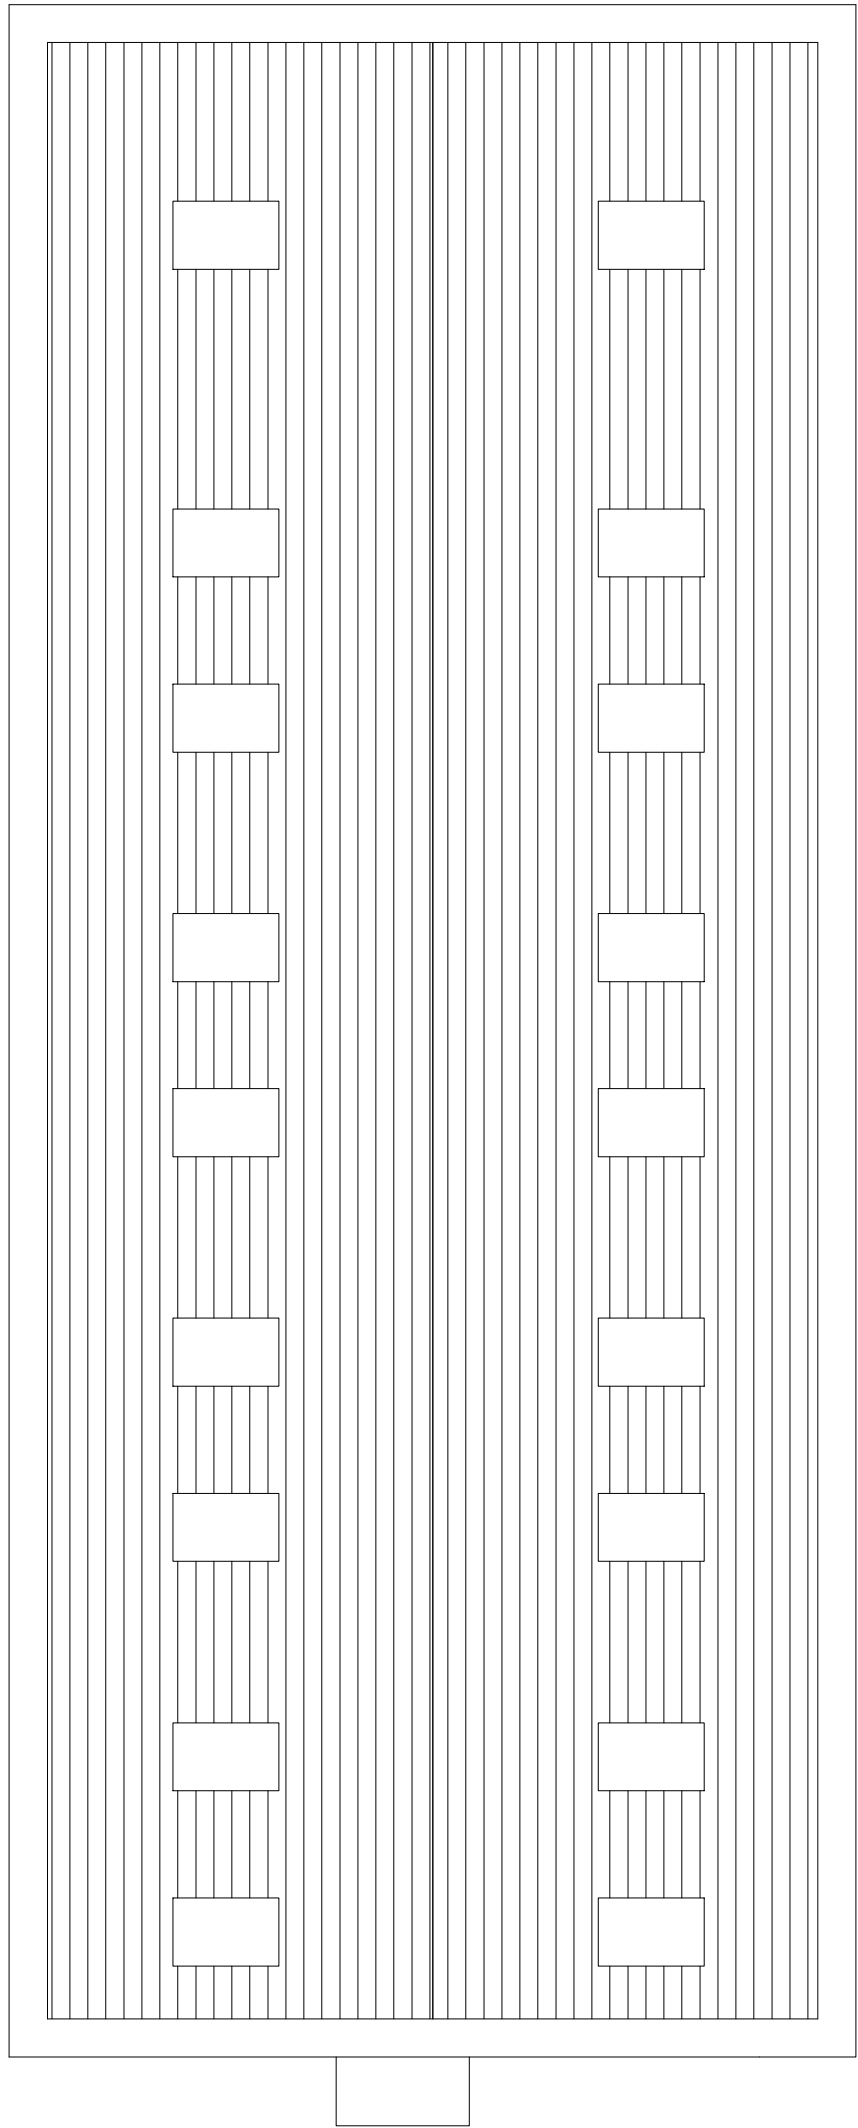


Roof Plan

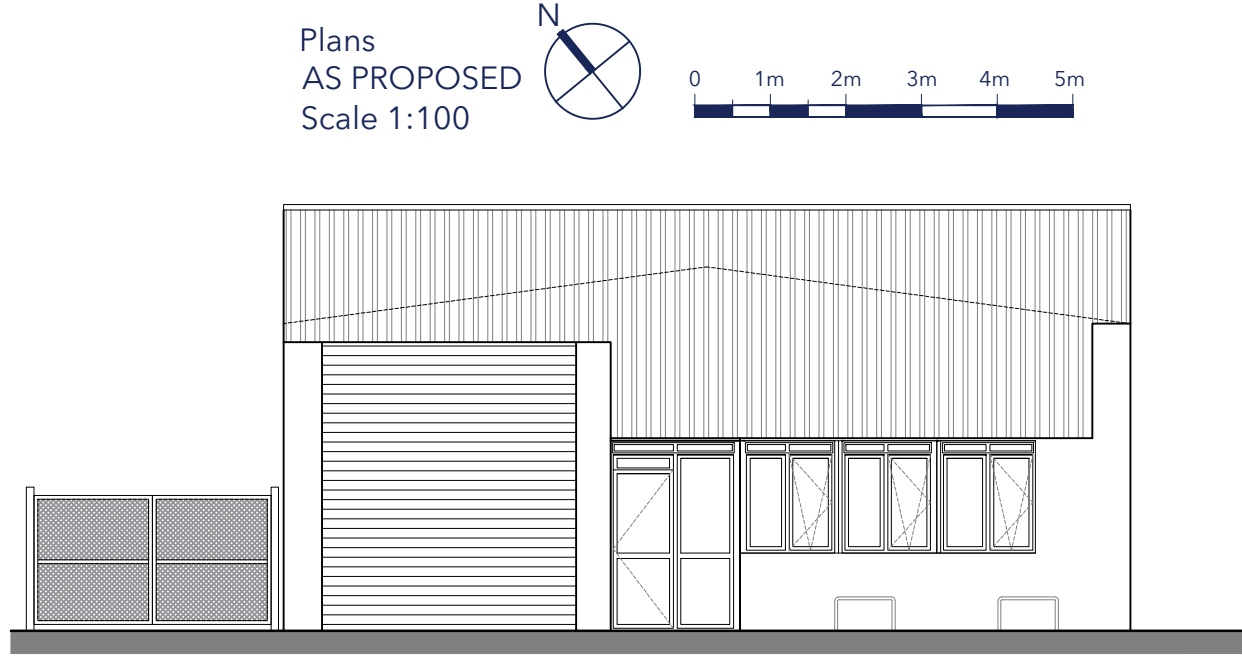


Front Elevation

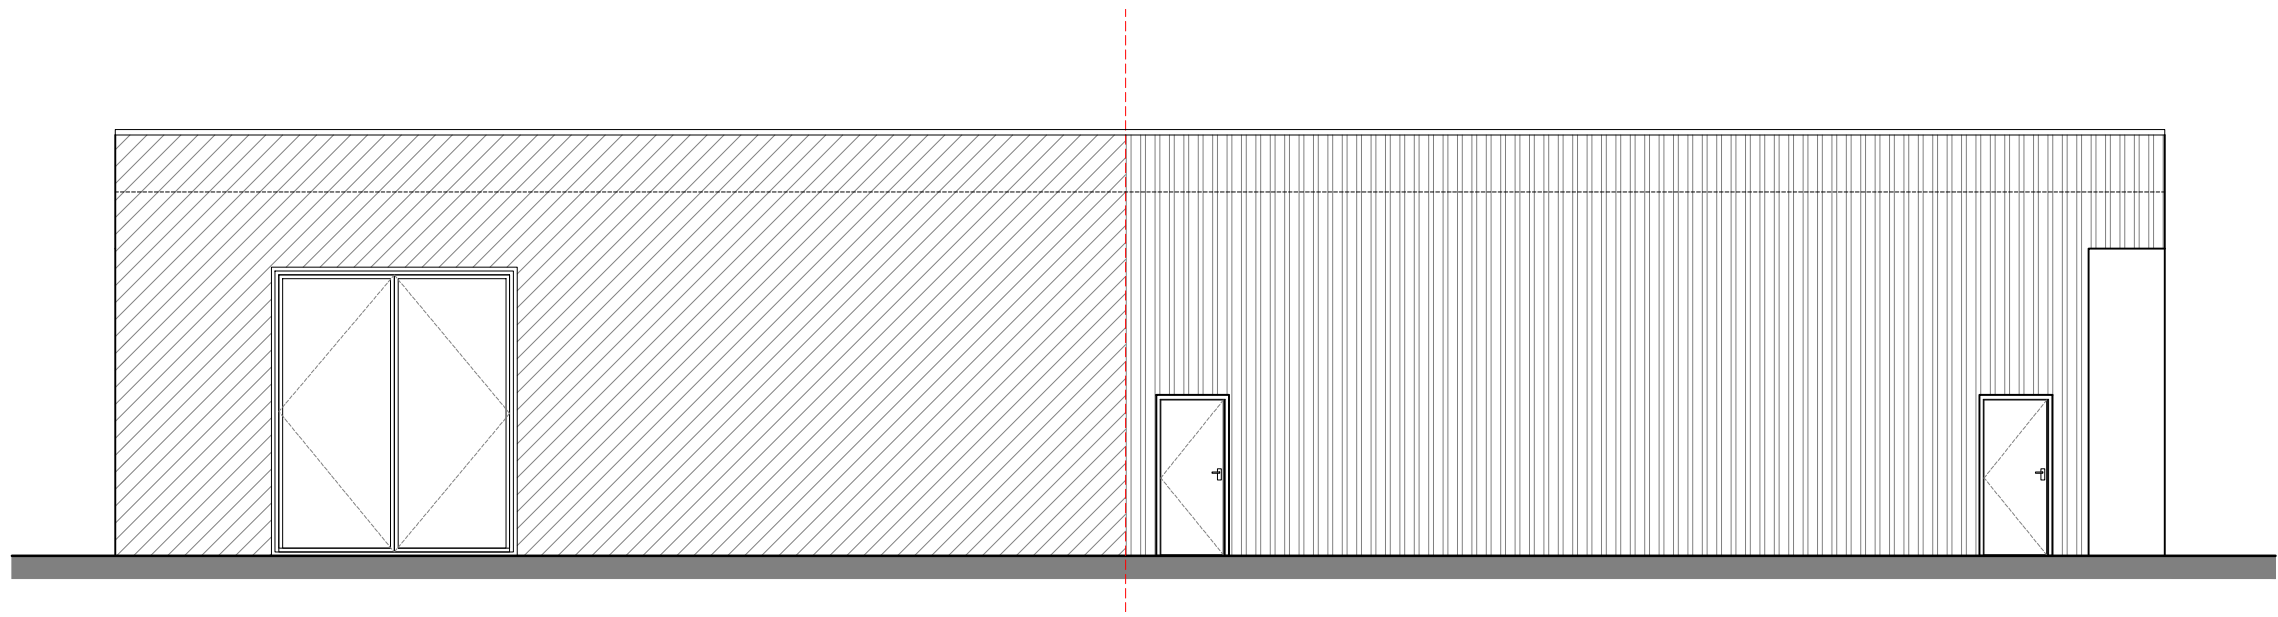

Side Elevation

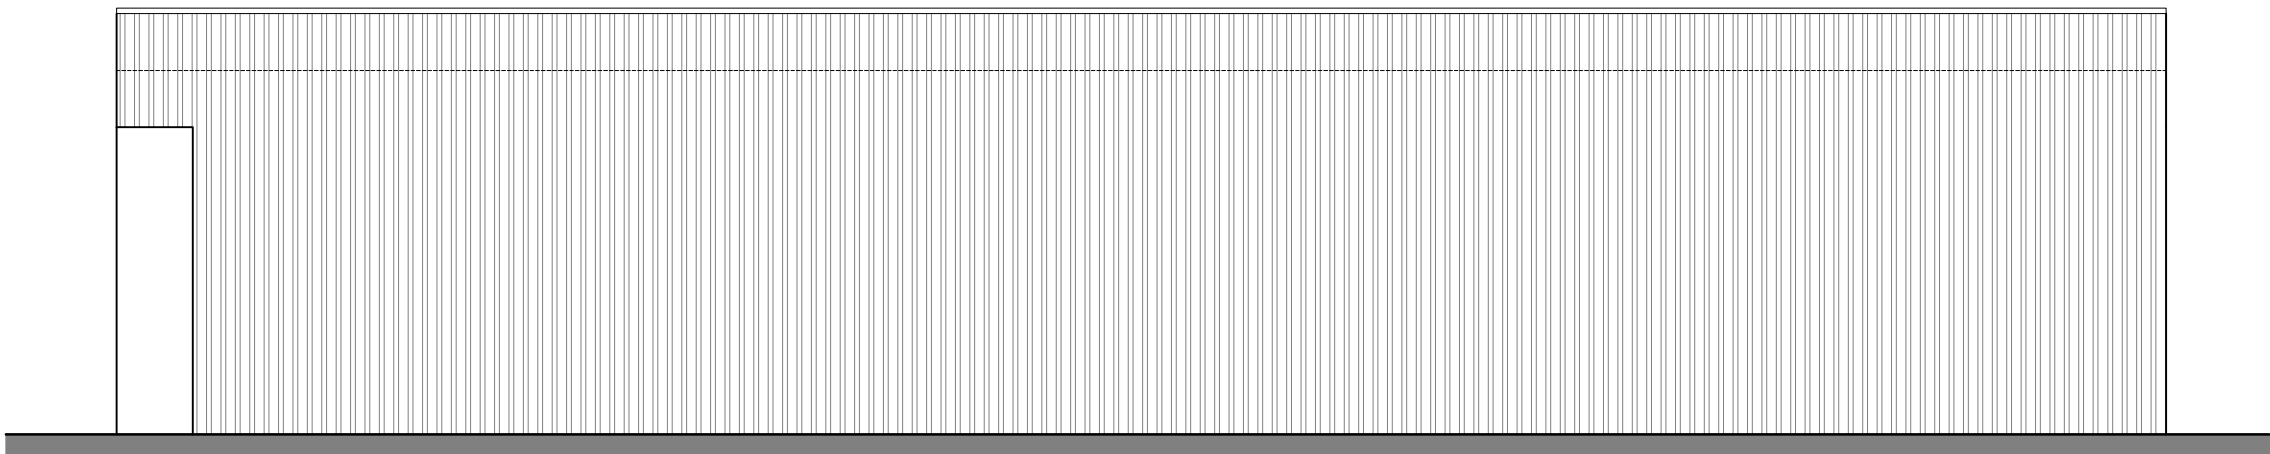

Side Elevation

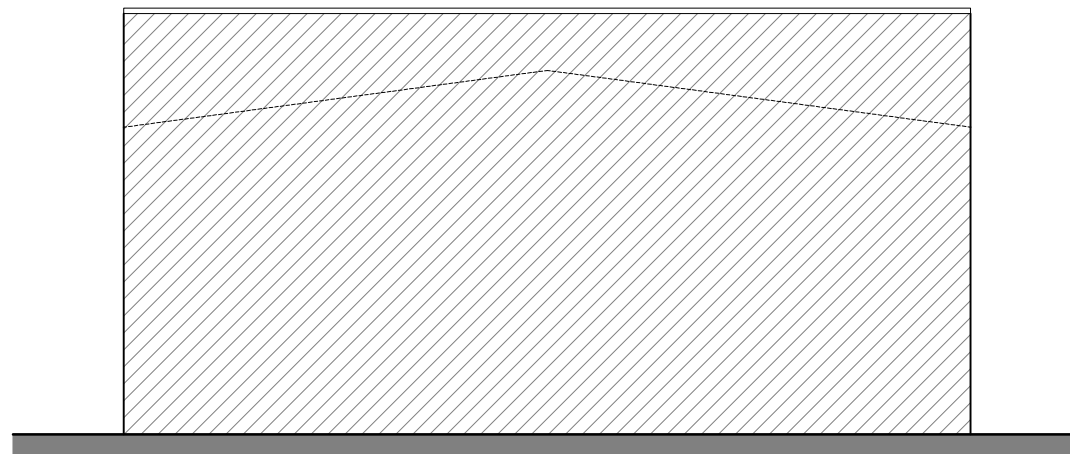

Rear Elevation

Elevations  
AS PROPOSED  
Scale 1:100

| No. | Description   | Date     |
|-----|---------------|----------|
| A   | Location Plan | 12/02/26 |

studio

t. 02382 542011  
e. info@rs-studio.co.uk  
w. www.rs-studio.co.uk

Drawing Title:  
Plans and Elevations  
AS PROPOSED

Project Title:  
Discovery House,  
Brickfield Lane,  
Chandlers Ford,  
Eastleigh, SO53 4DP

Drawing No.:

1937-P-02

Date: January 2026

Scale: Various

Drawn: AS

Checked: RS

This drawing is the copyright of the company and must not be reproduced or used without permission. Annotated dimensions are to be taken in preference to scaled dimensions and site dimensions must be checked before work is commenced.