


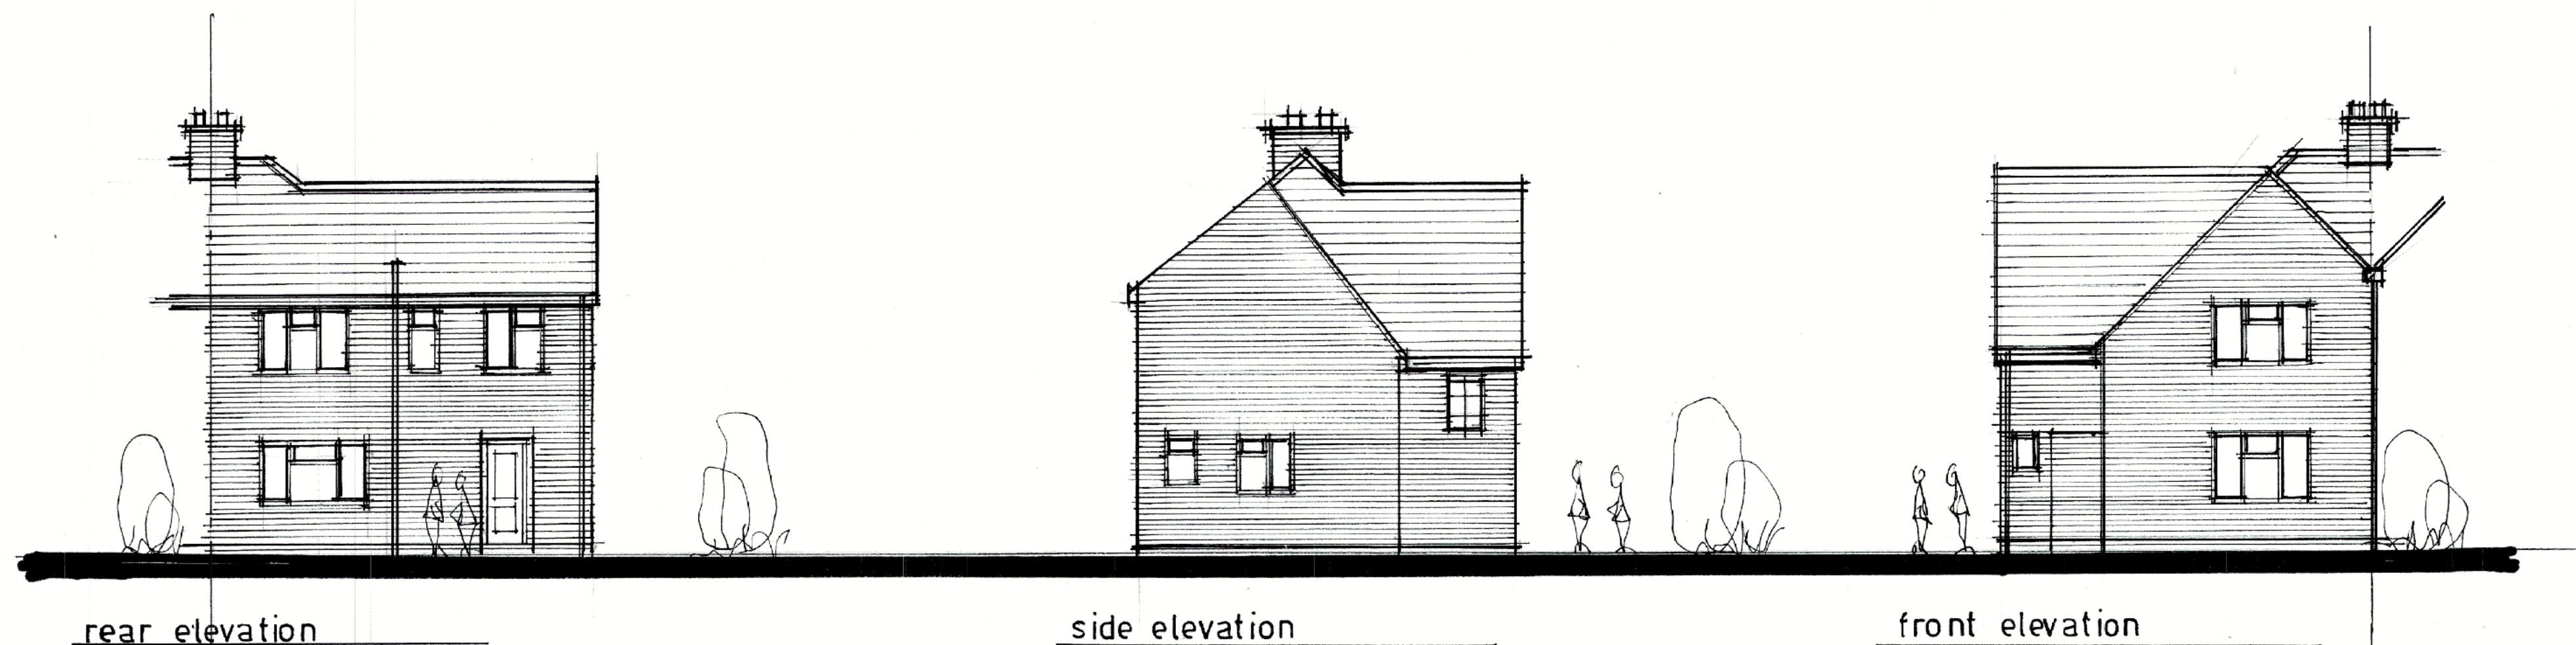


rear elevation

side elevation

front elevation


0m 1 2 3 4 5m
scale bar 1:100

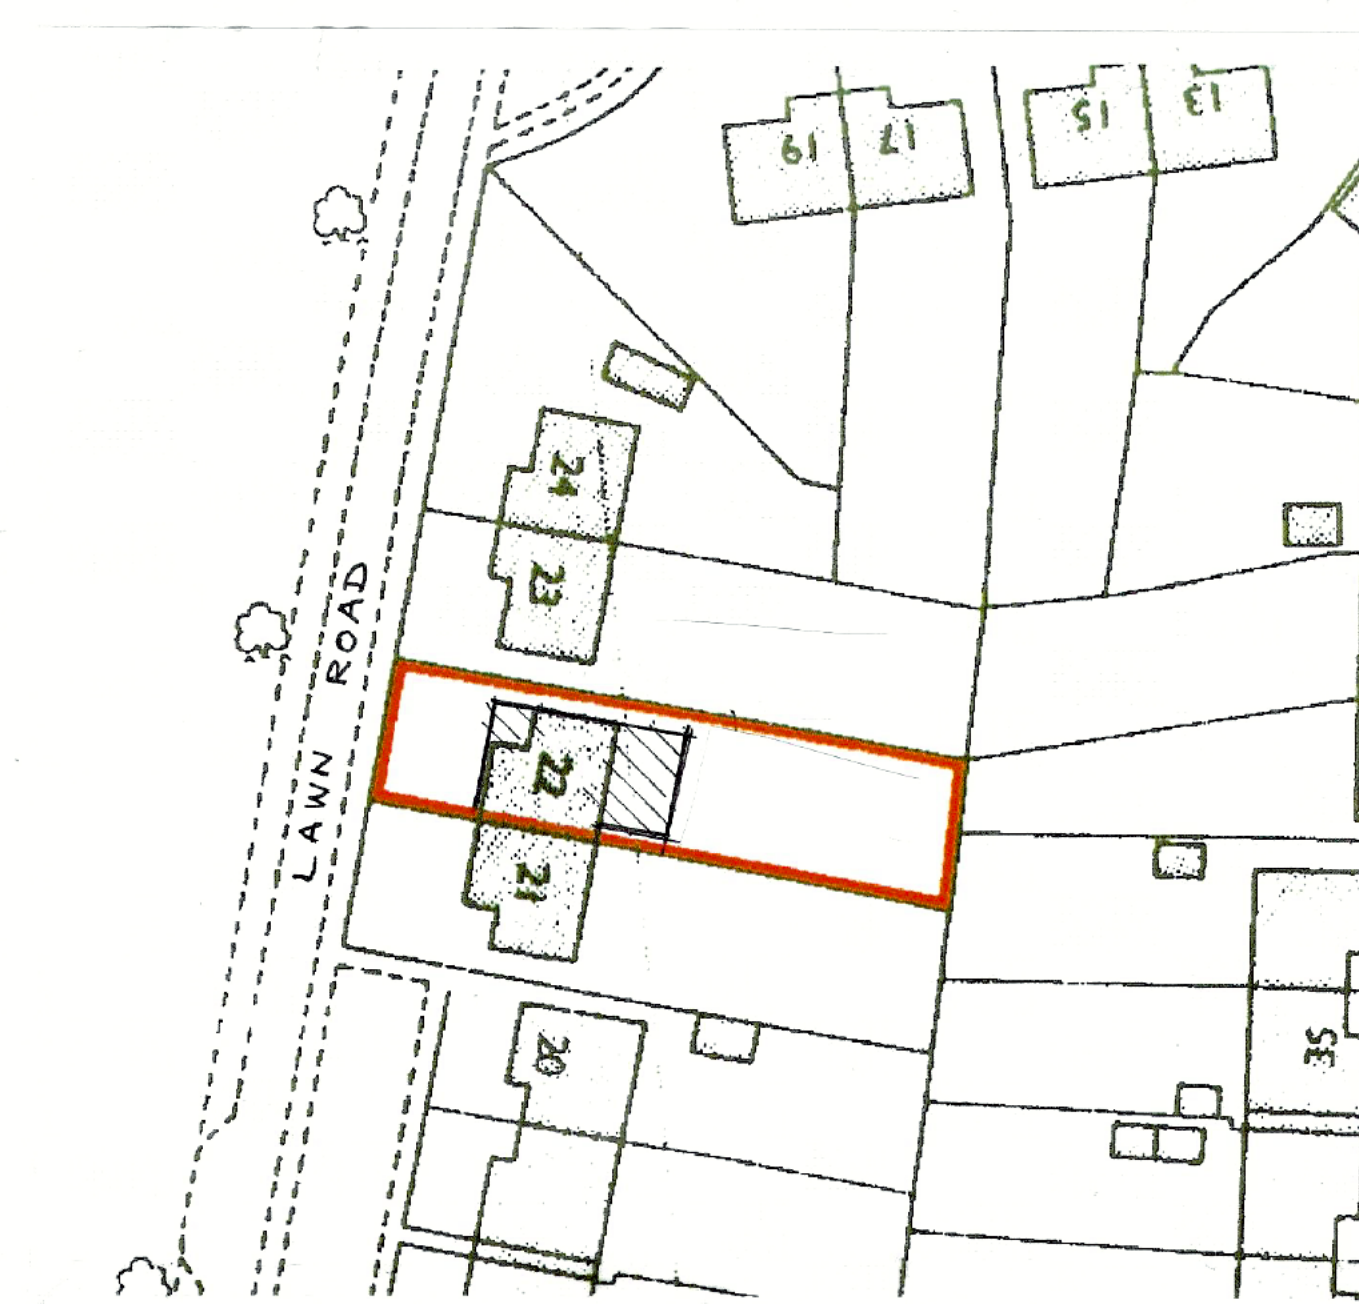

site plan 1:500

0m 5 10 20 30 40 50m


scale bar 1:500

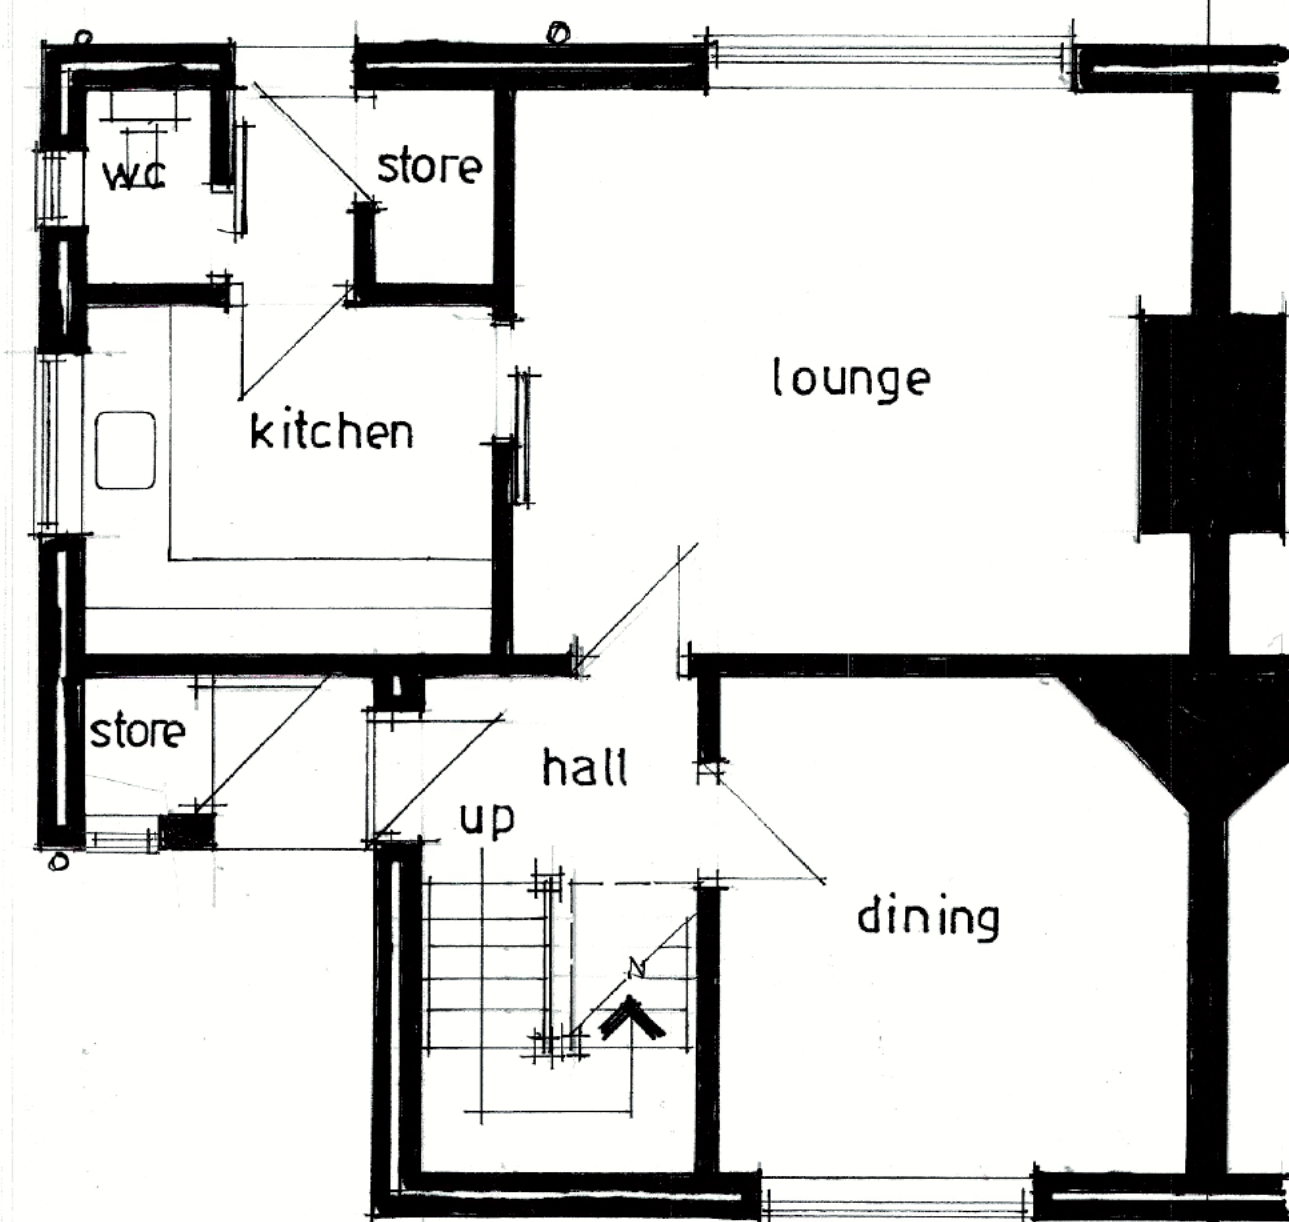


ground floor plan

0m 1 2 3 4 5m

scale bar 1:50

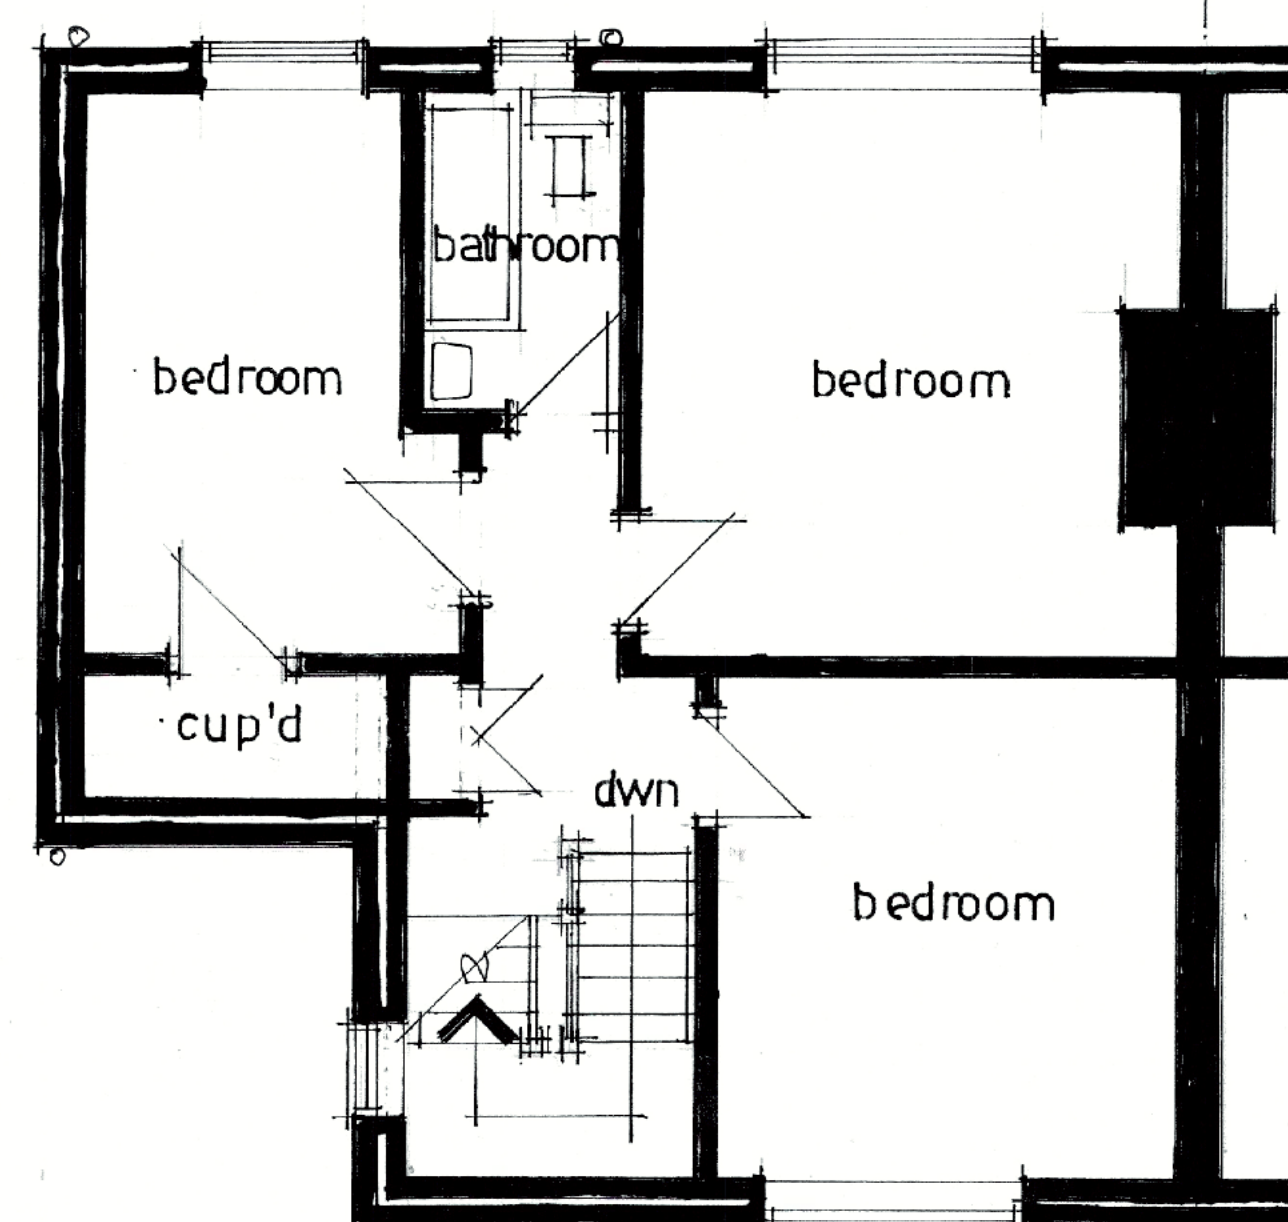

first floor plan

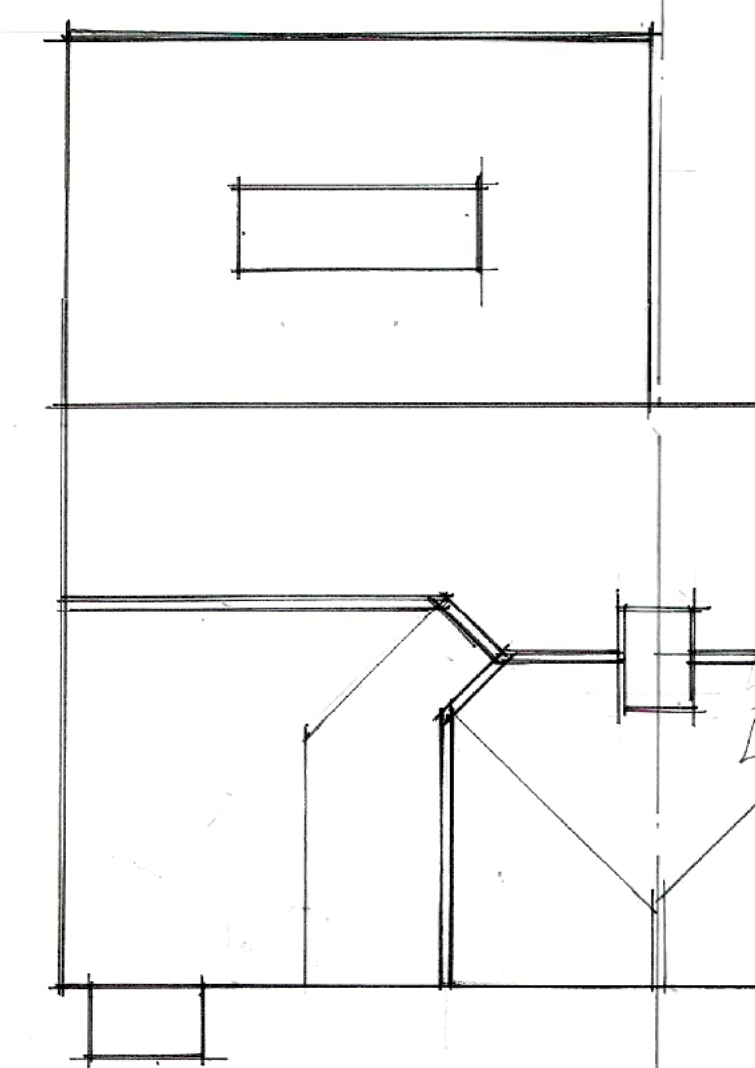

proposed roof plan

Drawing title

Existing floor plans and elevations.
Proposed extension and alterations
at 22 Lawn Road, Eastleigh, Hants.
SO50 4GT.

scale
1:50 1:100 @ A1.

date
January 26

Drawing n.
LR.01.

REV.
A

Window to store added 13-2-26