



AREAS BENEATH GREY FILL SHALL REMAIN AS APPROVED

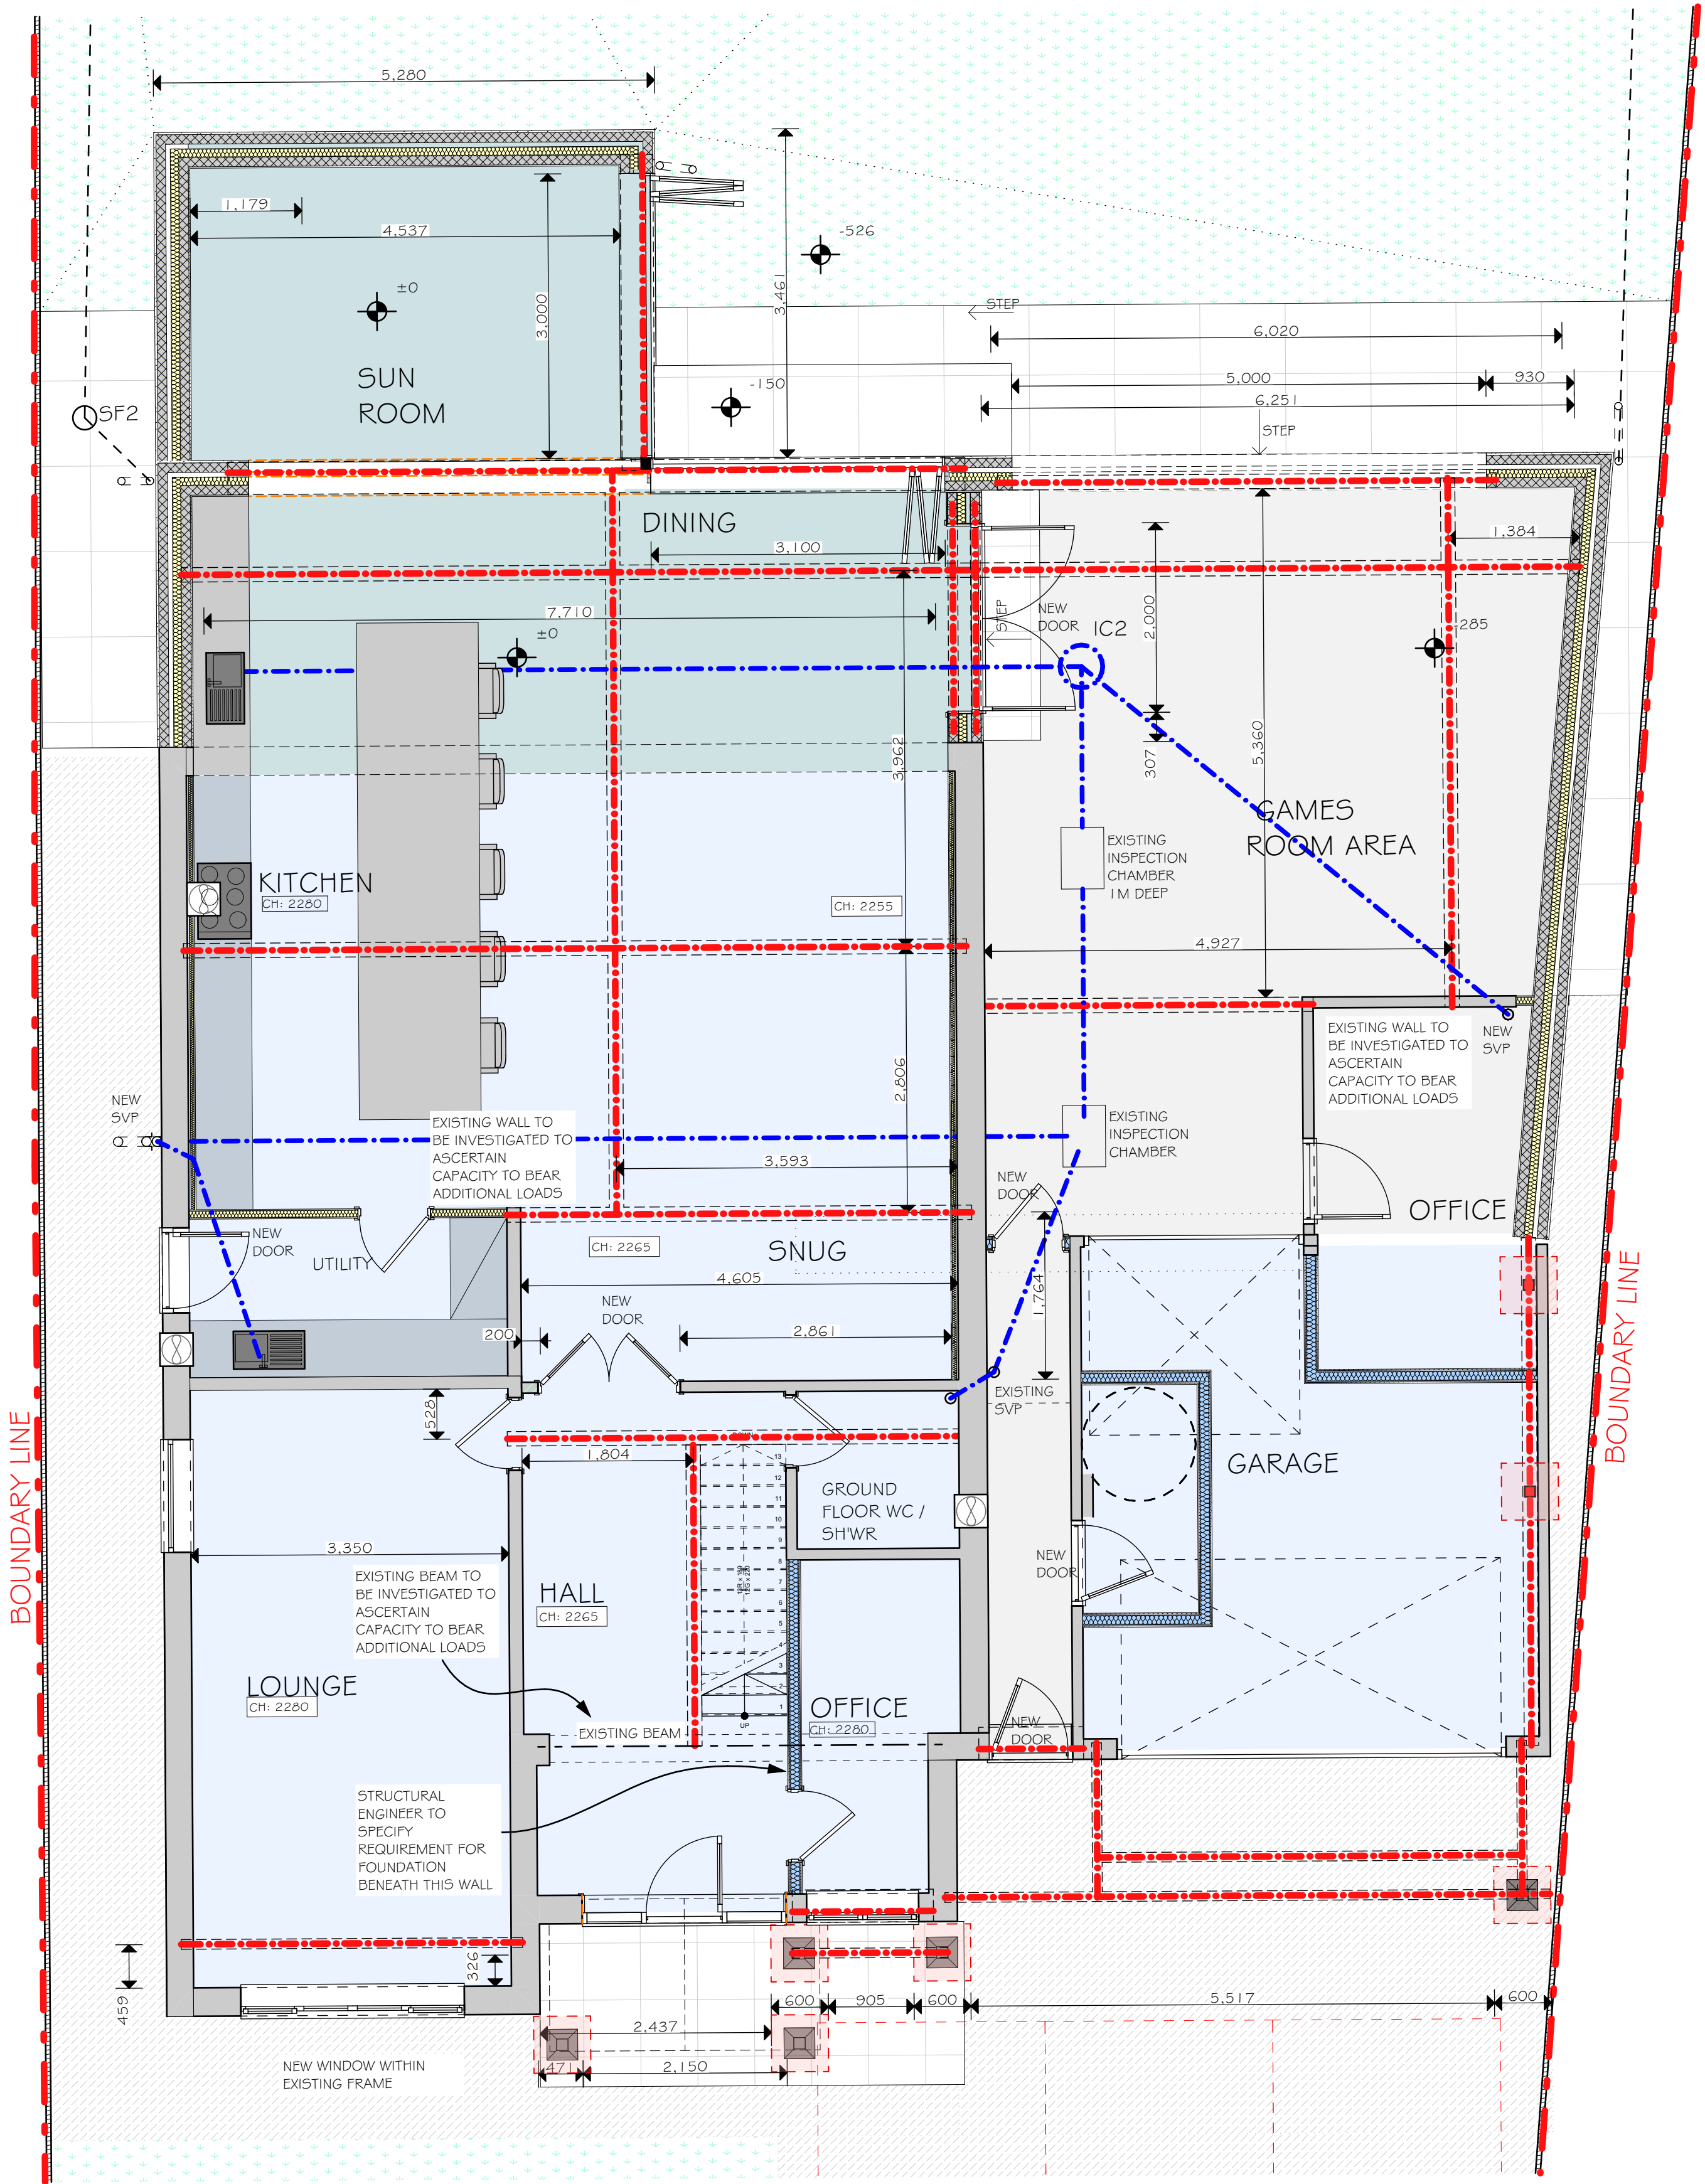

PROPOSED / BUILDING CONTROL GROUND FLOOR PLAN - 1:50@ A1

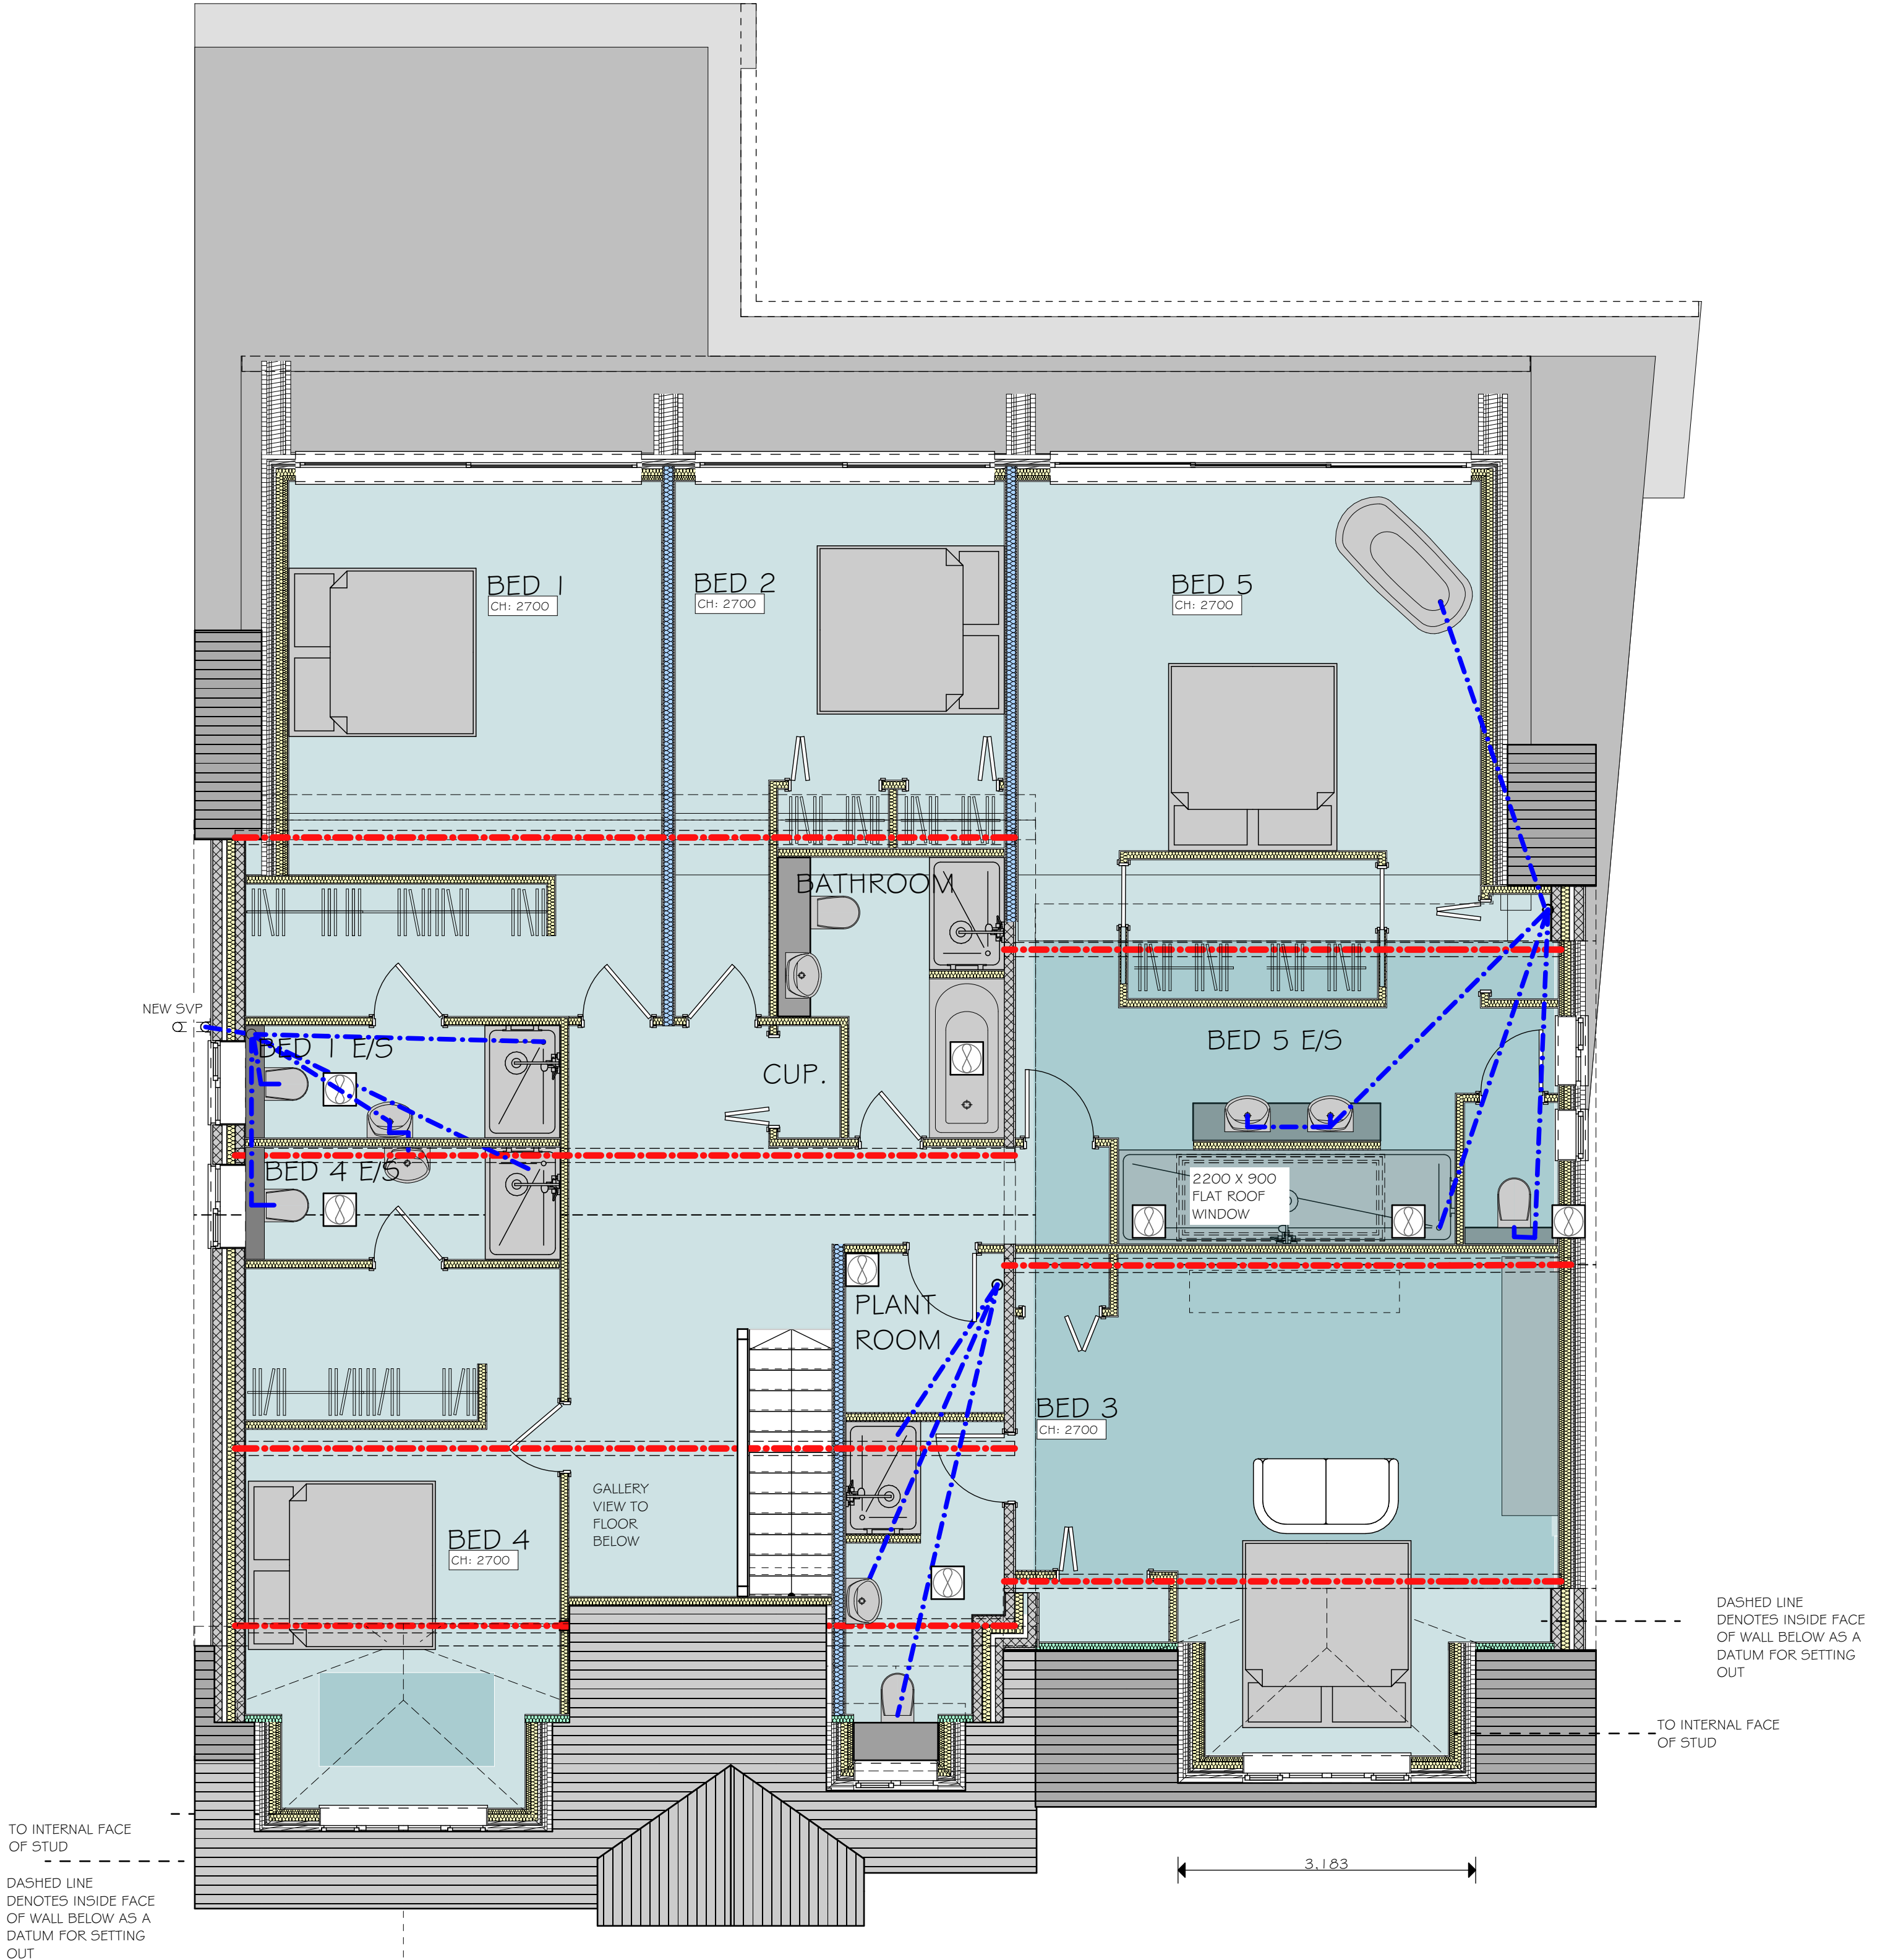

PROPOSED / BUILDING CONTROL GROUND FLOOR PLAN - 1:50@ A1

PROPOSED / BUILDING CONTROL FLOOR PLANS

ASC
DESIGN SERVICES LTD
30 WYDCIFFE ROAD
SOUTHSEA TOWN
HAMPSHIRE
PO4 0LA
TEL: 07970057114
e: INFO@ASCDESIGNSERVICES.CO.UK

NOTES
ALL DRAWINGS TO BE PRINTED AT 1:100 SCALE. DO NOT FIT TO PLOTTER MARKING WHEN PRINTING.
1. This drawing is copyright of ASC Design.
2. These plans are subject to Planning & Building Regulation Approval or any other statute in law before building work commences.
3. Any structural work where mentioned on this drawing is subject to a qualified structural and civil engineer calculations before building work commences.
4. All boundaries are assumed. To be confirmed on site before building work commences.
5. All drawings marked - are not to be built or manufactured from.
6. Only Local Authority Planning Departments may scale dimensions from the drawings.
7. If any discrepancies are found in the drawings these are to be brought to the attention of ASC Design.

Client Details:
MARK WHITE
27 PARK ROAD
CHANDLER'S FORD
SO53 2EW

Date:
DECEMBER 2025



Drawing Code:
PROPOSED/BR - WHITE

Drawing No:
01

Rev:
A


A - DESIGN PROGRESSION TO PATIO

PROPOSED / BUILDING CONTROL ELEVATIONS

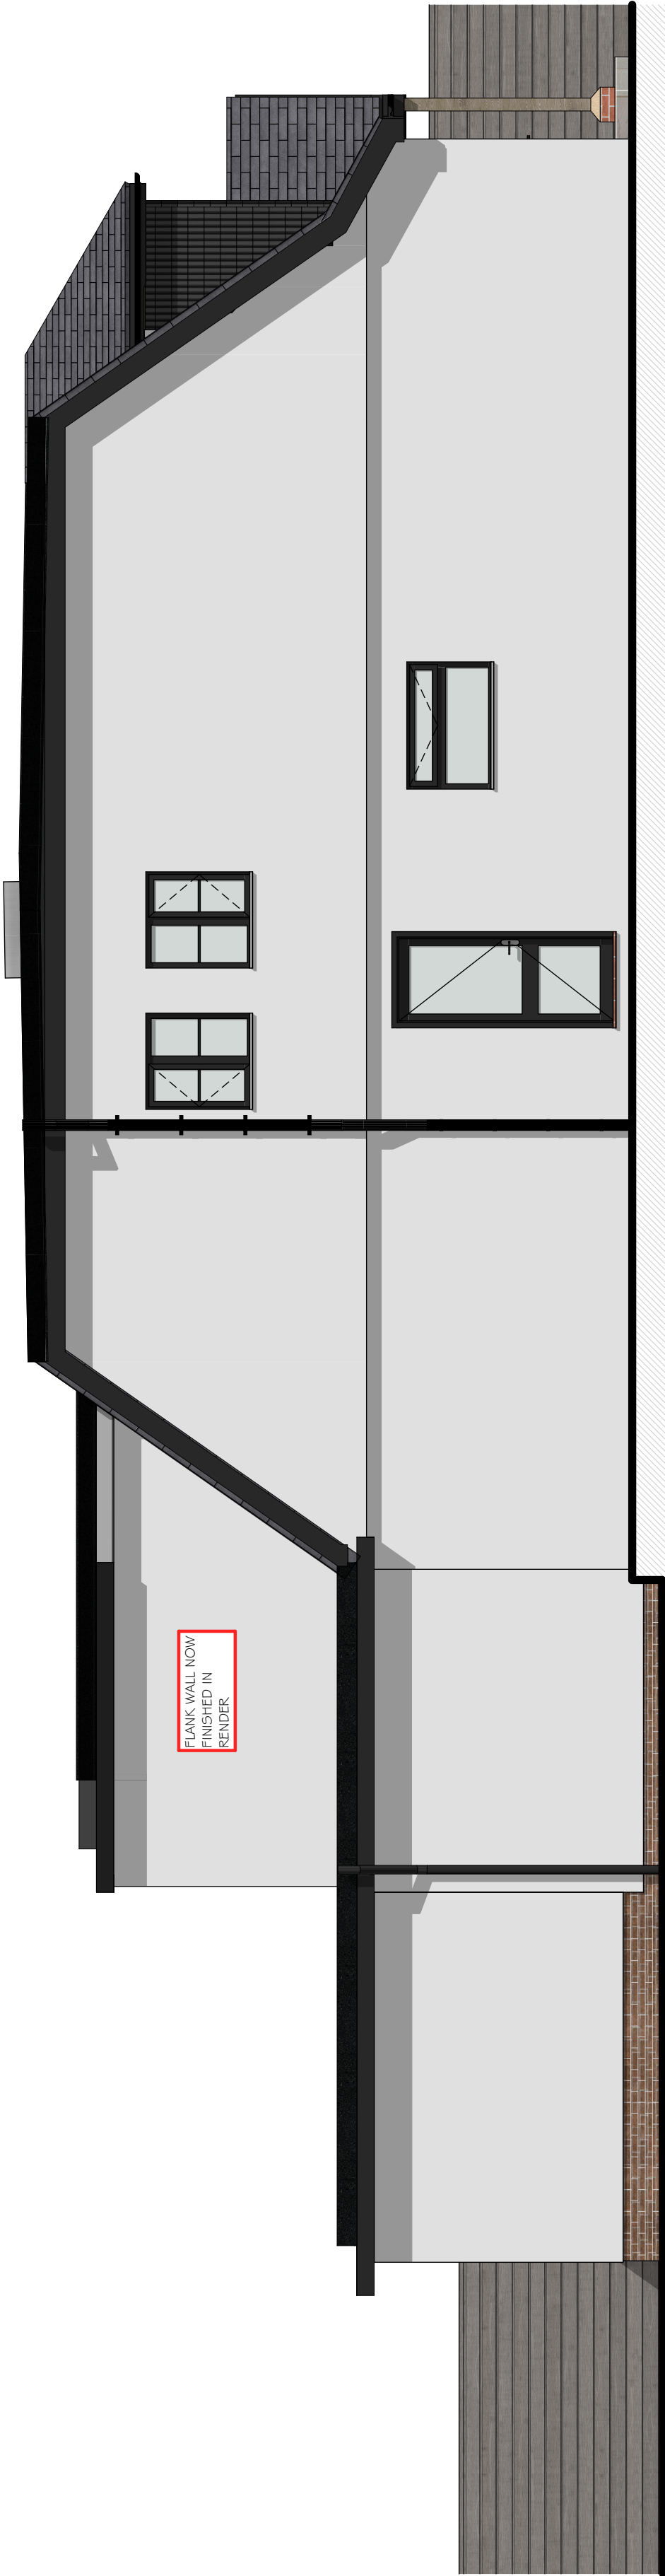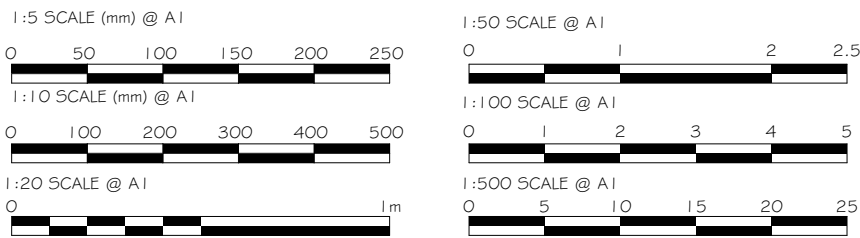


PROPOSED LEFT SIDE ELEVATION

1:50 SCALE

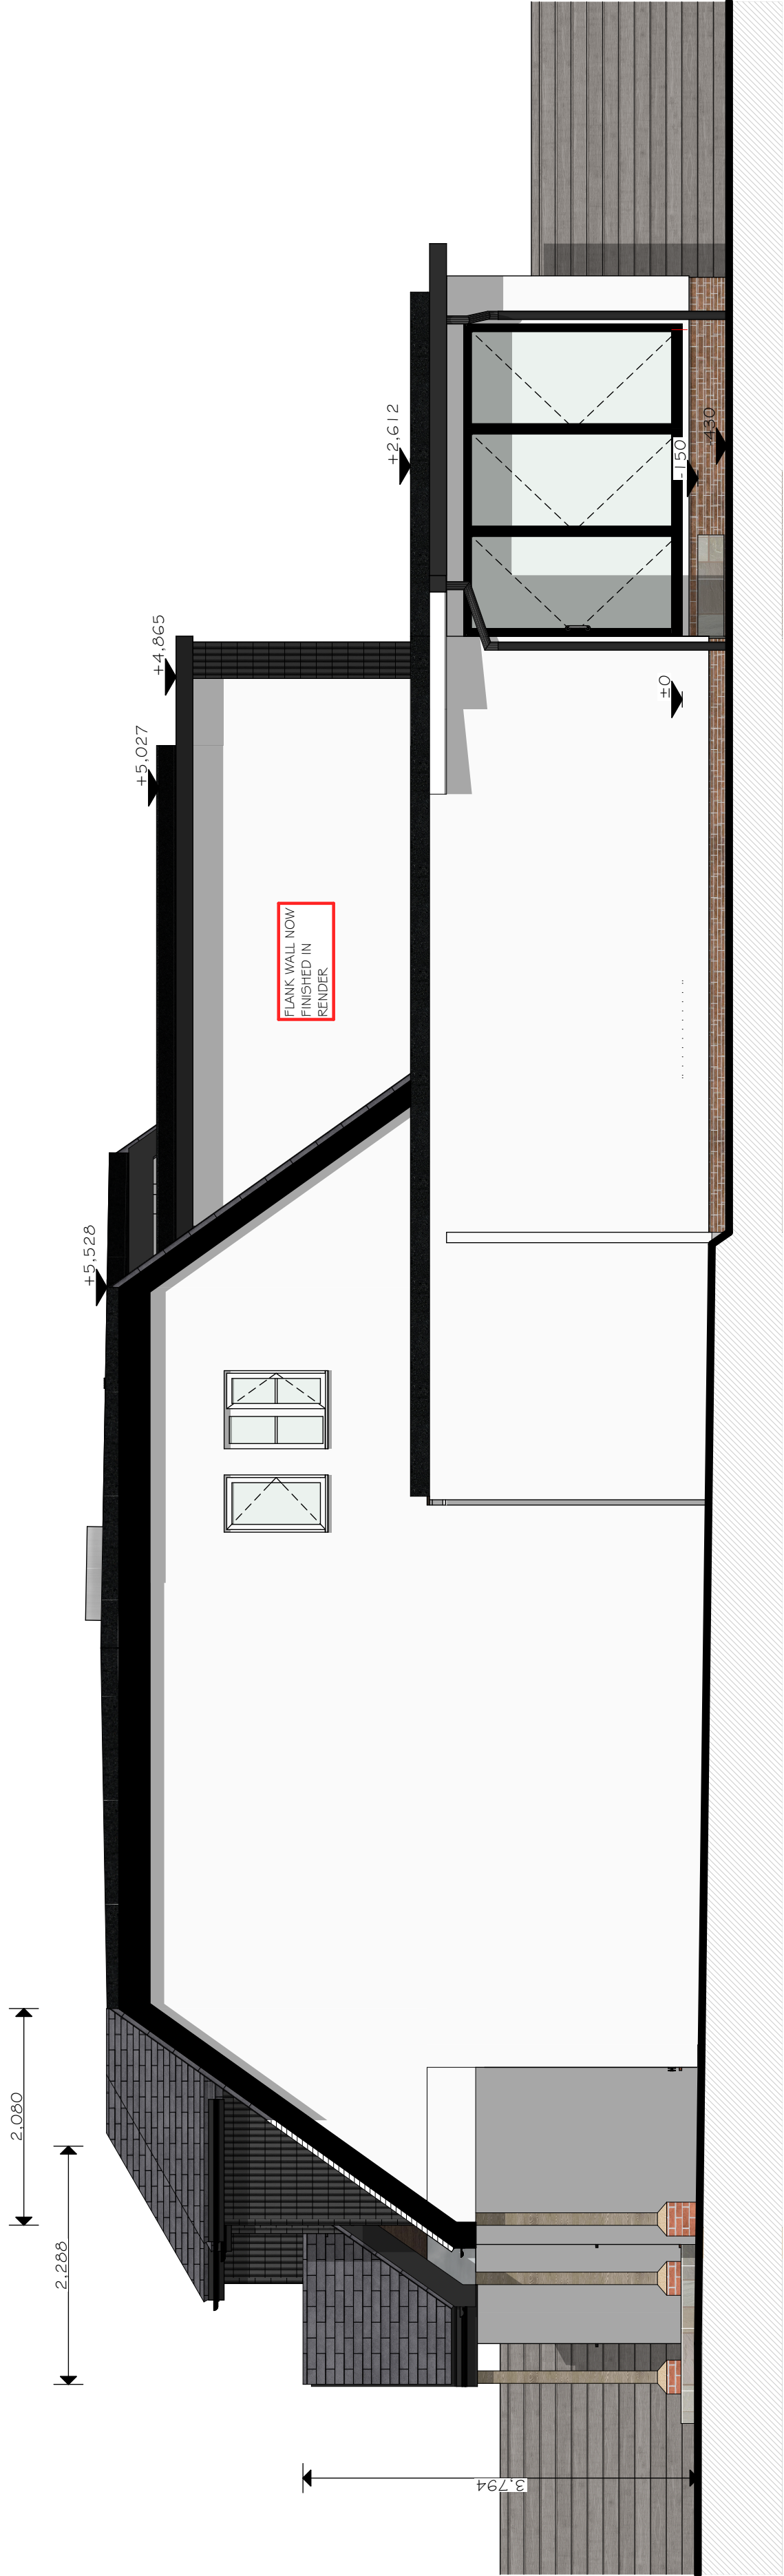

PROPOSED RIGHT SIDE ELEVATION

1:50 SCALE

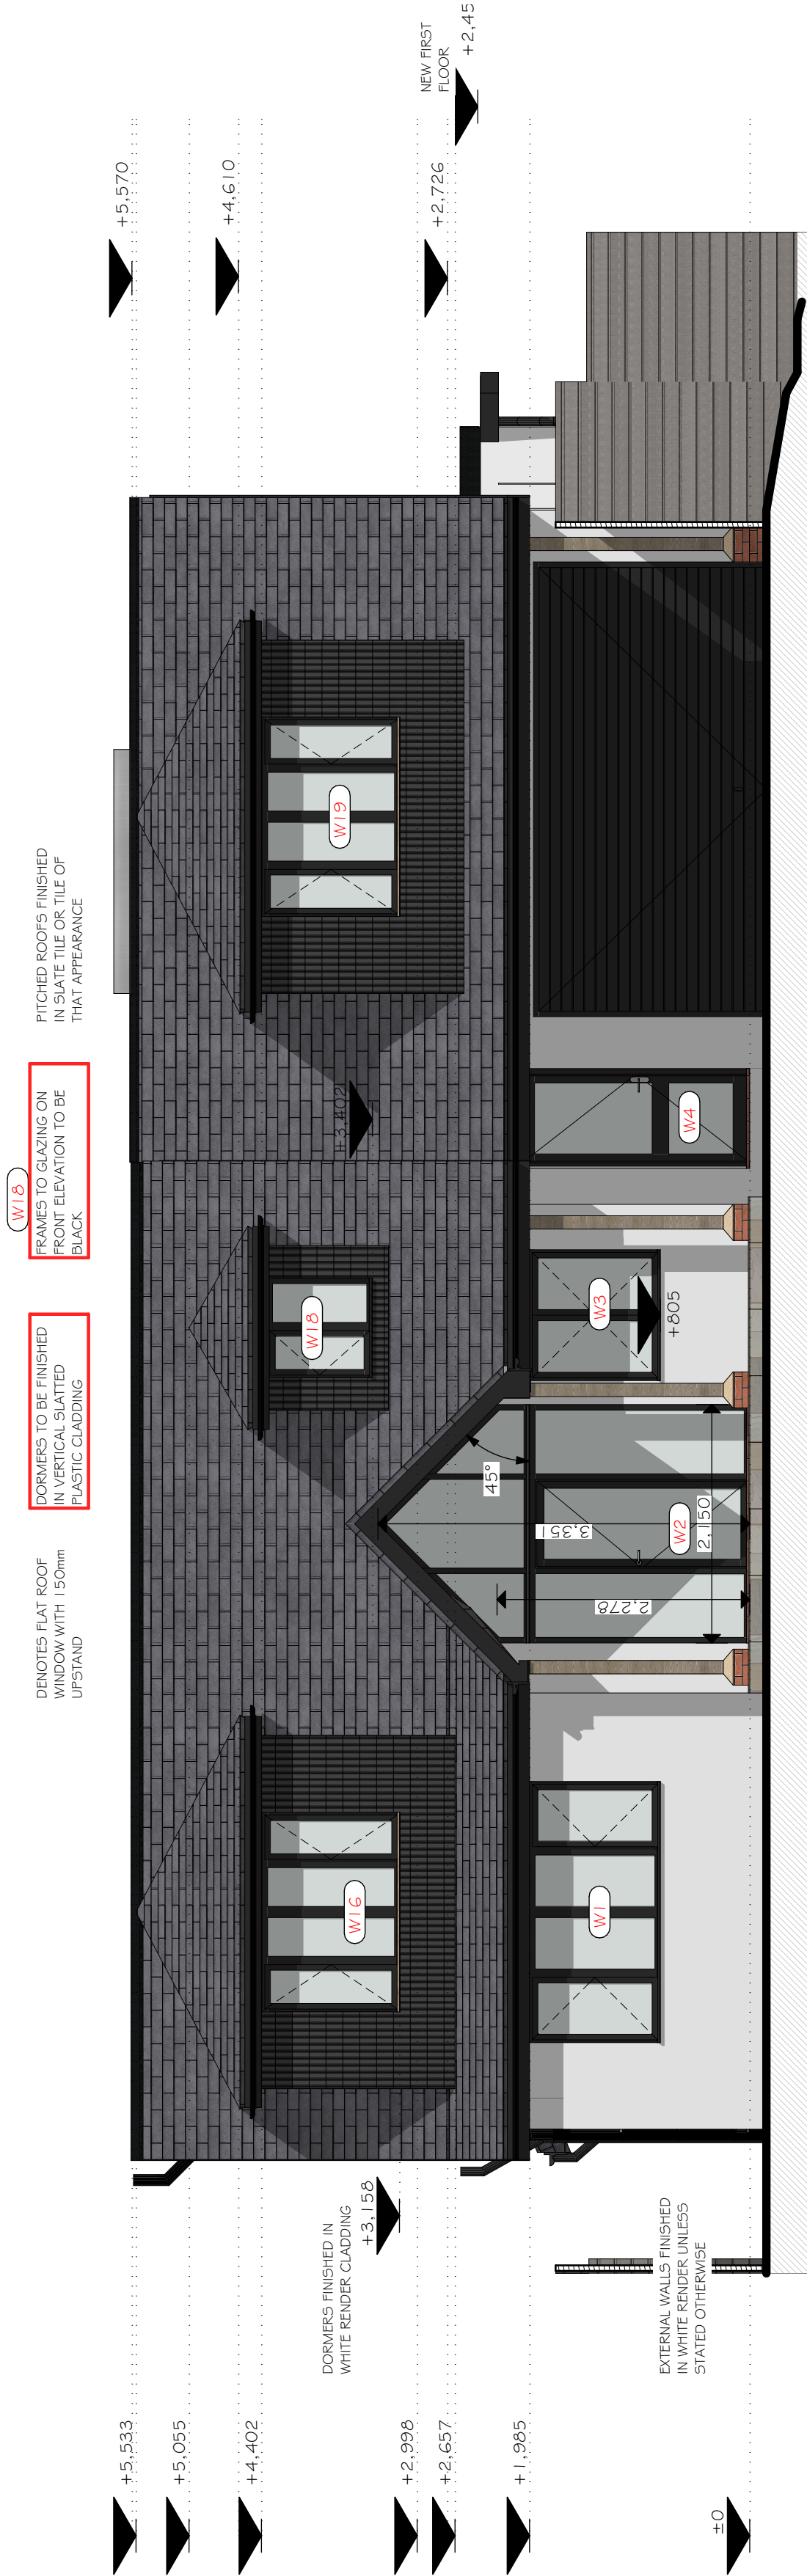

PROPOSED FRONT ELEVATION

1:50 SCALE



BUILDING CONTROL
REAR ELEVATIONS

ASC
DESIGN SERVICES LTD
30 WYDCIFFE ROAD
SOUTHSEA TOWN
HAMPSHIRE
PO4 0LA
TEL: 07970057114
e: INFO@ASCDESIGNSERVICES.CO.UK



NOTES
ALL DRAWINGS TO BE PRINTED AT 1:500 SCALE. DO NOT FIT TO PRINTER MARKINGS WHEN PRINTING.
1. This drawing is copyright of ASC Design.
2. These plans are subject to Planning & Building Regulation Approval or any other statute in law before building work commences.
3. Any structural work where mentioned on this drawing is subject to a qualified structural and civil engineer calculations before building work commences.
4. All boundaries are assumed. To be confirmed on site before building work commences.
5. All drawings marked - are not to be built or manufactured from.
6. Only Local Authority Planning Departments may scale dimensions from the drawings.
7. If any discrepancies are found in the drawings these are to be brought to the attention of ASC Design.

Client Details: MARK WHITE 27 PARK ROAD CHANDLER'S FORD SO53 2EW			
Date:	DECEMBER 2025	Page:	A1
Drawing Code:	PROPOSED/BR - WHITE	Drawing No:	O2
Rev:	A		

A - DESIGN PROGRESSION TO PATIO

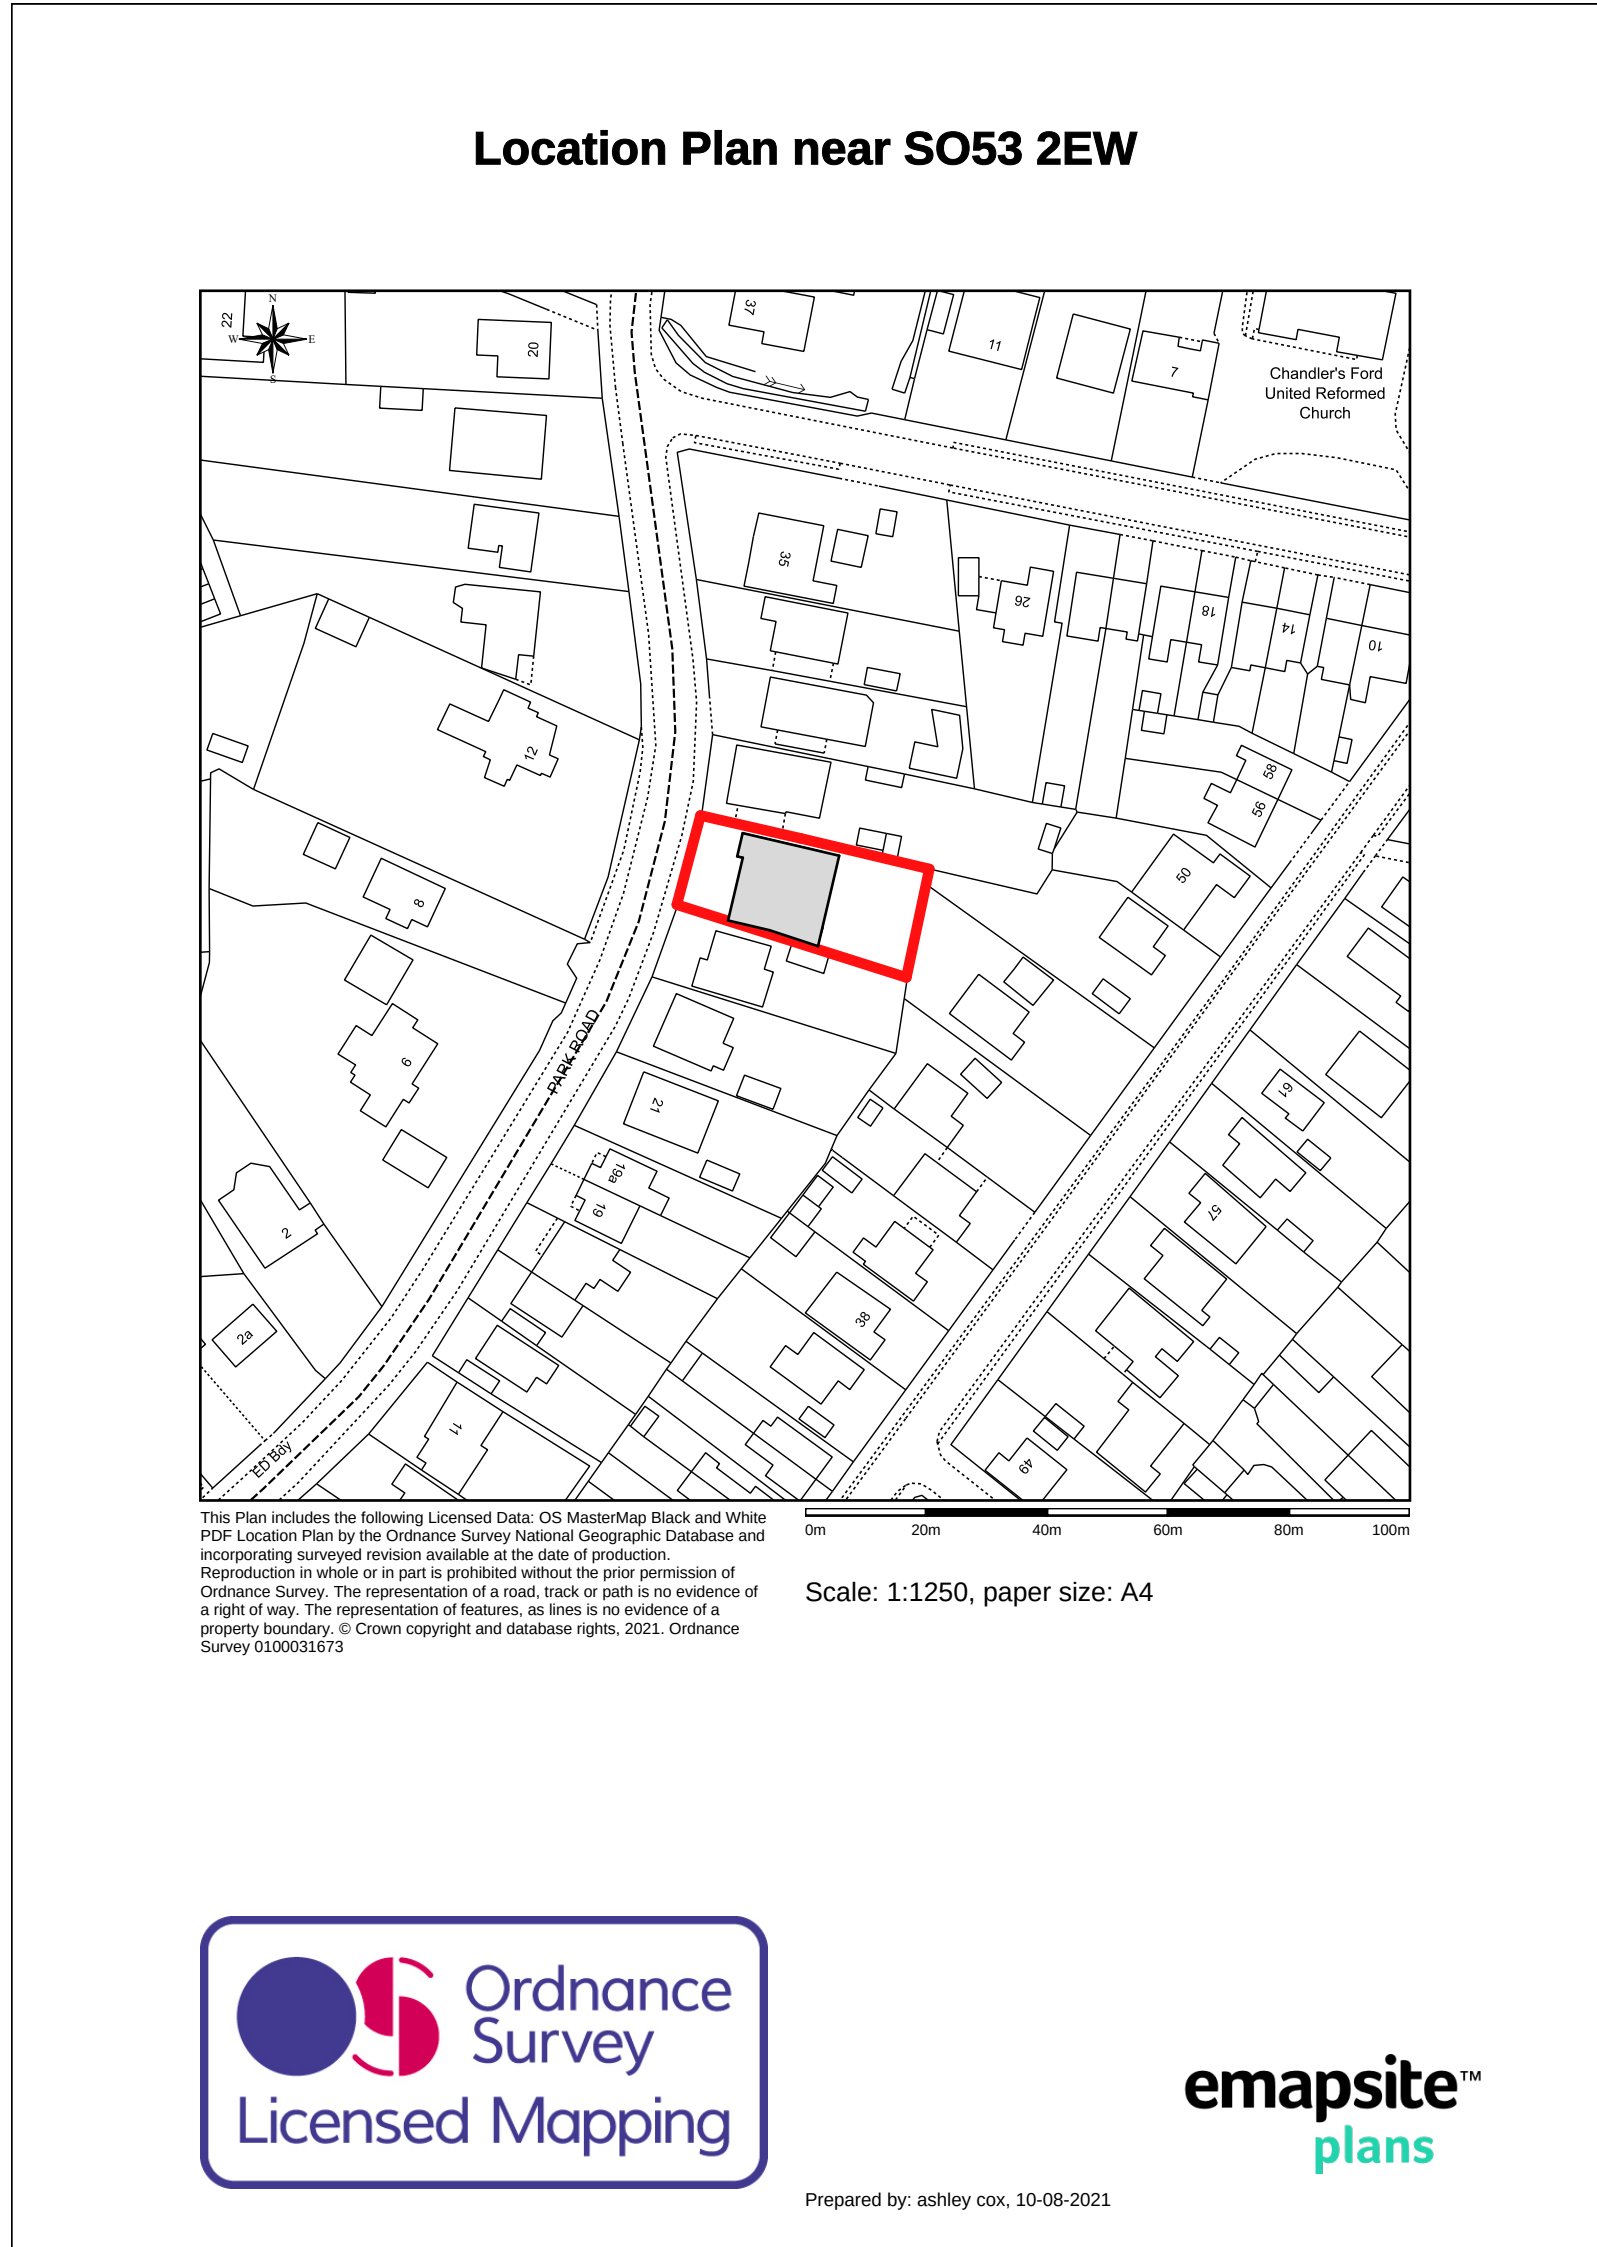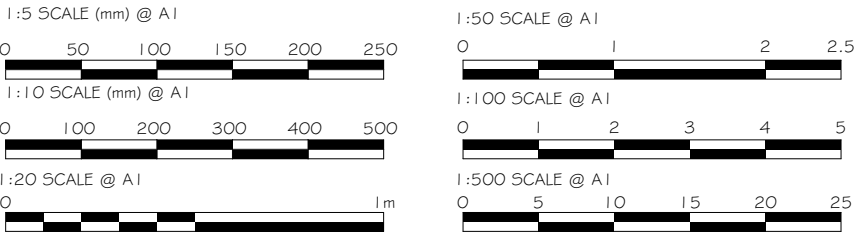

LOCATION PLAN
1:1250 SCALE

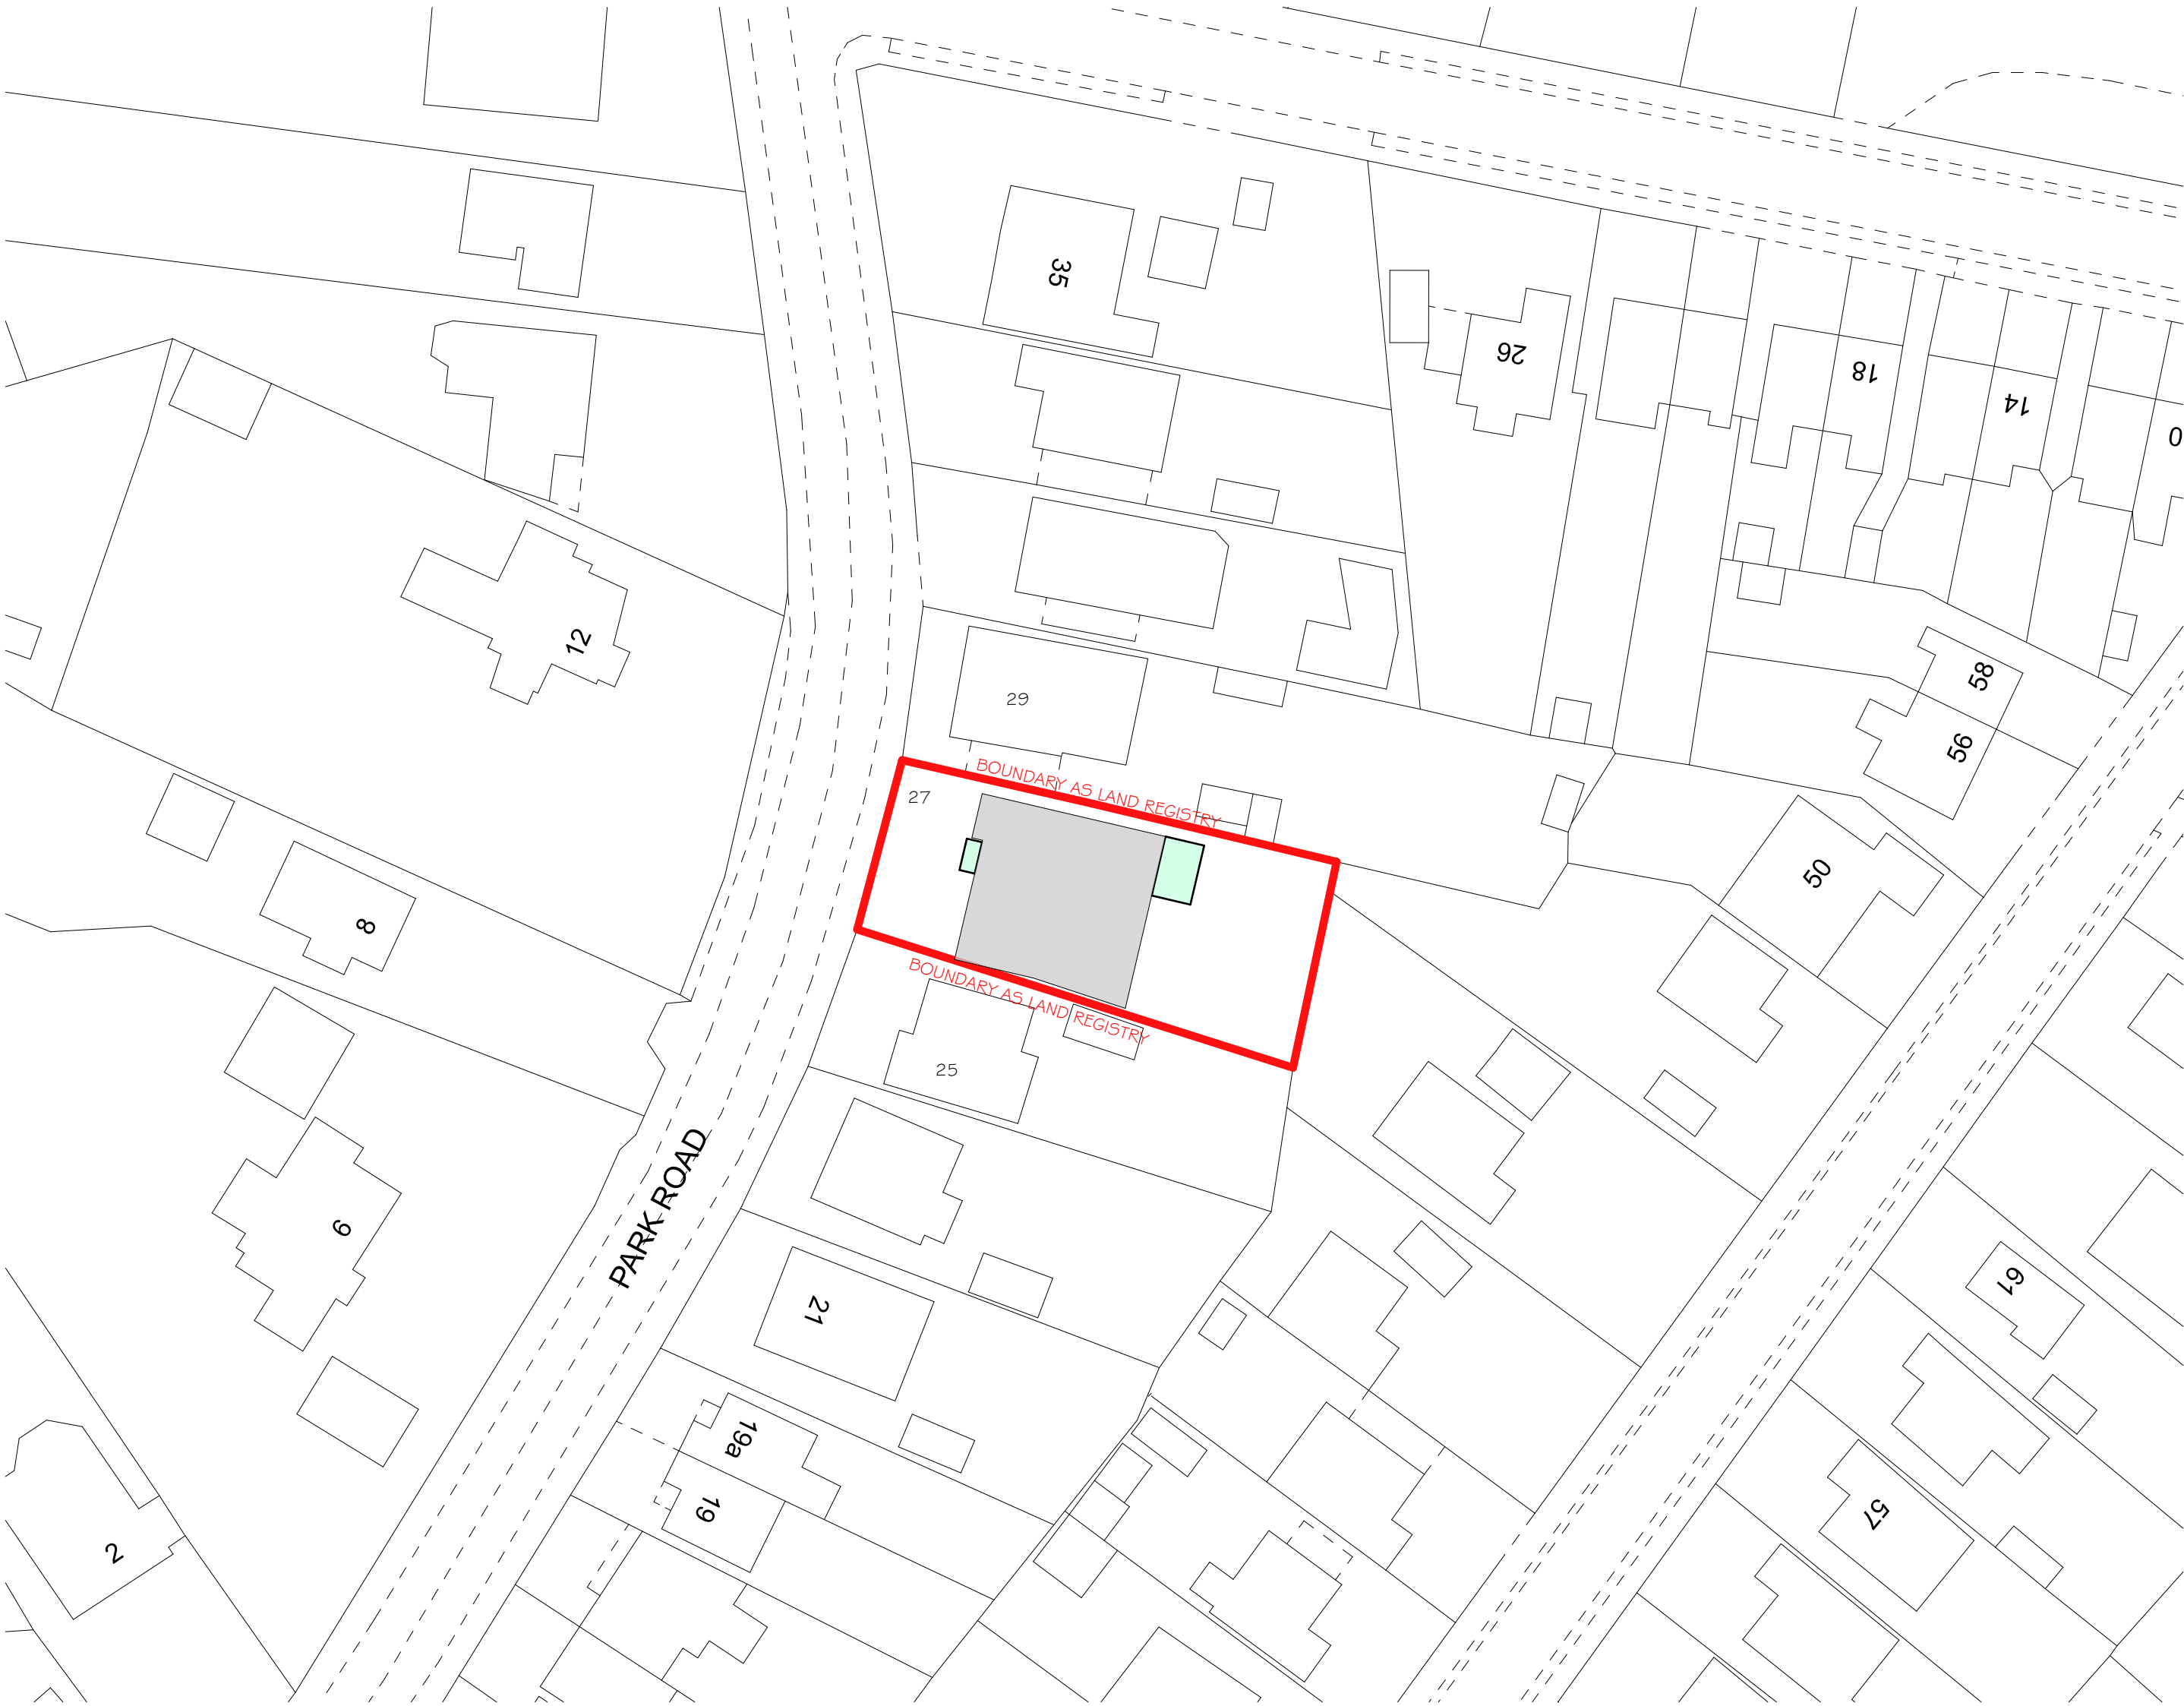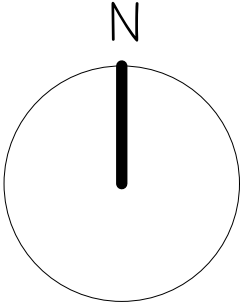

BLOCK PLAN
1:500 SCALE

SITE LOCATION AND BLOCK PLAN

DESIGN SERVICES LTD
30 WYDCLIFFE ROAD
SOUTHSEA TOWN
HAMPSHIRE
PO4 0LA
TEL: 07970057114
e: INFO@ASCDESIGNSERVICES.CO.UK

NOTES

ALL DRAWINGS TO BE PRINTED AT 100% SCALE. DO NOT FIT TO PRINTER MARKINGS WHEN PRINTING.
1. This drawing is copyright of ASC Design.
Reproduction is only to take place with written authority.
2. These plans are subject to Planning & Building Regulation Approval or any other statute in law before building work commences.
3. Any structural work where mentioned on this drawing is subject to a qualified structural and civil engineer calculations before building work commences.
4. All boundaries are assumed. To be confirmed on site before building work commences.
5. All drawings marked - are not to be built or manufactured from.
6. Only Local Authority Planning Departments may scale dimensions from the drawings.
7. If any discrepancies are found in the drawings these are to be brought to the attention of ASC Design.

Client Details:

MARK WHITE
27 PARK ROAD
CHANDLER'S FORD
SO53 2EW

Date:

DECEMBER 2025

Drawing Code:

PROPOSED/BR - WHITE

Drawing No:

03

Rev:

Paper:

A1