



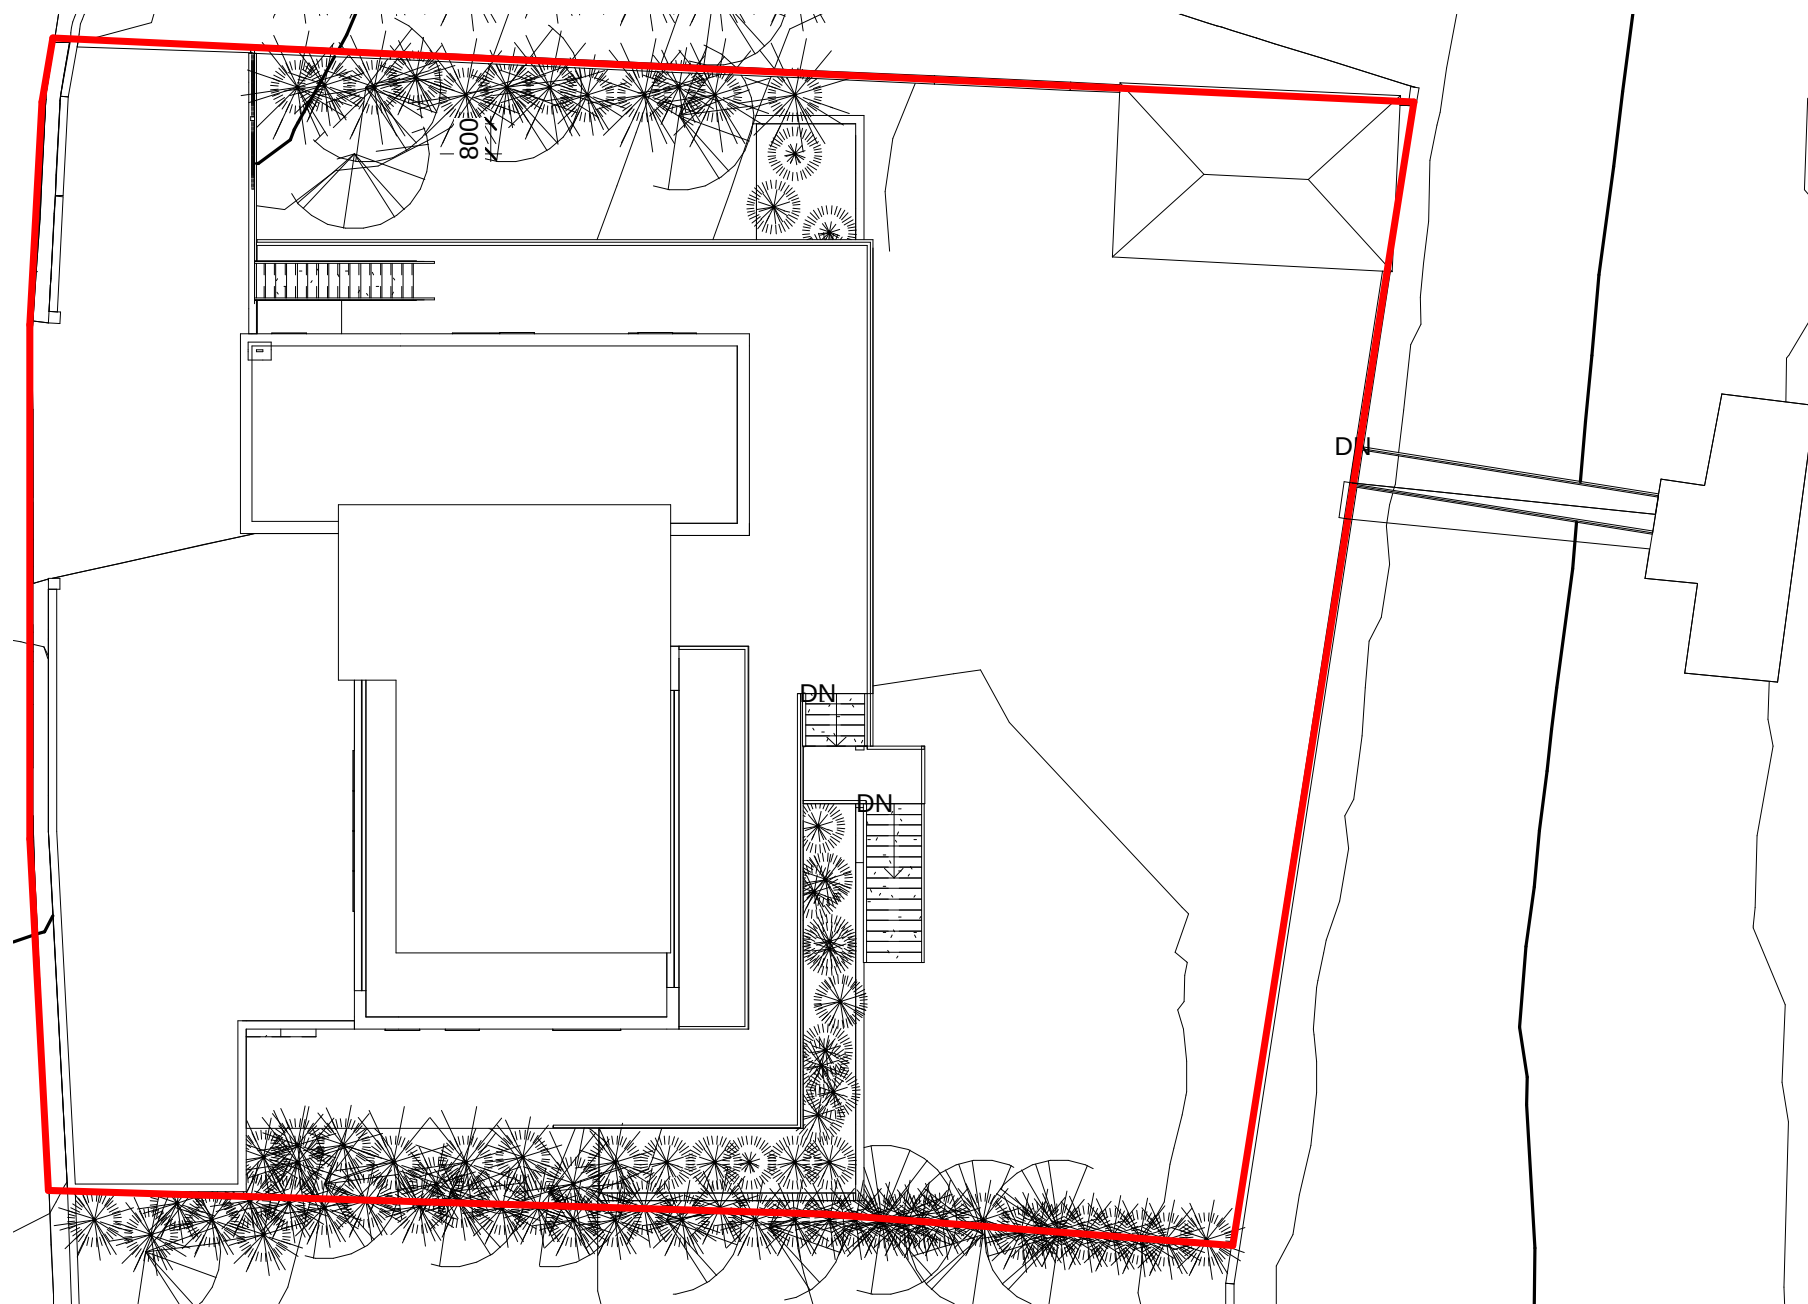

2 **Site Plan**
1 : 200

Level Information
OS Terrain 5 Data (0.5m) has been used to produce an accurate topographical surface
Flood Risk
This site does not fall in a flood risk area
Tree Survey
This proposal has no impact on trees
Parking Provision
The property has two external parking spaces and 2 internal space (no increased occupancy or bedrooms are proposed)
Boundary Treatment
The boundaries are made up of a mixture of fencing hedging, walls and river borders no changes are proposed

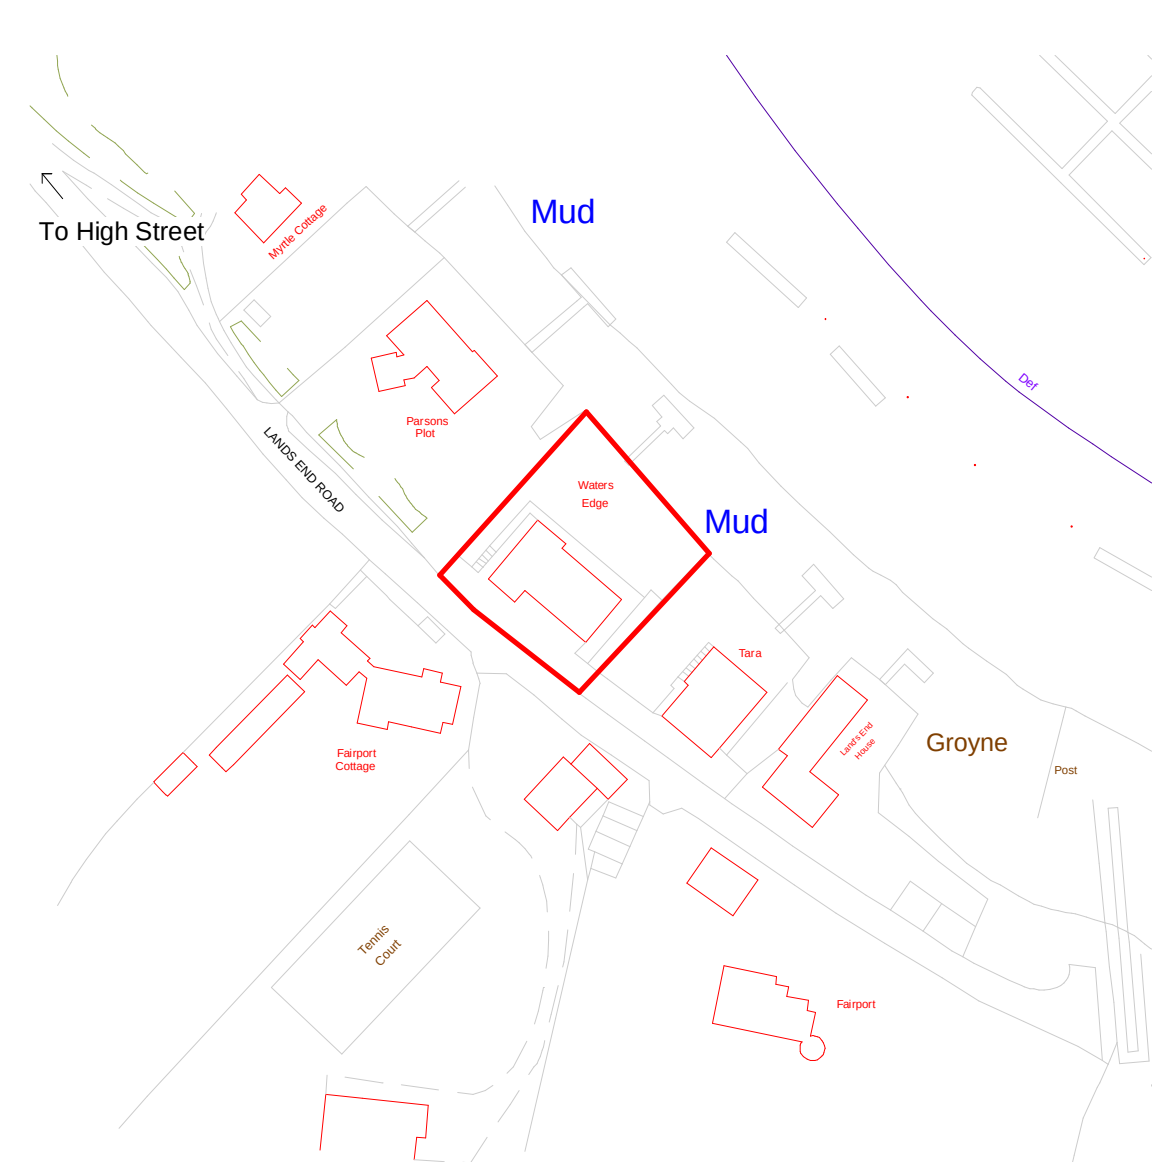

1 **Location Plan**
1 : 1250



This map was purchased from emapsite.com
and is subject to the following © Crown
copyright and database rights Ordnance Survey
0100031673

IJ Murray Associates Ltd

**CIAT**
REGISTERED PRACTICE

www.ijma.co.uk

I J Murray Associates Ltd
200 Seafront
Hayling Island
Hampshire
PO11 9HR
Phone 07779 246915
e-mail ian@ijma.co.uk

These drawings are the property of IJ Murray Associates Ltd and should not be reproduced or used in any way without the permission of a Director of IJ Murray Associates Ltd

These drawings are for planning and building regulation purposes only and are not for construction. All dimensions should be checked on site before work commences

Annette & David Mead

Waters Edge V7

Proposed Site and Location Plan			
Project number	Project Number	A111	
Date	Issue Date		
Drawn by	Author		
Checked by	Checker	Scale	As indicated