
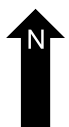
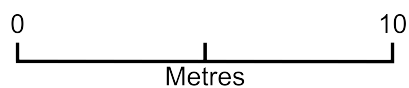


27 Orchard Avenue Site Plan

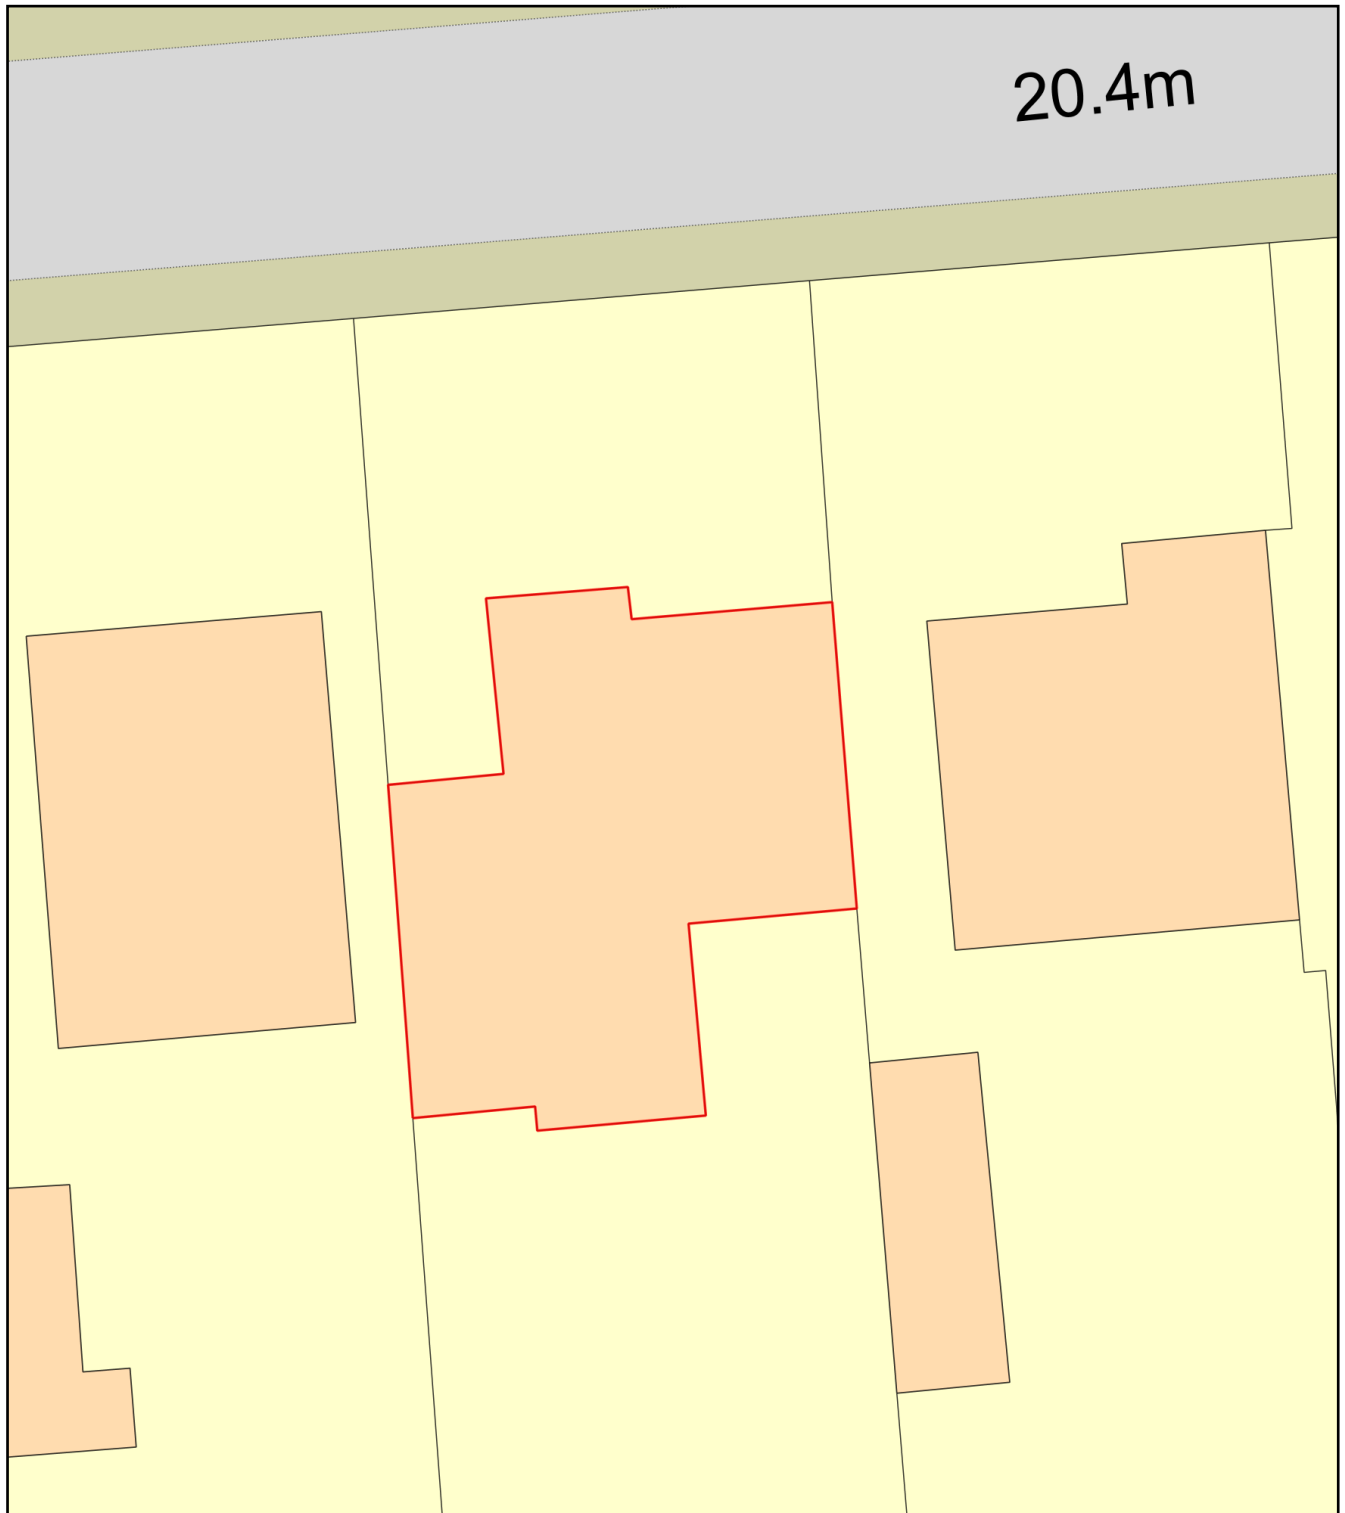

Plan Produced for: Martin Warne

Date Produced: 15 May 2021

Plan Reference Number: TQRQM21135151729366

Scale: 1:200 @ A4