
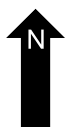
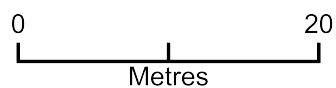


148 Church Road Site Plan

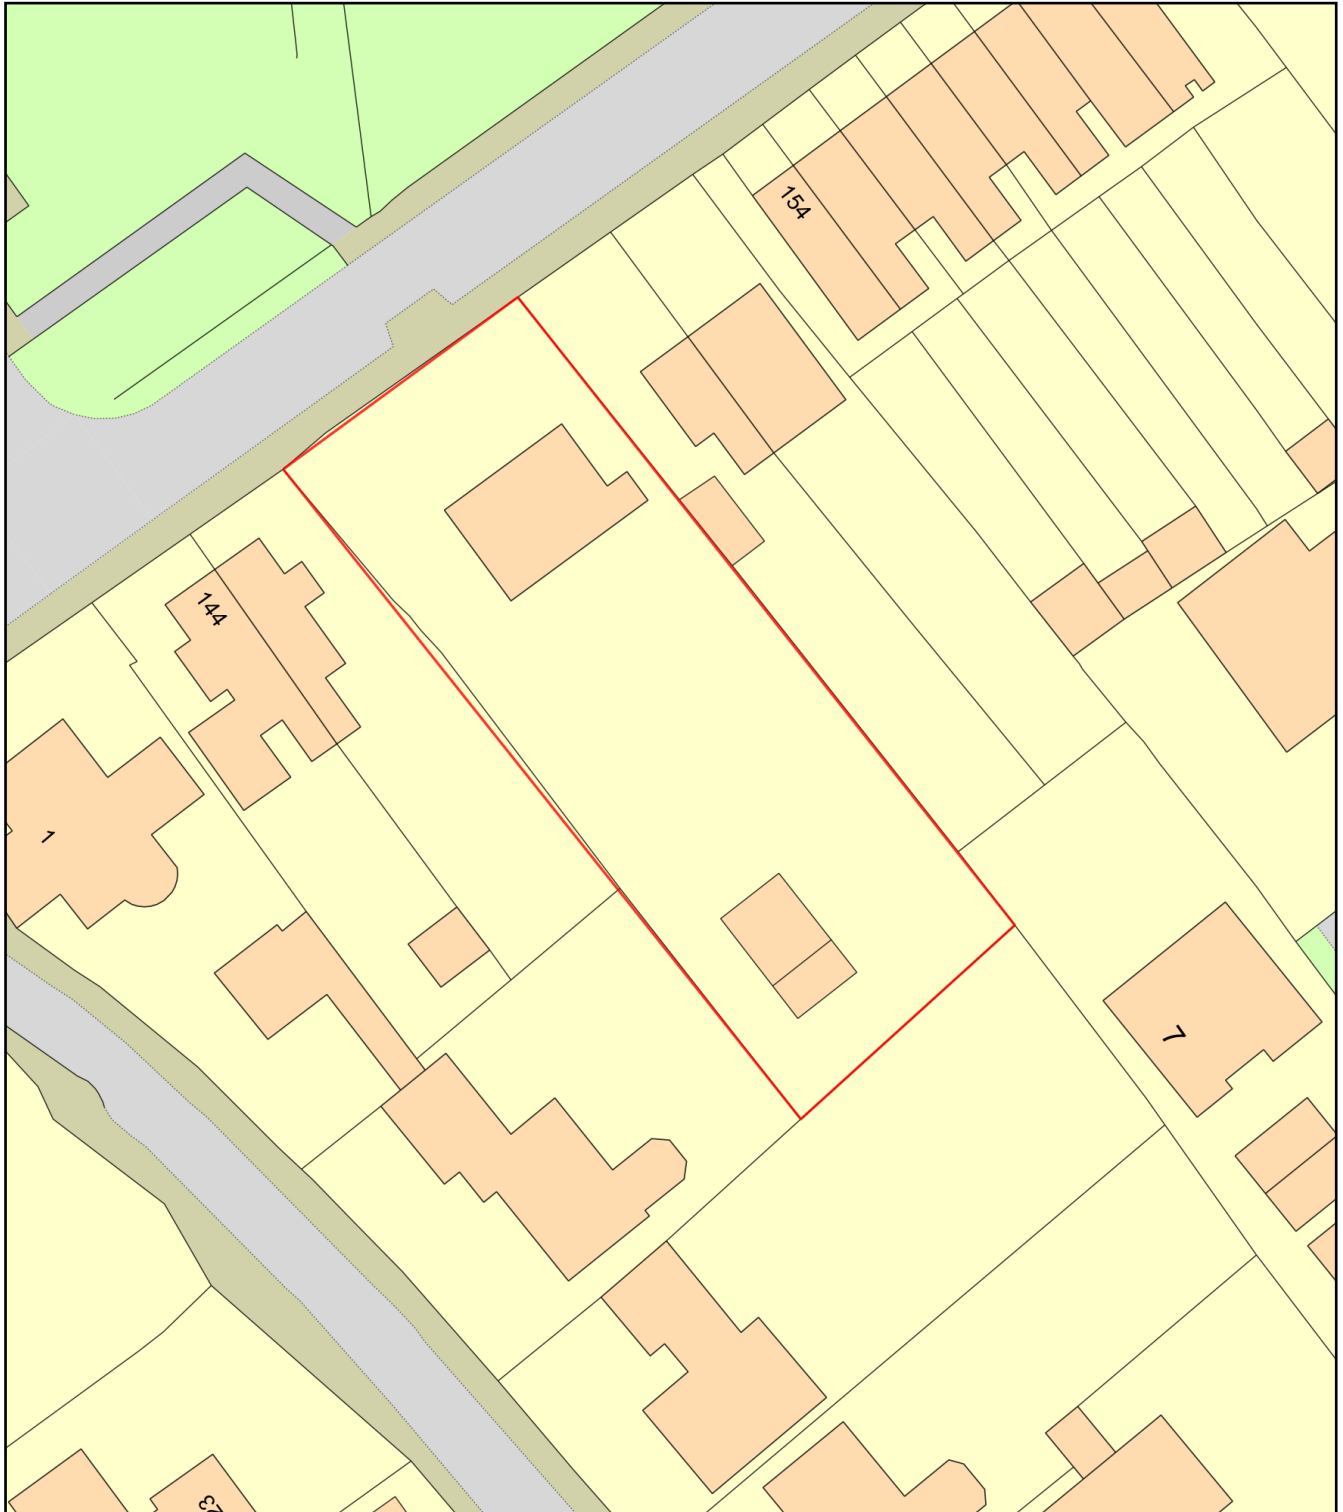

Plan Produced for: Michael Adcock

Date Produced: 07 Mar 2022

Plan Reference Number: TQRQM22066133628938

Scale: 1:500 @ A4