




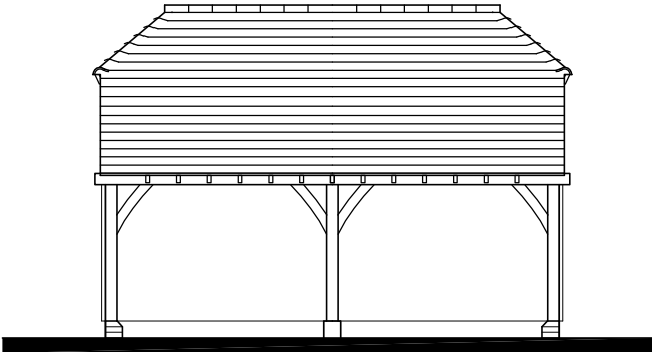


Front elevation

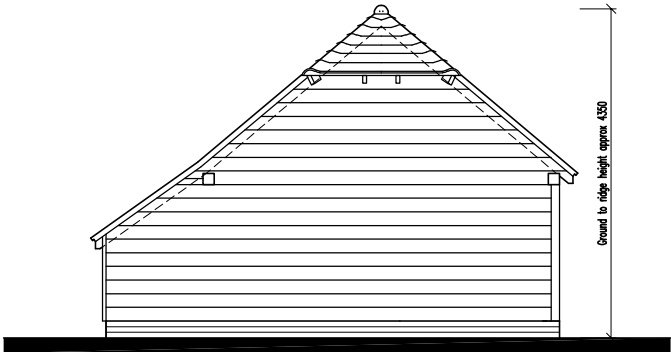

Side elevation 1

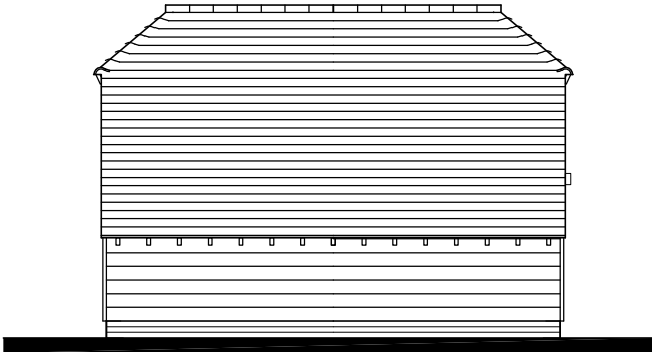

Rear elevation

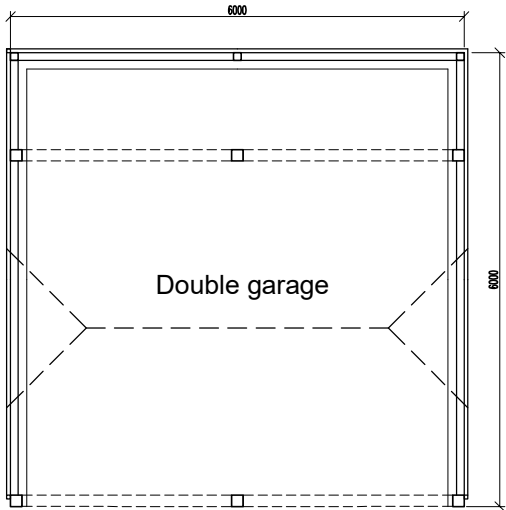


Ground floor/roof plan


MATERIALS TO BE USED FOR CONSTRUCTION

Roof covering comprising plain clay tiles with half round ridge & hip tiles with mortared verge detail

External walls comprising 215 dwarf brickwork with timber frame & cedar or similar horizontal timber cladding

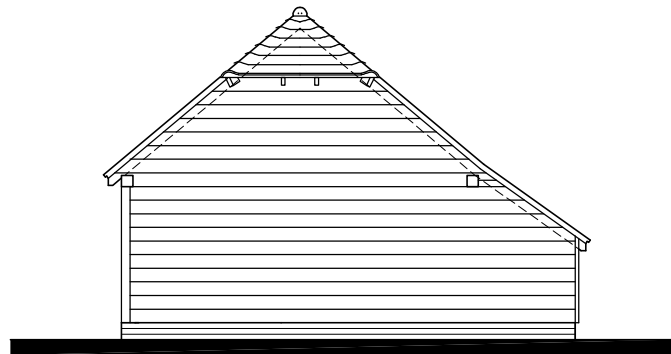

Side elevation 2

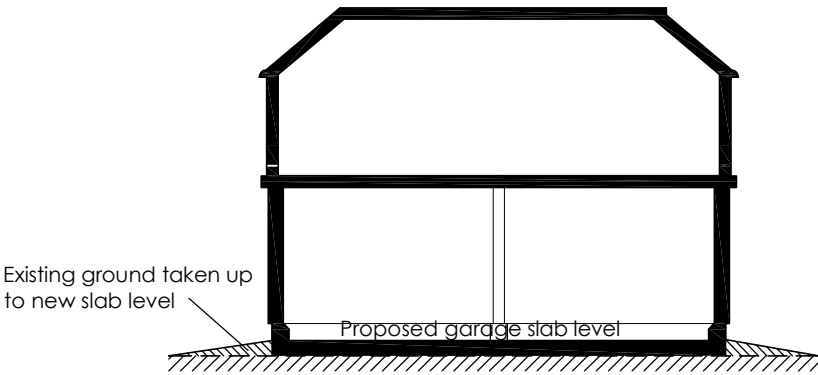


Typical bldg section 1

Proposed levels for existing ground /garage slab construction

Note proposed garage slab (approx 150-200mm thick) to be constructed on top of existing ground level to avoid any disturbance to tree root protection zone in accordance with the Arboricuotural impact assessment.

Line of existing ground level shown dashed

Levels shown are INDICATIVE only for the purposes of Planning application

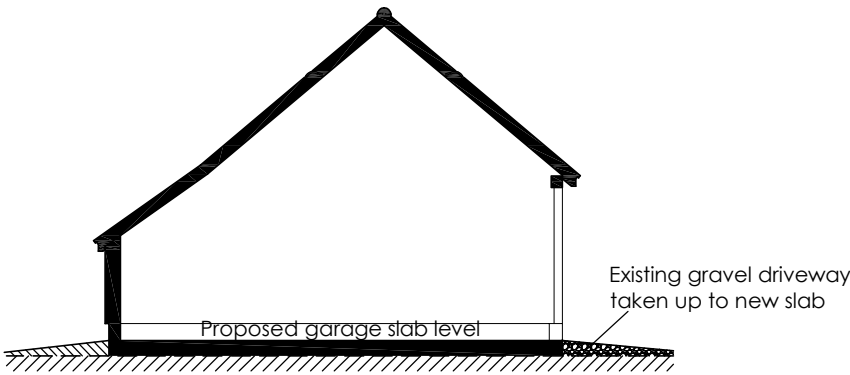

Typical bldg section 2

Proposed double garage details



URBAN ARCHITECTURE										Mobile : 07815 109494	
Malcolm Stevens BA (Hons) Arch Tech										Email : malcstevens@urban-architecture.co.uk	
Project		24 KINGS WAY CHANDLERS FORD EASTLEIGH SO53 1EN																		Project No		P22005	
Drawing Title		PROPOSED DOUBLE GARAGE LAYOUT & ELEVATIONS																		Date APR 22					Scale 1:100	
Client		MR & MRS P EVANS																		Drawing No		P02	
Revision	