


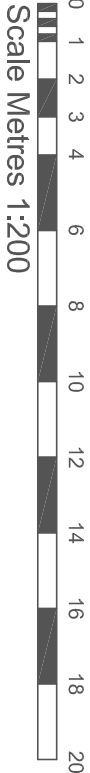

Produced on 20 September 2021 from the Ordnance Survey National Geographic Database and incorporating surveyed revision available at this date.
This map shows the area bounded by 443228 119780,443370 119780,443370 119922,443228 119922,443228 119780
Crown copyright 2020. Supplied by UK PlanningMaps.com a licensed Ordnance Survey partner (100054135).
Reproduction in whole or part is prohibited without the prior permission of Ordnance Survey.
Data licence expires 20 September 2022. Unique plan reference: v2c/691536/956465



Revisions:	

Drawing by:
unsted design
3D Computer Aided
Architectural Design

Unsted Design Ltd
16 Hazel Close,
Chandlers Ford,
EASTLEIGH,
SO53 5RF.
Tel: 023 80274720
Fax: 023 8027 4720
Email: info@UnstedDesign.co.uk
Web Site: www.UnstedDesign.co.uk
Company Number 8013235

Legend
New Work Outline
45 Degree Sight Line

Utilities/Highways/Environment: It is the responsibility of the client or their contractor to liaise with Utility Providers, Highways Authority's and Environment Agency and to ensure that all approvals are in place unless Unsted Design Ltd have been given written instructions to act your behalf.

Dimensions: All dimensions to be checked on site prior to the commencement of any work. Do not scale from this drawing for construction purposes.

Copyright: The copyright for this drawing remains the property of Unsted Design. It cannot be copied, altered or reproduced in any form without the written consent of Unsted Design Ltd. It cannot be passed to a third party without the written consent of Unsted Design Ltd.

Party Wall Agreements: It is the sole responsibility of the building owner or their contractor to draw up any agreements or notices required to comply with the Party Wall Act. This drawing does not guarantee the position of the boundary.

Client: JANE OGDEN
Project Address: 25 SHAFTESBURY AVENUE
CHANDLERS FORD
EASTLEIGH
SO53 3BR

Drawing Contents: SITE PLAN

Purpose: PLANNING APPLICATION
Scale: 1:200
Date: May 2022
Drawn by: MKU

Drawing Number	Client	Status	Project Number	Sheet Size
----------------	--------	--------	----------------	------------

009-OGDEN -SP- 1306 -A3