



PROPOSED FRONT ELEVATION 1:100



PROPOSED SIDE ELEVATION 1:100




PROPOSED REAR ELEVATION 1:100



PROPOSED SIDE ELEVATION 1:100

SCALE 1:100 @ A3

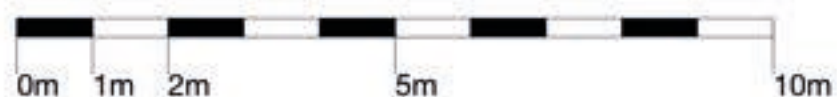

Notes:

1. The contents of the drawing are copyright.
2. Scaled drawing for Planning purposes only.
3. Contractors must verify all dimensions and report any discrepancies before putting work in hand or making any shop drawings.
4. Design and construction retaining structure to be structural engineer's design.

DATE: 07.06.22

DRAWN BY: ER

PROJECT STAGE:

Planning

PROJECT:

349 Fair Oak Road, Eastleigh

DRAWING TITLE:

1:100 Proposed Elevations

CLIENT: Colin Zaczek

DRAWING N°: ARK.ZAC.104

REV: 1

SCALE @ A3: 1:100

DATE: 07.06.22

DRAWN BY: ER

CHECKED BY: HA

Studio *Arkell*



Christchurch, Dorset
T: 01202 539433
E: info@studioarkell.com
W: www.studioarkell.com