

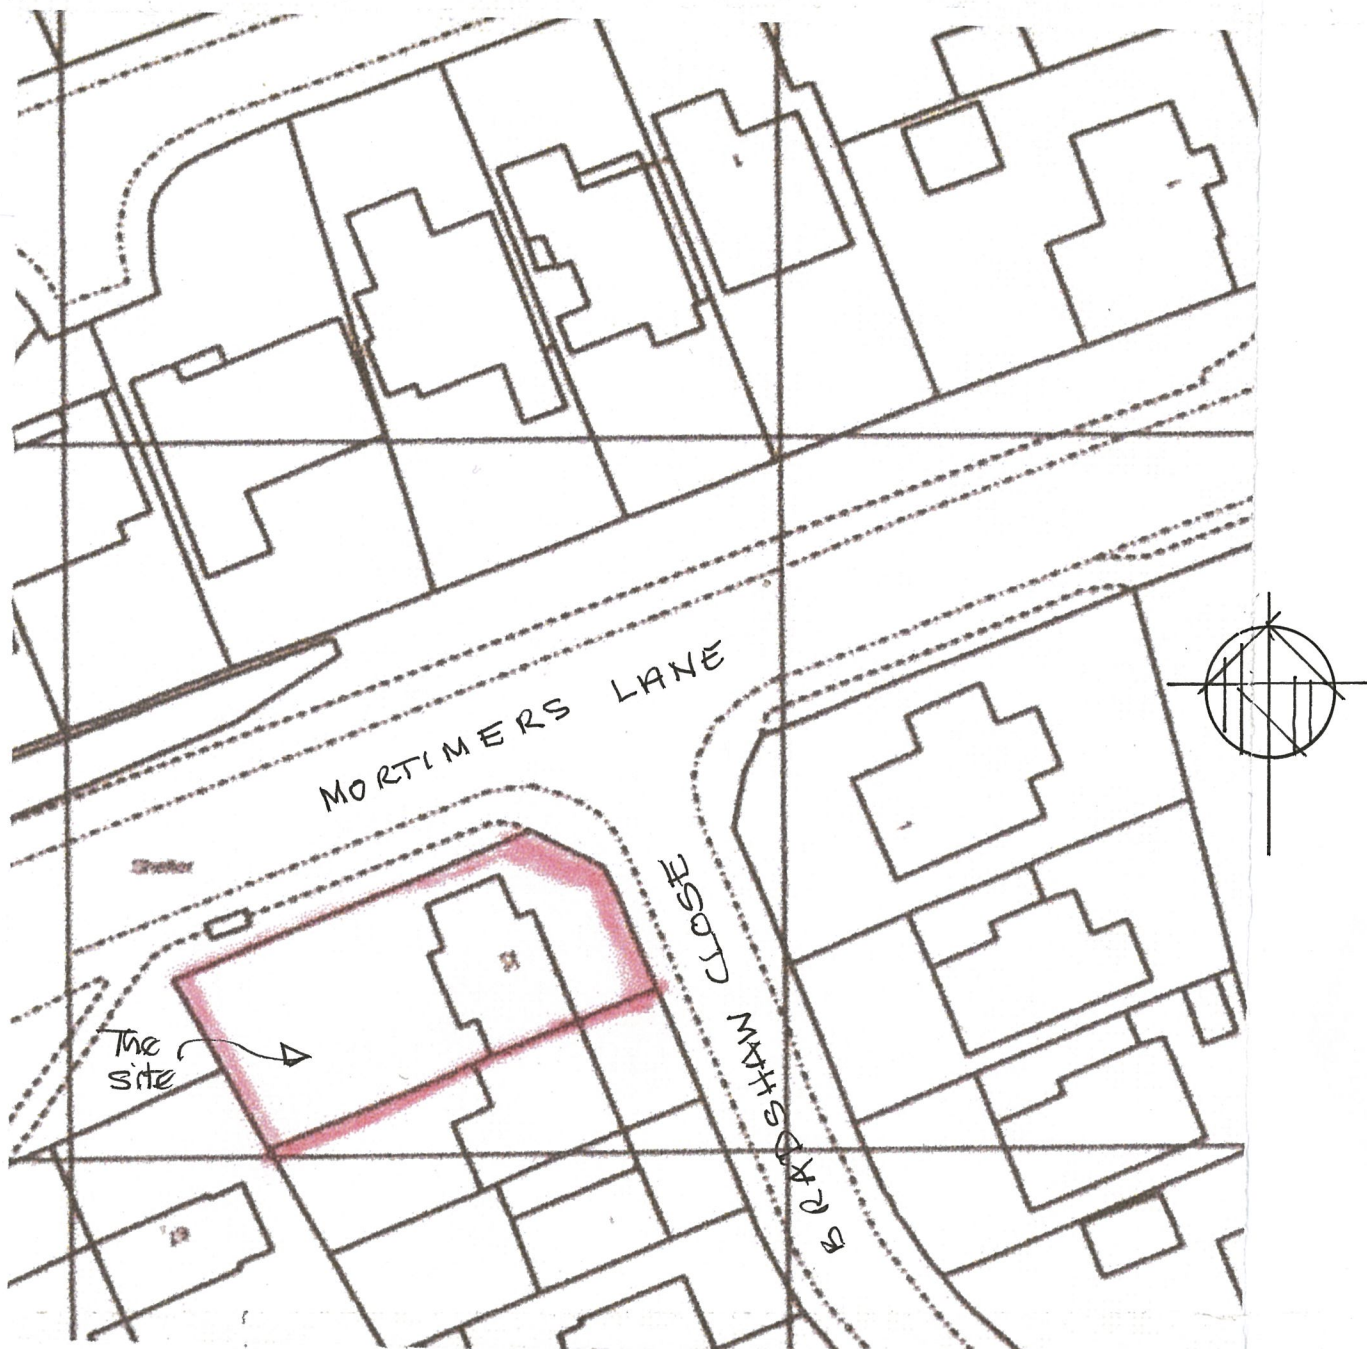


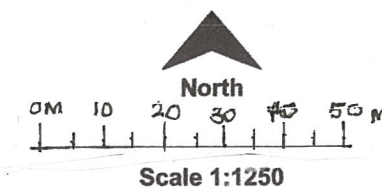

Site plan 1:500

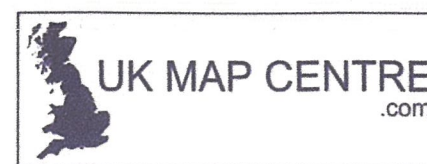

© Crown copyright and database rights 2021 Ordnance Survey 100048957. The representation of road, track or path is no evidence of a boundary or right of way. The representation of features as lines is no evidence of a property boundary.

Supplied by: www.ukmapcentre.com
 Serial No: 222192
 Centre Coordinates: 450178, 118762
 Production Date: 31/08/2021 14:25:54

32, BRADSHAW CLOSE, FAIR OAK, EASTLEIGH, SO50 7BS

Location plan 1:1250

Site & location plans - 32 Bradshaw close, Fair Oak, Hants SO50 7BS

Scale 1:500 1:1250
 Drawing no BC 005A
 date 3-08-22

A) scale bar amended. 11/8/22