




PROPOSED REAR ELEVATION
(SOUTH EAST FACING)



PROPOSED FRONT ELEVATION
(NORTH WEST FACING)

NOTES:

- 1) ALL DRAWINGS SUPPLIED BY DWG PLANS ARE TO BE USED FOR PLANNING PERMISSION PURPOSES ONLY AND NOT TO BE USED FOR BUILDING REGULATION PURPOSES.
 - 2) THE CONTRACTOR, SUB-CONTRACTOR OR SUPPLIER IS TO CHECK ALL RELEVANT DIMENSIONS, LEVELS, EXISTING STRUCTURE AND MATERIALS PRIOR TO COMMENCING THE WORKS.
- © THIS DRAWING IS COPYRIGHT AND MAY NOT BE COPIED, TRACED, ALTERED OR REPRODUCED WITHOUT WRITTEN PERMISSION FROM DWG PLANS.

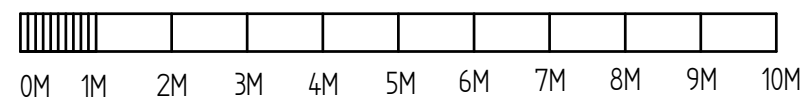

	NAME	DATE
DRAWN	PRB	22/09/2022

UNLESS OTHERWISE SPECIFIED
DIMENSIONS ARE IN MILLIMETERS

DWG PLANS 14 Winstanley Road, Nursling, Southampton, SO16 0TF Mobile: 07851229345, Email: info@dwgplans.co.uk		
TITLE Proposed Elevations 32 Yardley Road, Southampton		
SIZE A3	DWG NO DWG PLANS 00311	REV C
CLIENT: Mr & Mrs Vickery		
SCALE: 1:100 @ A3		SHEET 1 of 1