


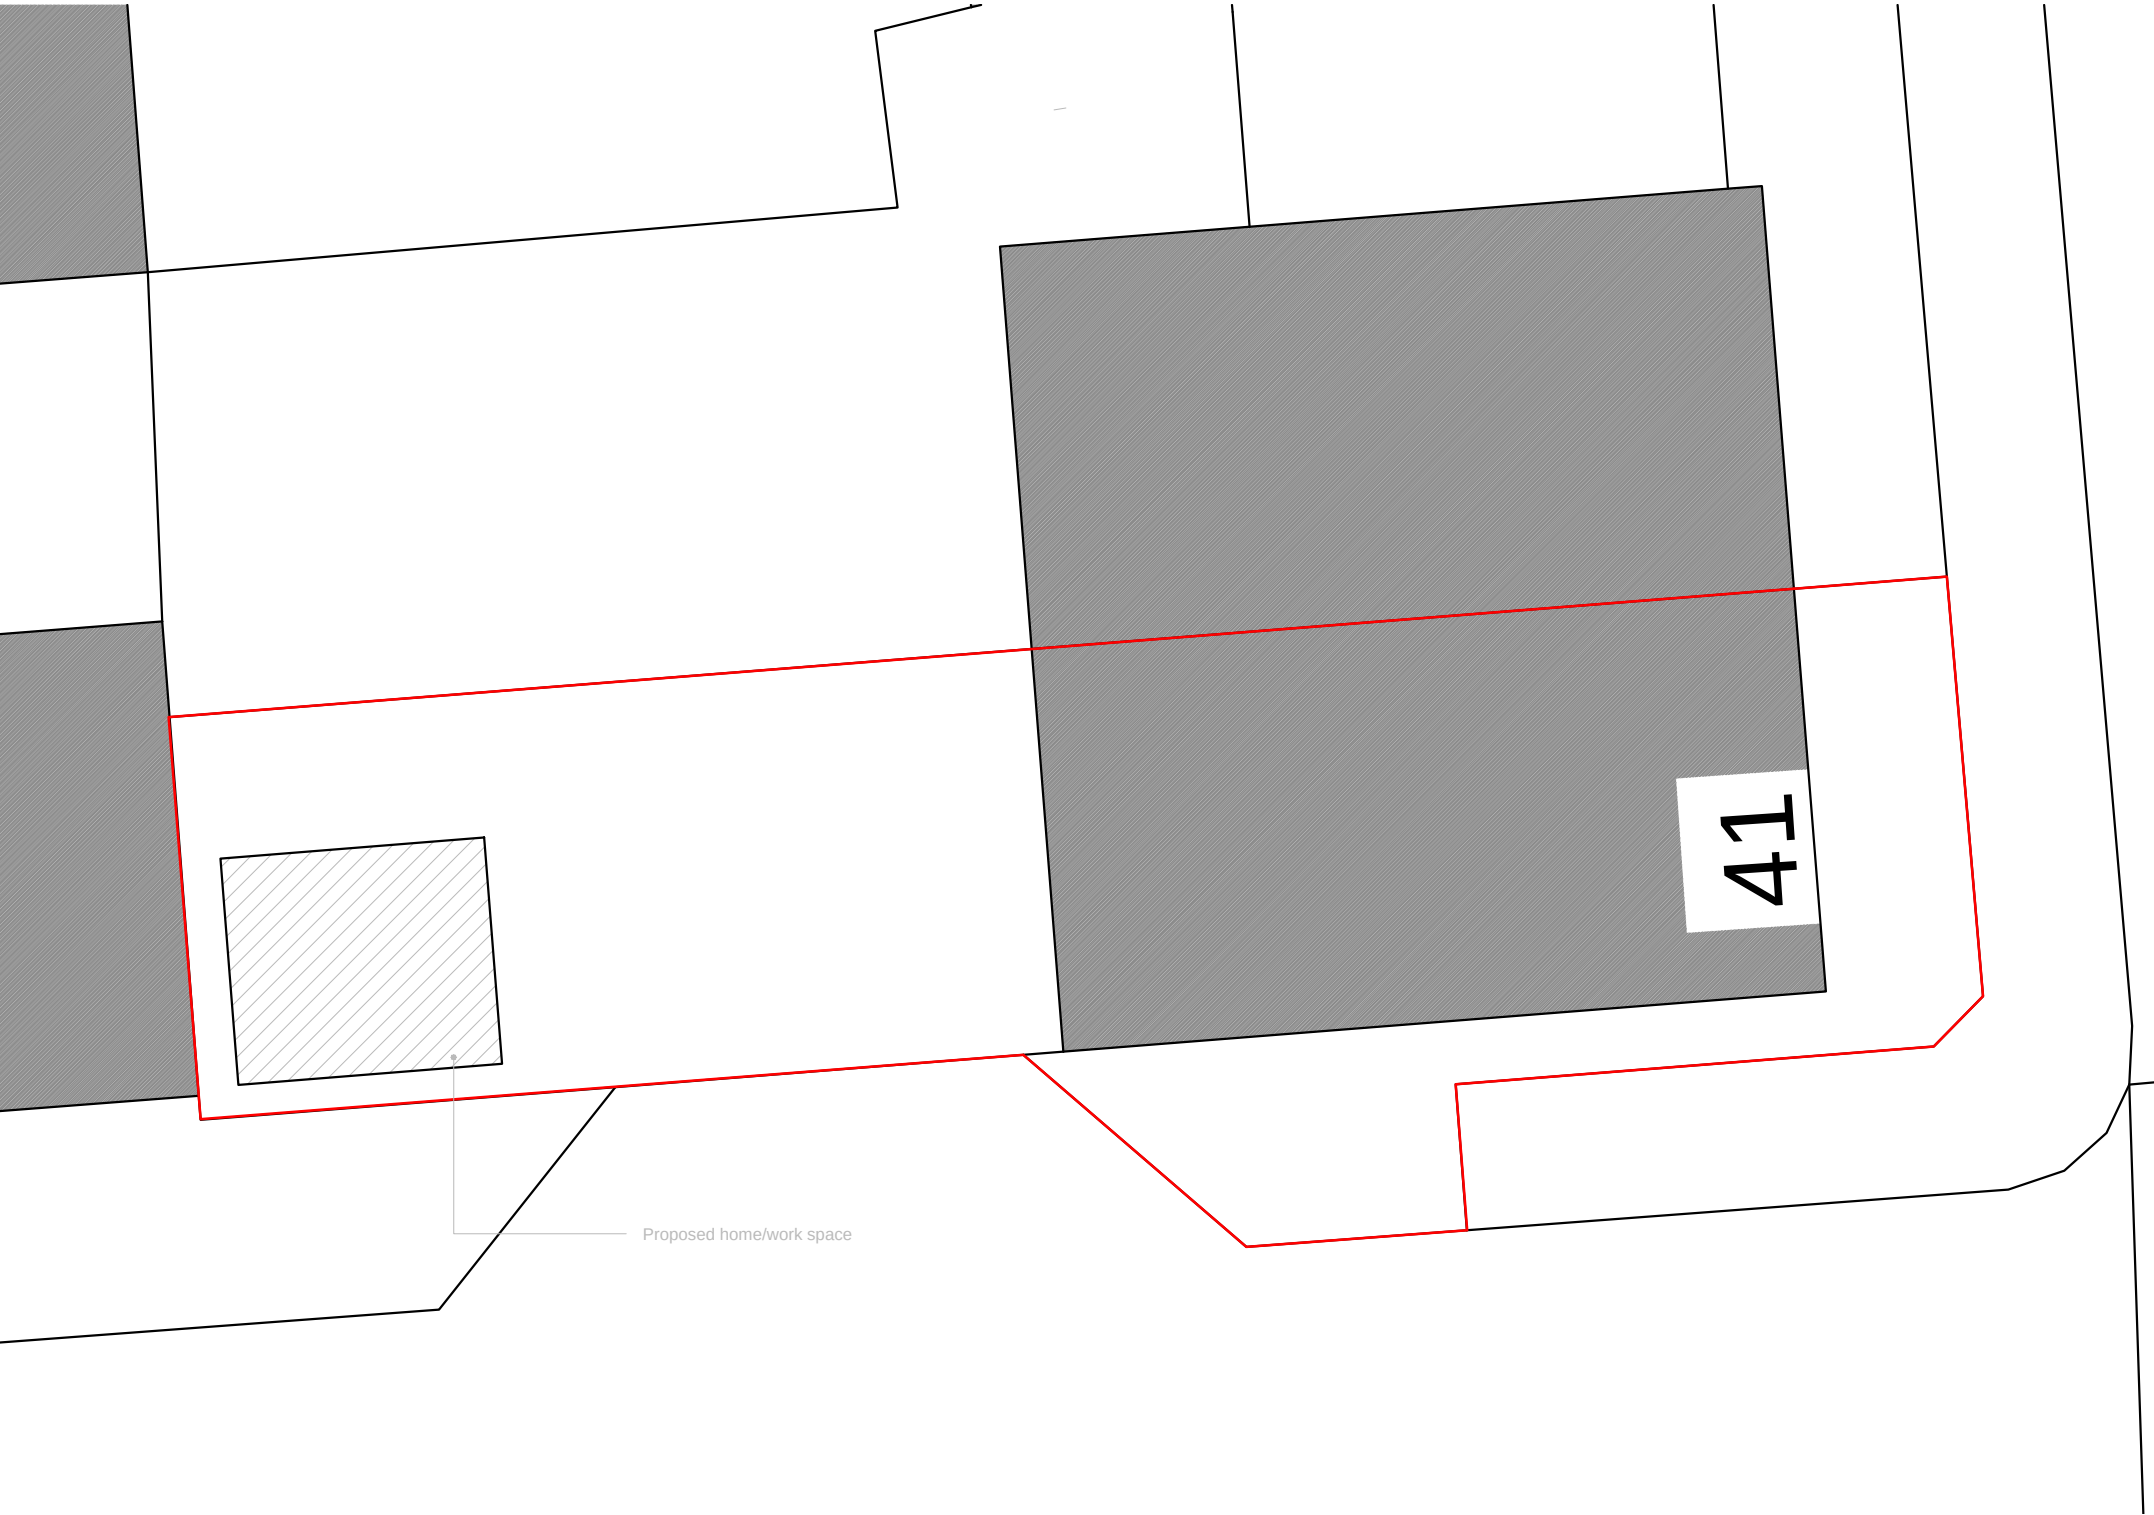

Outbuildings are considered to be permitted development, not requiring an application for planning permission, provided all the conditions are met.

1. On designated land* outbuildings to the side of the house are not permitted development.

* Designated land includes national parks and the Broads, Areas of Outstanding Natural Beauty, conservation areas and World Heritage Sites.

2. Outbuildings are not permitted development within the grounds of a listed building.

3. In national parks, the Broads, Areas of Outstanding Natural Beauty and World Heritage Sites the total area to be covered by any outbuildings more than 20 metres from ANY WALL of the house must not exceed 10 square metres to be permitted development.

4. Outbuildings are not permitted development forward of the principal elevation of the original house.

The term original house means the house as it was first built or as it stood on 1 July 1948 (if it was built before that date).

5. Outbuildings and other additions must not exceed 50% of the total area of land around the original house. Sheds and all other outbuildings (see intro) and extensions to the original house must be included when calculating this 50% limit.

6. To be permitted development, any new building must not itself be separate, self-contained, living accommodation and must not have a microwave antenna.

7. Outbuildings must be single storey with a maximum eaves height of 2.5 metres and maximum overall height of 4 metres with a dual pitched roof, or 3 metres in any other case.



(b) a container used for domestic heating purposes for the storage of oil or liquid petroleum gas.

8. If the outbuilding is within 2 metres of the property boundary the whole building should not exceed 2.5 metres in height.

9. Balconies and verandas are not permitted development. Raised platforms such as decking are permitted development provided they are no higher than 300mm

10. Containers, such as those used for domestic heating purposes, must not exceed 3,500 litres capacity to be permitted development. The other permitted development conditions which apply to outbuildings listed above also apply to containers.

Total site area - 145m2
Existing House area - 54m2
Proposed new workspace area - 11m2

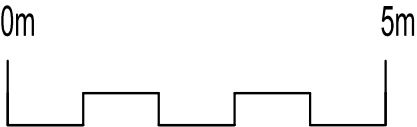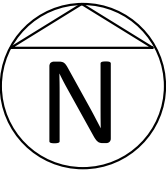

REVISION		DATE

JWArchitecture		
m@rchitectural 0785895018		

project	41 Le Marechal Avenue, Southampton	
client	Liz Mahy	
drawing	Proposed Site Plan	
date	Sept 22	scale 1:100@A3
drawing no	PL03	revision