



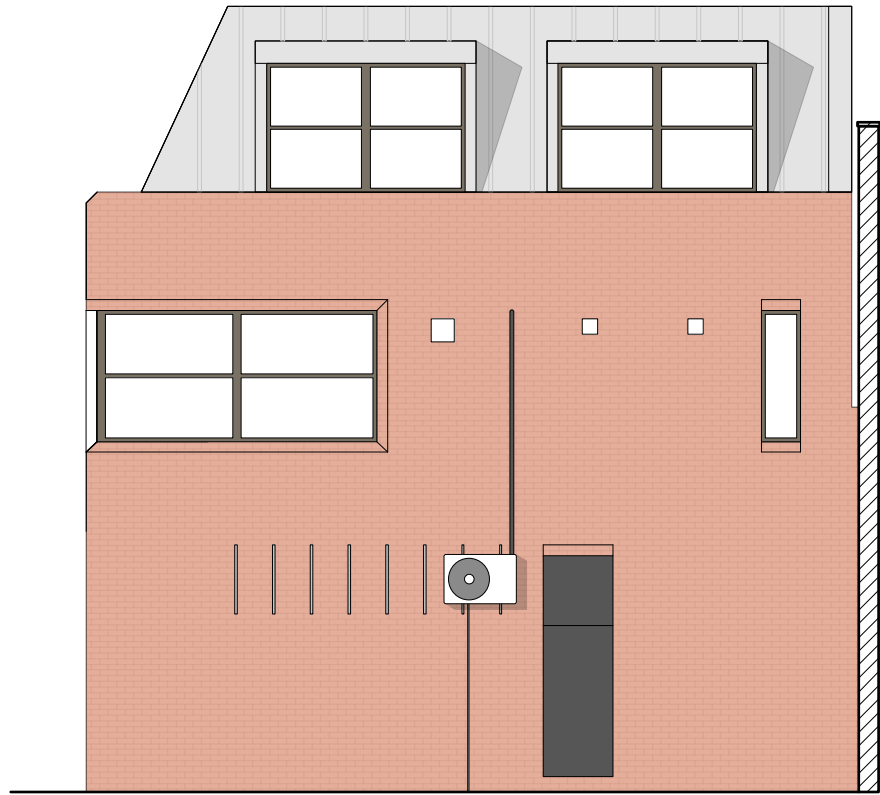

1 North West Elevation - As Exisisting
Scale: 1:100



3 South East Elevation - As Exisisting
Scale: 1:100

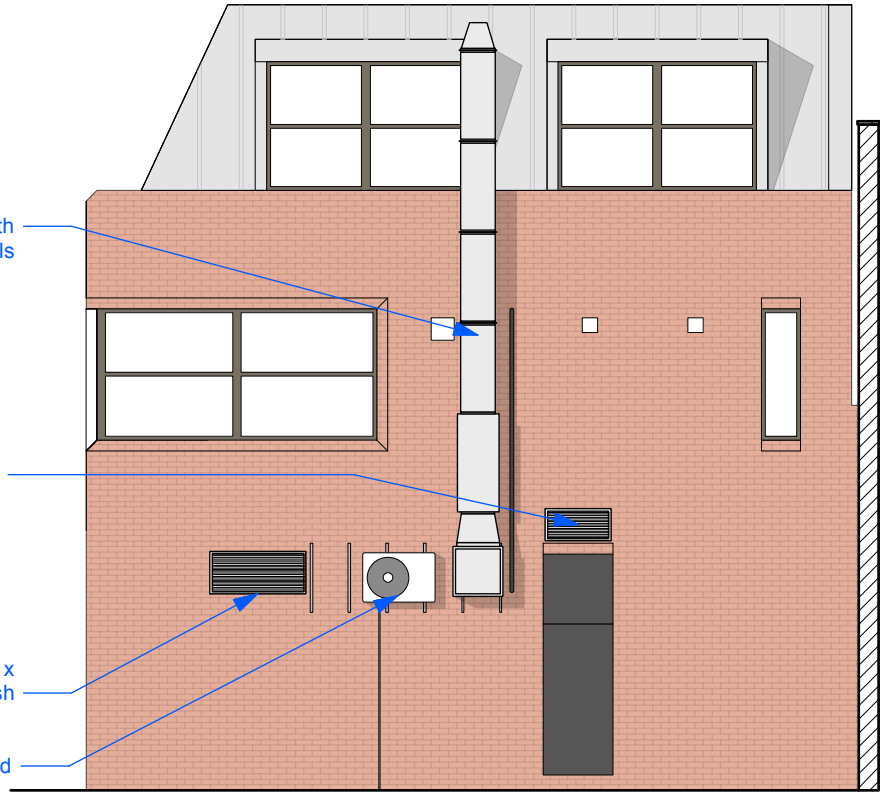

2 North West Elevation - As Proposed
Scale: 1:100



4 South East Elevation - As Proposed
Scale: 1:100

- E1 New open cassette retractable awning to match RAL 6012 Black Green.
To be securely fixed to brick face of building.
To have 100mm valance in matching colour.
Retractable arms to be in matching RAL colour and retract back to box unit.
- E2 Non illuminated projecting sign and supporting bracket with a powder coated finish in RAL 6012 Black Green.
Josie's text to be in a white finish
- E3 Solid Dark Green vinyl with white text
RAL 6012 Black Green
Artwork by others
- E4 Solid Dark Green vinyl fixed to inside face of window with cut outs for 3No internal windows.
RAL 6012 Black Green
Final setting out to be agreed on site
- E5 New Framed / glazed entrance door and side light. To be justified to right side of entrance to maximise size of lobby.
Finish to be powder coated RAL 6012 Black Green.
- Handle to be supplied by <https://jwl-online.co.uk/>
BLU Performance Inline Round T1 Bar Pull Handle, 1500mm, Bolt Fix, G316 Satin Stainless Steel (HAB2-1500-BF-SSS)
- Brick plinth to be trimmed back accordingly.
- E6 Existing window frame to be replaced with single window panel.
Frame to be powder coated RAL 6012 Black Green



CDM NOTATION		INSERT X IN BOX 1 OR 2	
NO RISK/HAZARD DESIGNER HAS CHECKED THIS DRAWING & HAS IDENTIFIED NO INHERENT RISK ITEMS WITHIN MANUFACTURE, INSTALLATION, MAINTENANCE AND CUSTOMER OR STAFF OPERATION.	BOX 2	RH 1 LOCATE TAG NEXT TO RISK ITEM	1.DESIGNER'S DESCRIPTION OF RISK: DATE: 00/00/00		DRAWING STATUS		NOTE	REVISION NOTE				DRAWING TITLE Existing / Proposed North West / South East Exterior Elevations	
			2.PARTY TO ADVISE ON REMOVAL OF RISK: DATE: 00/00/00													ISSUED FOR COMMENT BY CLIENT	
			3.HOW RISK REMOVED/MANAGED: DATE: 00/00/00	
RISK/HAZARD IDENTIFIED DESIGNER HAS IDENTIFIED A RISK ATTACHED TO ITEMS WITHIN THIS DRAWING. THESE RISKS CANNOT BE REMOVED BY DESIGNER. DESIGNER REQUIRES INPUT BY NOMINATED PARTIES TO ENABLE SUBSEQUENT REMOVAL OF RISK. IF BOX 2 TICKED - COMPLETE BELOW AS REQUIRED.	BOX 2	RH 2 LOCATE TAG NEXT TO RISK ITEM	1.DESIGNER'S DESCRIPTION OF RISK: DATE: 00/00/00		DRAWING STATUS		NOTE	REVISION NOTE				DRAWING TITLE Existing / Proposed North West / South East Exterior Elevations	
			2.PARTY TO ADVISE ON REMOVAL OF RISK: DATE: 00/00/00													ISSUED FOR PRICING	
			3.HOW RISK REMOVED/MANAGED: DATE: 00/00/00	