






GROUND FLOOR scale 1:50

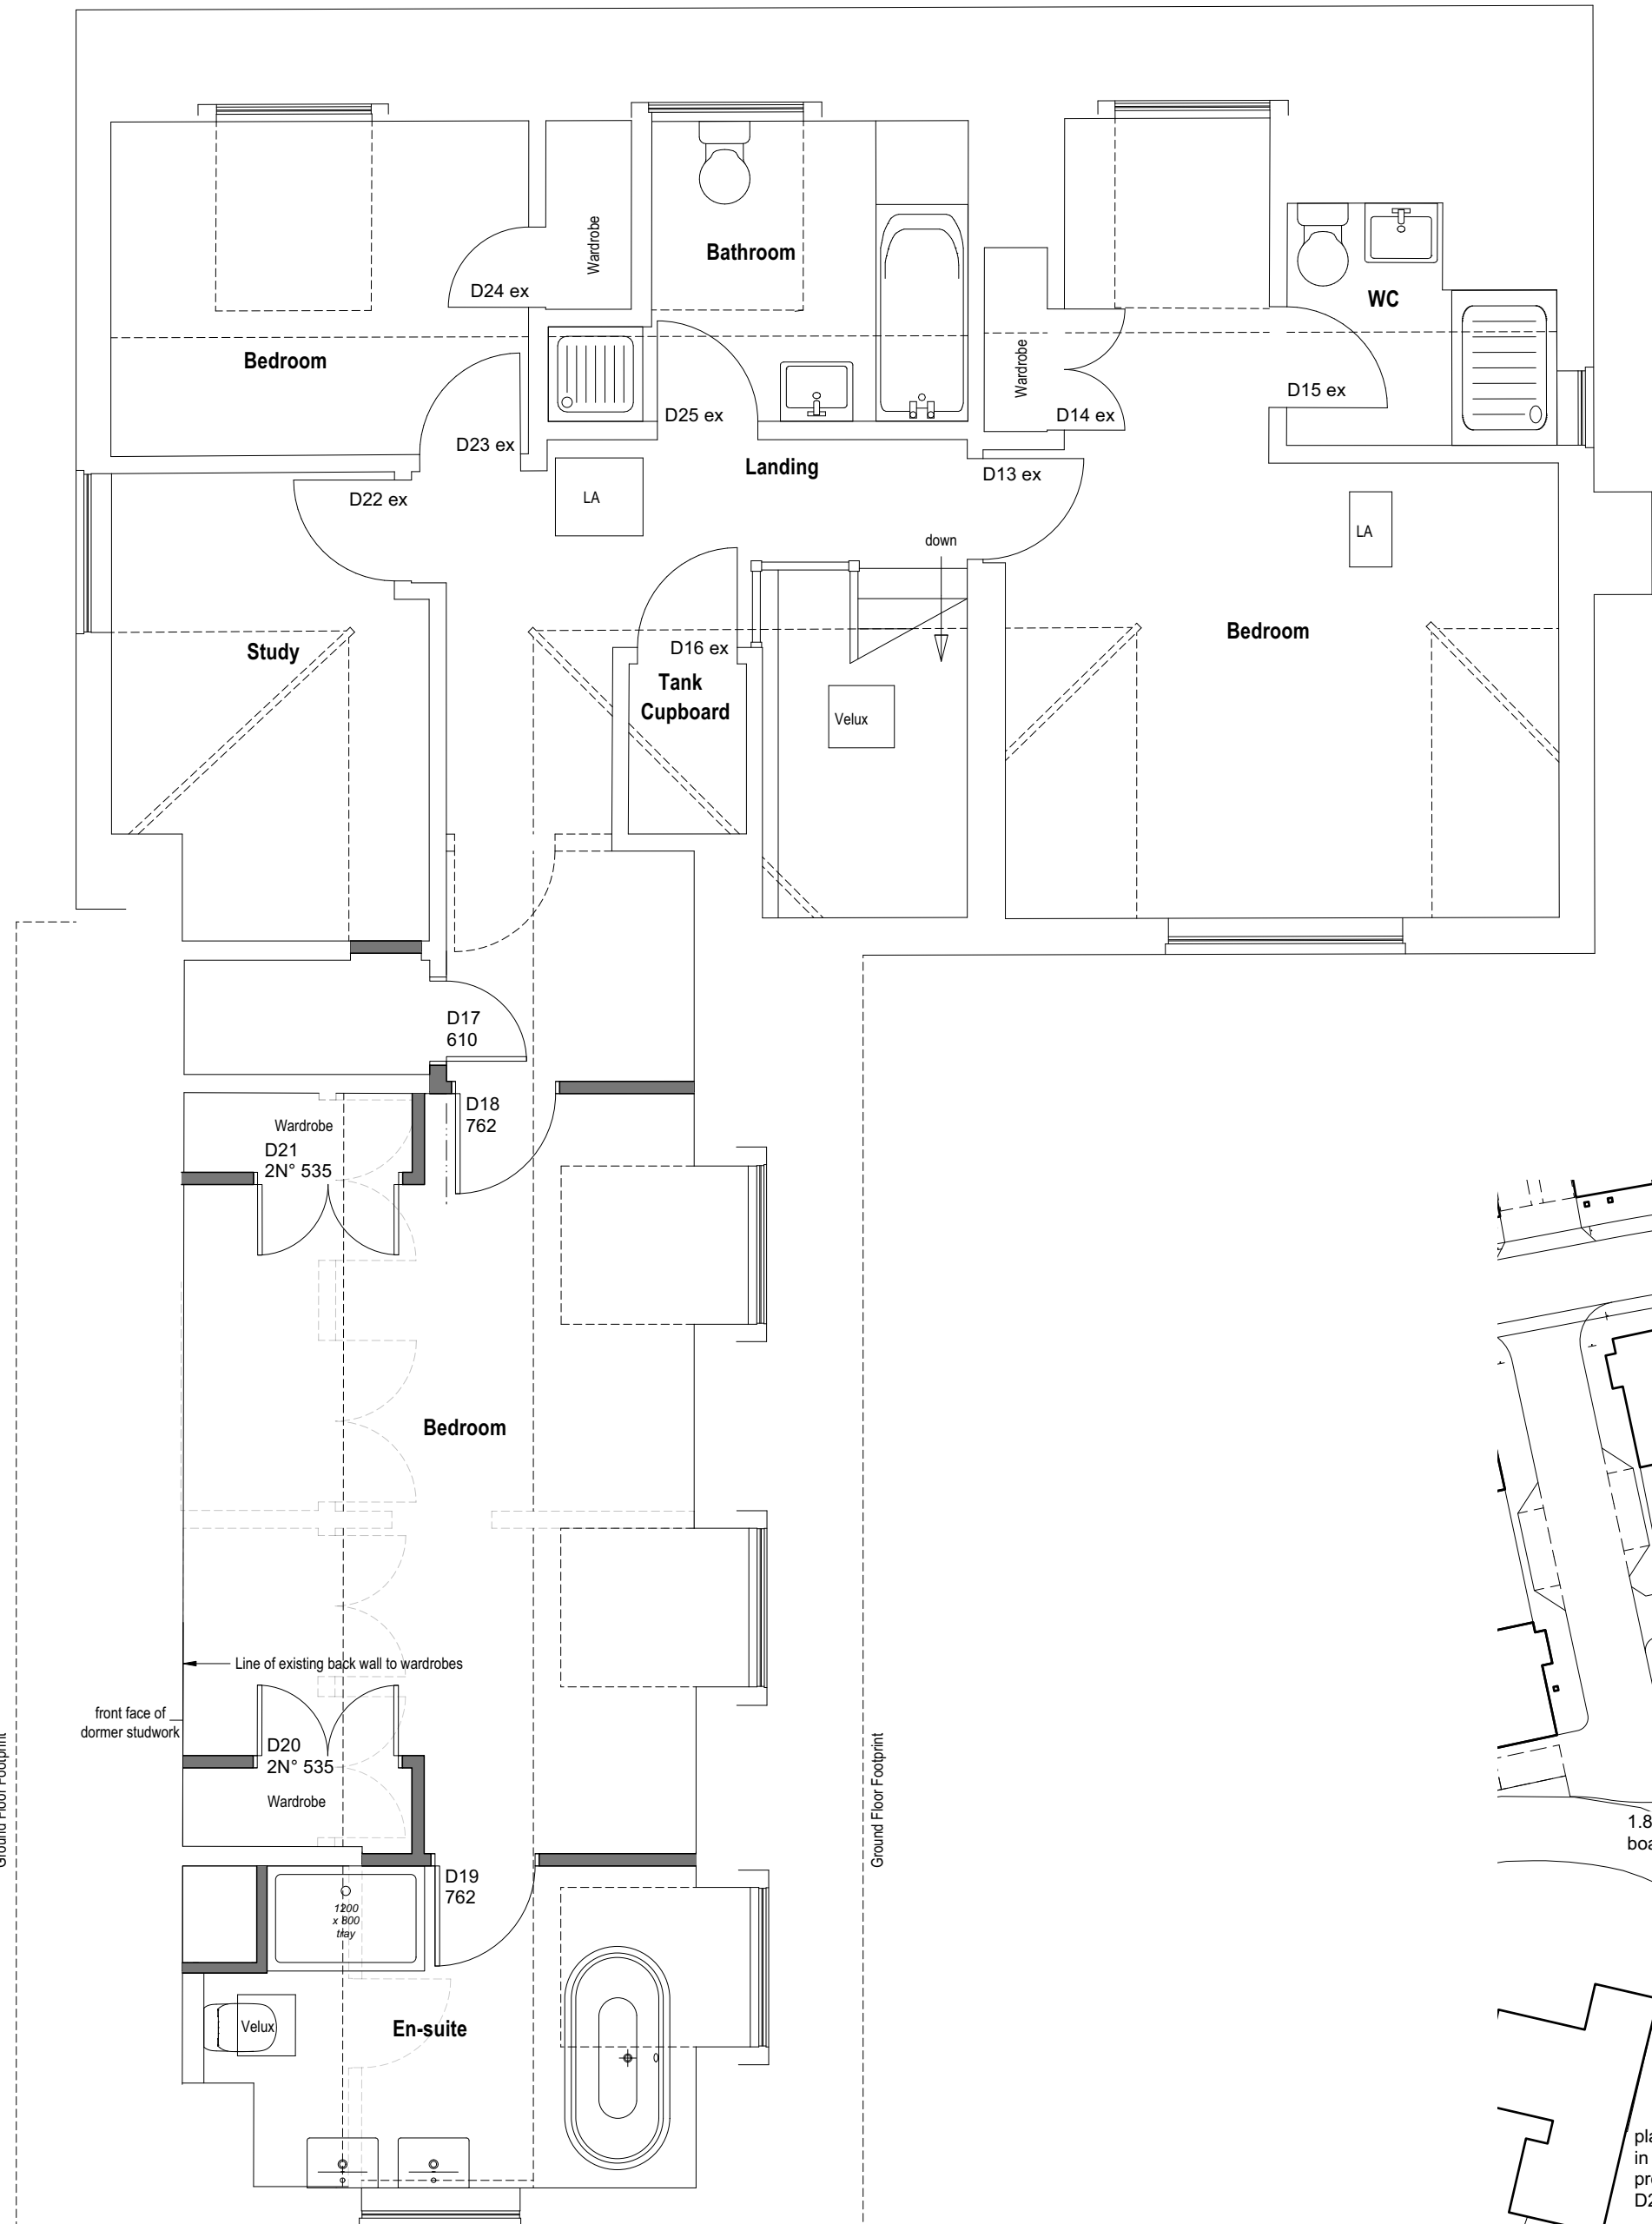

FIRST FLOOR scale 1:50

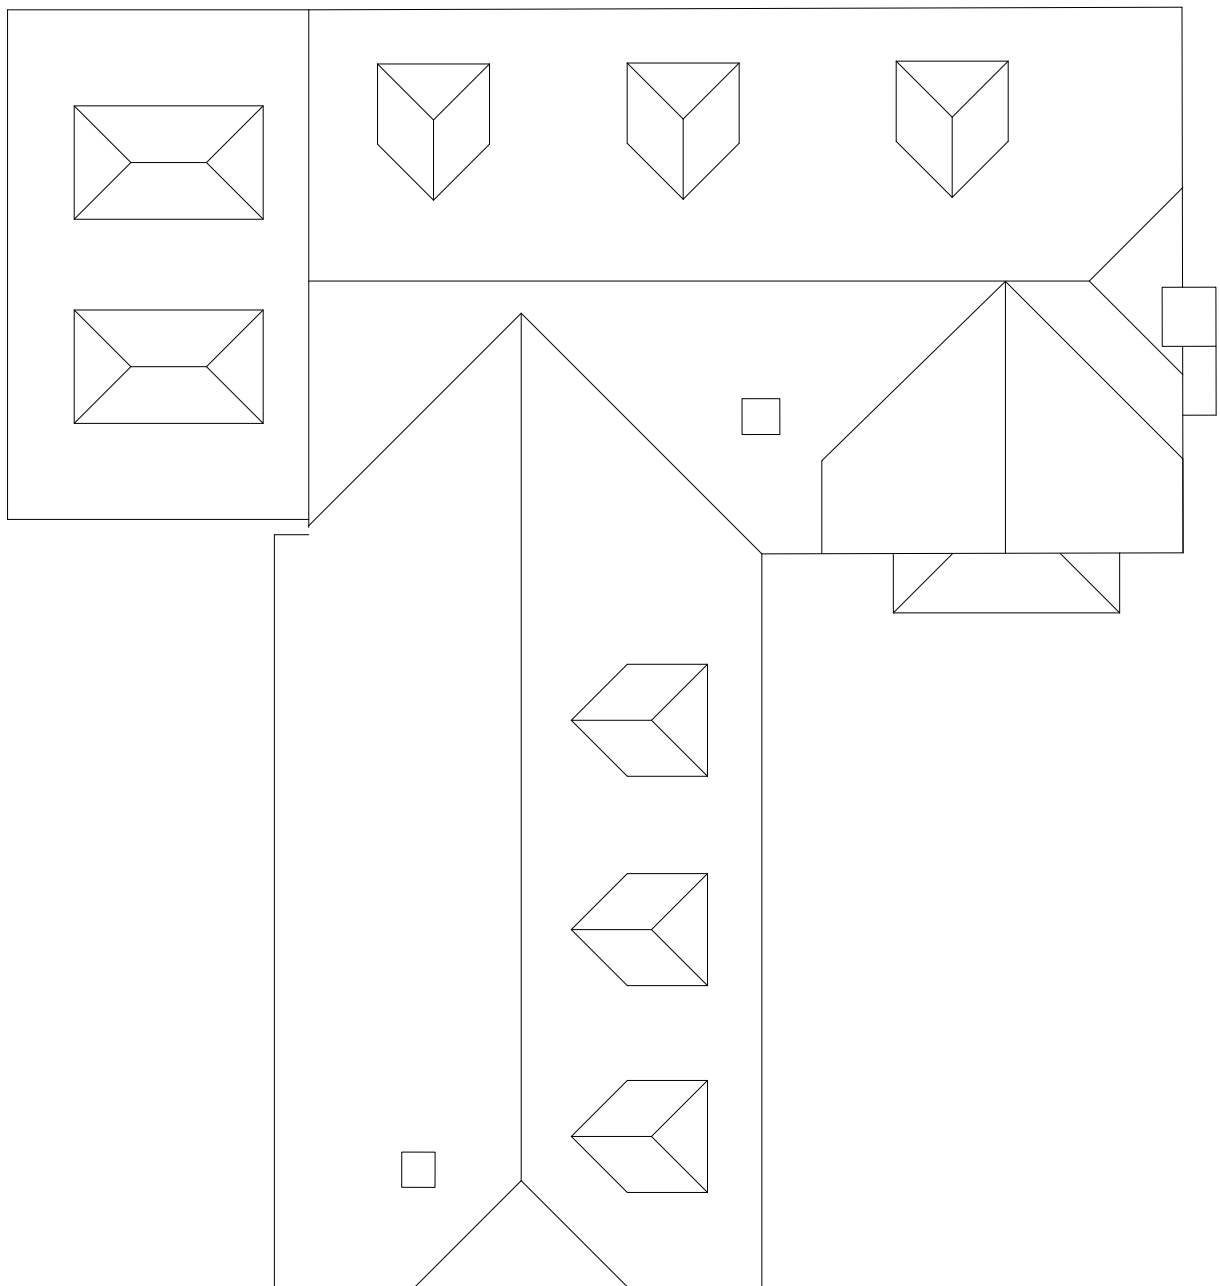

ROOF PLAN scale 1:100

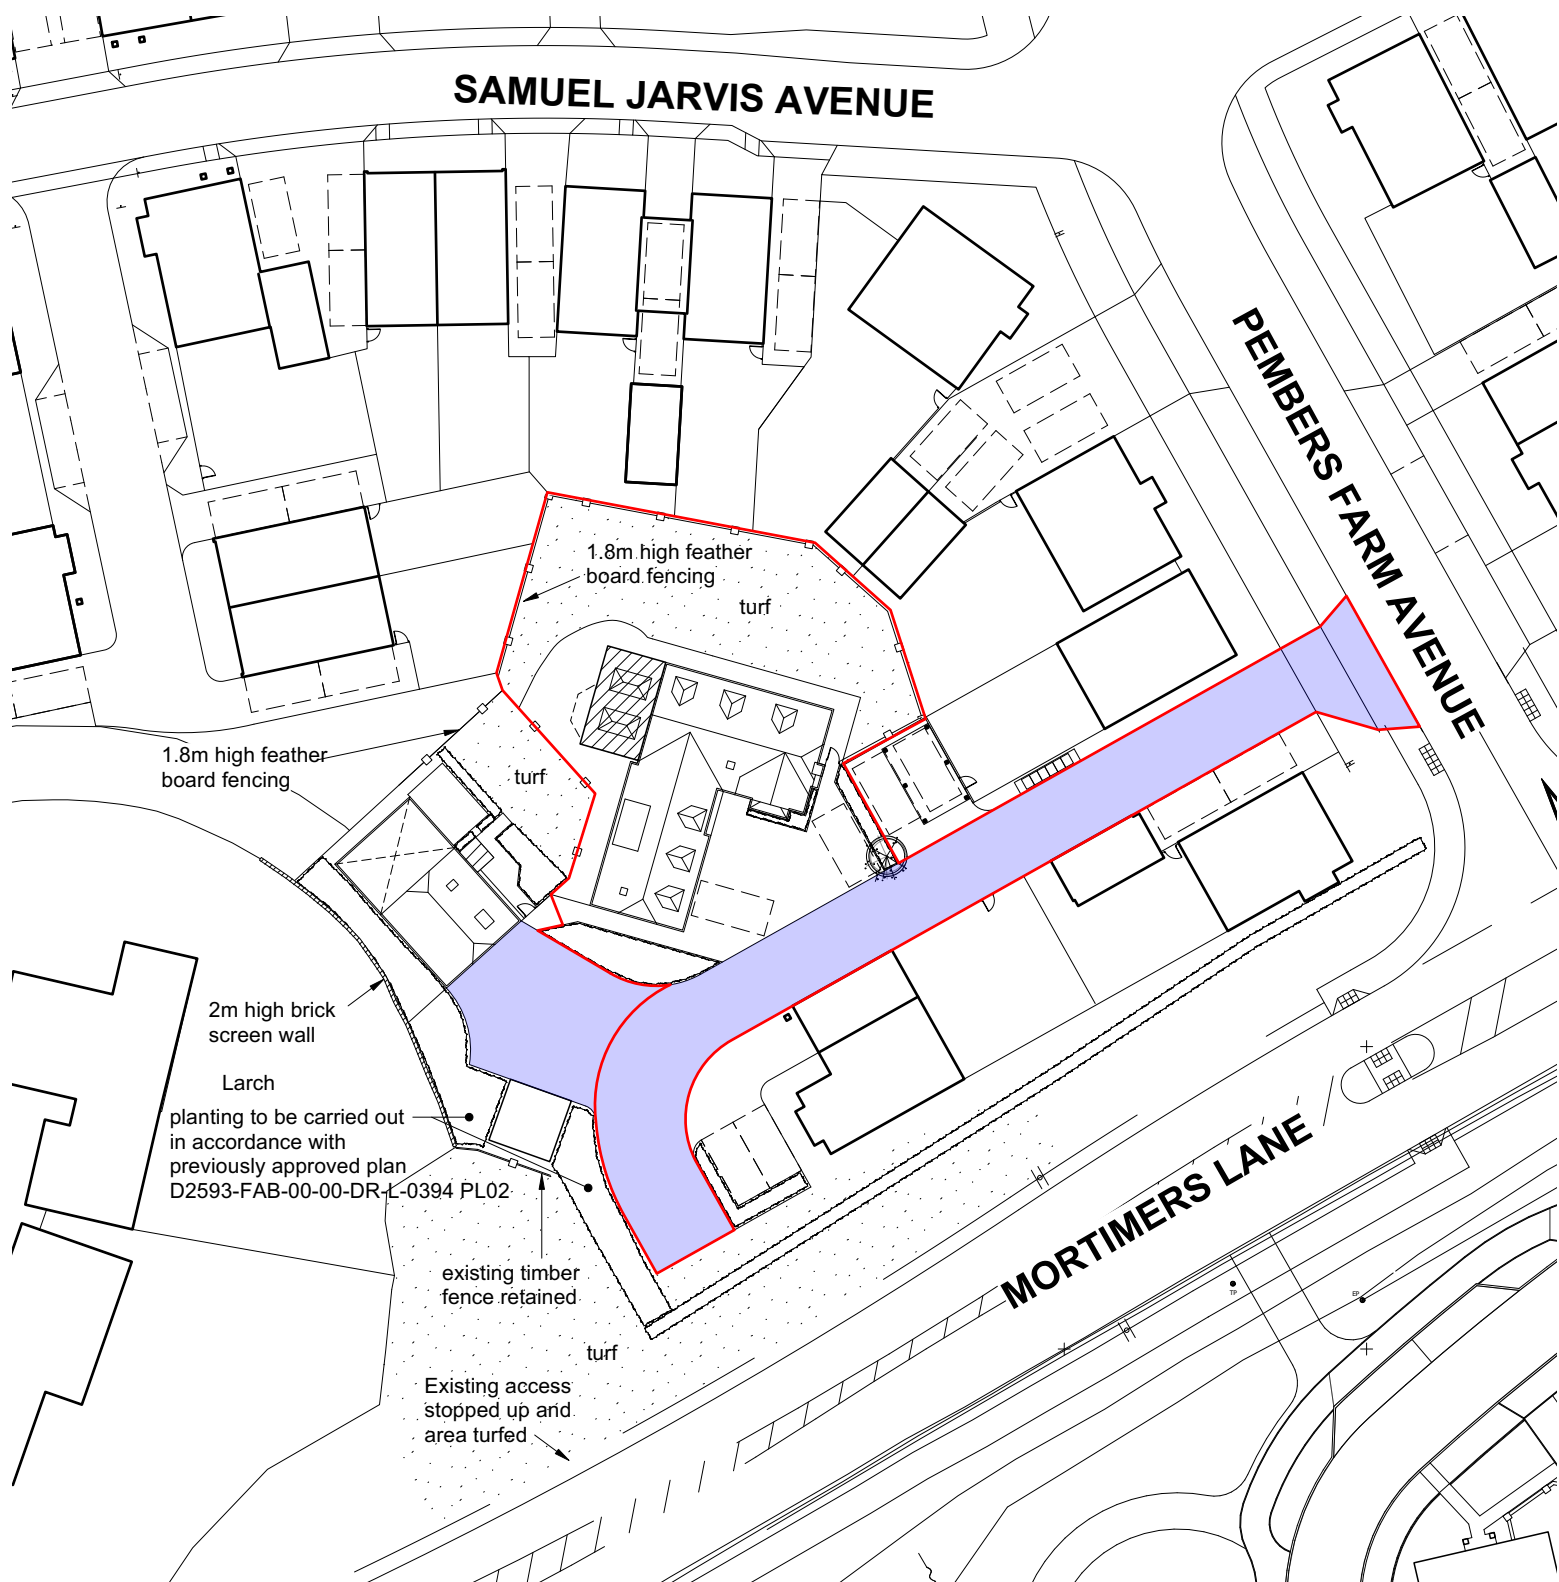

BLOCK PLAN
Scale 1:500 @ A1



P07	10/11/2022	LM LB	Dormer window removed from the first floor. Red line repositioned.
P06	14/09/2022	PW PW	Planting note in accordance with D2593-FAB-00-00-DR-L-0394 PL02 added
P05	09/09/2022	PW PW	Block plan updated to shown planting, hard surfaces, boundary treatments and existing access stopping up. Red line altered
P04	22/07/2022	PW PW	Red line boundary adjusted
P03	08/07/2022	PW PW	Boundary fencing added to block plan
P02	04/03/2022	PW PW	Single storey extension re-planned, dormer added to master bedroom.

Rev Date By Ap Note



Chartered Architects
Chartered Building Surveyors
Interior Designers
CDM Services

Glentworth Court, Lime Kiln Close
Stoke Gifford, Bristol BS34 8SR
+44 (0)117 931 2062
www.kendallkingscott.co.uk

© Copyright Do not scale this drawing

Check all dimensions and levels on site

Scale Paper Size Filename Date Drawn Checked Purpose/Status

1:50 ISO A1 Pembers Conversions to existing drawings copy v2021.vwx PW PLANNING

210894 1004 P07

Plot 1 Proposed Floor Plan Block Plan

Project Pembers Hill

Client Drew Smith

Project Number Drawing Number Revision

210894 1004 P07

Plot 1 Proposed Floor Plan Block Plan

Project Pembers Hill

Client Drew Smith

Project Number Drawing Number Revision

210894 1004 P07

Plot 1 Proposed Floor Plan Block Plan