

New Box fascia in Aluminium powder coated white RAL 9010. Internal illumination to letters only. Tesco in Opal 030 Avery 4509 Red 431, And Express & blips in Opal 030- Avery 5600 LD/082A blue, translucent acrylic letters applied to face

New dibond graphic to be installed on the wall

New non-illuminated box fascia in Aluminium, powder coated Blue RAL 5005, 30% Gloss with brown Arizona Oak woodtex strip to base. Store Address and Est. year vinyl lettering applied to new fascia. Ht:100mm

New Box fascia in Aluminium powder coated white RAL 9010. Internal illumination to letters only. Tesco in Opal 030 Avery 4509 Red 431, And Express & blips in Opal 030- Avery 5600 LD/082A blue, translucent acrylic letters applied to face

New non-illuminated box fascia in Aluminium, powder coated Blue RAL 5005, 30% Gloss with brown Arizona Oak woodtex strip to base

New dibond graphic to be installed on the wall

New plain frosting to be applied on Chiffon vinyl.

Store Directory, dibond graphic to be installed externally. Blue Ref : TRU 35-A7


EAST ELEVATION

New project sign externally illuminated via trough light in aluminium powder coated white RAL 9010 with Tesco in opal 030 Avery 4509 Red431, Express and blips in opal 030-Avery 5600 LD/ 082A blue letters. Sides, top and bottom to be blue as per fascia

New built-up letters in Aluminium powder coated with 'Tesco' in opal 030 Avery 4509 Red 431, And Express & blips in Opal 030- Avery 5600 LD/082A installed on wall, externally illuminated via Down Light.

SOUTH ELEVATION

SCALE BAR

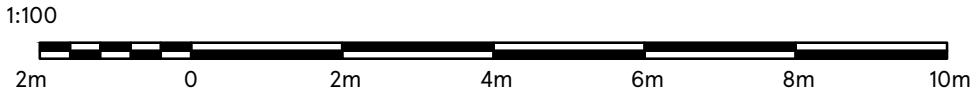

DRAWING NO 03_6975_03C_R1		STORE TYPE EXPRESS	 FEASIBILITY PLANNING STORE PLANNING DEPARTMENT PROPERTY SERVICES HIGHWOODS BUILDING, KESTREL WAY WELWYN GARDEN CITY, HERTFORDSHIRE, AL7 1GB UK TELEPHONE : 01707 395150 THE COPYRIGHT AND ALL OTHER RIGHTS IN AND RELATING TO THIS PUBLICATION BELONG TO AND ARE THE SOLE PROPERTY OF TESCO STORES LIMITED. ALL RIGHTS ARE RESERVED. NEITHER THE WHOLE NOR ANY PART OF THIS PUBLICATION MAY BE REPRODUCED OR TRANSMITTED IN ANY FORM OR BY ANY ELECTRONIC OR MECHANICAL MEANS INCLUDING PHOTOCOPYING AND RECORDING OR FROM ANY RETRIEVAL SYSTEM WITHOUT THE PRIOR WRITTEN LICENCE FROM THE OWNER © 1997 TESCO STORES LIMITED
SCALE 1:100@A3	DATE 26.12.2022	STORE NAME EASTLEIGH	
CHECKED BY SHIKHA		CONTENT PROPOSED ELEVATION_ADV	
DRAWN BY RITESH			