




NOTE: SIGNAGE FOR GANTRY IS COVERED IN A SEPERATE APPLICATION. REF NO. A/22/94290

EAST ELEVATION WITH EXISTING GANTRY REMOVED

SCALE BAR

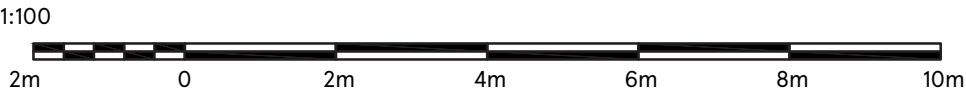

DRAWING NO 03_6875_03H	STORE TYPE EXPRESS	TESCO FEASIBILITY PLANNING STORE PLANNING DEPARTMENT PROPERTY SERVICES HIGHWOODS BUILDING, KESTREL WAY WELWYN GARDEN CITY, HERTFORDSHIRE, AL7 1GB UK TELEPHONE : 01707 395150 THE COPYRIGHT AND ALL OTHER RIGHTS IN AND RELATING TO THIS PUBLICATION BELONG TO AND ARE THE SOLE PROPERTY OF TESCO STORES LIMITED ALL RIGHTS ARE RESERVED. NEITHER THE WHOLE NOR ANY PART OF THIS PUBLICATION MAY BE REPRODUCED OR TRANSMITTED IN ANY FORM OR BY ANY ELECTRONIC OR MECHANICAL MEANS INCLUDING PHOTOCOPYING AND RECORDING OR FROM ANY RETRIEVAL SYSTEM WITHOUT THE PRIOR WRITTEN LICENCE FROM THE OWNER © 1997 TESCO STORES LIMITED
SCALE 1:100@A3	DATE 22.02.2023	
CHECKED BY RITESH	STORE NAME EASTLIEGH	
DRAWN BY PRIYANKA	CONTENT PROPOSED ELEVATION_GANTRY_REMOVAL	