


Site Plan 44 Broadlands Ave, Eastleigh, SO50 4PA

TREES WITHIN FALLING DISTANCE.

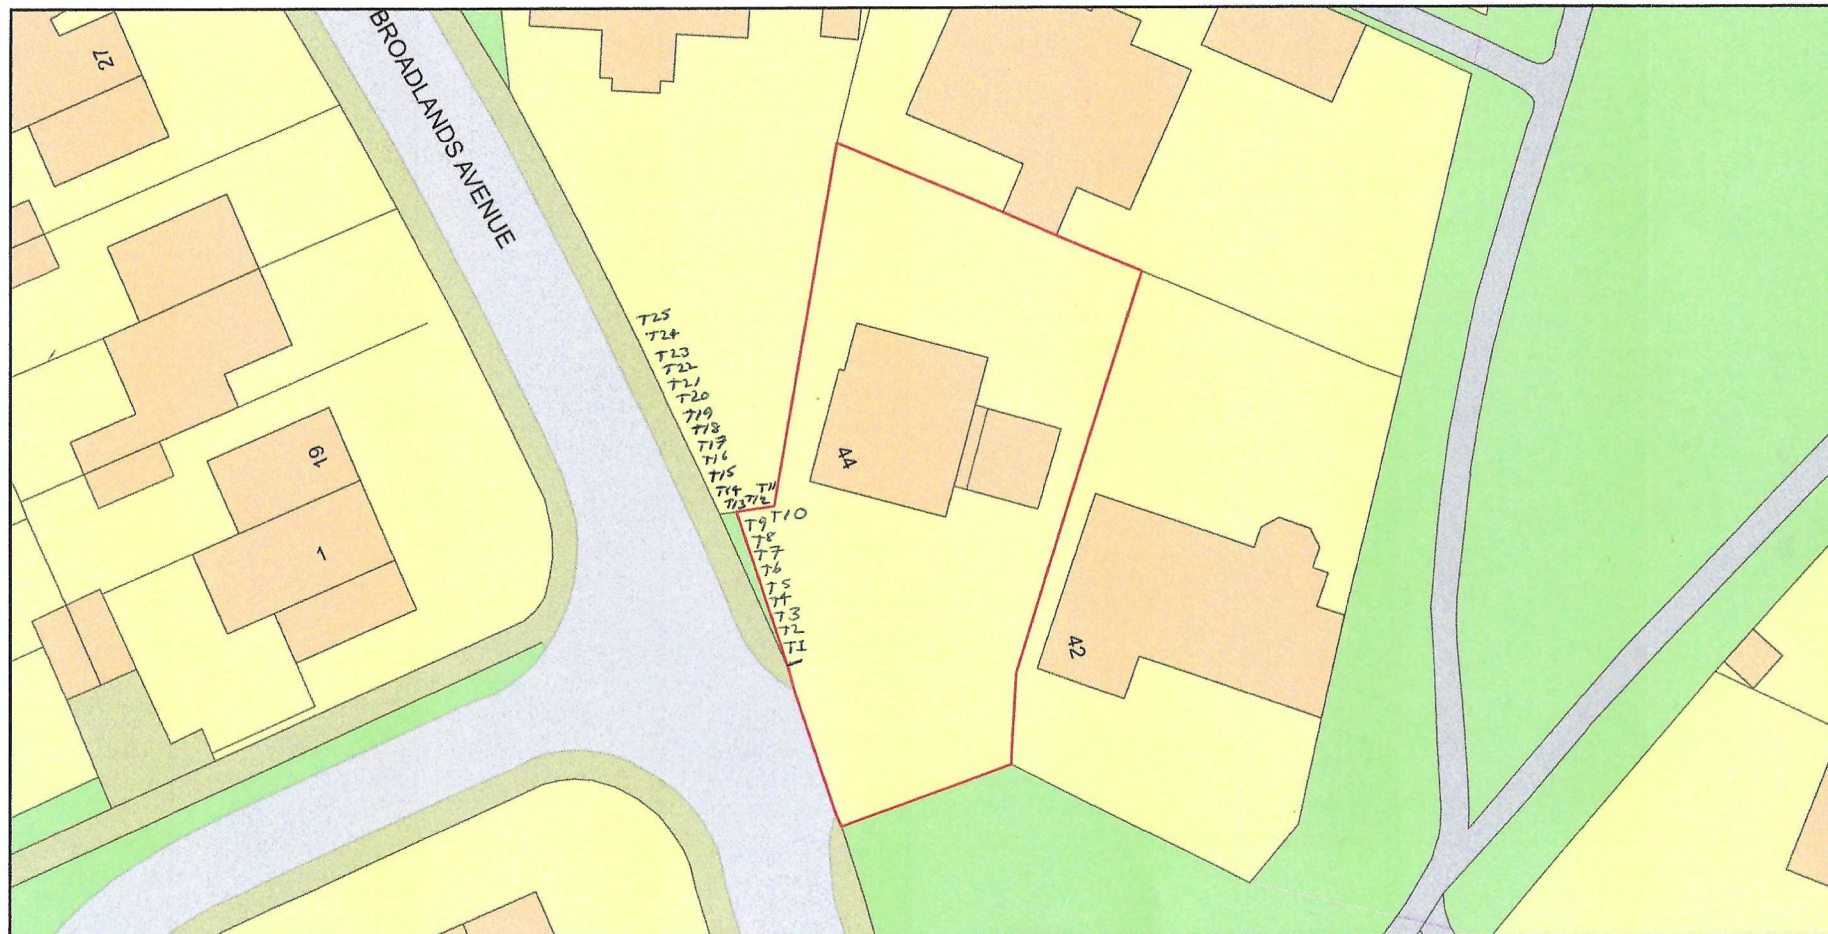

0 20
Metres



Plan Produced for: Robert Wylde

Date Produced: 25 Feb 2023

Plan Reference Number: TQRQM23056143617587

Scale: 1:500 @ A4

© Crown copyright and database rights 2023 OS 100042766

