



- NOTES
- DO NOT SCALE FROM THIS DRAWING. WORK FROM FIGURED DIMENSIONS ONLY.
  - ALL DIMENSIONS SHOWN ON THIS DRAWING ARE IN METRES.
  - CULVERTED DITCH LEVELS HAVE BEEN INTERPOLATED FROM SURVEY UNDERTAKEN BY LIGHTSOURCE SURVEYS LTD IN APRIL 2018
  - PROPOSALS ARE INDICATIVE ONLY TO DEMONSTRATE DRAINAGE STRATEGY AND ARE SUBJECT TO EVOLVE THROUGH DETAILED DESIGN
  - THE LEVELS SHOWN ON THIS DRAWING ARE PRELIMINARY AND SUBJECT TO CHANGE.
  - LIGHTING DESIGN IS INDICATIVE AND SUBJECT TO CHANGE AT DETAILED DESIGN.

- LEGEND
- SITE BOUNDARY
  - PROPOSED FOUL SEWER & MANHOLE
  - PROPOSED SURFACE WATER SEWER & MANHOLE
  - VORTEX FLOW CONTROL
  - PROPOSED PERMEABLE PAVING
  - PROPOSED HEADWALL
  - INDICATIVE ATTENUATION BASIN
  - BASIN EARTHWORKS EXTENT
  - INDICATIVE SWALE

FOR PLANNING PURPOSES ONLY

Rev

NA

15.12.20

Author

NA

15.12.20

Drawn

NA

15.12.20

ODYSSEY

Trading House  
White Hart Lane  
Hempstead  
Hempstead RM16 4AF

Telephone 01208 331144  
Fax 01208 331144  
E: info@odysseycontrol.co.uk  
W: www.odysseycontrol.co.uk

Job Title  
HORTON HEATH, EASTLEIGH

Drawing Title  
DRAINAGE STRATEGY

Client  
EASTLEIGH BOROUGH COUNCIL

Scale  
1:500 @A0

Date  
NOV 20

Designed  
NA

Drawn  
JA

Checked  
JW

Approved  
JH

Job No  
19-367

Drawing No  
19-367/001

Rev  
A

P:\19-367 - Horton Heath, Eastleigh\Tech\Acad\Drawings\000 Series\19-367-001 Preliminary Engineering Layout.dwg

REPRODUCED FROM ORDNANCE SURVEY © BY THE PERMISSION OF THE CONTROLLER OF HER MAJESTY'S STATIONERY OFFICE. © CROWN COPYRIGHT. ALL RIGHTS RESERVED. LICENCE NUMBER 100045322

|                                                          |                                 |                                                                                     |
|----------------------------------------------------------|---------------------------------|-------------------------------------------------------------------------------------|
| Odyssey Markides LLP                                     |                                 | Page 1                                                                              |
| Tuscany House<br>White Hart Lane<br>Basingstoke RG21 4AF | ONE HORTON HEATH<br>BASIN J     |  |
| Date 15/12/2020 12:16<br>File 2020-11-02 Basin 7A and... | Designed by NA<br>Checked by GG |                                                                                     |
| Innovyze                                                 | Network 2020.1                  |                                                                                     |

### STORM SEWER DESIGN by the Modified Rational Method

#### Design Criteria for Storm

Pipe Sizes STANDARD Manhole Sizes STANDARD

FSR Rainfall Model - England and Wales

|                                      |        |                                       |       |
|--------------------------------------|--------|---------------------------------------|-------|
| Return Period (years)                | 100    | PIMP (%)                              | 100   |
| M5-60 (mm)                           | 19.900 | Add Flow / Climate Change (%)         | 0     |
| Ratio R                              | 0.350  | Minimum Backdrop Height (m)           | 0.200 |
| Maximum Rainfall (mm/hr)             | 50     | Maximum Backdrop Height (m)           | 1.500 |
| Maximum Time of Concentration (mins) | 30     | Min Design Depth for Optimisation (m) | 1.200 |
| Foul Sewage (l/s/ha)                 | 0.000  | Min Vel for Auto Design only (m/s)    | 1.00  |
| Volumetric Runoff Coeff.             | 0.750  | Min Slope for Optimisation (1:X)      | 500   |

Designed with Level Soffits

#### Time Area Diagram for Storm

| Time<br>(mins) | Area<br>(ha) | Time<br>(mins) | Area<br>(ha) |
|----------------|--------------|----------------|--------------|
| 0-4            | 1.414        | 4-8            | 1.040        |

Total Area Contributing (ha) = 2.454

Total Pipe Volume (m³) = 45.831

#### Network Design Table for Storm

« - Indicates pipe capacity < flow

| PN     | Length<br>(m) | Fall<br>(m) | Slope<br>(1:X) | I.Area<br>(ha) | T.E.<br>(mins) | Base<br>Flow (l/s) | k<br>(mm) | HYD<br>SECT | DIA<br>(mm) | Section Type | Auto<br>Design                                                                        |
|--------|---------------|-------------|----------------|----------------|----------------|--------------------|-----------|-------------|-------------|--------------|---------------------------------------------------------------------------------------|
| S1.000 | 40.587        | 0.338       | 120.0          | 0.119          | 4.00           | 0.0                | 0.600     | o           | 300         | Pipe/Conduit |  |
| S1.001 | 25.643        | 0.154       | 167.0          | 0.168          | 0.00           | 0.0                | 0.600     | o           | 300         | Pipe/Conduit |  |
| S1.002 | 8.304         | 0.073       | 113.8          | 0.055          | 0.00           | 0.0                | 0.600     | o           | 300         | Pipe/Conduit |  |
| S1.003 | 31.868        | 0.878       | 36.3           | 0.000          | 0.00           | 0.0                | 0.600     | o           | 300         | Pipe/Conduit |  |

#### Network Results Table

| PN     | Rain<br>(mm/hr) | T.C.<br>(mins) | US/IL<br>(m) | Σ I.Area<br>(ha) | Σ Base<br>Flow (l/s) | Foul<br>(l/s) | Add Flow<br>(l/s) | Vel<br>(m/s) | Cap<br>(l/s) | Flow<br>(l/s) |
|--------|-----------------|----------------|--------------|------------------|----------------------|---------------|-------------------|--------------|--------------|---------------|
| S1.000 | 50.00           | 4.47           | 24.500       | 0.119            | 0.0                  | 0.0           | 0.0               | 1.43         | 101.4        | 16.1          |
| S1.001 | 50.00           | 4.82           | 24.162       | 0.287            | 0.0                  | 0.0           | 0.0               | 1.21         | 85.8         | 38.9          |
| S1.002 | 50.00           | 4.92           | 24.008       | 0.342            | 0.0                  | 0.0           | 0.0               | 1.47         | 104.1        | 46.3          |
| S1.003 | 50.00           | 5.12           | 23.935       | 0.342            | 0.0                  | 0.0           | 0.0               | 2.62         | 185.0        | 46.3          |



|                                                          |                                 |                                                                                     |
|----------------------------------------------------------|---------------------------------|-------------------------------------------------------------------------------------|
| Odyssey Markides LLP                                     |                                 | Page 3                                                                              |
| Tuscany House<br>White Hart Lane<br>Basingstoke RG21 4AF | ONE HORTON HEATH<br>BASIN J     |  |
| Date 15/12/2020 12:16<br>File 2020-11-02 Basin 7A and... | Designed by NA<br>Checked by GG |                                                                                     |
| Innovyze                                                 | Network 2020.1                  |                                                                                     |

#### Network Design Table for Storm

| PN     | Length<br>(m) | Fall<br>(m) | Slope<br>(1:X) | I.Area<br>(ha) | T.E.<br>(mins) | Base<br>Flow (l/s) | k<br>(mm) | HYD<br>SECT | DIA<br>(mm) | Section Type | Auto<br>Design                                                                      |
|--------|---------------|-------------|----------------|----------------|----------------|--------------------|-----------|-------------|-------------|--------------|-------------------------------------------------------------------------------------|
| S5.000 | 20.356        | 0.136       | 150.0          | 0.016          | 4.00           | 0.0                | 0.600     | o           | 150         | Pipe/Conduit |  |
| S5.001 | 16.440        | 0.110       | 150.0          | 0.011          | 0.00           | 0.0                | 0.600     | o           | 150         | Pipe/Conduit |  |
| S5.002 | 15.744        | 0.183       | 86.0           | 0.000          | 0.00           | 0.0                | 0.600     | o           | 150         | Pipe/Conduit |  |
| S5.003 | 48.654        | 1.478       | 32.9           | 0.035          | 0.00           | 0.0                | 0.600     | o           | 150         | Pipe/Conduit |  |
| S5.004 | 27.487        | 0.325       | 84.6           | 0.072          | 0.00           | 0.0                | 0.600     | o           | 225         | Pipe/Conduit |  |
| S5.005 | 54.568        | 0.775       | 70.4           | 0.265          | 0.00           | 0.0                | 0.600     | o           | 225         | Pipe/Conduit |  |
| S1.012 | 70.733        | 0.700       | 101.0          | 1.000          | 0.00           | 0.0                | 0.600     | o           | 300         | Pipe/Conduit |  |

#### Network Results Table

| PN     | Rain<br>(mm/hr) | T.C.<br>(mins) | US/IL<br>(m) | Σ I.Area<br>(ha) | Σ Base<br>Flow (l/s) | Foul<br>(l/s) | Add Flow<br>(l/s) | Vel<br>(m/s) | Cap<br>(l/s) | Flow<br>(l/s) |
|--------|-----------------|----------------|--------------|------------------|----------------------|---------------|-------------------|--------------|--------------|---------------|
| S5.000 | 50.00           | 4.41           | 23.906       | 0.016            | 0.0                  | 0.0           | 0.0               | 0.82         | 14.5         | 2.2           |
| S5.001 | 50.00           | 4.75           | 23.770       | 0.027            | 0.0                  | 0.0           | 0.0               | 0.82         | 14.5         | 3.7           |
| S5.002 | 50.00           | 4.99           | 23.661       | 0.027            | 0.0                  | 0.0           | 0.0               | 1.08         | 19.2         | 3.7           |
| S5.003 | 50.00           | 5.45           | 23.478       | 0.062            | 0.0                  | 0.0           | 0.0               | 1.76         | 31.1         | 8.4           |
| S5.004 | 50.00           | 5.77           | 21.925       | 0.134            | 0.0                  | 0.0           | 0.0               | 1.42         | 56.6         | 18.1          |
| S5.005 | 50.00           | 6.36           | 21.600       | 0.399            | 0.0                  | 0.0           | 0.0               | 1.56         | 62.0         | 54.0          |
| S1.012 | 50.00           | 7.65           | 20.600       | 2.454            | 0.0                  | 0.0           | 0.0               | 1.56         | 110.6<       | 332.3         |

|                                                          |                                 |                                                                                     |
|----------------------------------------------------------|---------------------------------|-------------------------------------------------------------------------------------|
| Odyssey Markides LLP                                     |                                 | Page 4                                                                              |
| Tuscany House<br>White Hart Lane<br>Basingstoke RG21 4AF | ONE HORTON HEATH<br>BASIN J     |  |
| Date 15/12/2020 12:16<br>File 2020-11-02 Basin 7A and... | Designed by NA<br>Checked by GG |                                                                                     |
| Innovyze                                                 | Network 2020.1                  |                                                                                     |

Manhole Schedules for Storm

| MH Name | MH CL (m) | MH Depth (m) | MH Connection | MH Diam., L*W (mm) | PN     | Pipe Out Invert Level (m) | Diameter (mm) | PN     | Pipes In Invert Level (m) | Diameter (mm) | Backdrop (mm) |
|---------|-----------|--------------|---------------|--------------------|--------|---------------------------|---------------|--------|---------------------------|---------------|---------------|
| S1      | 26.000    | 1.500        | Open Manhole  | 1200               | S1.000 | 24.500                    | 300           |        |                           |               |               |
| S2      | 25.960    | 1.798        | Open Manhole  | 1200               | S1.001 | 24.162                    | 300           | S1.000 | 24.162                    | 300           |               |
| S3      | 25.660    | 1.652        | Open Manhole  | 1200               | S1.002 | 24.008                    | 300           | S1.001 | 24.008                    | 300           |               |
| S4      | 25.530    | 1.595        | Open Manhole  | 1200               | S1.003 | 23.935                    | 300           | S1.002 | 23.935                    | 300           |               |
| S5      | 26.570    | 1.350        | Open Manhole  | 1200               | S2.000 | 25.220                    | 150           |        |                           |               |               |
| S6      | 25.500    | 1.425        | Open Manhole  | 1200               | S2.001 | 24.075                    | 225           | S2.000 | 24.150                    | 150           |               |
| S7      | 25.120    | 1.425        | Open Manhole  | 1200               | S2.002 | 23.695                    | 225           | S2.001 | 23.695                    | 225           |               |
| S8      | 24.950    | 1.425        | Open Manhole  | 1200               | S2.003 | 23.525                    | 225           | S2.002 | 23.525                    | 225           |               |
| S5      | 24.720    | 1.737        | Open Manhole  | 1350               | S1.004 | 22.983                    | 375           | S1.003 | 23.058                    | 300           |               |
|         |           |              |               |                    |        |                           |               | S2.003 | 23.133                    | 225           |               |
| S6      | 24.400    | 1.737        | Open Manhole  | 1350               | S1.005 | 22.663                    | 375           | S1.004 | 22.663                    | 375           |               |
| S7      | 24.180    | 1.737        | Open Manhole  | 1350               | S1.006 | 22.443                    | 375           | S1.005 | 22.443                    | 375           |               |
| S12     | 24.200    | 0.800        | Open Manhole  | 1200               | S3.000 | 23.400                    | 225           |        |                           |               |               |
| S13     | 24.100    | 0.760        | Open Manhole  | 1200               | S3.001 | 23.340                    | 225           | S3.000 | 23.340                    | 225           |               |
| S8      | 23.670    | 1.737        | Open Manhole  | 1350               | S1.007 | 21.933                    | 375           | S1.006 | 21.933                    | 375           |               |
|         |           |              |               |                    |        |                           |               | S3.001 | 22.083                    | 225           |               |
| S9      | 22.950    | 1.737        | Open Manhole  | 1350               | S1.008 | 21.213                    | 375           | S1.007 | 21.213                    | 375           |               |
| S16     | 22.800    | 0.800        | Open Manhole  | 1200               | S4.000 | 22.000                    | 225           |        |                           |               |               |
| S17     | 22.770    | 0.794        | Open Manhole  | 1200               | S4.001 | 21.976                    | 225           | S4.000 | 21.976                    | 225           |               |
| S10     | 22.740    | 1.737        | Open Manhole  | 1350               | S1.009 | 21.003                    | 375           | S1.008 | 21.003                    | 375           |               |
|         |           |              |               |                    |        |                           |               | S4.001 | 21.153                    | 225           |               |
| S11     | 22.600    | 1.812        | Open Manhole  | 1350               | S1.010 | 20.788                    | 450           | S1.009 | 20.863                    | 375           |               |
| S12     | 22.610    | 1.909        | Open Manhole  | 1350               | S1.011 | 20.701                    | 450           | S1.010 | 20.701                    | 450           |               |
| S21     | 25.256    | 1.350        | Open Manhole  | 1200               | S5.000 | 23.906                    | 150           |        |                           |               |               |
| S22     | 25.560    | 1.789        | Open Manhole  | 1200               | S5.001 | 23.770                    | 150           | S5.000 | 23.770                    | 150           |               |
| S23     | 25.629    | 1.969        | Open Manhole  | 1200               | S5.002 | 23.661                    | 150           | S5.001 | 23.661                    | 150           |               |
| S24     | 24.828    | 1.350        | Open Manhole  | 1200               | S5.003 | 23.478                    | 150           | S5.002 | 23.478                    | 150           |               |
| S25     | 23.350    | 1.425        | Open Manhole  | 1200               | S5.004 | 21.925                    | 225           | S5.003 | 22.000                    | 150           |               |
| S26     | 22.500    | 0.900        | Open Manhole  | 1200               | S5.005 | 21.600                    | 225           | S5.004 | 21.600                    | 225           |               |
| S13     | 21.600    | 1.000        | Open Manhole  | 1350               | S1.012 | 20.600                    | 300           | S1.011 | 20.600                    | 450           |               |
|         |           |              |               |                    |        |                           |               | S5.005 | 20.825                    | 225           |               |
| S       | 20.300    | 0.400        | Open Manhole  | 0                  |        | OUTFALL                   |               | S1.012 | 19.900                    | 300           | 150           |

|                                                          |                                 |                                                                                     |
|----------------------------------------------------------|---------------------------------|-------------------------------------------------------------------------------------|
| Odyssey Markides LLP                                     |                                 | Page 5                                                                              |
| Tuscany House<br>White Hart Lane<br>Basingstoke RG21 4AF | ONE HORTON HEATH<br>BASIN J     |  |
| Date 15/12/2020 12:16<br>File 2020-11-02 Basin 7A and... | Designed by NA<br>Checked by GG |                                                                                     |
| Innovyze                                                 | Network 2020.1                  |                                                                                     |

Manhole Schedules for Storm

| MH Name | Manhole Easting (m) | Manhole Northing (m) | Intersection Easting (m) | Intersection Northing (m) | Manhole Access | Layout (North)                                                                        |
|---------|---------------------|----------------------|--------------------------|---------------------------|----------------|---------------------------------------------------------------------------------------|
| S1      | 448968.087          | 116188.874           | 448968.087               | 116188.874                | Required       |    |
| S2      | 448988.565          | 116223.916           | 448988.565               | 116223.916                | Required       |    |
| S3      | 449000.622          | 116246.547           | 449000.622               | 116246.547                | Required       |    |
| S4      | 448993.375          | 116250.601           | 448993.375               | 116250.601                | Required       |    |
| S5      | 449078.021          | 116230.968           | 449078.021               | 116230.968                | Required       |  |
| S6      | 449067.137          | 116251.551           | 449067.137               | 116251.551                | Required       |  |
| S7      | 449047.734          | 116261.836           | 449047.734               | 116261.836                | Required       |  |
| S8      | 449031.330          | 116265.933           | 449031.330               | 116265.933                | Required       |  |
| S5      | 449009.624          | 116278.015           | 449009.624               | 116278.015                | Required       |  |
| S6      | 449017.409          | 116292.046           | 449017.409               | 116292.046                | Required       |  |
| S7      | 449023.687          | 116308.215           | 449023.687               | 116308.215                | Required       |  |
| S12     | 449076.056          | 116305.735           | 449076.056               | 116305.735                | Required       |  |
| S13     | 449067.426          | 116310.664           | 449067.426               | 116310.664                | Required       |  |
| S8      | 449036.172          | 116328.513           | 449036.172               | 116328.513                | Required       |  |
| S9      | 449054.673          | 116360.598           | 449054.673               | 116360.598                | Required       |  |

|                                                          |                                 |                                                                                     |
|----------------------------------------------------------|---------------------------------|-------------------------------------------------------------------------------------|
| Odyssey Markides LLP                                     |                                 | Page 6                                                                              |
| Tuscany House<br>White Hart Lane<br>Basingstoke RG21 4AF | ONE HORTON HEATH<br>BASIN J     |  |
| Date 15/12/2020 12:16<br>File 2020-11-02 Basin 7A and... | Designed by NA<br>Checked by GG |                                                                                     |
| Innovyze                                                 | Network 2020.1                  |                                                                                     |

Manhole Schedules for Storm

| MH Name | Manhole Easting (m) | Manhole Northing (m) | Intersection Easting (m) | Intersection Northing (m) | Manhole Access | Layout (North)                                                                        |
|---------|---------------------|----------------------|--------------------------|---------------------------|----------------|---------------------------------------------------------------------------------------|
| S16     | 449066.690          | 116370.795           | 449066.690               | 116370.795                | Required       |    |
| S17     | 449063.134          | 116370.755           | 449063.134               | 116370.755                | Required       |    |
| S10     | 449056.066          | 116370.819           | 449056.066               | 116370.819                | Required       |    |
| S11     | 449056.098          | 116384.723           | 449056.098               | 116384.723                | Required       |    |
| S12     | 449066.588          | 116409.712           | 449066.588               | 116409.712                | Required       |  |
| S21     | 449131.816          | 116327.692           | 449131.816               | 116327.692                | Required       |  |
| S22     | 449141.616          | 116345.534           | 449141.616               | 116345.534                | Required       |  |
| S23     | 449149.058          | 116360.193           | 449149.058               | 116360.193                | Required       |  |
| S24     | 449144.224          | 116375.177           | 449144.224               | 116375.177                | Required       |  |
| S25     | 449099.208          | 116393.637           | 449099.208               | 116393.637                | Required       |  |
| S26     | 449109.638          | 116419.069           | 449109.638               | 116419.069                | Required       |  |
| S13     | 449061.635          | 116445.019           | 449061.635               | 116445.019                | Required       |  |
| S       | 448995.104          | 116469.033           |                          |                           | No Entry       |  |

|                                                          |                                 |                                                                                     |
|----------------------------------------------------------|---------------------------------|-------------------------------------------------------------------------------------|
| Odyssey Markides LLP                                     |                                 | Page 7                                                                              |
| Tuscany House<br>White Hart Lane<br>Basingstoke RG21 4AF | ONE HORTON HEATH<br>BASIN J     |  |
| Date 15/12/2020 12:16<br>File 2020-11-02 Basin 7A and... | Designed by NA<br>Checked by GG |                                                                                     |
| Innovyze                                                 | Network 2020.1                  |                                                                                     |

PIPELINE SCHEDULES for Storm

Upstream Manhole

| PN     | Hyd<br>Sect | Diam<br>(mm) | MH<br>Name | C.Level<br>(m) | I.Level<br>(m) | D.Depth<br>(m) | MH<br>Connection | MH DIAM., L*W<br>(mm) |
|--------|-------------|--------------|------------|----------------|----------------|----------------|------------------|-----------------------|
| S1.000 | o           | 300          | S1         | 26.000         | 24.500         | 1.200          | Open Manhole     | 1200                  |
| S1.001 | o           | 300          | S2         | 25.960         | 24.162         | 1.498          | Open Manhole     | 1200                  |
| S1.002 | o           | 300          | S3         | 25.660         | 24.008         | 1.352          | Open Manhole     | 1200                  |
| S1.003 | o           | 300          | S4         | 25.530         | 23.935         | 1.295          | Open Manhole     | 1200                  |
| S2.000 | o           | 150          | S5         | 26.570         | 25.220         | 1.200          | Open Manhole     | 1200                  |
| S2.001 | o           | 225          | S6         | 25.500         | 24.075         | 1.200          | Open Manhole     | 1200                  |
| S2.002 | o           | 225          | S7         | 25.120         | 23.695         | 1.200          | Open Manhole     | 1200                  |
| S2.003 | o           | 225          | S8         | 24.950         | 23.525         | 1.200          | Open Manhole     | 1200                  |
| S1.004 | o           | 375          | S5         | 24.720         | 22.983         | 1.362          | Open Manhole     | 1350                  |
| S1.005 | o           | 375          | S6         | 24.400         | 22.663         | 1.362          | Open Manhole     | 1350                  |
| S1.006 | o           | 375          | S7         | 24.180         | 22.443         | 1.362          | Open Manhole     | 1350                  |
| S3.000 | o           | 225          | S12        | 24.200         | 23.400         | 0.575          | Open Manhole     | 1200                  |
| S3.001 | o           | 225          | S13        | 24.100         | 23.340         | 0.535          | Open Manhole     | 1200                  |
| S1.007 | o           | 375          | S8         | 23.670         | 21.933         | 1.362          | Open Manhole     | 1350                  |
| S1.008 | o           | 375          | S9         | 22.950         | 21.213         | 1.362          | Open Manhole     | 1350                  |
| S4.000 | o           | 225          | S16        | 22.800         | 22.000         | 0.575          | Open Manhole     | 1200                  |

Downstream Manhole

| PN     | Length<br>(m) | Slope<br>(1:X) | MH<br>Name | C.Level<br>(m) | I.Level<br>(m) | D.Depth<br>(m) | MH<br>Connection | MH DIAM., L*W<br>(mm) |
|--------|---------------|----------------|------------|----------------|----------------|----------------|------------------|-----------------------|
| S1.000 | 40.587        | 120.0          | S2         | 25.960         | 24.162         | 1.498          | Open Manhole     | 1200                  |
| S1.001 | 25.643        | 167.0          | S3         | 25.660         | 24.008         | 1.352          | Open Manhole     | 1200                  |
| S1.002 | 8.304         | 113.8          | S4         | 25.530         | 23.935         | 1.295          | Open Manhole     | 1200                  |
| S1.003 | 31.868        | 36.3           | S5         | 24.720         | 23.058         | 1.362          | Open Manhole     | 1350                  |
| S2.000 | 23.284        | 21.8           | S6         | 25.500         | 24.150         | 1.200          | Open Manhole     | 1200                  |
| S2.001 | 21.960        | 57.8           | S7         | 25.120         | 23.695         | 1.200          | Open Manhole     | 1200                  |
| S2.002 | 16.908        | 99.5           | S8         | 24.950         | 23.525         | 1.200          | Open Manhole     | 1200                  |
| S2.003 | 24.842        | 63.3           | S5         | 24.720         | 23.133         | 1.362          | Open Manhole     | 1350                  |
| S1.004 | 16.046        | 50.1           | S6         | 24.400         | 22.663         | 1.362          | Open Manhole     | 1350                  |
| S1.005 | 17.345        | 78.8           | S7         | 24.180         | 22.443         | 1.362          | Open Manhole     | 1350                  |
| S1.006 | 23.830        | 46.7           | S8         | 23.670         | 21.933         | 1.362          | Open Manhole     | 1350                  |
| S3.000 | 9.939         | 167.0          | S13        | 24.100         | 23.340         | 0.535          | Open Manhole     | 1200                  |
| S3.001 | 35.991        | 28.6           | S8         | 23.670         | 22.083         | 1.362          | Open Manhole     | 1350                  |
| S1.007 | 37.037        | 51.4           | S9         | 22.950         | 21.213         | 1.362          | Open Manhole     | 1350                  |
| S1.008 | 10.316        | 49.1           | S10        | 22.740         | 21.003         | 1.362          | Open Manhole     | 1350                  |
| S4.000 | 3.556         | 150.0          | S17        | 22.770         | 21.976         | 0.569          | Open Manhole     | 1200                  |

|                                                          |                                 |                                                                                     |
|----------------------------------------------------------|---------------------------------|-------------------------------------------------------------------------------------|
| Odyssey Markides LLP                                     |                                 | Page 8                                                                              |
| Tuscany House<br>White Hart Lane<br>Basingstoke RG21 4AF | ONE HORTON HEATH<br>BASIN J     |  |
| Date 15/12/2020 12:16<br>File 2020-11-02 Basin 7A and... | Designed by NA<br>Checked by GG |                                                                                     |
| Innovyze                                                 | Network 2020.1                  |                                                                                     |

PIPELINE SCHEDULES for Storm

Upstream Manhole

| PN     | Hyd<br>Sect | Diam<br>(mm) | MH<br>Name | C.Level<br>(m) | I.Level<br>(m) | D.Depth<br>(m) | MH<br>Connection | MH DIAM., L*W<br>(mm) |
|--------|-------------|--------------|------------|----------------|----------------|----------------|------------------|-----------------------|
| S4.001 | o           | 225          | S17        | 22.770         | 21.976         | 0.569          | Open Manhole     | 1200                  |
| S1.009 | o           | 375          | S10        | 22.740         | 21.003         | 1.362          | Open Manhole     | 1350                  |
| S1.010 | o           | 450          | S11        | 22.600         | 20.788         | 1.362          | Open Manhole     | 1350                  |
| S1.011 | o           | 450          | S12        | 22.610         | 20.701         | 1.459          | Open Manhole     | 1350                  |
| S5.000 | o           | 150          | S21        | 25.256         | 23.906         | 1.200          | Open Manhole     | 1200                  |
| S5.001 | o           | 150          | S22        | 25.560         | 23.770         | 1.639          | Open Manhole     | 1200                  |
| S5.002 | o           | 150          | S23        | 25.629         | 23.661         | 1.819          | Open Manhole     | 1200                  |
| S5.003 | o           | 150          | S24        | 24.828         | 23.478         | 1.200          | Open Manhole     | 1200                  |
| S5.004 | o           | 225          | S25        | 23.350         | 21.925         | 1.200          | Open Manhole     | 1200                  |
| S5.005 | o           | 225          | S26        | 22.500         | 21.600         | 0.675          | Open Manhole     | 1200                  |
| S1.012 | o           | 300          | S13        | 21.600         | 20.600         | 0.700          | Open Manhole     | 1350                  |

Downstream Manhole

| PN     | Length<br>(m) | Slope<br>(1:X) | MH<br>Name | C.Level<br>(m) | I.Level<br>(m) | D.Depth<br>(m) | MH<br>Connection | MH DIAM., L*W<br>(mm) |
|--------|---------------|----------------|------------|----------------|----------------|----------------|------------------|-----------------------|
| S4.001 | 7.069         | 8.6            | S10        | 22.740         | 21.153         | 1.362          | Open Manhole     | 1350                  |
| S1.009 | 13.903        | 99.3           | S11        | 22.600         | 20.863         | 1.362          | Open Manhole     | 1350                  |
| S1.010 | 27.102        | 313.0          | S12        | 22.610         | 20.701         | 1.459          | Open Manhole     | 1350                  |
| S1.011 | 35.652        | 353.0          | S13        | 21.600         | 20.600         | 0.550          | Open Manhole     | 1350                  |
| S5.000 | 20.356        | 150.0          | S22        | 25.560         | 23.770         | 1.639          | Open Manhole     | 1200                  |
| S5.001 | 16.440        | 150.0          | S23        | 25.629         | 23.661         | 1.819          | Open Manhole     | 1200                  |
| S5.002 | 15.744        | 86.0           | S24        | 24.828         | 23.478         | 1.200          | Open Manhole     | 1200                  |
| S5.003 | 48.654        | 32.9           | S25        | 23.350         | 22.000         | 1.200          | Open Manhole     | 1200                  |
| S5.004 | 27.487        | 84.6           | S26        | 22.500         | 21.600         | 0.675          | Open Manhole     | 1200                  |
| S5.005 | 54.568        | 70.4           | S13        | 21.600         | 20.825         | 0.550          | Open Manhole     | 1350                  |
| S1.012 | 70.733        | 101.0          | S          | 20.300         | 19.900         | 0.100          | Open Manhole     | 0                     |

|                                                          |                                 |                                                                                     |
|----------------------------------------------------------|---------------------------------|-------------------------------------------------------------------------------------|
| Odyssey Markides LLP                                     |                                 | Page 9                                                                              |
| Tuscany House<br>White Hart Lane<br>Basingstoke RG21 4AF | ONE HORTON HEATH<br>BASIN J     |  |
| Date 15/12/2020 12:16<br>File 2020-11-02 Basin 7A and... | Designed by NA<br>Checked by GG |                                                                                     |
| Innovyze                                                 | Network 2020.1                  |                                                                                     |

#### Area Summary for Storm

| Pipe Number | PIMP Type | PIMP Name | PIMP (%) | Gross Area (ha) | Imp. Area (ha) | Pipe Total (ha) |
|-------------|-----------|-----------|----------|-----------------|----------------|-----------------|
| 1.000       | -         | -         | 100      | 0.119           | 0.119          | 0.119           |
| 1.001       | -         | -         | 100      | 0.168           | 0.168          | 0.168           |
| 1.002       | -         | -         | 100      | 0.055           | 0.055          | 0.055           |
| 1.003       | -         | -         | 100      | 0.000           | 0.000          | 0.000           |
| 2.000       | -         | -         | 100      | 0.026           | 0.026          | 0.026           |
| 2.001       | -         | -         | 100      | 0.022           | 0.022          | 0.022           |
| 2.002       | -         | -         | 100      | 0.057           | 0.057          | 0.057           |
| 2.003       | -         | -         | 100      | 0.037           | 0.037          | 0.037           |
| 1.004       | -         | -         | 100      | 0.055           | 0.055          | 0.055           |
| 1.005       | -         | -         | 100      | 0.000           | 0.000          | 0.000           |
| 1.006       | -         | -         | 100      | 0.047           | 0.047          | 0.047           |
| 3.000       | -         | -         | 100      | 0.117           | 0.117          | 0.117           |
| 3.001       | -         | -         | 100      | 0.000           | 0.000          | 0.000           |
| 1.007       | -         | -         | 100      | 0.097           | 0.097          | 0.097           |
| 1.008       | -         | -         | 100      | 0.062           | 0.062          | 0.062           |
| 4.000       | -         | -         | 100      | 0.155           | 0.155          | 0.155           |
| 4.001       | -         | -         | 100      | 0.000           | 0.000          | 0.000           |
| 1.009       | -         | -         | 100      | 0.000           | 0.000          | 0.000           |
| 1.010       | -         | -         | 100      | 0.012           | 0.012          | 0.012           |
| 1.011       | -         | -         | 100      | 0.026           | 0.026          | 0.026           |
| 5.000       | -         | -         | 100      | 0.016           | 0.016          | 0.016           |
| 5.001       | -         | -         | 100      | 0.011           | 0.011          | 0.011           |
| 5.002       | -         | -         | 100      | 0.000           | 0.000          | 0.000           |
| 5.003       | -         | -         | 100      | 0.035           | 0.035          | 0.035           |
| 5.004       | -         | -         | 100      | 0.072           | 0.072          | 0.072           |
| 5.005       | -         | -         | 100      | 0.265           | 0.265          | 0.265           |
| 1.012       | -         | -         | 100      | 1.000           | 1.000          | 1.000           |
|             |           |           |          | Total           | Total          | Total           |
|             |           |           |          | 2.454           | 2.454          | 2.454           |

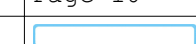
#### Free Flowing Outfall Details for Storm

| Outfall Pipe Number | Outfall Name | C. Level (m) | I. Level (m) | Min I. Level (m) | D,L (mm) | W (mm) |
|---------------------|--------------|--------------|--------------|------------------|----------|--------|
|---------------------|--------------|--------------|--------------|------------------|----------|--------|

|        |   |        |        |       |   |   |
|--------|---|--------|--------|-------|---|---|
| S1.012 | S | 20.300 | 19.900 | 0.000 | 0 | 0 |
|--------|---|--------|--------|-------|---|---|

#### Simulation Criteria for Storm

|                                 |       |                                     |       |
|---------------------------------|-------|-------------------------------------|-------|
| Volumetric Runoff Coeff         | 0.750 | Additional Flow - % of Total Flow   | 0.000 |
| Areal Reduction Factor          | 1.000 | MADD Factor * 10m³/ha Storage       | 2.000 |
| Hot Start (mins)                | 0     | Inlet Coefficient                   | 0.800 |
| Hot Start Level (mm)            | 0     | Flow per Person per Day (l/per/day) | 0.000 |
| Manhole Headloss Coeff (Global) | 0.500 | Run Time (mins)                     | 60    |
| Foul Sewage per hectare (l/s)   | 0.000 | Output Interval (mins)              | 1     |
|                                 |       |                                     |       |
| Number of Input Hydrographs     | 0     | Number of Offline Controls          | 0     |
| Number of Online Controls       | 4     | Number of Storage Structures        | 4     |

|                                                          |                                 |                                                                                     |
|----------------------------------------------------------|---------------------------------|-------------------------------------------------------------------------------------|
| Odyssey Markides LLP                                     |                                 | Page 10                                                                             |
| Tuscany House<br>White Hart Lane<br>Basingstoke RG21 4AF | ONE HORTON HEATH<br>BASIN J     |  |
| Date 15/12/2020 12:16<br>File 2020-11-02 Basin 7A and... | Designed by NA<br>Checked by GG |                                                                                     |
| Innovyze                                                 | Network 2020.1                  |                                                                                     |

### Simulation Criteria for Storm

Number of Time/Area Diagrams 0 Number of Real Time Controls 0

### Synthetic Rainfall Details

|                       |                   |                       |        |
|-----------------------|-------------------|-----------------------|--------|
| Rainfall Model        | FSR               | Profile Type          | Summer |
| Return Period (years) | 100               | Cv (Summer)           | 0.750  |
| Region                | England and Wales | Cv (Winter)           | 0.840  |
| M5-60 (mm)            | 19.900            | Storm Duration (mins) | 30     |
| Ratio R               | 0.350             |                       |        |

|                                                          |                                 |                                                                                     |
|----------------------------------------------------------|---------------------------------|-------------------------------------------------------------------------------------|
| Odyssey Markides LLP                                     |                                 | Page 11                                                                             |
| Tuscany House<br>White Hart Lane<br>Basingstoke RG21 4AF | ONE HORTON HEATH<br>BASIN J     |  |
| Date 15/12/2020 12:16<br>File 2020-11-02 Basin 7A and... | Designed by NA<br>Checked by GG |                                                                                     |
| Innovyze                                                 | Network 2020.1                  |                                                                                     |

Online Controls for Storm

Hydro-Brake® Optimum Manhole: S13, DS/PN: S3.001, Volume (m³): 1.2

Unit Reference MD-SHE-0137-8000-0560-8000  
Design Head (m) 0.560  
Design Flow (l/s) 8.0  
Flush-Flo™ Calculated  
Objective Minimise upstream storage  
Application Surface  
Sump Available Yes  
Diameter (mm) 137  
Invert Level (m) 23.340  
Minimum Outlet Pipe Diameter (mm) 150  
Suggested Manhole Diameter (mm) 1200

| Control Points            | Head (m) | Flow (l/s) |
|---------------------------|----------|------------|
| Design Point (Calculated) | 0.560    | 8.0        |
| Flush-Flo™                | 0.216    | 8.0        |
| Kick-Flo®                 | 0.424    | 7.0        |
| Mean Flow over Head Range | -        | 6.5        |

The hydrological calculations have been based on the Head/Discharge relationship for the Hydro-Brake® Optimum as specified. Should another type of control device other than a Hydro-Brake Optimum® be utilised then these storage routing calculations will be invalidated

| Depth (m) | Flow (l/s) | Depth (m) | Flow (l/s) | Depth (m) | Flow (l/s) | Depth (m) | Flow (l/s) |
|-----------|------------|-----------|------------|-----------|------------|-----------|------------|
| 0.100     | 5.0        | 1.200     | 11.4       | 3.000     | 17.7       | 7.000     | 26.6       |
| 0.200     | 8.0        | 1.400     | 12.3       | 3.500     | 19.1       | 7.500     | 27.5       |
| 0.300     | 7.8        | 1.600     | 13.1       | 4.000     | 20.3       | 8.000     | 28.4       |
| 0.400     | 7.3        | 1.800     | 13.9       | 4.500     | 21.5       | 8.500     | 29.3       |
| 0.500     | 7.6        | 2.000     | 14.6       | 5.000     | 22.6       | 9.000     | 30.2       |
| 0.600     | 8.3        | 2.200     | 15.3       | 5.500     | 23.7       | 9.500     | 31.0       |
| 0.800     | 9.5        | 2.400     | 15.9       | 6.000     | 24.6       |           |            |
| 1.000     | 10.5       | 2.600     | 16.5       | 6.500     | 25.6       |           |            |

Hydro-Brake® Optimum Manhole: S17, DS/PN: S4.001, Volume (m³): 1.0

Unit Reference MD-SHE-0209-2100-0524-2100  
Design Head (m) 0.524  
Design Flow (l/s) 21.0  
Flush-Flo™ Calculated  
Objective Minimise upstream storage  
Application Surface  
Sump Available Yes  
Diameter (mm) 209  
Invert Level (m) 21.976  
Minimum Outlet Pipe Diameter (mm) 225  
Suggested Manhole Diameter (mm) 1200

|                                                          |                                 |                                                                                     |
|----------------------------------------------------------|---------------------------------|-------------------------------------------------------------------------------------|
| Odyssey Markides LLP                                     |                                 | Page 12                                                                             |
| Tuscany House<br>White Hart Lane<br>Basingstoke RG21 4AF | ONE HORTON HEATH<br>BASIN J     |  |
| Date 15/12/2020 12:16<br>File 2020-11-02 Basin 7A and... | Designed by NA<br>Checked by GG |                                                                                     |
| Innovyze                                                 | Network 2020.1                  |                                                                                     |

Hydro-Brake® Optimum Manhole: S17, DS/PN: S4.001, Volume (m³): 1.0

| Control Points            | Head (m) | Flow (l/s) |
|---------------------------|----------|------------|
| Design Point (Calculated) | 0.524    | 21.0       |
| Flush-Flo™                | 0.293    | 21.0       |
| Kick-Flo®                 | 0.448    | 19.5       |
| Mean Flow over Head Range | -        | 15.8       |

The hydrological calculations have been based on the Head/Discharge relationship for the Hydro-Brake® Optimum as specified. Should another type of control device other than a Hydro-Brake Optimum® be utilised then these storage routing calculations will be invalidated

| Depth (m) | Flow (l/s) | Depth (m) | Flow (l/s) | Depth (m) | Flow (l/s) | Depth (m) | Flow (l/s) |
|-----------|------------|-----------|------------|-----------|------------|-----------|------------|
| 0.100     | 7.1        | 1.200     | 31.2       | 3.000     | 48.5       | 7.000     | 73.0       |
| 0.200     | 20.1       | 1.400     | 33.6       | 3.500     | 52.3       | 7.500     | 75.6       |
| 0.300     | 21.0       | 1.600     | 35.8       | 4.000     | 55.8       | 8.000     | 78.1       |
| 0.400     | 20.3       | 1.800     | 37.9       | 4.500     | 59.1       | 8.500     | 80.6       |
| 0.500     | 20.5       | 2.000     | 39.9       | 5.000     | 62.2       | 9.000     | 82.9       |
| 0.600     | 22.4       | 2.200     | 41.8       | 5.500     | 64.6       | 9.500     | 85.2       |
| 0.800     | 25.7       | 2.400     | 43.6       | 6.000     | 67.5       |           |            |
| 1.000     | 28.6       | 2.600     | 45.3       | 6.500     | 70.3       |           |            |

Hydro-Brake® Optimum Manhole: S26, DS/PN: S5.005, Volume (m³): 2.1

|                                   |                            |
|-----------------------------------|----------------------------|
| Unit Reference                    | MD-SHE-0048-1000-0900-1000 |
| Design Head (m)                   | 0.900                      |
| Design Flow (l/s)                 | 1.0                        |
| Flush-Flo™                        | Calculated                 |
| Objective                         | Minimise upstream storage  |
| Application                       | Surface                    |
| Sump Available                    | Yes                        |
| Diameter (mm)                     | 48                         |
| Invert Level (m)                  | 21.600                     |
| Minimum Outlet Pipe Diameter (mm) | 75                         |
| Suggested Manhole Diameter (mm)   | 1200                       |

| Control Points            | Head (m) | Flow (l/s) |
|---------------------------|----------|------------|
| Design Point (Calculated) | 0.900    | 1.0        |
| Flush-Flo™                | 0.212    | 0.9        |
| Kick-Flo®                 | 0.428    | 0.7        |
| Mean Flow over Head Range | -        | 0.8        |

The hydrological calculations have been based on the Head/Discharge relationship for the Hydro-Brake® Optimum as specified. Should another type of control device other than a Hydro-Brake Optimum® be utilised then these storage routing calculations will be invalidated

| Depth (m) | Flow (l/s) | Depth (m) | Flow (l/s) | Depth (m) | Flow (l/s) | Depth (m) | Flow (l/s) |
|-----------|------------|-----------|------------|-----------|------------|-----------|------------|
| 0.100     | 0.8        | 0.300     | 0.9        | 0.500     | 0.8        | 0.800     | 0.9        |
| 0.200     | 0.9        | 0.400     | 0.8        | 0.600     | 0.8        | 1.000     | 1.0        |

©1982-2020 Innovyze

Hydro-Brake® Optimum Manhole: S26, DS/PN: S5.005, Volume (m³): 2.1

Hydro-Brake® Optimum Manhole: S13, DS/PN: S1.012, Volume (m³): 9.0

| Control Points            | Head (m) | Flow (l/s) |
|---------------------------|----------|------------|
| Design Point (Calculated) | 1.000    | 29.6       |
| Flush-Flo™                | 0.379    | 29.5       |
| Kick-Flo®                 | 0.744    | 25.7       |
| Mean Flow over Head Range | -        | 24.4       |

| Depth (m) | Flow (l/s) | Depth (m) | Flow (l/s) | Depth (m) | Flow (l/s) | Depth (m) | Flow (l/s) |
|-----------|------------|-----------|------------|-----------|------------|-----------|------------|
| 0.100     | 7.8        | 1.200     | 32.3       | 3.000     | 50.2       | 7.000     | 75.7       |
| 0.200     | 23.7       | 1.400     | 34.8       | 3.500     | 54.1       | 7.500     | 78.3       |
| 0.300     | 29.2       | 1.600     | 37.1       | 4.000     | 57.7       | 8.000     | 80.8       |
| 0.400     | 29.5       | 1.800     | 39.2       | 4.500     | 61.1       | 8.500     | 83.2       |
| 0.500     | 29.1       | 2.000     | 41.3       | 5.000     | 64.3       | 9.000     | 85.6       |
| 0.600     | 28.4       | 2.200     | 43.2       | 5.500     | 67.3       | 9.500     | 87.9       |
| 0.800     | 26.6       | 2.400     | 45.1       | 6.000     | 70.3       |           |            |
| 1.000     | 29.6       | 2.600     | 46.8       | 6.500     | 73.0       |           |            |

|                                                          |                                 |                                                                                     |
|----------------------------------------------------------|---------------------------------|-------------------------------------------------------------------------------------|
| Odyssey Markides LLP                                     |                                 | Page 14                                                                             |
| Tuscany House<br>White Hart Lane<br>Basingstoke RG21 4AF | ONE HORTON HEATH<br>BASIN J     |  |
| Date 15/12/2020 12:16<br>File 2020-11-02 Basin 7A and... | Designed by NA<br>Checked by GG |                                                                                     |
| Innovyze                                                 | Network 2020.1                  |                                                                                     |

### Storage Structures for Storm

#### Porous Car Park Manhole: S12, DS/PN: S3.000

|                                      |         |                         |      |
|--------------------------------------|---------|-------------------------|------|
| Infiltration Coefficient Base (m/hr) | 0.00000 | Width (m)               | 20.0 |
| Membrane Percolation (mm/hr)         | 1000    | Length (m)              | 40.1 |
| Max Percolation (l/s)                | 222.8   | Slope (1:X)             | 40.0 |
| Safety Factor                        | 2.0     | Depression Storage (mm) | 5    |
| Porosity                             | 0.30    | Evaporation (mm/day)    | 3    |
| Invert Level (m)                     | 23.400  | Membrane Depth (mm)     | 0    |

#### Porous Car Park Manhole: S16, DS/PN: S4.000

|                                      |         |                         |      |
|--------------------------------------|---------|-------------------------|------|
| Infiltration Coefficient Base (m/hr) | 0.00000 | Width (m)               | 17.1 |
| Membrane Percolation (mm/hr)         | 1000    | Length (m)              | 80.0 |
| Max Percolation (l/s)                | 380.0   | Slope (1:X)             | 40.0 |
| Safety Factor                        | 2.0     | Depression Storage (mm) | 5    |
| Porosity                             | 0.30    | Evaporation (mm/day)    | 3    |
| Invert Level (m)                     | 22.000  | Membrane Depth (mm)     | 0    |

#### Tank or Pond Manhole: S26, DS/PN: S5.005

Invert Level (m) 21.600

| Depth (m) | Area (m <sup>2</sup> ) | Depth (m) | Area (m <sup>2</sup> ) |
|-----------|------------------------|-----------|------------------------|
| 0.000     | 280.0                  | 0.900     | 592.0                  |

#### Tank or Pond Manhole: S13, DS/PN: S1.012

Invert Level (m) 20.600

| Depth (m) | Area (m <sup>2</sup> ) | Depth (m) | Area (m <sup>2</sup> ) |
|-----------|------------------------|-----------|------------------------|
| 0.000     | 919.0                  | 1.000     | 1624.0                 |

|                                                          |                                 |                                                                                     |
|----------------------------------------------------------|---------------------------------|-------------------------------------------------------------------------------------|
| Odyssey Markides LLP                                     |                                 | Page 1                                                                              |
| Tuscany House<br>White Hart Lane<br>Basingstoke RG21 4AF | ONE HORTON HEATH<br>BASIN K     |  |
| Date 15/12/2020 15:53<br>File 2020-10-31 Basin 8 Netw... | Designed by NA<br>Checked by GG |                                                                                     |
| Innovyze                                                 | Network 2020.1                  |                                                                                     |

### STORM SEWER DESIGN by the Modified Rational Method

#### Design Criteria for Storm

Pipe Sizes STANDARD Manhole Sizes STANDARD

FSR Rainfall Model - England and Wales

|                                      |        |                                       |       |
|--------------------------------------|--------|---------------------------------------|-------|
| Return Period (years)                | 100    | PIMP (%)                              | 100   |
| M5-60 (mm)                           | 19.900 | Add Flow / Climate Change (%)         | 0     |
| Ratio R                              | 0.350  | Minimum Backdrop Height (m)           | 0.200 |
| Maximum Rainfall (mm/hr)             | 50     | Maximum Backdrop Height (m)           | 1.500 |
| Maximum Time of Concentration (mins) | 30     | Min Design Depth for Optimisation (m) | 1.200 |
| Foul Sewage (l/s/ha)                 | 0.000  | Min Vel for Auto Design only (m/s)    | 1.00  |
| Volumetric Runoff Coeff.             | 0.750  | Min Slope for Optimisation (1:X)      | 500   |

Designed with Level Soffits

#### Time Area Diagram for Storm

| Time<br>(mins) | Area<br>(ha) | Time<br>(mins) | Area<br>(ha) | Time<br>(mins) | Area<br>(ha) |
|----------------|--------------|----------------|--------------|----------------|--------------|
| 0-4            | 0.405        | 4-8            | 1.058        | 8-12           | 0.062        |

Total Area Contributing (ha) = 1.526

Total Pipe Volume (m³) = 77.938

#### Network Design Table for Storm

« - Indicates pipe capacity < flow

| PN     | Length<br>(m) | Fall<br>(m) | Slope<br>(1:X) | I.Area<br>(ha) | T.E.<br>(mins) | Base<br>Flow (l/s) | k<br>(mm) | HYD<br>SECT | DIA<br>(mm) | Section Type | Auto<br>Design                                                                        |
|--------|---------------|-------------|----------------|----------------|----------------|--------------------|-----------|-------------|-------------|--------------|---------------------------------------------------------------------------------------|
| S1.000 | 22.797        | 0.250       | 91.2           | 0.023          | 4.00           | 0.0                | 0.600     | o           | 150         | Pipe/Conduit |  |
| S1.001 | 19.510        | 0.500       | 39.0           | 0.020          | 0.00           | 0.0                | 0.600     | o           | 150         | Pipe/Conduit |  |
| S2.000 | 11.397        | 0.076       | 150.0          | 0.044          | 4.00           | 0.0                | 0.600     | o           | 150         | Pipe/Conduit |  |
| S2.001 | 30.322        | 0.202       | 150.0          | 0.000          | 0.00           | 0.0                | 0.600     | o           | 150         | Pipe/Conduit |  |

#### Network Results Table

| PN     | Rain<br>(mm/hr) | T.C.<br>(mins) | US/IL<br>(m) | Σ I.Area<br>(ha) | Σ Base<br>Flow (l/s) | Foul<br>(l/s) | Add Flow<br>(l/s) | Vel<br>(m/s) | Cap<br>(l/s) | Flow<br>(l/s) |
|--------|-----------------|----------------|--------------|------------------|----------------------|---------------|-------------------|--------------|--------------|---------------|
| S1.000 | 50.00           | 4.36           | 23.300       | 0.023            | 0.0                  | 0.0           | 0.0               | 1.05         | 18.6         | 3.1           |
| S1.001 | 50.00           | 4.56           | 23.050       | 0.043            | 0.0                  | 0.0           | 0.0               | 1.62         | 28.6         | 5.8           |
| S2.000 | 50.00           | 4.23           | 23.630       | 0.044            | 0.0                  | 0.0           | 0.0               | 0.82         | 14.5         | 6.0           |
| S2.001 | 50.00           | 4.85           | 23.554       | 0.044            | 0.0                  | 0.0           | 0.0               | 0.82         | 14.5         | 6.0           |



|                                                          |                                 |                                                                                     |
|----------------------------------------------------------|---------------------------------|-------------------------------------------------------------------------------------|
| Odyssey Markides LLP                                     |                                 | Page 3                                                                              |
| Tuscany House<br>White Hart Lane<br>Basingstoke RG21 4AF | ONE HORTON HEATH<br>BASIN K     |  |
| Date 15/12/2020 15:53<br>File 2020-10-31 Basin 8 Netw... | Designed by NA<br>Checked by GG |                                                                                     |
| Innovyze                                                 | Network 2020.1                  |                                                                                     |

Network Design Table for Storm

| PN     | Length<br>(m) | Fall<br>(m) | Slope<br>(1:X) | I.Area<br>(ha) | T.E.<br>(mins) | Base<br>Flow (l/s) | k<br>(mm) | HYD<br>SECT | DIA<br>(mm) | Section Type | Auto<br>Design                                                                      |
|--------|---------------|-------------|----------------|----------------|----------------|--------------------|-----------|-------------|-------------|--------------|-------------------------------------------------------------------------------------|
| S1.008 | 49.622        | 0.124       | 400.2          | 0.132          | 0.00           | 0.0                | 0.600     | o           | 525         | Pipe/Conduit |  |
| S1.009 | 58.552        | 0.101       | 579.7          | 0.143          | 0.00           | 0.0                | 0.600     | o           | 525         | Pipe/Conduit |  |
| S1.010 | 24.688        | 0.700       | 35.3           | 0.000          | 0.00           | 0.0                | 0.600     | o           | 375         | Pipe/Conduit |  |

Network Results Table

| PN     | Rain<br>(mm/hr) | T.C.<br>(mins) | US/IL<br>(m) | Σ I.Area<br>(ha) | Σ Base<br>Flow (l/s) | Foul<br>(l/s) | Add Flow<br>(l/s) | Vel<br>(m/s) | Cap<br>(l/s) | Flow<br>(l/s) |
|--------|-----------------|----------------|--------------|------------------|----------------------|---------------|-------------------|--------------|--------------|---------------|
| S1.008 | 50.00           | 8.82           | 19.125       | 1.383            | 0.0                  | 0.0           | 0.0               | 1.11         | 241.0        | 187.3         |
| S1.009 | 50.00           | 9.88           | 19.001       | 1.526            | 0.0                  | 0.0           | 0.0               | 0.92         | 199.8        | 206.6         |
| S1.010 | 50.00           | 10.01          | 18.900       | 1.526            | 0.0                  | 0.0           | 0.0               | 3.06         | 337.9        | 206.6         |

|                                                          |                                 |                                                                                     |
|----------------------------------------------------------|---------------------------------|-------------------------------------------------------------------------------------|
| Odyssey Markides LLP                                     |                                 | Page 4                                                                              |
| Tuscany House<br>White Hart Lane<br>Basingstoke RG21 4AF | ONE HORTON HEATH<br>BASIN K     |  |
| Date 15/12/2020 15:53<br>File 2020-10-31 Basin 8 Netw... | Designed by NA<br>Checked by GG |                                                                                     |
| Innovyze                                                 | Network 2020.1                  |                                                                                     |

Manhole Schedules for Storm

| MH Name | MH CL (m) | MH Depth (m) | MH Connection | MH Diam., L*W (mm) | PN     | Pipe Out Invert Level (m) | Pipe Out Diameter (mm) | PN     | Pipes In Invert Level (m) | Pipes In Diameter (mm) | Backdrop (mm) |
|---------|-----------|--------------|---------------|--------------------|--------|---------------------------|------------------------|--------|---------------------------|------------------------|---------------|
| S1      | 24.650    | 1.350        | Open Manhole  | 1200               | S1.000 | 23.300                    | 150                    |        |                           |                        |               |
| S2      | 24.400    | 1.350        | Open Manhole  | 1200               | S1.001 | 23.050                    | 150                    | S1.000 | 23.050                    | 150                    |               |
| S3      | 24.680    | 1.050        | Open Manhole  | 1200               | S2.000 | 23.630                    | 150                    |        |                           |                        |               |
| S4      | 24.550    | 0.996        | Open Manhole  | 1200               | S2.001 | 23.554                    | 150                    | S2.000 | 23.554                    | 150                    |               |
| S5      | 24.230    | 0.878        | Open Manhole  | 1200               | S2.002 | 23.352                    | 150                    | S2.001 | 23.352                    | 150                    |               |
| S6      | 23.950    | 0.800        | Open Manhole  | 1200               | S2.003 | 23.150                    | 150                    | S2.002 | 23.150                    | 150                    |               |
| S3      | 23.900    | 1.425        | Open Manhole  | 1200               | S1.002 | 22.475                    | 225                    | S1.001 | 22.550                    | 150                    |               |
|         |           |              |               |                    |        |                           |                        | S2.003 | 22.550                    | 150                    |               |
| S4      | 23.100    | 1.425        | Open Manhole  | 1200               | S1.003 | 21.675                    | 225                    | S1.002 | 21.675                    | 225                    |               |
| S5      | 22.750    | 1.500        | Open Manhole  | 1200               | S1.004 | 21.250                    | 300                    | S1.003 | 21.325                    | 225                    |               |
| S6      | 22.600    | 1.607        | Open Manhole  | 1200               | S1.005 | 20.993                    | 300                    | S1.004 | 20.993                    | 300                    |               |
| S11     | 22.960    | 1.500        | Open Manhole  | 1200               | S3.000 | 21.460                    | 300                    |        |                           |                        |               |
| S12     | 22.600    | 1.500        | Open Manhole  | 1200               | S3.001 | 21.100                    | 300                    | S3.000 | 21.100                    | 300                    |               |
| S13     | 21.890    | 1.575        | Open Manhole  | 1350               | S3.002 | 20.315                    | 375                    | S3.001 | 20.390                    | 300                    |               |
| S7      | 21.550    | 1.850        | Open Manhole  | 1350               | S1.006 | 19.700                    | 450                    | S1.005 | 19.850                    | 300                    |               |
|         |           |              |               |                    |        |                           |                        | S3.002 | 19.775                    | 375                    |               |
| S8      | 21.300    | 1.774        | Open Manhole  | 1350               | S1.007 | 19.526                    | 450                    | S1.006 | 19.526                    | 450                    |               |
| S16     | 22.890    | 1.425        | Open Manhole  | 1200               | S4.000 | 21.465                    | 225                    |        |                           |                        |               |
| S17     | 22.580    | 1.575        | Open Manhole  | 1350               | S4.001 | 21.005                    | 375                    | S4.000 | 21.155                    | 225                    |               |
| S18     | 22.100    | 1.575        | Open Manhole  | 1350               | S4.002 | 20.525                    | 375                    | S4.001 | 20.525                    | 375                    |               |
| S19     | 21.850    | 1.575        | Open Manhole  | 1350               | S4.003 | 20.275                    | 375                    | S4.002 | 20.275                    | 375                    |               |
| S20     | 21.680    | 1.575        | Open Manhole  | 1350               | S4.004 | 20.105                    | 375                    | S4.003 | 20.105                    | 375                    |               |
| S21     | 21.280    | 1.650        | Open Manhole  | 1350               | S4.005 | 19.630                    | 450                    | S4.004 | 19.705                    | 375                    |               |
| S9      | 20.950    | 1.825        | Open Manhole  | 1500               | S1.008 | 19.125                    | 525                    | S1.007 | 19.200                    | 450                    |               |
|         |           |              |               |                    |        |                           |                        | S4.005 | 19.200                    | 450                    |               |
| S10     | 21.150    | 2.149        | Open Manhole  | 1500               | S1.009 | 19.001                    | 525                    | S1.008 | 19.001                    | 525                    |               |
| S11     | 20.100    | 1.200        | Open Manhole  | 1500               | S1.010 | 18.900                    | 375                    | S1.009 | 18.900                    | 525                    |               |
| S       | 18.800    | 0.600        | Open Manhole  | 0                  |        | OUTFALL                   |                        | S1.010 | 18.200                    | 375                    |               |

| MH Name | Manhole Easting (m) | Manhole Northing (m) | Intersection Easting (m) | Intersection Northing (m) | Manhole Access | Layout (North)                                                                        |
|---------|---------------------|----------------------|--------------------------|---------------------------|----------------|---------------------------------------------------------------------------------------|
| S1      | 449008.038          | 116287.947           | 449008.038               | 116287.947                | Required       |  |
| S2      | 449019.154          | 116307.850           | 449019.154               | 116307.850                | Required       |  |



|                                                          |                                 |                                                                                     |
|----------------------------------------------------------|---------------------------------|-------------------------------------------------------------------------------------|
| Odyssey Markides LLP                                     |                                 | Page 6                                                                              |
| Tuscany House<br>White Hart Lane<br>Basingstoke RG21 4AF | ONE HORTON HEATH<br>BASIN K     |  |
| Date 15/12/2020 15:53<br>File 2020-10-31 Basin 8 Netw... | Designed by NA<br>Checked by GG |                                                                                     |
| Innovyze                                                 | Network 2020.1                  |                                                                                     |

Manhole Schedules for Storm

| MH<br>Name | Manhole<br>Easting<br>(m) | Manhole<br>Northing<br>(m) | Intersection<br>Easting<br>(m) | Intersection<br>Northing<br>(m) | Manhole<br>Access | Layout<br>(North)                                                                    |
|------------|---------------------------|----------------------------|--------------------------------|---------------------------------|-------------------|--------------------------------------------------------------------------------------|
| S18        | 448889.321                | 116385.498                 | 448889.321                     | 116385.498                      | Required          |  |
| S19        | 448881.742                | 116398.436                 | 448881.742                     | 116398.436                      | Required          |                                                                                      |
| S20        | 448882.734                | 116406.779                 | 448882.734                     | 116406.779                      | Required          |                                                                                      |
| S21        | 448896.297                | 116437.081                 | 448896.297                     | 116437.081                      | Required          |                                                                                      |
| S9         | 448907.926                | 116467.214                 | 448907.926                     | 116467.214                      | Required          |                                                                                      |
| S10        | 448862.345                | 116486.826                 | 448862.345                     | 116486.826                      | Required          |                                                                                      |
| S11        | 448827.261                | 116533.703                 | 448827.261                     | 116533.703                      | Required          |                                                                                      |
| S          | 448828.439                | 116558.363                 |                                |                                 | No Entry          |                                                                                      |

|                                                          |                                 |                                                                                     |
|----------------------------------------------------------|---------------------------------|-------------------------------------------------------------------------------------|
| Odyssey Markides LLP                                     |                                 | Page 7                                                                              |
| Tuscany House<br>White Hart Lane<br>Basingstoke RG21 4AF | ONE HORTON HEATH<br>BASIN K     |  |
| Date 15/12/2020 15:53<br>File 2020-10-31 Basin 8 Netw... | Designed by NA<br>Checked by GG |                                                                                     |
| Innovyze                                                 | Network 2020.1                  |                                                                                     |

PIPELINE SCHEDULES for Storm

Upstream Manhole

| PN     | Hyd Sect | Diam (mm) | MH Name | C.Level (m) | I.Level (m) | D.Depth (m) | MH Connection | MH DIAM., L*W (mm) |
|--------|----------|-----------|---------|-------------|-------------|-------------|---------------|--------------------|
| S1.000 | o        | 150       | S1      | 24.650      | 23.300      | 1.200       | Open Manhole  | 1200               |
| S1.001 | o        | 150       | S2      | 24.400      | 23.050      | 1.200       | Open Manhole  | 1200               |
| S2.000 | o        | 150       | S3      | 24.680      | 23.630      | 0.900       | Open Manhole  | 1200               |
| S2.001 | o        | 150       | S4      | 24.550      | 23.554      | 0.846       | Open Manhole  | 1200               |
| S2.002 | o        | 150       | S5      | 24.230      | 23.352      | 0.728       | Open Manhole  | 1200               |
| S2.003 | o        | 150       | S6      | 23.950      | 23.150      | 0.650       | Open Manhole  | 1200               |
| S1.002 | o        | 225       | S3      | 23.900      | 22.475      | 1.200       | Open Manhole  | 1200               |
| S1.003 | o        | 225       | S4      | 23.100      | 21.675      | 1.200       | Open Manhole  | 1200               |
| S1.004 | o        | 300       | S5      | 22.750      | 21.250      | 1.200       | Open Manhole  | 1200               |
| S1.005 | o        | 300       | S6      | 22.600      | 20.993      | 1.307       | Open Manhole  | 1200               |
| S3.000 | o        | 300       | S11     | 22.960      | 21.460      | 1.200       | Open Manhole  | 1200               |
| S3.001 | o        | 300       | S12     | 22.600      | 21.100      | 1.200       | Open Manhole  | 1200               |
| S3.002 | o        | 375       | S13     | 21.890      | 20.315      | 1.200       | Open Manhole  | 1350               |
| S1.006 | o        | 450       | S7      | 21.550      | 19.700      | 1.400       | Open Manhole  | 1350               |
| S1.007 | o        | 450       | S8      | 21.300      | 19.526      | 1.324       | Open Manhole  | 1350               |
| S4.000 | o        | 225       | S16     | 22.890      | 21.465      | 1.200       | Open Manhole  | 1200               |

Downstream Manhole

| PN     | Length (m) | Slope (1:X) | MH Name | C.Level (m) | I.Level (m) | D.Depth (m) | MH Connection | MH DIAM., L*W (mm) |
|--------|------------|-------------|---------|-------------|-------------|-------------|---------------|--------------------|
| S1.000 | 22.797     | 91.2        | S2      | 24.400      | 23.050      | 1.200       | Open Manhole  | 1200               |
| S1.001 | 19.510     | 39.0        | S3      | 23.900      | 22.550      | 1.200       | Open Manhole  | 1200               |
| S2.000 | 11.397     | 150.0       | S4      | 24.550      | 23.554      | 0.846       | Open Manhole  | 1200               |
| S2.001 | 30.322     | 150.0       | S5      | 24.230      | 23.352      | 0.728       | Open Manhole  | 1200               |
| S2.002 | 26.658     | 132.0       | S6      | 23.950      | 23.150      | 0.650       | Open Manhole  | 1200               |
| S2.003 | 6.973      | 11.6        | S3      | 23.900      | 22.550      | 1.200       | Open Manhole  | 1200               |
| S1.002 | 31.372     | 39.2        | S4      | 23.100      | 21.675      | 1.200       | Open Manhole  | 1200               |
| S1.003 | 18.438     | 52.7        | S5      | 22.750      | 21.325      | 1.200       | Open Manhole  | 1200               |
| S1.004 | 42.815     | 167.0       | S6      | 22.600      | 20.993      | 1.307       | Open Manhole  | 1200               |
| S1.005 | 76.810     | 67.2        | S7      | 21.550      | 19.850      | 1.400       | Open Manhole  | 1350               |
| S3.000 | 24.924     | 69.2        | S12     | 22.600      | 21.100      | 1.200       | Open Manhole  | 1200               |
| S3.001 | 30.693     | 43.2        | S13     | 21.890      | 20.390      | 1.200       | Open Manhole  | 1350               |
| S3.002 | 33.968     | 62.9        | S7      | 21.550      | 19.775      | 1.400       | Open Manhole  | 1350               |
| S1.006 | 43.520     | 250.1       | S8      | 21.300      | 19.526      | 1.324       | Open Manhole  | 1350               |
| S1.007 | 45.500     | 139.6       | S9      | 20.950      | 19.200      | 1.300       | Open Manhole  | 1500               |
| S4.000 | 28.917     | 93.3        | S17     | 22.580      | 21.155      | 1.200       | Open Manhole  | 1350               |

|                                                          |                                 |                                                                                     |
|----------------------------------------------------------|---------------------------------|-------------------------------------------------------------------------------------|
| Odyssey Markides LLP                                     |                                 | Page 8                                                                              |
| Tuscany House<br>White Hart Lane<br>Basingstoke RG21 4AF | ONE HORTON HEATH<br>BASIN K     |  |
| Date 15/12/2020 15:53<br>File 2020-10-31 Basin 8 Netw... | Designed by NA<br>Checked by GG |                                                                                     |
| Innovyze                                                 | Network 2020.1                  |                                                                                     |

PIPELINE SCHEDULES for Storm

Upstream Manhole

| PN     | Hyd<br>Sect | Diam<br>(mm) | MH<br>Name | C.Level<br>(m) | I.Level<br>(m) | D.Depth<br>(m) | MH<br>Connection | MH DIAM., L*W<br>(mm) |
|--------|-------------|--------------|------------|----------------|----------------|----------------|------------------|-----------------------|
| S4.001 | o           | 375          | S17        | 22.580         | 21.005         | 1.200          | Open Manhole     | 1350                  |
| S4.002 | o           | 375          | S18        | 22.100         | 20.525         | 1.200          | Open Manhole     | 1350                  |
| S4.003 | o           | 375          | S19        | 21.850         | 20.275         | 1.200          | Open Manhole     | 1350                  |
| S4.004 | o           | 375          | S20        | 21.680         | 20.105         | 1.200          | Open Manhole     | 1350                  |
| S4.005 | o           | 450          | S21        | 21.280         | 19.630         | 1.200          | Open Manhole     | 1350                  |
| S1.008 | o           | 525          | S9         | 20.950         | 19.125         | 1.300          | Open Manhole     | 1500                  |
| S1.009 | o           | 525          | S10        | 21.150         | 19.001         | 1.624          | Open Manhole     | 1500                  |
| S1.010 | o           | 375          | S11        | 20.100         | 18.900         | 0.825          | Open Manhole     | 1500                  |

Downstream Manhole

| PN     | Length<br>(m) | Slope<br>(1:X) | MH<br>Name | C.Level<br>(m) | I.Level<br>(m) | D.Depth<br>(m) | MH<br>Connection | MH DIAM., L*W<br>(mm) |
|--------|---------------|----------------|------------|----------------|----------------|----------------|------------------|-----------------------|
| S4.001 | 44.372        | 92.4           | S18        | 22.100         | 20.525         | 1.200          | Open Manhole     | 1350                  |
| S4.002 | 14.994        | 60.0           | S19        | 21.850         | 20.275         | 1.200          | Open Manhole     | 1350                  |
| S4.003 | 8.401         | 49.4           | S20        | 21.680         | 20.105         | 1.200          | Open Manhole     | 1350                  |
| S4.004 | 33.199        | 83.0           | S21        | 21.280         | 19.705         | 1.200          | Open Manhole     | 1350                  |
| S4.005 | 32.300        | 75.1           | S9         | 20.950         | 19.200         | 1.300          | Open Manhole     | 1500                  |
| S1.008 | 49.622        | 400.2          | S10        | 21.150         | 19.001         | 1.624          | Open Manhole     | 1500                  |
| S1.009 | 58.552        | 579.7          | S11        | 20.100         | 18.900         | 0.675          | Open Manhole     | 1500                  |
| S1.010 | 24.688        | 35.3           | S          | 18.800         | 18.200         | 0.225          | Open Manhole     | 0                     |

|                                                          |                                 |                                                                                     |
|----------------------------------------------------------|---------------------------------|-------------------------------------------------------------------------------------|
| Odyssey Markides LLP                                     |                                 | Page 9                                                                              |
| Tuscany House<br>White Hart Lane<br>Basingstoke RG21 4AF | ONE HORTON HEATH<br>BASIN K     |  |
| Date 15/12/2020 15:53<br>File 2020-10-31 Basin 8 Netw... | Designed by NA<br>Checked by GG |                                                                                     |
| Innovyze                                                 | Network 2020.1                  |                                                                                     |

#### Area Summary for Storm

| Pipe Number | PIMP Type | PIMP Name | PIMP (%) | Gross Area (ha) | Imp. Area (ha) | Pipe Total (ha) |
|-------------|-----------|-----------|----------|-----------------|----------------|-----------------|
| 1.000       | -         | -         | 100      | 0.023           | 0.023          | 0.023           |
| 1.001       | -         | -         | 100      | 0.020           | 0.020          | 0.020           |
| 2.000       | -         | -         | 100      | 0.044           | 0.044          | 0.044           |
| 2.001       | -         | -         | 100      | 0.000           | 0.000          | 0.000           |
| 2.002       | -         | -         | 100      | 0.000           | 0.000          | 0.000           |
| 2.003       | -         | -         | 100      | 0.132           | 0.132          | 0.132           |
| 1.002       | -         | -         | 100      | 0.019           | 0.019          | 0.019           |
| 1.003       | -         | -         | 100      | 0.039           | 0.039          | 0.039           |
| 1.004       | -         | -         | 100      | 0.023           | 0.023          | 0.023           |
| 1.005       | -         | -         | 100      | 0.082           | 0.082          | 0.082           |
| 3.000       | -         | -         | 100      | 0.113           | 0.113          | 0.113           |
| 3.001       | -         | -         | 100      | 0.044           | 0.044          | 0.044           |
| 3.002       | -         | -         | 100      | 0.085           | 0.085          | 0.085           |
| 1.006       | -         | -         | 100      | 0.137           | 0.137          | 0.137           |
| 1.007       | -         | -         | 100      | 0.000           | 0.000          | 0.000           |
| 4.000       | -         | -         | 100      | 0.063           | 0.063          | 0.063           |
| 4.001       | -         | -         | 100      | 0.158           | 0.158          | 0.158           |
| 4.002       | -         | -         | 100      | 0.073           | 0.073          | 0.073           |
| 4.003       | -         | -         | 100      | 0.019           | 0.019          | 0.019           |
| 4.004       | -         | -         | 100      | 0.083           | 0.083          | 0.083           |
| 4.005       | -         | -         | 100      | 0.094           | 0.094          | 0.094           |
| 1.008       | -         | -         | 100      | 0.132           | 0.132          | 0.132           |
| 1.009       | -         | -         | 100      | 0.143           | 0.143          | 0.143           |
| 1.010       | -         | -         | 100      | 0.000           | 0.000          | 0.000           |
|             |           |           |          | Total           | Total          | Total           |
|             |           |           |          | 1.526           | 1.526          | 1.526           |

#### Free Flowing Outfall Details for Storm

| Outfall Pipe Number | Outfall Name | C. Level (m) | I. Level (m) | Min I. Level (m) | D,L (mm) | W (mm) |
|---------------------|--------------|--------------|--------------|------------------|----------|--------|
|---------------------|--------------|--------------|--------------|------------------|----------|--------|

|        |   |        |        |       |   |   |
|--------|---|--------|--------|-------|---|---|
| S1.010 | S | 18.800 | 18.200 | 0.000 | 0 | 0 |
|--------|---|--------|--------|-------|---|---|

#### Simulation Criteria for Storm

|                                 |       |                                            |       |
|---------------------------------|-------|--------------------------------------------|-------|
| Volumetric Runoff Coeff         | 0.750 | Additional Flow - % of Total Flow          | 0.000 |
| Areal Reduction Factor          | 1.000 | MADD Factor * 10m <sup>3</sup> /ha Storage | 2.000 |
| Hot Start (mins)                | 0     | Inlet Coefficient                          | 0.800 |
| Hot Start Level (mm)            | 0     | Flow per Person per Day (l/per/day)        | 0.000 |
| Manhole Headloss Coeff (Global) | 0.500 | Run Time (mins)                            | 60    |
| Foul Sewage per hectare (l/s)   | 0.000 | Output Interval (mins)                     | 1     |
|                                 |       |                                            |       |
| Number of Input Hydrographs     | 0     | Number of Storage Structures               | 2     |
| Number of Online Controls       | 2     | Number of Time/Area Diagrams               | 0     |
| Number of Offline Controls      | 0     | Number of Real Time Controls               | 0     |

#### Synthetic Rainfall Details

|                                                          |                                 |                                                                                     |
|----------------------------------------------------------|---------------------------------|-------------------------------------------------------------------------------------|
| Odyssey Markides LLP                                     |                                 | Page 10                                                                             |
| Tuscany House<br>White Hart Lane<br>Basingstoke RG21 4AF | ONE HORTON HEATH<br>BASIN K     |  |
| Date 15/12/2020 15:53<br>File 2020-10-31 Basin 8 Netw... | Designed by NA<br>Checked by GG |                                                                                     |
| Innovyze                                                 | Network 2020.1                  |                                                                                     |

Simulation Criteria for Storm

|                          |        |                          |
|--------------------------|--------|--------------------------|
| Rainfall Model           | FSR    | Profile Type Summer      |
| Return Period (years)    | 100    | Cv (Summer) 0.750        |
| Region England and Wales |        | Cv (Winter) 0.840        |
| M5-60 (mm)               | 19.900 | Storm Duration (mins) 30 |
| Ratio R                  | 0.350  |                          |

©1982-2020 Innovyze

|                                                          |                                 |                                                                                     |
|----------------------------------------------------------|---------------------------------|-------------------------------------------------------------------------------------|
| Odyssey Markides LLP                                     |                                 | Page 11                                                                             |
| Tuscany House<br>White Hart Lane<br>Basingstoke RG21 4AF | ONE HORTON HEATH<br>BASIN K     |  |
| Date 15/12/2020 15:53<br>File 2020-10-31 Basin 8 Netw... | Designed by NA<br>Checked by GG |                                                                                     |
| Innovyze                                                 | Network 2020.1                  |                                                                                     |

Online Controls for Storm

Hydro-Brake® Optimum Manhole: S6, DS/PN: S2.003, Volume (m³): 1.4

|                                   |                            |
|-----------------------------------|----------------------------|
| Unit Reference                    | MD-SHE-0090-3000-0500-3000 |
| Design Head (m)                   | 0.500                      |
| Design Flow (l/s)                 | 3.0                        |
| Flush-Flo™                        | Calculated                 |
| Objective                         | Minimise upstream storage  |
| Application                       | Surface                    |
| Sump Available                    | Yes                        |
| Diameter (mm)                     | 90                         |
| Invert Level (m)                  | 23.150                     |
| Minimum Outlet Pipe Diameter (mm) | 150                        |
| Suggested Manhole Diameter (mm)   | 1200                       |

| Control Points            | Head (m) | Flow (l/s) |
|---------------------------|----------|------------|
| Design Point (Calculated) | 0.500    | 3.0        |
| Flush-Flo™                | 0.157    | 3.0        |
| Kick-Flo®                 | 0.355    | 2.6        |
| Mean Flow over Head Range | -        | 2.5        |

The hydrological calculations have been based on the Head/Discharge relationship for the Hydro-Brake® Optimum as specified. Should another type of control device other than a Hydro-Brake Optimum® be utilised then these storage routing calculations will be invalidated

| Depth (m) | Flow (l/s) | Depth (m) | Flow (l/s) | Depth (m) | Flow (l/s) | Depth (m) | Flow (l/s) |
|-----------|------------|-----------|------------|-----------|------------|-----------|------------|
| 0.100     | 2.8        | 1.200     | 4.5        | 3.000     | 6.9        | 7.000     | 10.4       |
| 0.200     | 3.0        | 1.400     | 4.8        | 3.500     | 7.4        | 7.500     | 10.7       |
| 0.300     | 2.8        | 1.600     | 5.1        | 4.000     | 7.9        | 8.000     | 11.1       |
| 0.400     | 2.7        | 1.800     | 5.4        | 4.500     | 8.4        | 8.500     | 11.4       |
| 0.500     | 3.0        | 2.000     | 5.7        | 5.000     | 8.8        | 9.000     | 11.8       |
| 0.600     | 3.3        | 2.200     | 6.0        | 5.500     | 9.2        | 9.500     | 12.1       |
| 0.800     | 3.7        | 2.400     | 6.2        | 6.000     | 9.6        |           |            |
| 1.000     | 4.1        | 2.600     | 6.4        | 6.500     | 10.0       |           |            |

Hydro-Brake® Optimum Manhole: S11, DS/PN: S1.010, Volume (m³): 14.5

|                                   |                            |
|-----------------------------------|----------------------------|
| Unit Reference                    | MD-SHE-0165-1360-1200-1360 |
| Design Head (m)                   | 1.200                      |
| Design Flow (l/s)                 | 13.6                       |
| Flush-Flo™                        | Calculated                 |
| Objective                         | Minimise upstream storage  |
| Application                       | Surface                    |
| Sump Available                    | Yes                        |
| Diameter (mm)                     | 165                        |
| Invert Level (m)                  | 18.900                     |
| Minimum Outlet Pipe Diameter (mm) | 225                        |
| Suggested Manhole Diameter (mm)   | 1500                       |

| |
|---|
| Odyssey Markides LLP   |                                 | Page 12                                                                             | |
| Tuscany House<br>White Hart Lane<br>Basingstoke RG21 4AF   | ONE HORTON HEATH<br>BASIN K     | |
| Date 15/12/2020 15:53<br>File 2020-10-31 Basin 8 Netw...   | Designed by NA<br>Checked by GG | |
| Innovyze   | Network 2020.1                  | |
| <u>Hydro-Brake® Optimum Manhole: S11, DS/PN: S1.010, Volume (m³): 14.5</u>   | |
| <table><tr><td>Control Points</td><td>Head (m)</td><td>Flow (l/s)</td></tr><tr><td>Design Point (Calculated)</td><td>1.200</td><td>13.6</td></tr><tr><td>Flush-Flo™</td><td>0.364</td><td>13.6</td></tr><tr><td>Kick-Flo®</td><td>0.801</td><td>11.2</td></tr><tr><td>Mean Flow over Head Range</td><td>-</td><td>11.7</td></tr></table>   |                                 |                                                                                     | Control Points | Head (m)   | Flow (l/s) | Design Point (Calculated) | 1.200      | 13.6       | Flush-Flo™ | 0.364      | 13.6  | Kick-Flo® | 0.801 | 11.2 | Mean Flow over Head Range | -    | 11.7  | |
| Control Points   | Head (m)                        | Flow (l/s)                                                                          | |
| Design Point (Calculated)   | 1.200                           | 13.6                                                                                | |
| Flush-Flo™   | 0.364                           | 13.6                                                                                | |
| Kick-Flo®   | 0.801                           | 11.2                                                                                | |
| Mean Flow over Head Range   | -                               | 11.7                                                                                | |
| <p>The hydrological calculations have been based on the Head/Discharge relationship for the Hydro-Brake® Optimum as specified. Should another type of control device other than a Hydro-Brake Optimum® be utilised then these storage routing calculations will be invalidated</p>   | |
| <table><tr><td>Depth (m)</td><td>Flow (l/s)</td><td>Depth (m)</td><td>Flow (l/s)</td><td>Depth (m)</td><td>Flow (l/s)</td><td>Depth (m)</td><td>Flow (l/s)</td></tr><tr><td>0.100</td><td>5.9</td><td>1.200</td><td>13.6</td><td>3.000</td><td>21.0</td><td>7.000</td><td>31.6</td></tr><tr><td>0.200</td><td>12.8</td><td>1.400</td><td>14.6</td><td>3.500</td><td>22.6</td><td>7.500</td><td>32.7</td></tr><tr><td>0.300</td><td>13.5</td><td>1.600</td><td>15.6</td><td>4.000</td><td>24.1</td><td>8.000</td><td>33.7</td></tr><tr><td>0.400</td><td>13.6</td><td>1.800</td><td>16.5</td><td>4.500</td><td>25.5</td><td>8.500</td><td>34.7</td></tr><tr><td>0.500</td><td>13.4</td><td>2.000</td><td>17.3</td><td>5.000</td><td>26.9</td><td>9.000</td><td>35.7</td></tr><tr><td>0.600</td><td>13.1</td><td>2.200</td><td>18.1</td><td>5.500</td><td>28.1</td><td>9.500</td><td>36.6</td></tr><tr><td>0.800</td><td>11.3</td><td>2.400</td><td>18.9</td><td>6.000</td><td>29.3</td><td></td><td></td></tr><tr><td>1.000</td><td>12.5</td><td>2.600</td><td>19.6</td><td>6.500</td><td>30.5</td><td></td><td></td></tr></table> |                                 |                                                                                     | Depth (m)      | Flow (l/s) | Depth (m)  | Flow (l/s)                | Depth (m)  | Flow (l/s) | Depth (m)  | Flow (l/s) | 0.100 | 5.9       | 1.200 | 13.6 | 3.000                     | 21.0 | 7.000 | 31.6 | 0.200 | 12.8 | 1.400 | 14.6 | 3.500 | 22.6 | 7.500 | 32.7 | 0.300 | 13.5 | 1.600 | 15.6 | 4.000 | 24.1 | 8.000 | 33.7 | 0.400 | 13.6 | 1.800 | 16.5 | 4.500 | 25.5 | 8.500 | 34.7 | 0.500 | 13.4 | 2.000 | 17.3 | 5.000 | 26.9 | 9.000 | 35.7 | 0.600 | 13.1 | 2.200 | 18.1 | 5.500 | 28.1 | 9.500 | 36.6 | 0.800 | 11.3 | 2.400 | 18.9 | 6.000 | 29.3 |  |  | 1.000 | 12.5 | 2.600 | 19.6 | 6.500 | 30.5 |  |  |
| Depth (m)   | Flow (l/s)                      | Depth (m)                                                                           | Flow (l/s)     | Depth (m)  | Flow (l/s) | Depth (m)                 | Flow (l/s) | |
| 0.100   | 5.9                             | 1.200                                                                               | 13.6           | 3.000      | 21.0       | 7.000                     | 31.6       | |
| 0.200   | 12.8                            | 1.400                                                                               | 14.6           | 3.500      | 22.6       | 7.500                     | 32.7       | |
| 0.300   | 13.5                            | 1.600                                                                               | 15.6           | 4.000      | 24.1       | 8.000                     | 33.7       | |
| 0.400   | 13.6                            | 1.800                                                                               | 16.5           | 4.500      | 25.5       | 8.500                     | 34.7       | |
| 0.500   | 13.4                            | 2.000                                                                               | 17.3           | 5.000      | 26.9       | 9.000                     | 35.7       | |
| 0.600   | 13.1                            | 2.200                                                                               | 18.1           | 5.500      | 28.1       | 9.500                     | 36.6       | |
| 0.800   | 11.3                            | 2.400                                                                               | 18.9           | 6.000      | 29.3       | |
| 1.000   | 12.5                            | 2.600                                                                               | 19.6           | 6.500      | 30.5       | |
| ©1982-2020 Innovyze   | |

|                                                          |                                 |                                                                                     |
|----------------------------------------------------------|---------------------------------|-------------------------------------------------------------------------------------|
| Odyssey Markides LLP                                     |                                 | Page 13                                                                             |
| Tuscany House<br>White Hart Lane<br>Basingstoke RG21 4AF | ONE HORTON HEATH<br>BASIN K     |  |
| Date 15/12/2020 15:53<br>File 2020-10-31 Basin 8 Netw... | Designed by NA<br>Checked by GG |                                                                                     |
| Innovyze                                                 | Network 2020.1                  |                                                                                     |

Storage Structures for Storm

Porous Car Park Manhole: S6, DS/PN: S2.003

|                                      |         |                         |       |
|--------------------------------------|---------|-------------------------|-------|
| Infiltration Coefficient Base (m/hr) | 0.00000 | Width (m)               | 92.3  |
| Membrane Percolation (mm/hr)         | 1000    | Length (m)              | 12.4  |
| Max Percolation (l/s)                | 317.9   | Slope (1:X)             | 100.0 |
| Safety Factor                        | 2.0     | Depression Storage (mm) | 5     |
| Porosity                             | 0.30    | Evaporation (mm/day)    | 3     |
| Invert Level (m)                     | 23.150  | Membrane Depth (mm)     | 0     |

Tank or Pond Manhole: S11, DS/PN: S1.010

Invert Level (m) 18.900

| Depth (m) | Area (m <sup>2</sup> ) | Depth (m) | Area (m <sup>2</sup> ) |
|-----------|------------------------|-----------|------------------------|
| 0.000     | 807.0                  | 1.200     | 1502.0                 |

|                                                          |                                 |                                                                                     |
|----------------------------------------------------------|---------------------------------|-------------------------------------------------------------------------------------|
| Odyssey Markides LLP                                     |                                 | Page 1                                                                              |
| Tuscany House<br>White Hart Lane<br>Basingstoke RG21 4AF | ONE HORTON HEATH<br>BASIN L     |  |
| Date 15/12/2020 12:27<br>File 2020-11-03 Basin South ... | Designed by NA<br>Checked by GG |                                                                                     |
| Innovyze                                                 | Network 2020.1                  |                                                                                     |

### STORM SEWER DESIGN by the Modified Rational Method

#### Design Criteria for Storm

Pipe Sizes STANDARD Manhole Sizes STANDARD

FSR Rainfall Model - England and Wales

|                                      |        |                                       |       |
|--------------------------------------|--------|---------------------------------------|-------|
| Return Period (years)                | 100    | PIMP (%)                              | 100   |
| M5-60 (mm)                           | 19.900 | Add Flow / Climate Change (%)         | 0     |
| Ratio R                              | 0.350  | Minimum Backdrop Height (m)           | 0.200 |
| Maximum Rainfall (mm/hr)             | 50     | Maximum Backdrop Height (m)           | 1.500 |
| Maximum Time of Concentration (mins) | 30     | Min Design Depth for Optimisation (m) | 1.200 |
| Foul Sewage (l/s/ha)                 | 0.000  | Min Vel for Auto Design only (m/s)    | 1.00  |
| Volumetric Runoff Coeff.             | 0.750  | Min Slope for Optimisation (1:X)      | 500   |

Designed with Level Soffits

#### Time Area Diagram for Storm

| Time<br>(mins) | Area<br>(ha) | Time<br>(mins) | Area<br>(ha) | Time<br>(mins) | Area<br>(ha) | Time<br>(mins) | Area<br>(ha) |
|----------------|--------------|----------------|--------------|----------------|--------------|----------------|--------------|
| 0-4            | 0.035        | 4-8            | 0.771        | 8-12           | 1.500        | 12-16          | 0.026        |

Total Area Contributing (ha) = 2.332

Total Pipe Volume (m³) = 207.839

#### Network Design Table for Storm

« - Indicates pipe capacity < flow

| PN     | Length<br>(m) | Fall<br>(m) | Slope<br>(1:X) | I.Area<br>(ha) | T.E.<br>(mins) | Base<br>Flow (l/s) | k<br>(mm) | HYD<br>SECT | DIA<br>(mm) | Section Type | Auto<br>Design                                                                        |
|--------|---------------|-------------|----------------|----------------|----------------|--------------------|-----------|-------------|-------------|--------------|---------------------------------------------------------------------------------------|
| S1.000 | 24.705        | 0.500       | 49.4           | 0.019          | 4.00           | 0.0                | 0.600     | o           | 150         | Pipe/Conduit |  |
| S1.001 | 15.427        | 0.240       | 64.3           | 0.017          | 0.00           | 0.0                | 0.600     | o           | 150         | Pipe/Conduit |  |
| S1.002 | 27.977        | 0.680       | 41.1           | 0.028          | 0.00           | 0.0                | 0.600     | o           | 150         | Pipe/Conduit |  |
| S2.000 | 6.893         | 0.600       | 11.5           | 0.114          | 4.00           | 0.0                | 0.600     | o           | 150         | Pipe/Conduit |  |

#### Network Results Table

| PN     | Rain<br>(mm/hr) | T.C.<br>(mins) | US/IL<br>(m) | Σ I.Area<br>(ha) | Σ Base<br>Flow (l/s) | Foul<br>(l/s) | Add Flow<br>(l/s) | Vel<br>(m/s) | Cap<br>(l/s) | Flow<br>(l/s) |
|--------|-----------------|----------------|--------------|------------------|----------------------|---------------|-------------------|--------------|--------------|---------------|
| S1.000 | 50.00           | 4.29           | 25.390       | 0.019            | 0.0                  | 0.0           | 0.0               | 1.43         | 25.4         | 2.6           |
| S1.001 | 50.00           | 4.49           | 24.890       | 0.036            | 0.0                  | 0.0           | 0.0               | 1.26         | 22.2         | 4.9           |
| S1.002 | 50.00           | 4.79           | 24.650       | 0.064            | 0.0                  | 0.0           | 0.0               | 1.57         | 27.8         | 8.7           |
| S2.000 | 50.00           | 4.04           | 25.450       | 0.114            | 0.0                  | 0.0           | 0.0               | 2.99         | 52.8         | 15.4          |







|                                                          |                                 |                                                                                     |
|----------------------------------------------------------|---------------------------------|-------------------------------------------------------------------------------------|
| Odyssey Markides LLP                                     |                                 | Page 5                                                                              |
| Tuscany House<br>White Hart Lane<br>Basingstoke RG21 4AF | ONE HORTON HEATH<br>BASIN L     |  |
| Date 15/12/2020 12:27<br>File 2020-11-03 Basin South ... | Designed by NA<br>Checked by GG |                                                                                     |
| Innovyze                                                 | Network 2020.1                  |                                                                                     |

Network Design Table for Storm

| PN     | Length<br>(m) | Fall<br>(m) | Slope<br>(1:X) | I.Area<br>(ha) | T.E.<br>(mins) | Base<br>Flow (l/s) | k<br>(mm) | HYD<br>SECT | DIA<br>(mm) | Section Type | Auto<br>Design                                                                      |
|--------|---------------|-------------|----------------|----------------|----------------|--------------------|-----------|-------------|-------------|--------------|-------------------------------------------------------------------------------------|
| S1.019 | 40.838        | 0.095       | 430.0          | 0.029          | 0.00           | 0.0                | 0.600     | o           | 675         | Pipe/Conduit |  |
| S1.020 | 31.552        | 0.061       | 520.0          | 0.018          | 0.00           | 0.0                | 0.600     | o           | 675         | Pipe/Conduit |  |
| S1.021 | 24.611        | 0.047       | 520.0          | 0.016          | 0.00           | 0.0                | 0.600     | o           | 675         | Pipe/Conduit |  |
| S1.022 | 21.617        | 0.042       | 520.0          | 0.026          | 0.00           | 0.0                | 0.600     | o           | 675         | Pipe/Conduit |  |
| S1.023 | 95.128        | 0.107       | 889.0          | 0.068          | 0.00           | 0.0                | 0.600     | o           | 675         | Pipe/Conduit |  |
| S1.024 | 108.605       | 2.400       | 45.3           | 0.000          | 0.00           | 0.0                | 0.600     | o           | 300         | Pipe/Conduit |  |

Network Results Table

| PN     | Rain<br>(mm/hr) | T.C.<br>(mins) | US/IL<br>(m) | Σ I.Area<br>(ha) | Σ Base<br>Flow (l/s) | Foul<br>(l/s) | Add Flow<br>(l/s) | Vel<br>(m/s) | Cap<br>(l/s) | Flow<br>(l/s) |
|--------|-----------------|----------------|--------------|------------------|----------------------|---------------|-------------------|--------------|--------------|---------------|
| S1.019 | 50.00           | 8.83           | 19.552       | 2.204            | 0.0                  | 0.0           | 0.0               | 1.26         | 450.0        | 298.4         |
| S1.020 | 50.00           | 9.29           | 19.457       | 2.222            | 0.0                  | 0.0           | 0.0               | 1.14         | 408.8        | 300.9         |
| S1.021 | 50.00           | 9.65           | 19.396       | 2.238            | 0.0                  | 0.0           | 0.0               | 1.14         | 408.8        | 303.1         |
| S1.022 | 50.00           | 9.96           | 19.349       | 2.264            | 0.0                  | 0.0           | 0.0               | 1.14         | 408.8        | 306.6         |
| S1.023 | 50.00           | 11.78          | 19.307       | 2.332            | 0.0                  | 0.0           | 0.0               | 0.87         | 311.6        | 315.8         |
| S1.024 | 50.00           | 12.56          | 19.200       | 2.332            | 0.0                  | 0.0           | 0.0               | 2.34         | 165.7        | 315.8         |

|                                                          |                                 |                                                                                     |
|----------------------------------------------------------|---------------------------------|-------------------------------------------------------------------------------------|
| Odyssey Markides LLP                                     |                                 | Page 6                                                                              |
| Tuscany House<br>White Hart Lane<br>Basingstoke RG21 4AF | ONE HORTON HEATH<br>BASIN L     |  |
| Date 15/12/2020 12:27<br>File 2020-11-03 Basin South ... | Designed by NA<br>Checked by GG |                                                                                     |
| Innovyze                                                 | Network 2020.1                  |                                                                                     |

Manhole Schedules for Storm

| MH Name | MH CL (m) | MH Depth (m) | MH Connection | MH Diam., L*W (mm) | PN     | Pipe Out Invert Level (m) | Pipe Out Diameter (mm) | PN     | Pipes In Invert Level (m) | Pipes In Diameter (mm) | Backdrop (mm) |
|---------|-----------|--------------|---------------|--------------------|--------|---------------------------|------------------------|--------|---------------------------|------------------------|---------------|
| S1      | 26.740    | 1.350        | Open Manhole  | 1200               | S1.000 | 25.390                    | 150                    |        |                           |                        |               |
| S2      | 26.240    | 1.350        | Open Manhole  | 1200               | S1.001 | 24.890                    | 150                    | S1.000 | 24.890                    | 150                    |               |
| S3      | 26.000    | 1.350        | Open Manhole  | 1200               | S1.002 | 24.650                    | 150                    | S1.001 | 24.650                    | 150                    |               |
| S6      | 26.350    | 0.900        | Open Manhole  | 1200               | S2.000 | 25.450                    | 150                    |        |                           |                        |               |
| S7      | 26.200    | 1.350        | Open Manhole  | 1200               | S2.001 | 24.850                    | 150                    | S2.000 | 24.850                    | 150                    |               |
| S8      | 25.750    | 1.350        | Open Manhole  | 1200               | S3.000 | 24.400                    | 150                    |        |                           |                        |               |
| S4      | 25.370    | 1.550        | Open Manhole  | 1200               | S1.003 | 23.820                    | 300                    | S1.002 | 23.970                    | 150                    |               |
|         |           |              |               |                    |        |                           |                        | S2.001 | 23.970                    | 150                    |               |
|         |           |              |               |                    |        |                           |                        | S3.000 | 23.970                    | 150                    |               |
| S10     | 25.060    | 1.425        | Open Manhole  | 1200               | S4.000 | 23.635                    | 225                    |        |                           |                        |               |
| S11     | 24.950    | 0.800        | Open Manhole  | 1200               | S5.000 | 24.150                    | 150                    |        |                           |                        |               |
| S12     | 24.900    | 1.350        | Open Manhole  | 1200               | S5.001 | 23.550                    | 150                    | S5.000 | 23.550                    | 150                    |               |
| S11     | 24.850    | 1.446        | Open Manhole  | 1200               | S4.001 | 23.404                    | 225                    | S4.000 | 23.404                    | 225                    |               |
|         |           |              |               |                    |        |                           |                        | S5.001 | 23.479                    | 150                    |               |
| S14     | 24.934    | 1.350        | Open Manhole  | 1200               | S6.000 | 23.584                    | 100                    |        |                           |                        |               |
| S11     | 24.560    | 1.550        | Open Manhole  | 1200               | S4.002 | 23.010                    | 300                    | S4.001 | 23.085                    | 225                    |               |
|         |           |              |               |                    |        |                           |                        | S6.000 | 23.210                    | 100                    |               |
| S5      | 24.420    | 1.651        | Open Manhole  | 1350               | S1.004 | 22.769                    | 450                    | S1.003 | 22.919                    | 300                    |               |
|         |           |              |               |                    |        |                           |                        | S4.002 | 22.919                    | 300                    |               |
| S6      | 24.350    | 1.650        | Open Manhole  | 1350               | S1.005 | 22.700                    | 450                    | S1.004 | 22.700                    | 450                    |               |
| S7      | 24.180    | 1.650        | Open Manhole  | 1350               | S1.006 | 22.530                    | 450                    | S1.005 | 22.530                    | 450                    |               |
| S8      | 24.000    | 1.725        | Open Manhole  | 1500               | S1.007 | 22.275                    | 525                    | S1.006 | 22.350                    | 450                    |               |
| S9      | 23.650    | 1.725        | Open Manhole  | 1500               | S1.008 | 21.925                    | 525                    | S1.007 | 21.925                    | 525                    |               |
| S10     | 23.500    | 1.763        | Open Manhole  | 1500               | S1.009 | 21.737                    | 525                    | S1.008 | 21.737                    | 525                    |               |
| S11     | 23.200    | 1.838        | Open Manhole  | 1500               | S1.010 | 21.362                    | 600                    | S1.009 | 21.437                    | 525                    |               |
| S12     | 23.160    | 1.940        | Open Manhole  | 1500               | S1.011 | 21.220                    | 600                    | S1.010 | 21.220                    | 600                    |               |
| S13     | 23.460    | 2.314        | Open Manhole  | 1500               | S1.012 | 21.146                    | 600                    | S1.011 | 21.146                    | 600                    |               |
| S14     | 23.700    | 2.619        | Open Manhole  | 1500               | S1.013 | 21.081                    | 600                    | S1.012 | 21.081                    | 600                    |               |
| S15     | 23.493    | 2.477        | Open Manhole  | 1500               | S1.014 | 21.017                    | 600                    | S1.013 | 21.017                    | 600                    |               |
| S27     | 24.900    | 1.350        | Open Manhole  | 1200               | S7.000 | 23.550                    | 150                    |        |                           |                        |               |
| S28     | 24.840    | 1.830        | Open Manhole  | 1200               | S7.001 | 23.010                    | 150                    | S7.000 | 23.010                    | 150                    |               |
| S29     | 25.100    | 1.350        | Open Manhole  | 1200               | S8.000 | 23.750                    | 150                    |        |                           |                        |               |
| S30     | 24.850    | 0.800        | Open Manhole  | 1200               | S9.000 | 24.050                    | 150                    |        |                           |                        |               |
| S31     | 24.800    | 1.350        | Open Manhole  | 1200               | S9.001 | 23.450                    | 150                    | S9.000 | 23.450                    | 150                    |               |
| S30     | 24.750    | 1.425        | Open Manhole  | 1200               | S8.001 | 23.325                    | 225                    | S8.000 | 23.400                    | 150                    |               |
|         |           |              |               |                    |        |                           |                        | S9.001 | 23.400                    | 150                    |               |
| S29     | 24.430    | 1.615        | Open Manhole  | 1200               | S7.002 | 22.815                    | 225                    | S7.001 | 22.890                    | 150                    |               |
|         |           |              |               |                    |        |                           |                        | S8.001 | 22.815                    | 225                    |               |

|                                                          |                                 |                                                                                     |
|----------------------------------------------------------|---------------------------------|-------------------------------------------------------------------------------------|
| Odyssey Markides LLP                                     |                                 | Page 7                                                                              |
| Tuscany House<br>White Hart Lane<br>Basingstoke RG21 4AF | ONE HORTON HEATH<br>BASIN L     |  |
| Date 15/12/2020 12:27<br>File 2020-11-03 Basin South ... | Designed by NA<br>Checked by GG |                                                                                     |
| Innovyze                                                 | Network 2020.1                  |                                                                                     |

Manhole Schedules for Storm

| MH Name | MH CL (m) | MH Depth (m) | MH Connection | MH Diam., L*W (mm) | PN      | Pipe Out Invert Level (m) | Diameter (mm) | PN      | Pipes In Invert Level (m) | Diameter (mm) | Backdrop (mm) |
|---------|-----------|--------------|---------------|--------------------|---------|---------------------------|---------------|---------|---------------------------|---------------|---------------|
| S30     | 23.401    | 1.575        | Open Manhole  | 1350               | S7.003  | 21.826                    | 375           | S7.002  | 21.976                    | 225           |               |
| S31     | 23.590    | 1.903        | Open Manhole  | 1350               | S7.004  | 21.687                    | 375           | S7.003  | 21.687                    | 375           |               |
| S32     | 23.680    | 2.153        | Open Manhole  | 1350               | S7.005  | 21.527                    | 375           | S7.004  | 21.527                    | 375           |               |
| S33     | 23.400    | 2.003        | Open Manhole  | 1350               | S7.006  | 21.397                    | 375           | S7.005  | 21.397                    | 375           |               |
| S16     | 23.100    | 2.179        | Open Manhole  | 1500               | S1.015  | 20.921                    | 600           | S1.014  | 20.921                    | 600           |               |
|         |           |              |               |                    |         |                           |               | S7.006  | 21.146                    | 375           |               |
| S17     | 22.650    | 1.900        | Open Manhole  | 1500               | S1.016  | 20.750                    | 600           | S1.015  | 20.750                    | 600           |               |
| S18     | 22.150    | 1.800        | Open Manhole  | 1500               | S1.017  | 20.350                    | 600           | S1.016  | 20.350                    | 600           |               |
| S19     | 21.790    | 1.799        | Open Manhole  | 1500               | S1.018  | 19.991                    | 600           | S1.017  | 19.991                    | 600           |               |
| S42     | 22.700    | 0.800        | Open Manhole  | 1200               | S10.000 | 21.900                    | 150           |         |                           |               |               |
| S43     | 22.550    | 1.350        | Open Manhole  | 1200               | S10.001 | 21.200                    | 150           | S10.000 | 21.200                    | 150           |               |
| S44     | 22.150    | 1.350        | Open Manhole  | 1200               | S10.002 | 20.800                    | 150           | S10.001 | 20.800                    | 150           |               |
| S45     | 21.900    | 0.800        | Open Manhole  | 1200               | S11.000 | 21.100                    | 150           |         |                           |               |               |
| S46     | 21.850    | 1.350        | Open Manhole  | 1200               | S11.001 | 20.500                    | 150           | S11.000 | 20.500                    | 150           |               |
| S47     | 21.900    | 0.800        | Open Manhole  | 1200               | S12.000 | 21.100                    | 150           |         |                           |               |               |
| S48     | 21.850    | 1.350        | Open Manhole  | 1200               | S12.001 | 20.500                    | 150           | S12.000 | 20.500                    | 150           |               |
| S47     | 21.800    | 1.370        | Open Manhole  | 1200               | S11.002 | 20.430                    | 150           | S11.001 | 20.430                    | 150           |               |
|         |           |              |               |                    |         |                           |               | S12.001 | 20.430                    | 150           |               |
| S48     | 22.000    | 1.754        | Open Manhole  | 1200               | S11.003 | 20.246                    | 225           | S11.002 | 20.321                    | 150           |               |
| S45     | 21.910    | 1.800        | Open Manhole  | 1200               | S10.003 | 20.110                    | 300           | S10.002 | 20.260                    | 150           |               |
|         |           |              |               |                    |         |                           |               | S11.003 | 20.185                    | 225           |               |
| S46     | 21.710    | 1.721        | Open Manhole  | 1200               | S10.004 | 19.989                    | 300           | S10.003 | 19.989                    | 300           |               |
| S20     | 21.540    | 1.988        | Open Manhole  | 1500               | S1.019  | 19.552                    | 675           | S1.018  | 19.627                    | 600           |               |
|         |           |              |               |                    |         |                           |               | S10.004 | 19.927                    | 300           |               |
| S21     | 21.660    | 2.203        | Open Manhole  | 1500               | S1.020  | 19.457                    | 675           | S1.019  | 19.457                    | 675           |               |
| S22     | 21.600    | 2.204        | Open Manhole  | 1500               | S1.021  | 19.396                    | 675           | S1.020  | 19.396                    | 675           |               |
| S23     | 21.350    | 2.001        | Open Manhole  | 1500               | S1.022  | 19.349                    | 675           | S1.021  | 19.349                    | 675           |               |
| S24     | 21.232    | 1.925        | Open Manhole  | 1500               | S1.023  | 19.307                    | 675           | S1.022  | 19.307                    | 675           |               |
| S25     | 20.100    | 0.900        | Open Manhole  | 1500               | S1.024  | 19.200                    | 300           | S1.023  | 19.200                    | 675           |               |
| S       | 17.400    | 0.600        | Open Manhole  | 0                  |         | OUTFALL                   |               | S1.024  | 16.800                    | 300           |               |

| MH Name | Manhole Easting (m) | Manhole Northing (m) | Intersection Easting (m) | Intersection Northing (m) | Manhole Access | Layout (North) |
|---------|---------------------|----------------------|--------------------------|---------------------------|----------------|----------------|
| S1      | 448931.014          | 116077.783           | 448931.014               | 116077.783                | Required       |                |



Tuscany House  
White Hart Lane  
Basingstoke RG21 4AF

ONE HORTON HEATH  
BASIN L



```
Date 15/12/2020 12:27
File 2020-11-03 Basin South ...
```

|                |
|----------------|
| Designed by NA |
| Checked by GG  |

Innovyze

---


Network 2020.1

## Manhole Schedules for Storm

| MH Name | Manhole Easting (m) | Manhole Northing (m) | Intersection Easting (m) | Intersection Northing (m) | Manhole Access | Layout (North) |
|---------|---------------------|----------------------|--------------------------|---------------------------|----------------|----------------|
| S8      | 448882.348          | 116136.931           | 448882.348               | 116136.931                | Required       |                |
| S9      | 448845.320          | 116136.832           | 448845.320               | 116136.832                | Required       |                |
| S10     | 448832.171          | 116136.603           | 448832.171               | 116136.603                | Required       |                |
| S11     | 448833.298          | 116157.091           | 448833.298               | 116157.091                | Required       |                |
| S12     | 448834.137          | 116185.508           | 448834.137               | 116185.508                | Required       |                |
| S13     | 448834.008          | 116215.225           | 448834.008               | 116215.225                | Required       |                |
| S14     | 448837.897          | 116239.508           | 448837.897               | 116239.508                | Required       |                |
| S15     | 448845.006          | 116262.330           | 448845.006               | 116262.330                | Required       |                |
| S27     | 448953.713          | 116237.146           | 448953.713               | 116237.146                | Required       |                |
| S28     | 448969.149          | 116264.724           | 448969.149               | 116264.724                | Required       |                |
| S29     | 448903.662          | 116265.943           | 448903.662               | 116265.943                | Required       |                |
| S30     | 448934.635          | 116263.654           | 448934.635               | 116263.654                | Required       |                |
| S31     | 448937.576          | 116268.156           | 448937.576               | 116268.156                | Required       |                |
| S30     | 448935.404          | 116274.655           | 448935.404               | 116274.655                | Required       |                |
| S29     | 448962.215          | 116281.367           | 448962.215               | 116281.367                | Required       |                |

Tuscany House  
White Hart Lane  
Basingstoke RG21 4AF

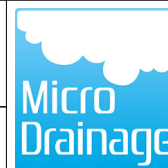ONE HORTON HEATH  
BASIN L



|      |            |                 |
|------|------------|-----------------|
| Date | 15/12/2020 | 12:27           |
| File | 2020-11-03 | Basin South ... |

|                |
|----------------|
| Designed by NA |
| Checked by GG  |

|          |
|----------|
| Innovyze |
|----------|

Network 2020.1

## Manhole Schedules for Storm

| MH Name | Manhole Easting (m) | Manhole Northing (m) | Intersection Easting (m) | Intersection Northing (m) | Manhole Access | Layout (North) |
|---------|---------------------|----------------------|--------------------------|---------------------------|----------------|----------------|
| S30     | 448947.800          | 116317.447           | 448947.800               | 116317.447                | Required       |                |
| S31     | 448926.252          | 116309.033           | 448926.252               | 116309.033                | Required       |                |
| S32     | 448889.581          | 116299.030           | 448889.581               | 116299.030                | Required       |                |
| S33     | 448859.761          | 116290.455           | 448859.761               | 116290.455                | Required       |                |
| S16     | 448847.392          | 116286.957           | 448847.392               | 116286.957                | Required       |                |
| S17     | 448837.027          | 116319.559           | 448837.027               | 116319.559                | Required       |                |
| S18     | 448824.202          | 116353.103           | 448824.202               | 116353.103                | Required       |                |
| S19     | 448809.278          | 116381.775           | 448809.278               | 116381.775                | Required       |                |
| S42     | 448866.282          | 116347.134           | 448866.282               | 116347.134                | Required       |                |
| S43     | 448856.340          | 116353.529           | 448856.340               | 116353.529                | Required       |                |
| S44     | 448843.021          | 116388.410           | 448843.021               | 116388.410                | Required       |                |
| S45     | 448826.391          | 116442.773           | 448826.391               | 116442.773                | Required       |                |
| S46     | 448830.978          | 116440.499           | 448830.978               | 116440.499                | Required       |                |
| S47     | 448846.562          | 116446.635           | 448846.562               | 116446.635                | Required       |                |
| S48     | 448843.954          | 116442.162           | 448843.954               | 116442.162                | Required       |                |

|                                                          |                                 |                                                                                     |
|----------------------------------------------------------|---------------------------------|-------------------------------------------------------------------------------------|
| Odyssey Markides LLP                                     |                                 | Page 11                                                                             |
| Tuscany House<br>White Hart Lane<br>Basingstoke RG21 4AF | ONE HORTON HEATH<br>BASIN L     |  |
| Date 15/12/2020 12:27<br>File 2020-11-03 Basin South ... | Designed by NA<br>Checked by GG |                                                                                     |
| Innovyze                                                 | Network 2020.1                  |                                                                                     |

Manhole Schedules for Storm

| MH Name | Manhole Easting (m) | Manhole Northing (m) | Intersection Easting (m) | Intersection Northing (m) | Manhole Access | Layout (North)                                                                       |
|---------|---------------------|----------------------|--------------------------|---------------------------|----------------|--------------------------------------------------------------------------------------|
| S47     | 448840.321          | 116435.868           | 448840.321               | 116435.868                | Required       |  |
| S48     | 448841.021          | 116419.464           | 448841.021               | 116419.464                | Required       |                                                                                      |
| S45     | 448832.460          | 116416.233           | 448832.460               | 116416.233                | Required       |                                                                                      |
| S46     | 448813.639          | 116409.129           | 448813.639               | 116409.129                | Required       |                                                                                      |
| S20     | 448799.681          | 116404.380           | 448799.681               | 116404.380                | Required       |                                                                                      |
| S21     | 448789.709          | 116443.983           | 448789.709               | 116443.983                | Required       |                                                                                      |
| S22     | 448776.496          | 116472.634           | 448776.496               | 116472.634                | Required       |                                                                                      |
| S23     | 448775.997          | 116497.240           | 448775.997               | 116497.240                | Required       |                                                                                      |
| S24     | 448778.733          | 116518.684           | 448778.733               | 116518.684                | Required       |                                                                                      |
| S25     | 448716.625          | 116590.739           | 448716.625               | 116590.739                | Required       |                                                                                      |
| S       | 448684.937          | 116694.619           |                          |                           | No Entry       |                                                                                      |

|                                                          |                                 |                                                                                     |
|----------------------------------------------------------|---------------------------------|-------------------------------------------------------------------------------------|
| Odyssey Markides LLP                                     |                                 | Page 12                                                                             |
| Tuscany House<br>White Hart Lane<br>Basingstoke RG21 4AF | ONE HORTON HEATH<br>BASIN L     |  |
| Date 15/12/2020 12:27<br>File 2020-11-03 Basin South ... | Designed by NA<br>Checked by GG |                                                                                     |
| Innovyze                                                 | Network 2020.1                  |                                                                                     |

PIPELINE SCHEDULES for Storm

Upstream Manhole

| PN     | Hyd<br>Sect | Diam<br>(mm) | MH<br>Name | C.Level<br>(m) | I.Level<br>(m) | D.Depth<br>(m) | MH<br>Connection | MH DIAM., L*W<br>(mm) |
|--------|-------------|--------------|------------|----------------|----------------|----------------|------------------|-----------------------|
| S1.000 | o           | 150          | S1         | 26.740         | 25.390         | 1.200          | Open Manhole     | 1200                  |
| S1.001 | o           | 150          | S2         | 26.240         | 24.890         | 1.200          | Open Manhole     | 1200                  |
| S1.002 | o           | 150          | S3         | 26.000         | 24.650         | 1.200          | Open Manhole     | 1200                  |
| S2.000 | o           | 150          | S6         | 26.350         | 25.450         | 0.750          | Open Manhole     | 1200                  |
| S2.001 | o           | 150          | S7         | 26.200         | 24.850         | 1.200          | Open Manhole     | 1200                  |
| S3.000 | o           | 150          | S8         | 25.750         | 24.400         | 1.200          | Open Manhole     | 1200                  |
| S1.003 | o           | 300          | S4         | 25.370         | 23.820         | 1.250          | Open Manhole     | 1200                  |
| S4.000 | o           | 225          | S10        | 25.060         | 23.635         | 1.200          | Open Manhole     | 1200                  |
| S5.000 | o           | 150          | S11        | 24.950         | 24.150         | 0.650          | Open Manhole     | 1200                  |
| S5.001 | o           | 150          | S12        | 24.900         | 23.550         | 1.200          | Open Manhole     | 1200                  |
| S4.001 | o           | 225          | S11        | 24.850         | 23.404         | 1.221          | Open Manhole     | 1200                  |
| S6.000 | o           | 100          | S14        | 24.934         | 23.584         | 1.250          | Open Manhole     | 1200                  |
| S4.002 | o           | 300          | S11        | 24.560         | 23.010         | 1.250          | Open Manhole     | 1200                  |

Downstream Manhole

| PN     | Length<br>(m) | Slope<br>(1:X) | MH<br>Name | C.Level<br>(m) | I.Level<br>(m) | D.Depth<br>(m) | MH<br>Connection | MH DIAM., L*W<br>(mm) |
|--------|---------------|----------------|------------|----------------|----------------|----------------|------------------|-----------------------|
| S1.000 | 24.705        | 49.4           | S2         | 26.240         | 24.890         | 1.200          | Open Manhole     | 1200                  |
| S1.001 | 15.427        | 64.3           | S3         | 26.000         | 24.650         | 1.200          | Open Manhole     | 1200                  |
| S1.002 | 27.977        | 41.1           | S4         | 25.370         | 23.970         | 1.250          | Open Manhole     | 1200                  |
| S2.000 | 6.893         | 11.5           | S7         | 26.200         | 24.850         | 1.200          | Open Manhole     | 1200                  |
| S2.001 | 19.226        | 21.8           | S4         | 25.370         | 23.970         | 1.250          | Open Manhole     | 1200                  |
| S3.000 | 32.098        | 74.6           | S4         | 25.370         | 23.970         | 1.250          | Open Manhole     | 1200                  |
| S1.003 | 26.440        | 29.3           | S5         | 24.420         | 22.919         | 1.201          | Open Manhole     | 1350                  |
| S4.000 | 21.932        | 94.9           | S11        | 24.850         | 23.404         | 1.221          | Open Manhole     | 1200                  |
| S5.000 | 8.227         | 13.7           | S12        | 24.900         | 23.550         | 1.200          | Open Manhole     | 1200                  |
| S5.001 | 10.622        | 149.6          | S11        | 24.850         | 23.479         | 1.221          | Open Manhole     | 1200                  |
| S4.001 | 27.932        | 87.6           | S11        | 24.560         | 23.085         | 1.250          | Open Manhole     | 1200                  |
| S6.000 | 34.804        | 93.1           | S11        | 24.560         | 23.210         | 1.250          | Open Manhole     | 1200                  |
| S4.002 | 15.195        | 167.0          | S5         | 24.420         | 22.919         | 1.201          | Open Manhole     | 1350                  |

|                                                          |                                 |                                                                                     |
|----------------------------------------------------------|---------------------------------|-------------------------------------------------------------------------------------|
| Odyssey Markides LLP                                     |                                 | Page 13                                                                             |
| Tuscany House<br>White Hart Lane<br>Basingstoke RG21 4AF | ONE HORTON HEATH<br>BASIN L     |  |
| Date 15/12/2020 12:27<br>File 2020-11-03 Basin South ... | Designed by NA<br>Checked by GG |                                                                                     |
| Innovyze                                                 | Network 2020.1                  |                                                                                     |

PIPELINE SCHEDULES for Storm

Upstream Manhole

| PN     | Hyd Sect | Diam (mm) | MH Name | C.Level (m) | I.Level (m) | D.Depth (m) | MH Connection | MH DIAM., L*W (mm) |
|--------|----------|-----------|---------|-------------|-------------|-------------|---------------|--------------------|
| S1.004 | o        | 450       | S5      | 24.420      | 22.769      | 1.201       | Open Manhole  | 1350               |
| S1.005 | o        | 450       | S6      | 24.350      | 22.700      | 1.200       | Open Manhole  | 1350               |
| S1.006 | o        | 450       | S7      | 24.180      | 22.530      | 1.200       | Open Manhole  | 1350               |
| S1.007 | o        | 525       | S8      | 24.000      | 22.275      | 1.200       | Open Manhole  | 1500               |
| S1.008 | o        | 525       | S9      | 23.650      | 21.925      | 1.200       | Open Manhole  | 1500               |
| S1.009 | o        | 525       | S10     | 23.500      | 21.737      | 1.238       | Open Manhole  | 1500               |
| S1.010 | o        | 600       | S11     | 23.200      | 21.362      | 1.238       | Open Manhole  | 1500               |
| S1.011 | o        | 600       | S12     | 23.160      | 21.220      | 1.340       | Open Manhole  | 1500               |
| S1.012 | o        | 600       | S13     | 23.460      | 21.146      | 1.714       | Open Manhole  | 1500               |
| S1.013 | o        | 600       | S14     | 23.700      | 21.081      | 2.019       | Open Manhole  | 1500               |
| S1.014 | o        | 600       | S15     | 23.493      | 21.017      | 1.877       | Open Manhole  | 1500               |
| S7.000 | o        | 150       | S27     | 24.900      | 23.550      | 1.200       | Open Manhole  | 1200               |
| S7.001 | o        | 150       | S28     | 24.840      | 23.010      | 1.680       | Open Manhole  | 1200               |
| S8.000 | o        | 150       | S29     | 25.100      | 23.750      | 1.200       | Open Manhole  | 1200               |
| S9.000 | o        | 150       | S30     | 24.850      | 24.050      | 0.650       | Open Manhole  | 1200               |
| S9.001 | o        | 150       | S31     | 24.800      | 23.450      | 1.200       | Open Manhole  | 1200               |

Downstream Manhole

| PN     | Length (m) | Slope (1:X) | MH Name | C.Level (m) | I.Level (m) | D.Depth (m) | MH Connection | MH DIAM., L*W (mm) |
|--------|------------|-------------|---------|-------------|-------------|-------------|---------------|--------------------|
| S1.004 | 8.061      | 116.8       | S6      | 24.350      | 22.700      | 1.200       | Open Manhole  | 1350               |
| S1.005 | 17.287     | 101.7       | S7      | 24.180      | 22.530      | 1.200       | Open Manhole  | 1350               |
| S1.006 | 16.284     | 90.5        | S8      | 24.000      | 22.350      | 1.200       | Open Manhole  | 1500               |
| S1.007 | 37.029     | 105.8       | S9      | 23.650      | 21.925      | 1.200       | Open Manhole  | 1500               |
| S1.008 | 13.150     | 70.0        | S10     | 23.500      | 21.737      | 1.238       | Open Manhole  | 1500               |
| S1.009 | 20.519     | 68.4        | S11     | 23.200      | 21.437      | 1.238       | Open Manhole  | 1500               |
| S1.010 | 28.429     | 200.2       | S12     | 23.160      | 21.220      | 1.340       | Open Manhole  | 1500               |
| S1.011 | 29.718     | 400.0       | S13     | 23.460      | 21.146      | 1.714       | Open Manhole  | 1500               |
| S1.012 | 24.592     | 380.0       | S14     | 23.700      | 21.081      | 2.019       | Open Manhole  | 1500               |
| S1.013 | 23.904     | 370.0       | S15     | 23.493      | 21.017      | 1.877       | Open Manhole  | 1500               |
| S1.014 | 24.742     | 258.8       | S16     | 23.100      | 20.921      | 1.579       | Open Manhole  | 1500               |
| S7.000 | 31.603     | 58.5        | S28     | 24.840      | 23.010      | 1.680       | Open Manhole  | 1200               |
| S7.001 | 18.030     | 150.3       | S29     | 24.430      | 22.890      | 1.390       | Open Manhole  | 1200               |
| S8.000 | 32.916     | 94.0        | S30     | 24.750      | 23.400      | 1.200       | Open Manhole  | 1200               |
| S9.000 | 5.378      | 9.0         | S31     | 24.800      | 23.450      | 1.200       | Open Manhole  | 1200               |
| S9.001 | 6.852      | 137.0       | S30     | 24.750      | 23.400      | 1.200       | Open Manhole  | 1200               |

|                                                          |                                 |                                                                                     |
|----------------------------------------------------------|---------------------------------|-------------------------------------------------------------------------------------|
| Odyssey Markides LLP                                     |                                 | Page 14                                                                             |
| Tuscany House<br>White Hart Lane<br>Basingstoke RG21 4AF | ONE HORTON HEATH<br>BASIN L     |  |
| Date 15/12/2020 12:27<br>File 2020-11-03 Basin South ... | Designed by NA<br>Checked by GG |                                                                                     |
| Innovyze                                                 | Network 2020.1                  |                                                                                     |

PIPELINE SCHEDULES for Storm

Upstream Manhole

| PN      | Hyd<br>Sect | Diam<br>(mm) | MH<br>Name | C.Level<br>(m) | I.Level<br>(m) | D.Depth<br>(m) | MH<br>Connection | MH DIAM., L*W<br>(mm) |
|---------|-------------|--------------|------------|----------------|----------------|----------------|------------------|-----------------------|
| S8.001  | o           | 225          | S30        | 24.750         | 23.325         | 1.200          | Open Manhole     | 1200                  |
| S7.002  | o           | 225          | S29        | 24.430         | 22.815         | 1.390          | Open Manhole     | 1200                  |
| S7.003  | o           | 375          | S30        | 23.401         | 21.826         | 1.200          | Open Manhole     | 1350                  |
| S7.004  | o           | 375          | S31        | 23.590         | 21.687         | 1.528          | Open Manhole     | 1350                  |
| S7.005  | o           | 375          | S32        | 23.680         | 21.527         | 1.778          | Open Manhole     | 1350                  |
| S7.006  | o           | 375          | S33        | 23.400         | 21.397         | 1.628          | Open Manhole     | 1350                  |
| S1.015  | o           | 600          | S16        | 23.100         | 20.921         | 1.579          | Open Manhole     | 1500                  |
| S1.016  | o           | 600          | S17        | 22.650         | 20.750         | 1.300          | Open Manhole     | 1500                  |
| S1.017  | o           | 600          | S18        | 22.150         | 20.350         | 1.200          | Open Manhole     | 1500                  |
| S1.018  | o           | 600          | S19        | 21.790         | 19.991         | 1.199          | Open Manhole     | 1500                  |
| S10.000 | o           | 150          | S42        | 22.700         | 21.900         | 0.650          | Open Manhole     | 1200                  |
| S10.001 | o           | 150          | S43        | 22.550         | 21.200         | 1.200          | Open Manhole     | 1200                  |
| S10.002 | o           | 150          | S44        | 22.150         | 20.800         | 1.200          | Open Manhole     | 1200                  |
| S11.000 | o           | 150          | S45        | 21.900         | 21.100         | 0.650          | Open Manhole     | 1200                  |
| S11.001 | o           | 150          | S46        | 21.850         | 20.500         | 1.200          | Open Manhole     | 1200                  |
| S12.000 | o           | 150          | S47        | 21.900         | 21.100         | 0.650          | Open Manhole     | 1200                  |

Downstream Manhole

| PN      | Length<br>(m) | Slope<br>(1:X) | MH<br>Name | C.Level<br>(m) | I.Level<br>(m) | D.Depth<br>(m) | MH<br>Connection | MH DIAM., L*W<br>(mm) |
|---------|---------------|----------------|------------|----------------|----------------|----------------|------------------|-----------------------|
| S8.001  | 27.638        | 54.2           | S29        | 24.430         | 22.815         | 1.390          | Open Manhole     | 1200                  |
| S7.002  | 38.852        | 46.3           | S30        | 23.401         | 21.976         | 1.200          | Open Manhole     | 1350                  |
| S7.003  | 23.133        | 166.4          | S31        | 23.590         | 21.687         | 1.528          | Open Manhole     | 1350                  |
| S7.004  | 38.011        | 238.0          | S32        | 23.680         | 21.527         | 1.778          | Open Manhole     | 1350                  |
| S7.005  | 31.029        | 238.0          | S33        | 23.400         | 21.397         | 1.628          | Open Manhole     | 1350                  |
| S7.006  | 12.853        | 51.2           | S16        | 23.100         | 21.146         | 1.579          | Open Manhole     | 1500                  |
| S1.015  | 34.210        | 200.0          | S17        | 22.650         | 20.750         | 1.300          | Open Manhole     | 1500                  |
| S1.016  | 35.912        | 89.8           | S18        | 22.150         | 20.350         | 1.200          | Open Manhole     | 1500                  |
| S1.017  | 32.324        | 90.0           | S19        | 21.790         | 19.991         | 1.199          | Open Manhole     | 1500                  |
| S1.018  | 24.558        | 67.5           | S20        | 21.540         | 19.627         | 1.313          | Open Manhole     | 1500                  |
| S10.000 | 11.822        | 16.9           | S43        | 22.550         | 21.200         | 1.200          | Open Manhole     | 1200                  |
| S10.001 | 37.337        | 93.3           | S44        | 22.150         | 20.800         | 1.200          | Open Manhole     | 1200                  |
| S10.002 | 29.760        | 55.1           | S45        | 21.910         | 20.260         | 1.500          | Open Manhole     | 1200                  |
| S11.000 | 5.120         | 8.5            | S46        | 21.850         | 20.500         | 1.200          | Open Manhole     | 1200                  |
| S11.001 | 10.428        | 149.0          | S47        | 21.800         | 20.430         | 1.220          | Open Manhole     | 1200                  |
| S12.000 | 5.178         | 8.6            | S48        | 21.850         | 20.500         | 1.200          | Open Manhole     | 1200                  |

|                                                          |                                 |                                                                                     |
|----------------------------------------------------------|---------------------------------|-------------------------------------------------------------------------------------|
| Odyssey Markides LLP                                     |                                 | Page 15                                                                             |
| Tuscany House<br>White Hart Lane<br>Basingstoke RG21 4AF | ONE HORTON HEATH<br>BASIN L     |  |
| Date 15/12/2020 12:27<br>File 2020-11-03 Basin South ... | Designed by NA<br>Checked by GG |                                                                                     |
| Innovyze                                                 | Network 2020.1                  |                                                                                     |

PIPELINE SCHEDULES for Storm

Upstream Manhole

| PN      | Hyd<br>Sect | Diam<br>(mm) | MH<br>Name | C.Level<br>(m) | I.Level<br>(m) | D.Depth<br>(m) | MH<br>Connection | MH DIAM., L*W<br>(mm) |
|---------|-------------|--------------|------------|----------------|----------------|----------------|------------------|-----------------------|
| S12.001 | o           | 150          | S48        | 21.850         | 20.500         | 1.200          | Open Manhole     | 1200                  |
| S11.002 | o           | 150          | S47        | 21.800         | 20.430         | 1.220          | Open Manhole     | 1200                  |
| S11.003 | o           | 225          | S48        | 22.000         | 20.246         | 1.529          | Open Manhole     | 1200                  |
| S10.003 | o           | 300          | S45        | 21.910         | 20.110         | 1.500          | Open Manhole     | 1200                  |
| S10.004 | o           | 300          | S46        | 21.710         | 19.989         | 1.421          | Open Manhole     | 1200                  |
| S1.019  | o           | 675          | S20        | 21.540         | 19.552         | 1.313          | Open Manhole     | 1500                  |
| S1.020  | o           | 675          | S21        | 21.660         | 19.457         | 1.528          | Open Manhole     | 1500                  |
| S1.021  | o           | 675          | S22        | 21.600         | 19.396         | 1.529          | Open Manhole     | 1500                  |
| S1.022  | o           | 675          | S23        | 21.350         | 19.349         | 1.326          | Open Manhole     | 1500                  |
| S1.023  | o           | 675          | S24        | 21.232         | 19.307         | 1.250          | Open Manhole     | 1500                  |
| S1.024  | o           | 300          | S25        | 20.100         | 19.200         | 0.600          | Open Manhole     | 1500                  |

Downstream Manhole

| PN      | Length<br>(m) | Slope<br>(1:X) | MH<br>Name | C.Level<br>(m) | I.Level<br>(m) | D.Depth<br>(m) | MH<br>Connection | MH DIAM., L*W<br>(mm) |
|---------|---------------|----------------|------------|----------------|----------------|----------------|------------------|-----------------------|
| S12.001 | 7.268         | 103.8          | S47        | 21.800         | 20.430         | 1.220          | Open Manhole     | 1200                  |
| S11.002 | 16.418        | 150.0          | S48        | 22.000         | 20.321         | 1.529          | Open Manhole     | 1200                  |
| S11.003 | 9.150         | 150.0          | S45        | 21.910         | 20.185         | 1.500          | Open Manhole     | 1200                  |
| S10.003 | 20.118        | 167.0          | S46        | 21.710         | 19.989         | 1.421          | Open Manhole     | 1200                  |
| S10.004 | 14.743        | 238.0          | S20        | 21.540         | 19.927         | 1.313          | Open Manhole     | 1500                  |
| S1.019  | 40.838        | 430.0          | S21        | 21.660         | 19.457         | 1.528          | Open Manhole     | 1500                  |
| S1.020  | 31.552        | 520.0          | S22        | 21.600         | 19.396         | 1.529          | Open Manhole     | 1500                  |
| S1.021  | 24.611        | 520.0          | S23        | 21.350         | 19.349         | 1.326          | Open Manhole     | 1500                  |
| S1.022  | 21.617        | 520.0          | S24        | 21.232         | 19.307         | 1.249          | Open Manhole     | 1500                  |
| S1.023  | 95.128        | 889.0          | S25        | 20.100         | 19.200         | 0.225          | Open Manhole     | 1500                  |
| S1.024  | 108.605       | 45.3           | S          | 17.400         | 16.800         | 0.300          | Open Manhole     | 0                     |

| Odyssey Markides LLP   |                                 | Page 16                                                                             | |
|---|
| Tuscany House<br>White Hart Lane<br>Basingstoke RG21 4AF   | ONE HORTON HEATH<br>BASIN L     | |
| Date 15/12/2020 12:27<br>File 2020-11-03 Basin South ...   | Designed by NA<br>Checked by GG | |
| Innovyze Network 2020.1   | |
| <div>Area Summary for Storm</div> <table><thead><tr><th>Pipe Number</th><th>PIMP Type</th><th>PIMP Name</th><th>PIMP (%)</th><th>Gross Area (ha)</th><th>Imp. Area (ha)</th><th>Pipe Total (ha)</th></tr></thead><tbody><tr><td>1.000</td><td>-</td><td>-</td><td>100</td><td>0.019</td><td>0.019</td><td>0.019</td></tr><tr><td>1.001</td><td>-</td><td>-</td><td>100</td><td>0.017</td><td>0.017</td><td>0.017</td></tr><tr><td>1.002</td><td>-</td><td>-</td><td>100</td><td>0.028</td><td>0.028</td><td>0.028</td></tr><tr><td>2.000</td><td>-</td><td>-</td><td>100</td><td>0.114</td><td>0.114</td><td>0.114</td></tr><tr><td>2.001</td><td>-</td><td>-</td><td>100</td><td>0.000</td><td>0.000</td><td>0.000</td></tr><tr><td>3.000</td><td>-</td><td>-</td><td>100</td><td>0.032</td><td>0.032</td><td>0.032</td></tr><tr><td>1.003</td><td>-</td><td>-</td><td>100</td><td>0.133</td><td>0.133</td><td>0.133</td></tr><tr><td>4.000</td><td>-</td><td>-</td><td>100</td><td>0.085</td><td>0.085</td><td>0.085</td></tr><tr><td>5.000</td><td>-</td><td>-</td><td>100</td><td>0.084</td><td>0.084</td><td>0.084</td></tr><tr><td>5.001</td><td>-</td><td>-</td><td>100</td><td>0.000</td><td>0.000</td><td>0.000</td></tr><tr><td>4.001</td><td>-</td><td>-</td><td>100</td><td>0.000</td><td>0.000</td><td>0.000</td></tr><tr><td>6.000</td><td>-</td><td>-</td><td>100</td><td>0.012</td><td>0.012</td><td>0.012</td></tr><tr><td>4.002</td><td>-</td><td>-</td><td>100</td><td>0.075</td><td>0.075</td><td>0.075</td></tr><tr><td>1.004</td><td>-</td><td>-</td><td>100</td><td>0.000</td><td>0.000</td><td>0.000</td></tr><tr><td>1.005</td><td>-</td><td>-</td><td>100</td><td>0.037</td><td>0.037</td><td>0.037</td></tr><tr><td>1.006</td><td>-</td><td>-</td><td>100</td><td>0.000</td><td>0.000</td><td>0.000</td></tr><tr><td>1.007</td><td>-</td><td>-</td><td>100</td><td>0.358</td><td>0.358</td><td>0.358</td></tr><tr><td>1.008</td><td>-</td><td>-</td><td>100</td><td>0.040</td><td>0.040</td><td>0.040</td></tr><tr><td>1.009</td><td>-</td><td>-</td><td>100</td><td>0.107</td><td>0.107</td><td>0.107</td></tr><tr><td>1.010</td><td>-</td><td>-</td><td>100</td><td>0.027</td><td>0.027</td><td>0.027</td></tr><tr><td>1.011</td><td>-</td><td>-</td><td>100</td><td>0.018</td><td>0.018</td><td>0.018</td></tr><tr><td>1.012</td><td>-</td><td>-</td><td>100</td><td>0.024</td><td>0.024</td><td>0.024</td></tr><tr><td>1.013</td><td>-</td><td>-</td><td>100</td><td>0.024</td><td>0.024</td><td>0.024</td></tr><tr><td>1.014</td><td>-</td><td>-</td><td>100</td><td>0.024</td><td>0.024</td><td>0.024</td></tr><tr><td>7.000</td><td>-</td><td>-</td><td>100</td><td>0.027</td><td>0.027</td><td>0.027</td></tr><tr><td>7.001</td><td>-</td><td>-</td><td>100</td><td>0.044</td><td>0.044</td><td>0.044</td></tr><tr><td>8.000</td><td>-</td><td>-</td><td>100</td><td>0.032</td><td>0.032</td><td>0.032</td></tr><tr><td>9.000</td><td>-</td><td>-</td><td>100</td><td>0.041</td><td>0.041</td><td>0.041</td></tr><tr><td>9.001</td><td>-</td><td>-</td><td>100</td><td>0.000</td><td>0.000</td><td>0.000</td></tr><tr><td>8.001</td><td>-</td><td>-</td><td>100</td><td>0.066</td><td>0.066</td><td>0.066</td></tr><tr><td>7.002</td><td>-</td><td>-</td><td>100</td><td>0.031</td><td>0.031</td><td>0.031</td></tr><tr><td>7.003</td><td>-</td><td>-</td><td>100</td><td>0.000</td><td>0.000</td><td>0.000</td></tr><tr><td>7.004</td><td>-</td><td>-</td><td>100</td><td>0.101</td><td>0.101</td><td>0.101</td></tr><tr><td>7.005</td><td>-</td><td>-</td><td>100</td><td>0.076</td><td>0.076</td><td>0.076</td></tr><tr><td>7.006</td><td>-</td><td>-</td><td>100</td><td>0.080</td><td>0.080</td><td>0.080</td></tr><tr><td>1.015</td><td>-</td><td>-</td><td>100</td><td>0.000</td><td>0.000</td><td>0.000</td></tr><tr><td>1.016</td><td>-</td><td>-</td><td>100</td><td>0.000</td><td>0.000</td><td>0.000</td></tr><tr><td>1.017</td><td>-</td><td>-</td><td>100</td><td>0.030</td><td>0.030</td><td>0.030</td></tr><tr><td>1.018</td><td>-</td><td>-</td><td>100</td><td>0.020</td><td>0.020</td><td>0.020</td></tr><tr><td>10.000</td><td>-</td><td>-</td><td>100</td><td>0.111</td><td>0.111</td><td>0.111</td></tr><tr><td>10.001</td><td>-</td><td>-</td><td>100</td><td>0.000</td><td>0.000</td><td>0.000</td></tr><tr><td>10.002</td><td>-</td><td>-</td><td>100</td><td>0.064</td><td>0.064</td><td>0.064</td></tr><tr><td>11.000</td><td>-</td><td>-</td><td>100</td><td>0.059</td><td>0.059</td><td>0.059</td></tr><tr><td>11.001</td><td>-</td><td>-</td><td>100</td><td>0.000</td><td>0.000</td><td>0.000</td></tr><tr><td>12.000</td><td>-</td><td>-</td><td>100</td><td>0.044</td><td>0.044</td><td>0.044</td></tr><tr><td>12.001</td><td>-</td><td>-</td><td>100</td><td>0.000</td><td>0.000</td><td>0.000</td></tr><tr><td>11.002</td><td>-</td><td>-</td><td>100</td><td>0.000</td><td>0.000</td><td>0.000</td></tr><tr><td>11.003</td><td>-</td><td>-</td><td>100</td><td>0.026</td><td>0.026</td><td>0.026</td></tr><tr><td>10.003</td><td>-</td><td>-</td><td>100</td><td>0.033</td><td>0.033</td><td>0.033</td></tr><tr><td>10.004</td><td>-</td><td>-</td><td>100</td><td>0.032</td><td>0.032</td><td>0.032</td></tr><tr><td>1.019</td><td>-</td><td>-</td><td>100</td><td>0.029</td><td>0.029</td><td>0.029</td></tr></tbody></table> |                                 |                                                                                     | Pipe Number | PIMP Type       | PIMP Name      | PIMP (%)        | Gross Area (ha) | Imp. Area (ha) | Pipe Total (ha) | 1.000 | - | - | 100 | 0.019 | 0.019 | 0.019 | 1.001 | - | - | 100 | 0.017 | 0.017 | 0.017 | 1.002 | - | - | 100 | 0.028 | 0.028 | 0.028 | 2.000 | - | - | 100 | 0.114 | 0.114 | 0.114 | 2.001 | - | - | 100 | 0.000 | 0.000 | 0.000 | 3.000 | - | - | 100 | 0.032 | 0.032 | 0.032 | 1.003 | - | - | 100 | 0.133 | 0.133 | 0.133 | 4.000 | - | - | 100 | 0.085 | 0.085 | 0.085 | 5.000 | - | - | 100 | 0.084 | 0.084 | 0.084 | 5.001 | - | - | 100 | 0.000 | 0.000 | 0.000 | 4.001 | - | - | 100 | 0.000 | 0.000 | 0.000 | 6.000 | - | - | 100 | 0.012 | 0.012 | 0.012 | 4.002 | - | - | 100 | 0.075 | 0.075 | 0.075 | 1.004 | - | - | 100 | 0.000 | 0.000 | 0.000 | 1.005 | - | - | 100 | 0.037 | 0.037 | 0.037 | 1.006 | - | - | 100 | 0.000 | 0.000 | 0.000 | 1.007 | - | - | 100 | 0.358 | 0.358 | 0.358 | 1.008 | - | - | 100 | 0.040 | 0.040 | 0.040 | 1.009 | - | - | 100 | 0.107 | 0.107 | 0.107 | 1.010 | - | - | 100 | 0.027 | 0.027 | 0.027 | 1.011 | - | - | 100 | 0.018 | 0.018 | 0.018 | 1.012 | - | - | 100 | 0.024 | 0.024 | 0.024 | 1.013 | - | - | 100 | 0.024 | 0.024 | 0.024 | 1.014 | - | - | 100 | 0.024 | 0.024 | 0.024 | 7.000 | - | - | 100 | 0.027 | 0.027 | 0.027 | 7.001 | - | - | 100 | 0.044 | 0.044 | 0.044 | 8.000 | - | - | 100 | 0.032 | 0.032 | 0.032 | 9.000 | - | - | 100 | 0.041 | 0.041 | 0.041 | 9.001 | - | - | 100 | 0.000 | 0.000 | 0.000 | 8.001 | - | - | 100 | 0.066 | 0.066 | 0.066 | 7.002 | - | - | 100 | 0.031 | 0.031 | 0.031 | 7.003 | - | - | 100 | 0.000 | 0.000 | 0.000 | 7.004 | - | - | 100 | 0.101 | 0.101 | 0.101 | 7.005 | - | - | 100 | 0.076 | 0.076 | 0.076 | 7.006 | - | - | 100 | 0.080 | 0.080 | 0.080 | 1.015 | - | - | 100 | 0.000 | 0.000 | 0.000 | 1.016 | - | - | 100 | 0.000 | 0.000 | 0.000 | 1.017 | - | - | 100 | 0.030 | 0.030 | 0.030 | 1.018 | - | - | 100 | 0.020 | 0.020 | 0.020 | 10.000 | - | - | 100 | 0.111 | 0.111 | 0.111 | 10.001 | - | - | 100 | 0.000 | 0.000 | 0.000 | 10.002 | - | - | 100 | 0.064 | 0.064 | 0.064 | 11.000 | - | - | 100 | 0.059 | 0.059 | 0.059 | 11.001 | - | - | 100 | 0.000 | 0.000 | 0.000 | 12.000 | - | - | 100 | 0.044 | 0.044 | 0.044 | 12.001 | - | - | 100 | 0.000 | 0.000 | 0.000 | 11.002 | - | - | 100 | 0.000 | 0.000 | 0.000 | 11.003 | - | - | 100 | 0.026 | 0.026 | 0.026 | 10.003 | - | - | 100 | 0.033 | 0.033 | 0.033 | 10.004 | - | - | 100 | 0.032 | 0.032 | 0.032 | 1.019 | - | - | 100 | 0.029 | 0.029 | 0.029 |
| Pipe Number   | PIMP Type                       | PIMP Name                                                                           | PIMP (%)    | Gross Area (ha) | Imp. Area (ha) | Pipe Total (ha) | |
| 1.000   | -                               | -                                                                                   | 100         | 0.019           | 0.019          | 0.019           | |
| 1.001   | -                               | -                                                                                   | 100         | 0.017           | 0.017          | 0.017           | |
| 1.002   | -                               | -                                                                                   | 100         | 0.028           | 0.028          | 0.028           | |
| 2.000   | -                               | -                                                                                   | 100         | 0.114           | 0.114          | 0.114           | |
| 2.001   | -                               | -                                                                                   | 100         | 0.000           | 0.000          | 0.000           | |
| 3.000   | -                               | -                                                                                   | 100         | 0.032           | 0.032          | 0.032           | |
| 1.003   | -                               | -                                                                                   | 100         | 0.133           | 0.133          | 0.133           | |
| 4.000   | -                               | -                                                                                   | 100         | 0.085           | 0.085          | 0.085           | |
| 5.000   | -                               | -                                                                                   | 100         | 0.084           | 0.084          | 0.084           | |
| 5.001   | -                               | -                                                                                   | 100         | 0.000           | 0.000          | 0.000           | |
| 4.001   | -                               | -                                                                                   | 100         | 0.000           | 0.000          | 0.000           | |
| 6.000   | -                               | -                                                                                   | 100         | 0.012           | 0.012          | 0.012           | |
| 4.002   | -                               | -                                                                                   | 100         | 0.075           | 0.075          | 0.075           | |
| 1.004   | -                               | -                                                                                   | 100         | 0.000           | 0.000          | 0.000           | |
| 1.005   | -                               | -                                                                                   | 100         | 0.037           | 0.037          | 0.037           | |
| 1.006   | -                               | -                                                                                   | 100         | 0.000           | 0.000          | 0.000           | |
| 1.007   | -                               | -                                                                                   | 100         | 0.358           | 0.358          | 0.358           | |
| 1.008   | -                               | -                                                                                   | 100         | 0.040           | 0.040          | 0.040           | |
| 1.009   | -                               | -                                                                                   | 100         | 0.107           | 0.107          | 0.107           | |
| 1.010   | -                               | -                                                                                   | 100         | 0.027           | 0.027          | 0.027           | |
| 1.011   | -                               | -                                                                                   | 100         | 0.018           | 0.018          | 0.018           | |
| 1.012   | -                               | -                                                                                   | 100         | 0.024           | 0.024          | 0.024           | |
| 1.013   | -                               | -                                                                                   | 100         | 0.024           | 0.024          | 0.024           | |
| 1.014   | -                               | -                                                                                   | 100         | 0.024           | 0.024          | 0.024           | |
| 7.000   | -                               | -                                                                                   | 100         | 0.027           | 0.027          | 0.027           | |
| 7.001   | -                               | -                                                                                   | 100         | 0.044           | 0.044          | 0.044           | |
| 8.000   | -                               | -                                                                                   | 100         | 0.032           | 0.032          | 0.032           | |
| 9.000   | -                               | -                                                                                   | 100         | 0.041           | 0.041          | 0.041           | |
| 9.001   | -                               | -                                                                                   | 100         | 0.000           | 0.000          | 0.000           | |
| 8.001   | -                               | -                                                                                   | 100         | 0.066           | 0.066          | 0.066           | |
| 7.002   | -                               | -                                                                                   | 100         | 0.031           | 0.031          | 0.031           | |
| 7.003   | -                               | -                                                                                   | 100         | 0.000           | 0.000          | 0.000           | |
| 7.004   | -                               | -                                                                                   | 100         | 0.101           | 0.101          | 0.101           | |
| 7.005   | -                               | -                                                                                   | 100         | 0.076           | 0.076          | 0.076           | |
| 7.006   | -                               | -                                                                                   | 100         | 0.080           | 0.080          | 0.080           | |
| 1.015   | -                               | -                                                                                   | 100         | 0.000           | 0.000          | 0.000           | |
| 1.016   | -                               | -                                                                                   | 100         | 0.000           | 0.000          | 0.000           | |
| 1.017   | -                               | -                                                                                   | 100         | 0.030           | 0.030          | 0.030           | |
| 1.018   | -                               | -                                                                                   | 100         | 0.020           | 0.020          | 0.020           | |
| 10.000   | -                               | -                                                                                   | 100         | 0.111           | 0.111          | 0.111           | |
| 10.001   | -                               | -                                                                                   | 100         | 0.000           | 0.000          | 0.000           | |
| 10.002   | -                               | -                                                                                   | 100         | 0.064           | 0.064          | 0.064           | |
| 11.000   | -                               | -                                                                                   | 100         | 0.059           | 0.059          | 0.059           | |
| 11.001   | -                               | -                                                                                   | 100         | 0.000           | 0.000          | 0.000           | |
| 12.000   | -                               | -                                                                                   | 100         | 0.044           | 0.044          | 0.044           | |
| 12.001   | -                               | -                                                                                   | 100         | 0.000           | 0.000          | 0.000           | |
| 11.002   | -                               | -                                                                                   | 100         | 0.000           | 0.000          | 0.000           | |
| 11.003   | -                               | -                                                                                   | 100         | 0.026           | 0.026          | 0.026           | |
| 10.003   | -                               | -                                                                                   | 100         | 0.033           | 0.033          | 0.033           | |
| 10.004   | -                               | -                                                                                   | 100         | 0.032           | 0.032          | 0.032           | |
| 1.019   | -                               | -                                                                                   | 100         | 0.029           | 0.029          | 0.029           | |
| ©1982-2020 Innovyze   | |

|                                                          |                                 |                                                                                     |
|----------------------------------------------------------|---------------------------------|-------------------------------------------------------------------------------------|
| Odyssey Markides LLP                                     |                                 | Page 17                                                                             |
| Tuscany House<br>White Hart Lane<br>Basingstoke RG21 4AF | ONE HORTON HEATH<br>BASIN L     |  |
| Date 15/12/2020 12:27<br>File 2020-11-03 Basin South ... | Designed by NA<br>Checked by GG |                                                                                     |
| Innovyze                                                 | Network 2020.1                  |                                                                                     |

#### Area Summary for Storm

| Pipe Number | PIMP Type | PIMP Name | PIMP (%) | Gross Area (ha) | Imp. Area (ha) | Pipe Total (ha) |
|-------------|-----------|-----------|----------|-----------------|----------------|-----------------|
| 1.020       | -         | -         | 100      | 0.018           | 0.018          | 0.018           |
| 1.021       | -         | -         | 100      | 0.016           | 0.016          | 0.016           |
| 1.022       | -         | -         | 100      | 0.026           | 0.026          | 0.026           |
| 1.023       | -         | -         | 100      | 0.068           | 0.068          | 0.068           |
| 1.024       | -         | -         | 100      | 0.000           | 0.000          | 0.000           |
|             |           |           |          | Total           | Total          | Total           |
|             |           |           |          | 2.332           | 2.332          | 2.332           |

#### Free Flowing Outfall Details for Storm

| Outfall Pipe Number | Outfall Name | C. Level (m) | I. Level (m) | Min I. Level (m) | D,L (mm) | W (mm) |
|---------------------|--------------|--------------|--------------|------------------|----------|--------|
|---------------------|--------------|--------------|--------------|------------------|----------|--------|

|        |   |        |        |       |   |   |
|--------|---|--------|--------|-------|---|---|
| S1.024 | S | 17.400 | 16.800 | 0.000 | 0 | 0 |
|--------|---|--------|--------|-------|---|---|

#### Simulation Criteria for Storm

|                                 |       |                                            |       |
|---------------------------------|-------|--------------------------------------------|-------|
| Volumetric Runoff Coeff         | 0.750 | Additional Flow - % of Total Flow          | 0.000 |
| Areal Reduction Factor          | 1.000 | MADD Factor * 10m <sup>3</sup> /ha Storage | 2.000 |
| Hot Start (mins)                | 0     | Inlet Coefficient                          | 0.800 |
| Hot Start Level (mm)            | 0     | Flow per Person per Day (l/per/day)        | 0.000 |
| Manhole Headloss Coeff (Global) | 0.500 | Run Time (mins)                            | 60    |
| Foul Sewage per hectare (l/s)   | 0.000 | Output Interval (mins)                     | 1     |

|                             |   |                              |   |
|-----------------------------|---|------------------------------|---|
| Number of Input Hydrographs | 0 | Number of Storage Structures | 7 |
| Number of Online Controls   | 7 | Number of Time/Area Diagrams | 0 |
| Number of Offline Controls  | 0 | Number of Real Time Controls | 0 |

#### Synthetic Rainfall Details

|                       |                   |                       |        |
|-----------------------|-------------------|-----------------------|--------|
| Rainfall Model        | FSR               | Profile Type          | Summer |
| Return Period (years) | 100               | Cv (Summer)           | 0.750  |
| Region                | England and Wales | Cv (Winter)           | 0.840  |
| M5-60 (mm)            | 19.900            | Storm Duration (mins) | 30     |
| Ratio R               | 0.350             |                       |        |

|                                                          |                                 |                                                                                     |
|----------------------------------------------------------|---------------------------------|-------------------------------------------------------------------------------------|
| Odyssey Markides LLP                                     |                                 | Page 18                                                                             |
| Tuscany House<br>White Hart Lane<br>Basingstoke RG21 4AF | ONE HORTON HEATH<br>BASIN L     |  |
| Date 15/12/2020 12:27<br>File 2020-11-03 Basin South ... | Designed by NA<br>Checked by GG |                                                                                     |
| Innovyze                                                 | Network 2020.1                  |                                                                                     |

Online Controls for Storm

Hydro-Brake® Optimum Manhole: S7, DS/PN: S2.001, Volume (m³): 1.6

Unit Reference MD-SHE-0146-1050-1200-1050  
Design Head (m) 1.200  
Design Flow (l/s) 10.5  
Flush-Flo™ Calculated  
Objective Minimise upstream storage  
Application Surface  
Sump Available Yes  
Diameter (mm) 146  
Invert Level (m) 24.850  
Minimum Outlet Pipe Diameter (mm) 225  
Suggested Manhole Diameter (mm) 1200

| Control Points            | Head (m) | Flow (l/s) |
|---------------------------|----------|------------|
| Design Point (Calculated) | 1.200    | 10.5       |
| Flush-Flo™                | 0.359    | 10.5       |
| Kick-Flo®                 | 0.783    | 8.6        |
| Mean Flow over Head Range | -        | 9.1        |

The hydrological calculations have been based on the Head/Discharge relationship for the Hydro-Brake® Optimum as specified. Should another type of control device other than a Hydro-Brake Optimum® be utilised then these storage routing calculations will be invalidated

| Depth (m) | Flow (l/s) | Depth (m) | Flow (l/s) | Depth (m) | Flow (l/s) | Depth (m) | Flow (l/s) |
|-----------|------------|-----------|------------|-----------|------------|-----------|------------|
| 0.100     | 5.3        | 1.200     | 10.5       | 3.000     | 16.2       | 7.000     | 24.3       |
| 0.200     | 9.9        | 1.400     | 11.3       | 3.500     | 17.4       | 7.500     | 25.1       |
| 0.300     | 10.4       | 1.600     | 12.0       | 4.000     | 18.6       | 8.000     | 25.9       |
| 0.400     | 10.5       | 1.800     | 12.7       | 4.500     | 19.7       | 8.500     | 26.7       |
| 0.500     | 10.3       | 2.000     | 13.4       | 5.000     | 20.7       | 9.000     | 27.4       |
| 0.600     | 10.0       | 2.200     | 14.0       | 5.500     | 21.7       | 9.500     | 28.2       |
| 0.800     | 8.7        | 2.400     | 14.6       | 6.000     | 22.6       |           |            |
| 1.000     | 9.6        | 2.600     | 15.1       | 6.500     | 23.5       |           |            |

Hydro-Brake® Optimum Manhole: S12, DS/PN: S5.001, Volume (m³): 1.7

Unit Reference MD-SHE-0099-4500-1100-4500  
Design Head (m) 1.100  
Design Flow (l/s) 4.5  
Flush-Flo™ Calculated  
Objective Minimise upstream storage  
Application Surface  
Sump Available Yes  
Diameter (mm) 99  
Invert Level (m) 23.550  
Minimum Outlet Pipe Diameter (mm) 150  
Suggested Manhole Diameter (mm) 1200

|                                                          |                                 |                                                                                     |
|----------------------------------------------------------|---------------------------------|-------------------------------------------------------------------------------------|
| Odyssey Markides LLP                                     |                                 | Page 19                                                                             |
| Tuscany House<br>White Hart Lane<br>Basingstoke RG21 4AF | ONE HORTON HEATH<br>BASIN L     |  |
| Date 15/12/2020 12:27<br>File 2020-11-03 Basin South ... | Designed by NA<br>Checked by GG |                                                                                     |
| Innovyze                                                 | Network 2020.1                  |                                                                                     |

Hydro-Brake® Optimum Manhole: S12, DS/PN: S5.001, Volume (m³): 1.7

| Control Points            | Head (m) | Flow (l/s) |
|---------------------------|----------|------------|
| Design Point (Calculated) | 1.100    | 4.5        |
| Flush-Flo™                | 0.329    | 4.5        |
| Kick-Flo®                 | 0.693    | 3.6        |
| Mean Flow over Head Range | -        | 3.9        |

The hydrological calculations have been based on the Head/Discharge relationship for the Hydro-Brake® Optimum as specified. Should another type of control device other than a Hydro-Brake Optimum® be utilised then these storage routing calculations will be invalidated

| Depth (m) | Flow (l/s) | Depth (m) | Flow (l/s) | Depth (m) | Flow (l/s) | Depth (m) | Flow (l/s) |
|-----------|------------|-----------|------------|-----------|------------|-----------|------------|
| 0.100     | 3.2        | 1.200     | 4.7        | 3.000     | 7.2        | 7.000     | 10.7       |
| 0.200     | 4.3        | 1.400     | 5.0        | 3.500     | 7.7        | 7.500     | 11.1       |
| 0.300     | 4.5        | 1.600     | 5.4        | 4.000     | 8.2        | 8.000     | 11.4       |
| 0.400     | 4.5        | 1.800     | 5.7        | 4.500     | 8.7        | 8.500     | 11.8       |
| 0.500     | 4.4        | 2.000     | 5.9        | 5.000     | 9.1        | 9.000     | 12.1       |
| 0.600     | 4.1        | 2.200     | 6.2        | 5.500     | 9.6        | 9.500     | 12.4       |
| 0.800     | 3.9        | 2.400     | 6.5        | 6.000     | 10.0       |           |            |
| 1.000     | 4.3        | 2.600     | 6.7        | 6.500     | 10.4       |           |            |

Hydro-Brake® Optimum Manhole: S31, DS/PN: S9.001, Volume (m³): 1.6

|                                   |                            |
|-----------------------------------|----------------------------|
| Unit Reference                    | MD-SHE-0093-4000-1100-4000 |
| Design Head (m)                   | 1.100                      |
| Design Flow (l/s)                 | 4.0                        |
| Flush-Flo™                        | Calculated                 |
| Objective                         | Minimise upstream storage  |
| Application                       | Surface                    |
| Sump Available                    | Yes                        |
| Diameter (mm)                     | 93                         |
| Invert Level (m)                  | 23.450                     |
| Minimum Outlet Pipe Diameter (mm) | 150                        |
| Suggested Manhole Diameter (mm)   | 1200                       |

| Control Points            | Head (m) | Flow (l/s) |
|---------------------------|----------|------------|
| Design Point (Calculated) | 1.100    | 4.0        |
| Flush-Flo™                | 0.326    | 4.0        |
| Kick-Flo®                 | 0.684    | 3.2        |
| Mean Flow over Head Range | -        | 3.5        |

The hydrological calculations have been based on the Head/Discharge relationship for the Hydro-Brake® Optimum as specified. Should another type of control device other than a Hydro-Brake Optimum® be utilised then these storage routing calculations will be invalidated

| Depth (m) | Flow (l/s) | Depth (m) | Flow (l/s) | Depth (m) | Flow (l/s) | Depth (m) | Flow (l/s) |
|-----------|------------|-----------|------------|-----------|------------|-----------|------------|
| 0.100     | 3.0        | 0.300     | 4.0        | 0.500     | 3.9        | 0.800     | 3.5        |
| 0.200     | 3.8        | 0.400     | 4.0        | 0.600     | 3.6        | 1.000     | 3.8        |

|   |                                 |                                                                                     |            |           |            |           |            |
|---|---------------------------------|-------------------------------------------------------------------------------------|------------|-----------|------------|-----------|------------|
| Odyssey Markides LLP   |                                 | Page 20                                                                             |            |           |            |           |            |
| Tuscany House<br>White Hart Lane<br>Basingstoke RG21 4AF   | ONE HORTON HEATH<br>BASIN L     |  |            |           |            |           |            |
| Date 15/12/2020 12:27<br>File 2020-11-03 Basin South ...   | Designed by NA<br>Checked by GG |                                                                                     |            |           |            |           |            |
| Innovyze   | Network 2020.1                  |                                                                                     |            |           |            |           |            |
| <u>Hydro-Brake® Optimum Manhole: S31, DS/PN: S9.001, Volume (m³): 1.6</u>   |                                 |                                                                                     |            |           |            |           |            |
| Depth (m)   | Flow (l/s)                      | Depth (m)                                                                           | Flow (l/s) | Depth (m) | Flow (l/s) | Depth (m) | Flow (l/s) |
| 1.200   | 4.2                             | 2.400                                                                               | 5.7        | 5.000     | 8.1        | 8.000     | 10.2       |
| 1.400   | 4.5                             | 2.600                                                                               | 6.0        | 5.500     | 8.5        | 8.500     | 10.5       |
| 1.600   | 4.8                             | 3.000                                                                               | 6.4        | 6.000     | 8.9        | 9.000     | 10.7       |
| 1.800   | 5.0                             | 3.500                                                                               | 6.9        | 6.500     | 9.2        | 9.500     | 11.0       |
| 2.000   | 5.3                             | 4.000                                                                               | 7.3        | 7.000     | 9.5        |           |            |
| 2.200   | 5.5                             | 4.500                                                                               | 7.7        | 7.500     | 9.8        |           |            |
| <u>Hydro-Brake® Optimum Manhole: S43, DS/PN: S10.001, Volume (m³): 1.7</u>   |                                 |                                                                                     |            |           |            |           |            |
| Unit Reference MD-SHE-0079-3000-1200-3000   |                                 |                                                                                     |            |           |            |           |            |
| Design Head (m) 1.200   |                                 |                                                                                     |            |           |            |           |            |
| Design Flow (l/s) 3.0   |                                 |                                                                                     |            |           |            |           |            |
| Flush-Flo™ Calculated   |                                 |                                                                                     |            |           |            |           |            |
| Objective Minimise upstream storage   |                                 |                                                                                     |            |           |            |           |            |
| Application Surface   |                                 |                                                                                     |            |           |            |           |            |
| Sump Available Yes   |                                 |                                                                                     |            |           |            |           |            |
| Diameter (mm) 79   |                                 |                                                                                     |            |           |            |           |            |
| Invert Level (m) 21.200   |                                 |                                                                                     |            |           |            |           |            |
| Minimum Outlet Pipe Diameter (mm) 100   |                                 |                                                                                     |            |           |            |           |            |
| Suggested Manhole Diameter (mm) 1200   |                                 |                                                                                     |            |           |            |           |            |
| Control Points Head (m) Flow (l/s)   |                                 |                                                                                     |            |           |            |           |            |
| Design Point (Calculated) 1.200 3.0   |                                 |                                                                                     |            |           |            |           |            |
| Flush-Flo™ 0.348 2.9   |                                 |                                                                                     |            |           |            |           |            |
| Kick-Flo® 0.707 2.4   |                                 |                                                                                     |            |           |            |           |            |
| Mean Flow over Head Range - 2.6   |                                 |                                                                                     |            |           |            |           |            |
| The hydrological calculations have been based on the Head/Discharge relationship for the Hydro-Brake® Optimum as specified. Should another type of control device other than a Hydro-Brake Optimum® be utilised then these storage routing calculations will be invalidated |                                 |                                                                                     |            |           |            |           |            |
| Depth (m)   | Flow (l/s)                      | Depth (m)                                                                           | Flow (l/s) | Depth (m) | Flow (l/s) | Depth (m) | Flow (l/s) |
| 0.100   | 2.3                             | 1.200                                                                               | 3.0        | 3.000     | 4.6        | 7.000     | 6.8        |
| 0.200   | 2.8                             | 1.400                                                                               | 3.2        | 3.500     | 4.9        | 7.500     | 7.0        |
| 0.300   | 2.9                             | 1.600                                                                               | 3.4        | 4.000     | 5.2        | 8.000     | 7.3        |
| 0.400   | 2.9                             | 1.800                                                                               | 3.6        | 4.500     | 5.5        | 8.500     | 7.5        |
| 0.500   | 2.8                             | 2.000                                                                               | 3.8        | 5.000     | 5.8        | 9.000     | 7.7        |
| 0.600   | 2.7                             | 2.200                                                                               | 4.0        | 5.500     | 6.1        | 9.500     | 7.9        |
| 0.800   | 2.5                             | 2.400                                                                               | 4.1        | 6.000     | 6.3        |           |            |
| 1.000   | 2.8                             | 2.600                                                                               | 4.3        | 6.500     | 6.6        |           |            |
| <u>Hydro-Brake® Optimum Manhole: S46, DS/PN: S11.001, Volume (m³): 1.6</u>   |                                 |                                                                                     |            |           |            |           |            |
| Unit Reference MD-SHE-0081-3000-1100-3000   |                                 |                                                                                     |            |           |            |           |            |
| Design Head (m) 1.100   |                                 |                                                                                     |            |           |            |           |            |
| Design Flow (l/s) 3.0   |                                 |                                                                                     |            |           |            |           |            |
| Flush-Flo™ Calculated   |                                 |                                                                                     |            |           |            |           |            |
| ©1982-2020 Innovyze   |                                 |                                                                                     |            |           |            |           |            |

| Odyssey Markides LLP   |                                 | Page 21                                                                             | |
|---|
| Tuscany House<br>White Hart Lane<br>Basingstoke RG21 4AF   | ONE HORTON HEATH<br>BASIN L     | |
| Date 15/12/2020 12:27<br>File 2020-11-03 Basin South ...   | Designed by NA<br>Checked by GG | |
| Innovyze   | Network 2020.1                  | |
| <p><u>Hydro-Brake® Optimum Manhole: S46, DS/PN: S11.001, Volume (m³): 1.6</u></p> <p>Objective Minimise upstream storage</p> <p>Application Surface</p> <p>Sump Available Yes</p> <p>Diameter (mm) 81</p> <p>Invert Level (m) 20.500</p> <p>Minimum Outlet Pipe Diameter (mm) 100</p> <p>Suggested Manhole Diameter (mm) 1200</p> <table><tr><th>Control Points</th><th>Head (m)</th><th>Flow (l/s)</th></tr><tr><td>Design Point (Calculated)</td><td>1.100</td><td>3.0</td></tr><tr><td>Flush-Flo™</td><td>0.333</td><td>3.0</td></tr><tr><td>Kick-Flo®</td><td>0.682</td><td>2.4</td></tr><tr><td>Mean Flow over Head Range</td><td>-</td><td>2.6</td></tr></table> <p>The hydrological calculations have been based on the Head/Discharge relationship for the Hydro-Brake® Optimum as specified. Should another type of control device other than a Hydro-Brake Optimum® be utilised then these storage routing calculations will be invalidated</p> <table><tr><th>Depth (m)</th><th>Flow (l/s)</th><th>Depth (m)</th><th>Flow (l/s)</th><th>Depth (m)</th><th>Flow (l/s)</th><th>Depth (m)</th><th>Flow (l/s)</th></tr><tr><td>0.100</td><td>2.4</td><td>1.200</td><td>3.1</td><td>3.000</td><td>4.8</td><td>7.000</td><td>7.1</td></tr><tr><td>0.200</td><td>2.9</td><td>1.400</td><td>3.4</td><td>3.500</td><td>5.1</td><td>7.500</td><td>7.3</td></tr><tr><td>0.300</td><td>3.0</td><td>1.600</td><td>3.6</td><td>4.000</td><td>5.5</td><td>8.000</td><td>7.6</td></tr><tr><td>0.400</td><td>3.0</td><td>1.800</td><td>3.8</td><td>4.500</td><td>5.8</td><td>8.500</td><td>7.8</td></tr><tr><td>0.500</td><td>2.9</td><td>2.000</td><td>4.0</td><td>5.000</td><td>6.1</td><td>9.000</td><td>8.0</td></tr><tr><td>0.600</td><td>2.7</td><td>2.200</td><td>4.1</td><td>5.500</td><td>6.3</td><td>9.500</td><td>8.2</td></tr><tr><td>0.800</td><td>2.6</td><td>2.400</td><td>4.3</td><td>6.000</td><td>6.6</td><td></td><td></td></tr><tr><td>1.000</td><td>2.9</td><td>2.600</td><td>4.5</td><td>6.500</td><td>6.9</td><td></td><td></td></tr></table> <p><u>Hydro-Brake® Optimum Manhole: S48, DS/PN: S12.001, Volume (m³): 1.6</u></p> <p>Unit Reference MD-SHE-0081-3000-1100-3000</p> <p>Design Head (m) 1.100</p> <p>Design Flow (l/s) 3.0</p> <p>Flush-Flo™ Calculated</p> <p>Objective Minimise upstream storage</p> <p>Application Surface</p> <p>Sump Available Yes</p> <p>Diameter (mm) 81</p> <p>Invert Level (m) 20.500</p> <p>Minimum Outlet Pipe Diameter (mm) 100</p> <p>Suggested Manhole Diameter (mm) 1200</p> <table><tr><th>Control Points</th><th>Head (m)</th><th>Flow (l/s)</th></tr><tr><td>Design Point (Calculated)</td><td>1.100</td><td>3.0</td></tr><tr><td>Flush-Flo™</td><td>0.333</td><td>3.0</td></tr><tr><td>Kick-Flo®</td><td>0.682</td><td>2.4</td></tr><tr><td>Mean Flow over Head Range</td><td>-</td><td>2.6</td></tr></table> <p>The hydrological calculations have been based on the Head/Discharge relationship for the Hydro-Brake® Optimum as specified. Should another type of control device other than a</p> |                                 |                                                                                     | Control Points | Head (m)  | Flow (l/s) | Design Point (Calculated) | 1.100      | 3.0 | Flush-Flo™ | 0.333 | 3.0 | Kick-Flo® | 0.682 | 2.4 | Mean Flow over Head Range | - | 2.6 | Depth (m) | Flow (l/s) | Depth (m) | Flow (l/s) | Depth (m) | Flow (l/s) | Depth (m) | Flow (l/s) | 0.100 | 2.4 | 1.200 | 3.1 | 3.000 | 4.8 | 7.000 | 7.1 | 0.200 | 2.9 | 1.400 | 3.4 | 3.500 | 5.1 | 7.500 | 7.3 | 0.300 | 3.0 | 1.600 | 3.6 | 4.000 | 5.5 | 8.000 | 7.6 | 0.400 | 3.0 | 1.800 | 3.8 | 4.500 | 5.8 | 8.500 | 7.8 | 0.500 | 2.9 | 2.000 | 4.0 | 5.000 | 6.1 | 9.000 | 8.0 | 0.600 | 2.7 | 2.200 | 4.1 | 5.500 | 6.3 | 9.500 | 8.2 | 0.800 | 2.6 | 2.400 | 4.3 | 6.000 | 6.6 |  |  | 1.000 | 2.9 | 2.600 | 4.5 | 6.500 | 6.9 |  |  | Control Points | Head (m) | Flow (l/s) | Design Point (Calculated) | 1.100 | 3.0 | Flush-Flo™ | 0.333 | 3.0 | Kick-Flo® | 0.682 | 2.4 | Mean Flow over Head Range | - | 2.6 |
| Control Points   | Head (m)                        | Flow (l/s)                                                                          | |
| Design Point (Calculated)   | 1.100                           | 3.0                                                                                 | |
| Flush-Flo™   | 0.333                           | 3.0                                                                                 | |
| Kick-Flo®   | 0.682                           | 2.4                                                                                 | |
| Mean Flow over Head Range   | -                               | 2.6                                                                                 | |
| Depth (m)   | Flow (l/s)                      | Depth (m)                                                                           | Flow (l/s)     | Depth (m) | Flow (l/s) | Depth (m)                 | Flow (l/s) | |
| 0.100   | 2.4                             | 1.200                                                                               | 3.1            | 3.000     | 4.8        | 7.000                     | 7.1        | |
| 0.200   | 2.9                             | 1.400                                                                               | 3.4            | 3.500     | 5.1        | 7.500                     | 7.3        | |
| 0.300   | 3.0                             | 1.600                                                                               | 3.6            | 4.000     | 5.5        | 8.000                     | 7.6        | |
| 0.400   | 3.0                             | 1.800                                                                               | 3.8            | 4.500     | 5.8        | 8.500                     | 7.8        | |
| 0.500   | 2.9                             | 2.000                                                                               | 4.0            | 5.000     | 6.1        | 9.000                     | 8.0        | |
| 0.600   | 2.7                             | 2.200                                                                               | 4.1            | 5.500     | 6.3        | 9.500                     | 8.2        | |
| 0.800   | 2.6                             | 2.400                                                                               | 4.3            | 6.000     | 6.6        | |
| 1.000   | 2.9                             | 2.600                                                                               | 4.5            | 6.500     | 6.9        | |
| Control Points   | Head (m)                        | Flow (l/s)                                                                          | |
| Design Point (Calculated)   | 1.100                           | 3.0                                                                                 | |
| Flush-Flo™   | 0.333                           | 3.0                                                                                 | |
| Kick-Flo®   | 0.682                           | 2.4                                                                                 | |
| Mean Flow over Head Range   | -                               | 2.6                                                                                 | |
| ©1982-2020 Innovyze   | |



| |
|---|
| Odyssey Markides LLP   |                                 | Page 23                                                                             | |
| Tuscany House<br>White Hart Lane<br>Basingstoke RG21 4AF   | ONE HORTON HEATH<br>BASIN L     | |
| Date 15/12/2020 12:27<br>File 2020-11-03 Basin South ...   | Designed by NA<br>Checked by GG | |
| Innovyze   | Network 2020.1                  | |
| <p style="text-align: center;"><u>Storage Structures for Storm</u></p> <p style="text-align: center;"><u>Porous Car Park Manhole: S6, DS/PN: S2.000</u></p> <table><tr><td>Infiltration Coefficient Base (m/hr)</td><td>0.00000</td><td>Width (m)</td><td>10.3</td></tr><tr><td>Membrane Percolation (mm/hr)</td><td>1000</td><td>Length (m)</td><td>37.1</td></tr><tr><td>Max Percolation (l/s)</td><td>106.1</td><td>Slope (1:X)</td><td>40.0</td></tr><tr><td>Safety Factor</td><td>2.0</td><td>Depression Storage (mm)</td><td>5</td></tr><tr><td>Porosity</td><td>0.30</td><td>Evaporation (mm/day)</td><td>3</td></tr><tr><td>Invert Level (m)</td><td>25.450</td><td>Membrane Depth (mm)</td><td>0</td></tr></table> <p style="text-align: center;"><u>Porous Car Park Manhole: S11, DS/PN: S5.000</u></p> <table><tr><td>Infiltration Coefficient Base (m/hr)</td><td>0.00000</td><td>Width (m)</td><td>12.0</td></tr><tr><td>Membrane Percolation (mm/hr)</td><td>1000</td><td>Length (m)</td><td>59.8</td></tr><tr><td>Max Percolation (l/s)</td><td>199.3</td><td>Slope (1:X)</td><td>50.0</td></tr><tr><td>Safety Factor</td><td>2.0</td><td>Depression Storage (mm)</td><td>5</td></tr><tr><td>Porosity</td><td>0.30</td><td>Evaporation (mm/day)</td><td>3</td></tr><tr><td>Invert Level (m)</td><td>24.150</td><td>Membrane Depth (mm)</td><td>0</td></tr></table> <p style="text-align: center;"><u>Porous Car Park Manhole: S30, DS/PN: S9.000</u></p> <table><tr><td>Infiltration Coefficient Base (m/hr)</td><td>0.00000</td><td>Width (m)</td><td>12.0</td></tr><tr><td>Membrane Percolation (mm/hr)</td><td>1000</td><td>Length (m)</td><td>59.9</td></tr><tr><td>Max Percolation (l/s)</td><td>199.7</td><td>Slope (1:X)</td><td>50.0</td></tr><tr><td>Safety Factor</td><td>2.0</td><td>Depression Storage (mm)</td><td>5</td></tr><tr><td>Porosity</td><td>0.30</td><td>Evaporation (mm/day)</td><td>3</td></tr><tr><td>Invert Level (m)</td><td>24.050</td><td>Membrane Depth (mm)</td><td>0</td></tr></table> <p style="text-align: center;"><u>Porous Car Park Manhole: S42, DS/PN: S10.000</u></p> <table><tr><td>Infiltration Coefficient Base (m/hr)</td><td>0.00000</td><td>Width (m)</td><td>15.8</td></tr><tr><td>Membrane Percolation (mm/hr)</td><td>1000</td><td>Length (m)</td><td>29.0</td></tr><tr><td>Max Percolation (l/s)</td><td>127.3</td><td>Slope (1:X)</td><td>80.0</td></tr><tr><td>Safety Factor</td><td>2.0</td><td>Depression Storage (mm)</td><td>5</td></tr><tr><td>Porosity</td><td>0.30</td><td>Evaporation (mm/day)</td><td>3</td></tr><tr><td>Invert Level (m)</td><td>21.900</td><td>Membrane Depth (mm)</td><td>0</td></tr></table> <p style="text-align: center;"><u>Porous Car Park Manhole: S45, DS/PN: S11.000</u></p> <table><tr><td>Infiltration Coefficient Base (m/hr)</td><td>0.00000</td><td>Width (m)</td><td>12.8</td></tr><tr><td>Membrane Percolation (mm/hr)</td><td>1000</td><td>Length (m)</td><td>44.5</td></tr><tr><td>Max Percolation (l/s)</td><td>158.2</td><td>Slope (1:X)</td><td>50.0</td></tr><tr><td>Safety Factor</td><td>2.0</td><td>Depression Storage (mm)</td><td>5</td></tr><tr><td>Porosity</td><td>0.30</td><td>Evaporation (mm/day)</td><td>3</td></tr><tr><td>Invert Level (m)</td><td>21.100</td><td>Membrane Depth (mm)</td><td>0</td></tr></table> <p style="text-align: center;"><u>Porous Car Park Manhole: S47, DS/PN: S12.000</u></p> <table><tr><td>Infiltration Coefficient Base (m/hr)</td><td>0.00000</td><td>Max Percolation (l/s)</td><td>81.8</td></tr><tr><td>Membrane Percolation (mm/hr)</td><td>1000</td><td>Safety Factor</td><td>2.0</td></tr></table> |                                 |                                                                                     | Infiltration Coefficient Base (m/hr) | 0.00000 | Width (m) | 10.3 | Membrane Percolation (mm/hr) | 1000 | Length (m) | 37.1 | Max Percolation (l/s) | 106.1 | Slope (1:X) | 40.0 | Safety Factor | 2.0 | Depression Storage (mm) | 5 | Porosity | 0.30 | Evaporation (mm/day) | 3 | Invert Level (m) | 25.450 | Membrane Depth (mm) | 0 | Infiltration Coefficient Base (m/hr) | 0.00000 | Width (m) | 12.0 | Membrane Percolation (mm/hr) | 1000 | Length (m) | 59.8 | Max Percolation (l/s) | 199.3 | Slope (1:X) | 50.0 | Safety Factor | 2.0 | Depression Storage (mm) | 5 | Porosity | 0.30 | Evaporation (mm/day) | 3 | Invert Level (m) | 24.150 | Membrane Depth (mm) | 0 | Infiltration Coefficient Base (m/hr) | 0.00000 | Width (m) | 12.0 | Membrane Percolation (mm/hr) | 1000 | Length (m) | 59.9 | Max Percolation (l/s) | 199.7 | Slope (1:X) | 50.0 | Safety Factor | 2.0 | Depression Storage (mm) | 5 | Porosity | 0.30 | Evaporation (mm/day) | 3 | Invert Level (m) | 24.050 | Membrane Depth (mm) | 0 | Infiltration Coefficient Base (m/hr) | 0.00000 | Width (m) | 15.8 | Membrane Percolation (mm/hr) | 1000 | Length (m) | 29.0 | Max Percolation (l/s) | 127.3 | Slope (1:X) | 80.0 | Safety Factor | 2.0 | Depression Storage (mm) | 5 | Porosity | 0.30 | Evaporation (mm/day) | 3 | Invert Level (m) | 21.900 | Membrane Depth (mm) | 0 | Infiltration Coefficient Base (m/hr) | 0.00000 | Width (m) | 12.8 | Membrane Percolation (mm/hr) | 1000 | Length (m) | 44.5 | Max Percolation (l/s) | 158.2 | Slope (1:X) | 50.0 | Safety Factor | 2.0 | Depression Storage (mm) | 5 | Porosity | 0.30 | Evaporation (mm/day) | 3 | Invert Level (m) | 21.100 | Membrane Depth (mm) | 0 | Infiltration Coefficient Base (m/hr) | 0.00000 | Max Percolation (l/s) | 81.8 | Membrane Percolation (mm/hr) | 1000 | Safety Factor | 2.0 |
| Infiltration Coefficient Base (m/hr)   | 0.00000                         | Width (m)                                                                           | 10.3                                 | |
| Membrane Percolation (mm/hr)   | 1000                            | Length (m)                                                                          | 37.1                                 | |
| Max Percolation (l/s)   | 106.1                           | Slope (1:X)                                                                         | 40.0                                 | |
| Safety Factor   | 2.0                             | Depression Storage (mm)                                                             | 5                                    | |
| Porosity   | 0.30                            | Evaporation (mm/day)                                                                | 3                                    | |
| Invert Level (m)   | 25.450                          | Membrane Depth (mm)                                                                 | 0                                    | |
| Infiltration Coefficient Base (m/hr)   | 0.00000                         | Width (m)                                                                           | 12.0                                 | |
| Membrane Percolation (mm/hr)   | 1000                            | Length (m)                                                                          | 59.8                                 | |
| Max Percolation (l/s)   | 199.3                           | Slope (1:X)                                                                         | 50.0                                 | |
| Safety Factor   | 2.0                             | Depression Storage (mm)                                                             | 5                                    | |
| Porosity   | 0.30                            | Evaporation (mm/day)                                                                | 3                                    | |
| Invert Level (m)   | 24.150                          | Membrane Depth (mm)                                                                 | 0                                    | |
| Infiltration Coefficient Base (m/hr)   | 0.00000                         | Width (m)                                                                           | 12.0                                 | |
| Membrane Percolation (mm/hr)   | 1000                            | Length (m)                                                                          | 59.9                                 | |
| Max Percolation (l/s)   | 199.7                           | Slope (1:X)                                                                         | 50.0                                 | |
| Safety Factor   | 2.0                             | Depression Storage (mm)                                                             | 5                                    | |
| Porosity   | 0.30                            | Evaporation (mm/day)                                                                | 3                                    | |
| Invert Level (m)   | 24.050                          | Membrane Depth (mm)                                                                 | 0                                    | |
| Infiltration Coefficient Base (m/hr)   | 0.00000                         | Width (m)                                                                           | 15.8                                 | |
| Membrane Percolation (mm/hr)   | 1000                            | Length (m)                                                                          | 29.0                                 | |
| Max Percolation (l/s)   | 127.3                           | Slope (1:X)                                                                         | 80.0                                 | |
| Safety Factor   | 2.0                             | Depression Storage (mm)                                                             | 5                                    | |
| Porosity   | 0.30                            | Evaporation (mm/day)                                                                | 3                                    | |
| Invert Level (m)   | 21.900                          | Membrane Depth (mm)                                                                 | 0                                    | |
| Infiltration Coefficient Base (m/hr)   | 0.00000                         | Width (m)                                                                           | 12.8                                 | |
| Membrane Percolation (mm/hr)   | 1000                            | Length (m)                                                                          | 44.5                                 | |
| Max Percolation (l/s)   | 158.2                           | Slope (1:X)                                                                         | 50.0                                 | |
| Safety Factor   | 2.0                             | Depression Storage (mm)                                                             | 5                                    | |
| Porosity   | 0.30                            | Evaporation (mm/day)                                                                | 3                                    | |
| Invert Level (m)   | 21.100                          | Membrane Depth (mm)                                                                 | 0                                    | |
| Infiltration Coefficient Base (m/hr)   | 0.00000                         | Max Percolation (l/s)                                                               | 81.8                                 | |
| Membrane Percolation (mm/hr)   | 1000                            | Safety Factor                                                                       | 2.0                                  | |
| ©1982-2020 Innovyze   | |

| Odyssey Markides LLP   |                                 | Page 24                                                                             |           |      
|---|---------------------------------|-------------------------------------------------------------------------------------|-----------|------|-------------|------|------------------|--------|-------------------------|---|-----------|------|----------------------|---|------------|------|---------------------|---|-----------|-----------|-----------|-----------|-------|--------|-------|--------|
| Tuscany House<br>White Hart Lane<br>Basingstoke RG21 4AF   | ONE HORTON HEATH<br>BASIN L     |  |           
| Date 15/12/2020 12:27<br>File 2020-11-03 Basin South ...   | Designed by NA<br>Checked by GG |                                                                                     |           
| Innovyze   | Network 2020.1                  |                                                                                     |           
| <p><u>Porous Car Park Manhole: S47, DS/PN: S12.000</u></p> <table><tr><td>Porosity</td><td>0.30</td><td>Slope (1:X)</td><td>50.0</td></tr><tr><td>Invert Level (m)</td><td>21.100</td><td>Depression Storage (mm)</td><td>5</td></tr><tr><td>Width (m)</td><td>26.3</td><td>Evaporation (mm/day)</td><td>3</td></tr><tr><td>Length (m)</td><td>11.2</td><td>Membrane Depth (mm)</td><td>0</td></tr></table> <p><u>Tank or Pond Manhole: S25, DS/PN: S1.024</u></p> <p>Invert Level (m) 19.200</p> <table><tr><th>Depth (m)</th><th>Area (m²)</th><th>Depth (m)</th><th>Area (m²)</th></tr><tr><td>0.000</td><td>1788.0</td><td>0.900</td><td>3216.0</td></tr></table> |                                 |                                                                                     | Porosity  | 0.30 | Slope (1:X) | 50.0 | Invert Level (m) | 21.100 | Depression Storage (mm) | 5 | Width (m) | 26.3 | Evaporation (mm/day) | 3 | Length (m) | 11.2 | Membrane Depth (mm) | 0 | Depth (m) | Area (m²) | Depth (m) | Area (m²) | 0.000 | 1788.0 | 0.900 | 3216.0 |
| Porosity   | 0.30                            | Slope (1:X)                                                                         | 50.0      |      |             
| Invert Level (m)   | 21.100                          | Depression Storage (mm)                                                             | 5         |      |             
| Width (m)   | 26.3                            | Evaporation (mm/day)                                                                | 3         |      |             
| Length (m)   | 11.2                            | Membrane Depth (mm)                                                                 | 0         |      |             
| Depth (m)   | Area (m²)                       | Depth (m)                                                                           | Area (m²) |      |             
| 0.000   | 1788.0                          | 0.900                                                                               | 3216.0    |      |             
| ©1982-2020 Innovyze   |                                 |                                                                                     

## **APPENDIX H**

### **Drawings Extracted from the Site-Wide Flood Risk Assessment:**

**(SuDS Management Train, Site-Wide Preliminary Water Management Strategy Plan (sheet 2 of 2), Typical Layout of Strategic SuDS Features to Inform Detailed Design)**

KEY



Rainfall



Interception Losses (Evapotranspiration / Infiltration)



Water Reuse



Water Quality Device (Oil Separator / Vortex Separator)



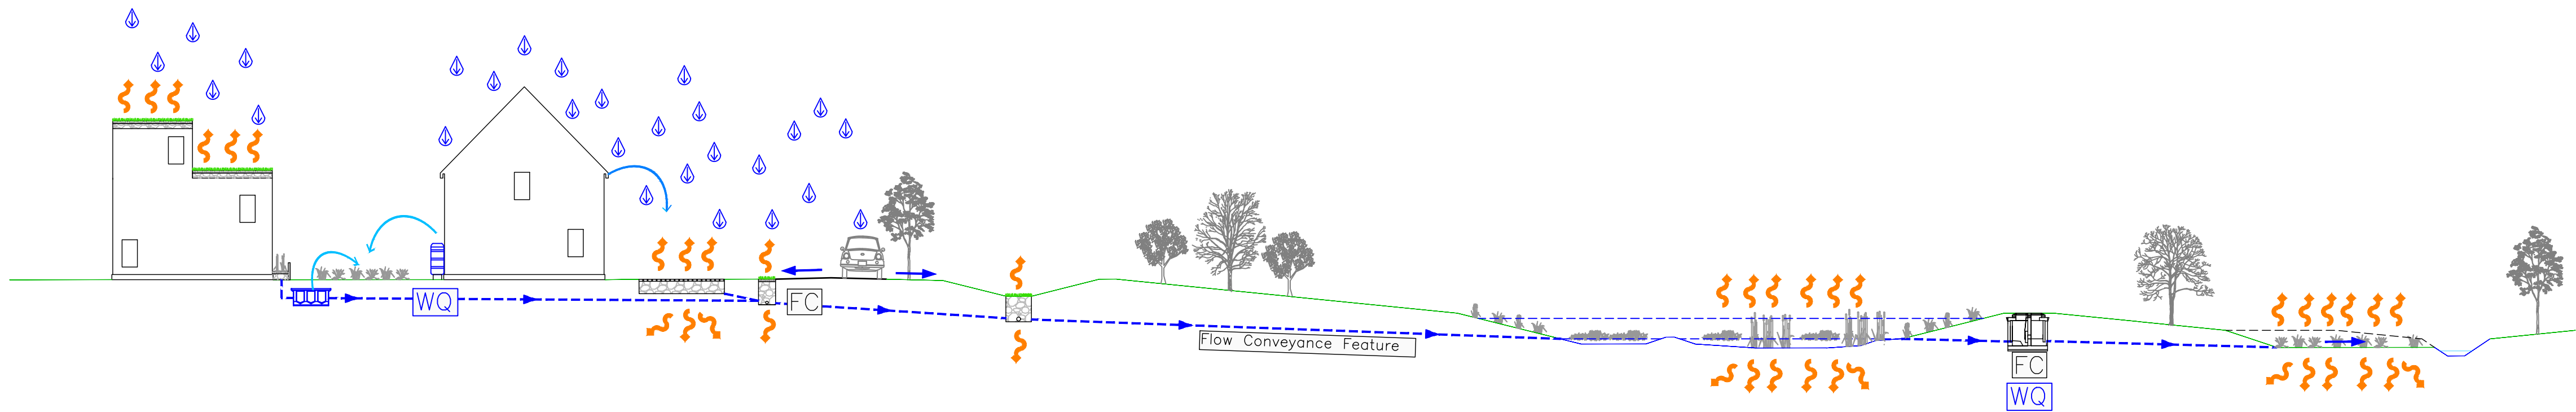
Flow Control Device (Orifice / Vortex Flow Control)



Overland Flow



Surface Water Sewer (connecting SuDS Features)



| DEVELOPMENT TYPE           | Commercial / Public                                                                                                 | Residential                                                                                              | Private / Shared Parking        | Public Highway                                        | Conveyance Features                 |  | Green Infrastructure / Public Open Space                                                                                          | Watercourse Corridor                |
|----------------------------|---|---|---------------------------------|-------------------------------------------------------|-------------------------------------|--|---|-------------------------------------|
| MANAGEMENT TRAIN           | <div><div>PREVENTION</div><div>SOURCE CONTROL</div><div>SITE / REGIONAL CONTROL</div></div>                         |   |                                 |                                                       |                                     |  |   |                                     |
| SuDS FEATURE               | Rainwater Harvesting (Reuse for irrigation e.g Rainwater Butts) Green Roofs Bioretention Areas / Rain Gardens Rills | Rainwater Harvesting (Reuse for irrigation e.g Rainwater Butts) Porous Paving Tanks Flow Control Devices |                                 | Swales Bioretention Areas Filter Strips Filter Drains |                                     |  | Strategic SuDS incorporating sediment forbays, wetland areas, micropools at the outlet Flow Control Devices Water Quality Devices | Outfall Swale                       |
| MAINTENANCE RESPONSIBILITY | Commercial or Public Tenants                                                                                        | Homeowners                                                                                               | Homeowners / Management Company | Highway Authority                                     | Southern Water / Management Company |  | Southern Water / Management Company                                                                                               | Southern Water / Management Company |



Stratton Park House, Wanborough Road  
Swindon, SN3 4HG

Telephone  
01793 828000

Website  
www.pfaplc.com

For Planning  
This drawing is produced for the purposes of supporting a planning application and should not be relied upon for tender, pricing, or construction purposes.

NOTES

- Drawing to be read in conjunction with Flood Risk Assessment and Water Management Strategy produced by PFA Consulting (Document Ref: G277-DOC01 Dated November 2020) and Preliminary Water Management Strategy Plan (Drawing No. G277/21 & 22).
- Future design of upstream Source Control & Site Control to take account of the principles established in the Water Management Strategy and this drawing.

| Rev | Date     | Description  | Drawn | Check |
|-----|----------|--------------|-------|-------|
| #   | 26.11.20 | First Issue. | BF    | MWS   |

Status  
**FOR PLANNING**

Client  
**Eastleigh Borough Council**

Project  
**One Horton Heath  
Hampshire**

Drawing Title  
**SuDS Management Train**

Drawing No. **G277/24**

Date: November 2020 Scale: NTS @ A1  
E-Mail: bfox@pfaplc.com



| Strategic SuDS Features Schedule |                             |                     |                                      |                                 |                                       |                                    |                                          |
|----------------------------------|-----------------------------|---------------------|--------------------------------------|---------------------------------|---------------------------------------|------------------------------------|------------------------------------------|
| Strategic SuDS Feature           | Contributing Catchment (ha) | % of impermeability | Q <sub>100</sub> for Catchment (l/s) | 1 in 1 Year Storage Volume (m³) | 1 in 1 Year Resulting Discharge (l/s) | 1 in 100+40%CC Storage Volume (m³) | 1 in 100+40%CC Resulting Discharge (l/s) |
| A                                | 2.037                       | 65                  | 18.4                                 | 165                             | 17.8                                  | 802                                | 18.3                                     |
|                                  | 0.260                       | 100                 |                                      |                                 |                                       |                                    |                                          |
| B                                | 3.750                       | 65                  | 30.0                                 | 260                             | 28.1                                  | 1224                               | 29.9                                     |
| C                                | 6.808                       | 65                  | 54.5                                 | 405                             | 50.1                                  | 2172                               | 54.4                                     |
| D                                | 3.381                       | 65                  | 27.1                                 | 244                             | 23.7                                  | 1112                               | 27                                       |
| E                                | 3.650                       | 65                  | 32.3                                 | 337                             | 24.8                                  | 1706                               | 32.3                                     |
|                                  | 0.382                       | 100                 |                                      |                                 |                                       |                                    |                                          |
| F                                | 3.360                       | 65                  | 26.9                                 | 241                             | 23.9                                  | 1103                               | 26.9                                     |
| G                                | 2.762                       | 65                  | 41.5                                 | 267                             | 34.7                                  | 1450                               | 40.3                                     |
|                                  | 2.415                       | 50                  |                                      |                                 |                                       |                                    |                                          |
| H                                | 1.603                       | 30                  | 70.8                                 | 683                             | 44.1                                  | 2694                               | 70.8                                     |
|                                  | 0.409                       | 100                 |                                      |                                 |                                       |                                    |                                          |
| I                                | 6.831                       | 65                  | 29.6                                 | 314                             | 26.7                                  | 1339                               | 28.7                                     |
|                                  | 1.556                       | 65                  |                                      |                                 |                                       |                                    |                                          |
| J                                | 2.139                       | 65                  | 13.6                                 | 127                             | 11.0                                  | 560                                | 13.5                                     |
| K                                | 1.696                       | 65                  | 39.6                                 | 433                             | 32.5                                  | 1860                               | 39.5                                     |
| L                                | 3.894                       | 65                  | 17.7                                 | 156                             | 16.2                                  | 728                                | 17.7                                     |
|                                  | 1.046                       | 100                 |                                      |                                 |                                       |                                    |                                          |
| M                                | 2.213                       | 65                  | 46.1                                 | 477                             | 31.1                                  | 1924                               | 46.0                                     |
| N                                | 5.759                       | 65                  | 16.3                                 | 150                             | 15.5                                  | 878                                | 16.3                                     |
| EM(Employment)                   | 2.029                       | 85                  |                                      |                                 |                                       |                                    |                                          |

Stratton Park House, Wanborough Road  
Swindon, SN3 4HG

Telephone  
01793 828000


Website  
www.pfapl.com

**For Planning**  
This drawing is produced for the purposes of supporting a planning application and should not be relied upon for tender, pricing, or construction purposes.

- NOTES**
- This drawing should be read in conjunction with PFA Consulting's Flood Risk Assessment (Doc ref: G277-DOCD1 FRA - Issue 1) dated Dec 2020.
  - This drawing is based on the Topographical Survey undertaken by Mayer Brown Limited, Drawing No:IR.SAV.1.21.1, Rev E, dated 05 May 2014.
  - This site layout is based on Thrive's Concept Masterplan, Drawing number EAST200403 CMP 01 Rev P13, dated 04.12.20
  - Main River designation based on Flood Map for Planning.
  - All SuDS features shown on this drawing are subject to detailed design.
  - Typical Layout of Strategic SuDS Features to Inform Detailed Design shown on drawing number G277/23.
  - Detailed design of highway drainage features to provide attenuation and restrict flow to the downstream watercourse system. Sufficient attenuation should be provided to ensure discharge rates are restricted for all return periods up to the 100 year design event, including an appropriate allowance for climate change. Refer to PFA's Flood Risk Assessment (dated Dec 2020) document for guidance on flow rate restrictions.

**Key**

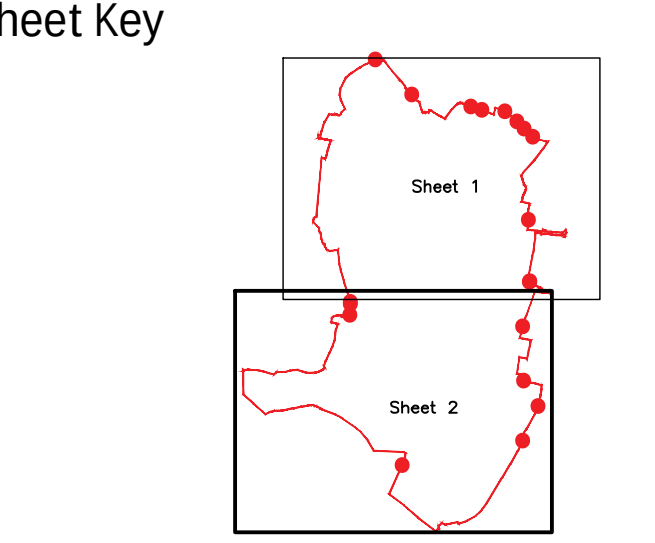- Risk of Flooding from Surface Water Outfall
- Basin Catchment Allocation
- Flood Zone 2
- Flood Zone 3
- Indicative Location of Foul Water Sewage Pumping Station with 10m clear offset
- 5m offset from Watercourse
- 5m offset from Main Rivers
- Opportunity for scale conveyance feature
- Direction of Excessance Flows
- Outlet from SuDS Feature to be conveyance swale where feasible
- Indicative Proposed Foul Rising Main
- Indicative Proposed Strategic Foul Sewer
- Indicative Foul flow direction



| Rev | Date     | Description                                     | Drawn | Check |
|-----|----------|-------------------------------------------------|-------|-------|
| #   | 27/11/20 | First Issue                                     | DAB   | WVG   |
| A   | 11/12/20 | Revised to latest Masterplan & link road design | DAB   | SAM   |

Status: **FOR PLANNING**

Client:

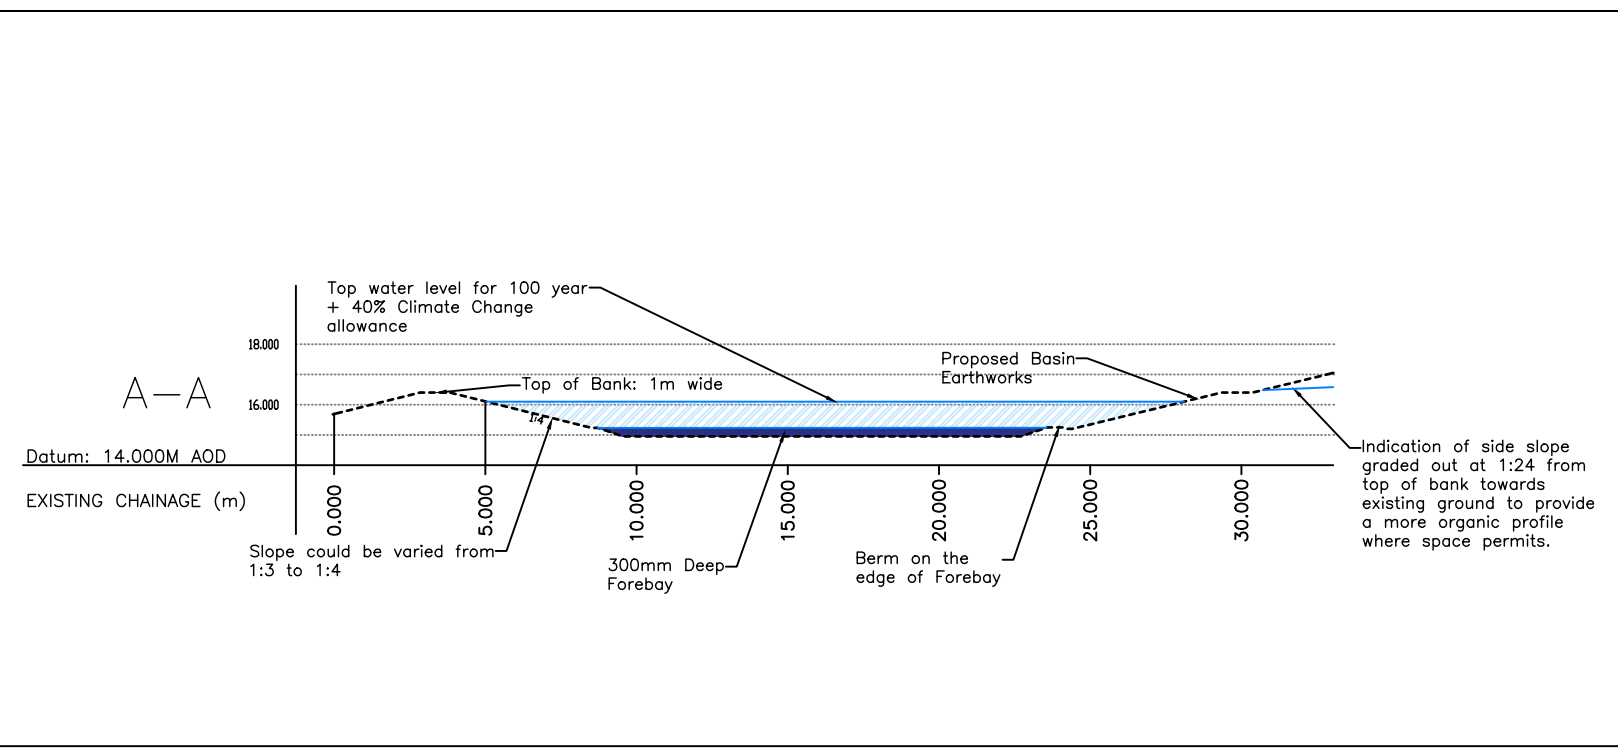
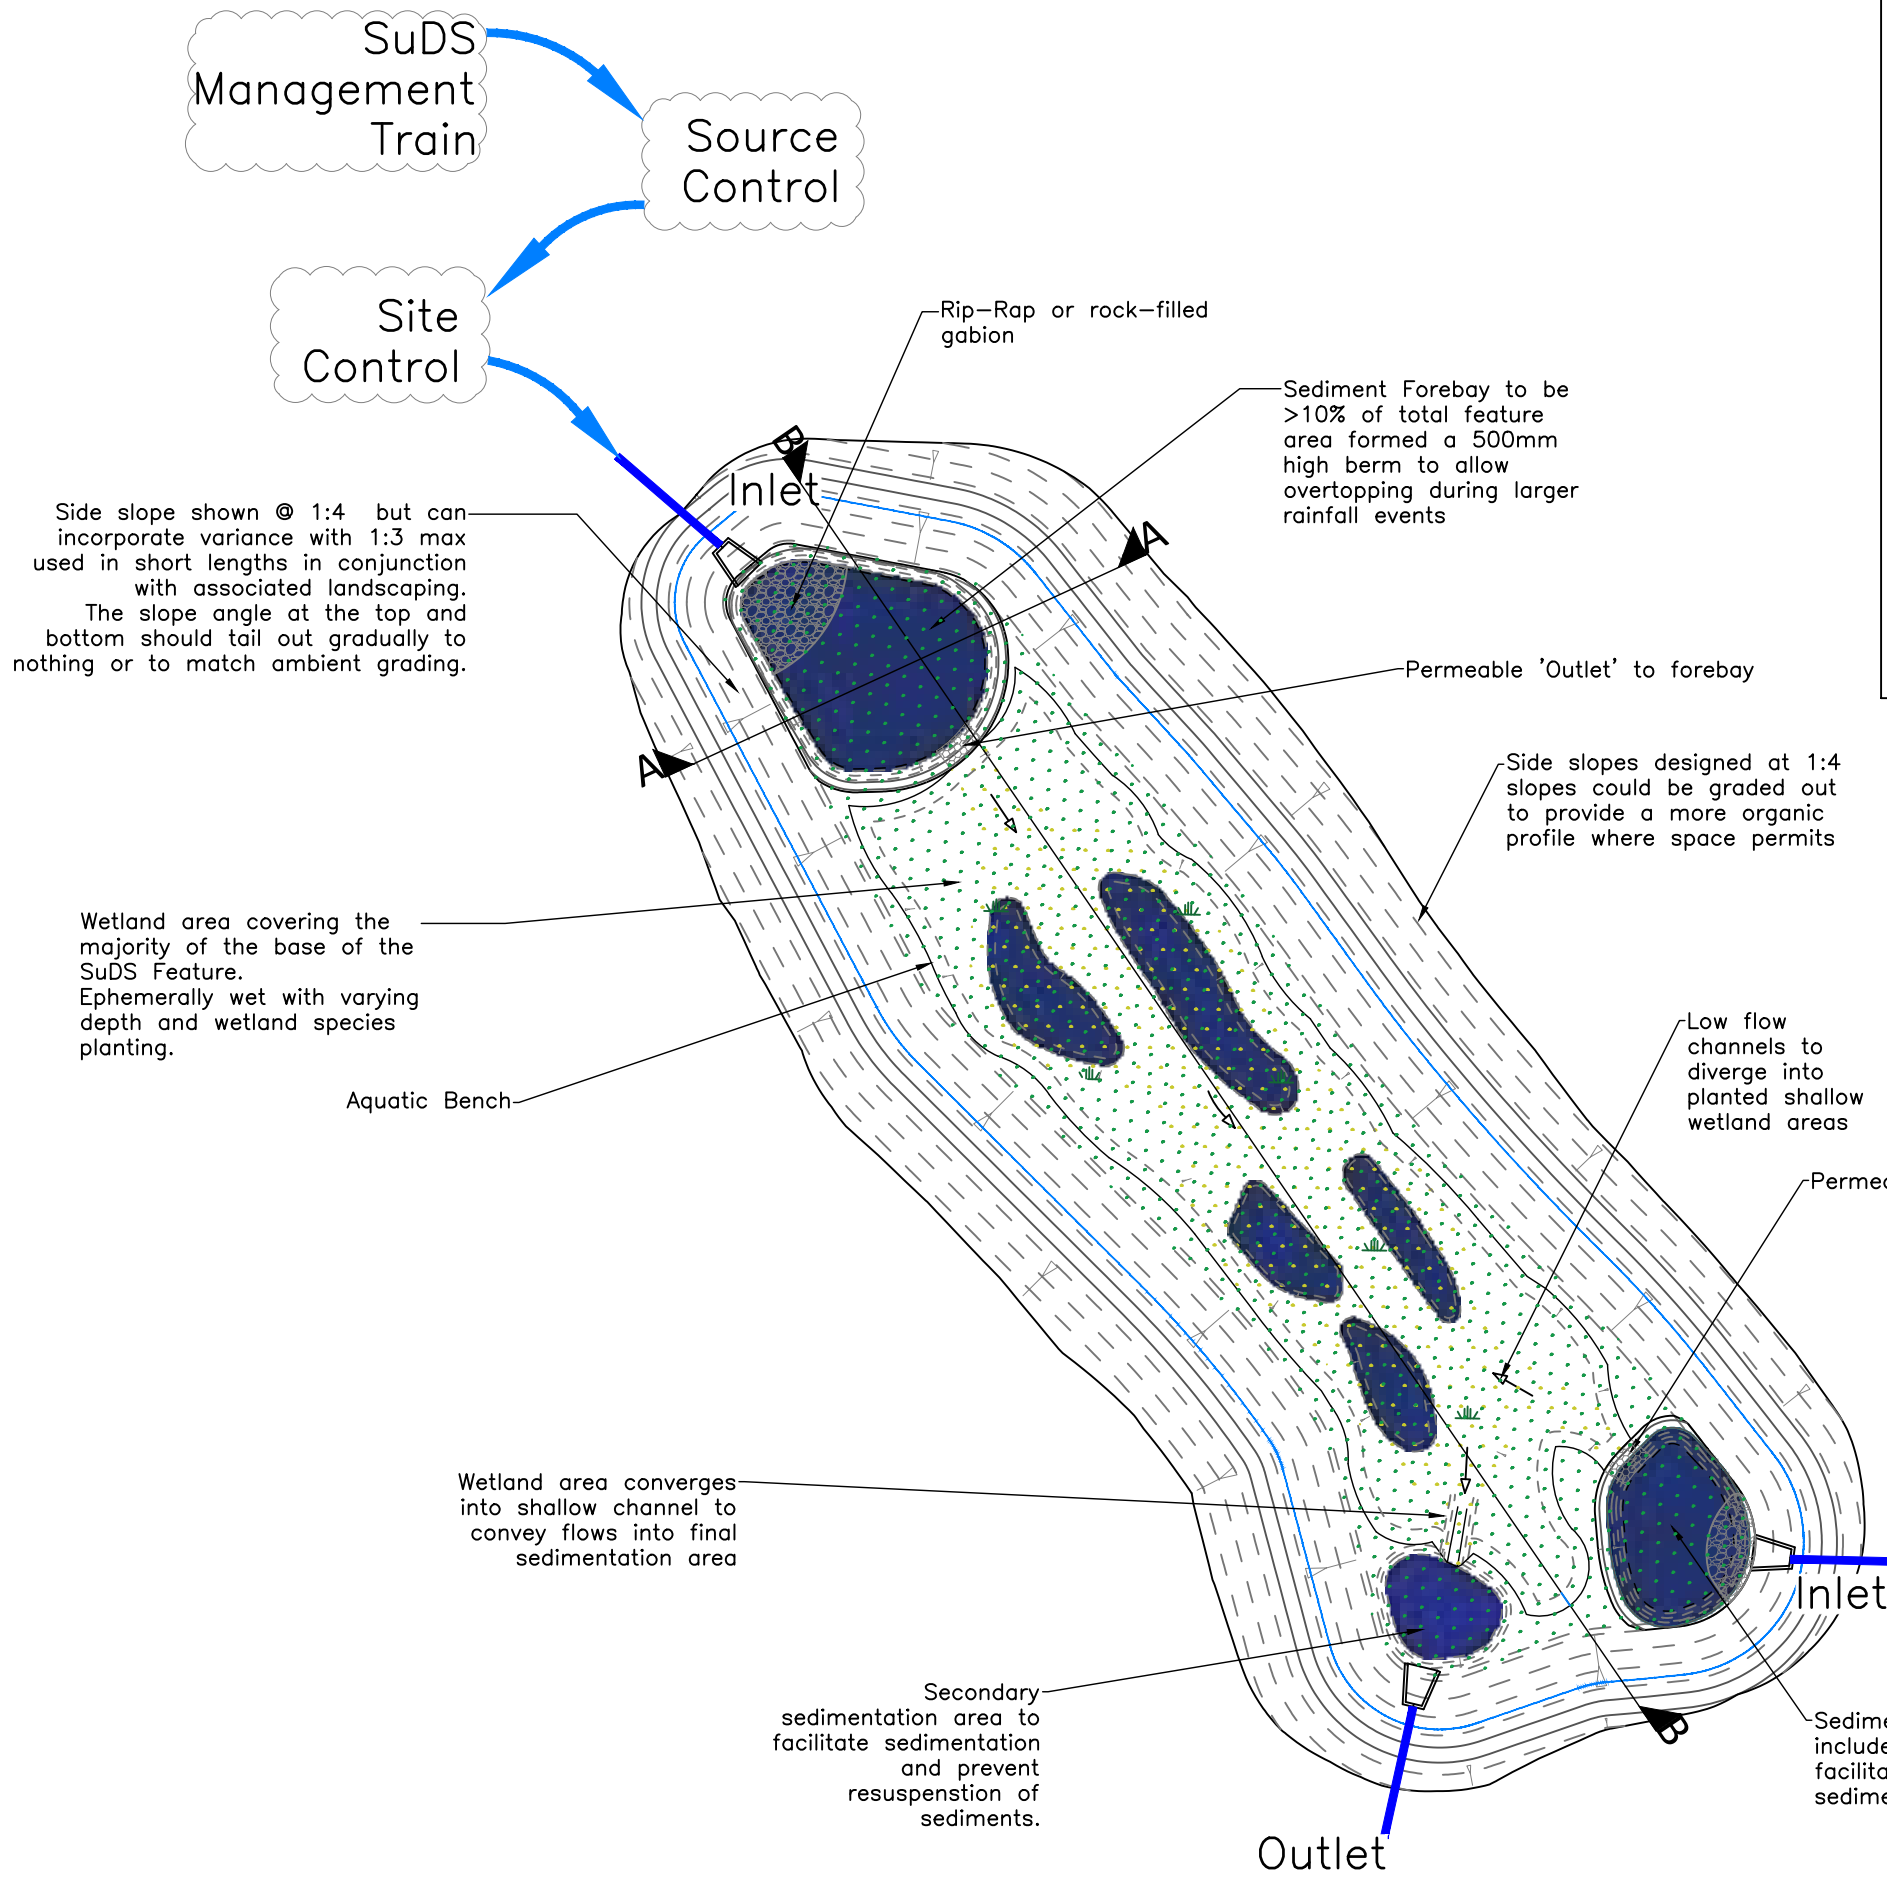
Eastleigh Borough Council

Project:

One Horton Heath  
Hampshire

Drawing Title:  
**Preliminary Water  
Management Strategy Plan  
(Sheet 2 of 2)**

Drawing No. **G277/22** Rev A  
Date: November 2020 Scale: 1:1250 @ A0  
E-Mail: DBuciak@pfapl.com



Stratton Park House, Wanborough Road  
Swindon, SN3 4HG

Telephone  
01793 828000

Website  
www.pfapl.com

**For Planning**  
This drawing is produced for the purposes of supporting a planning application and should not be relied upon for tender, pricing, or construction purposes.

- NOTES**
1. This drawing shows the typical SuDS feature arrangements for the SuDS features shown on the Preliminary Water Management Strategy Plan, Drawing number G277/21 & G277/22.
  2. Upstream SuDS management train principles are outlined in the PFA's Water Management Strategy and depicted on drawing G277/24 dated November 2020.

| Rev | Date     | Description  | Drawn | Check |
|-----|----------|--------------|-------|-------|
| #   | 26/11/20 | First Issue. | DAB   | SAM   |

Status

**FOR PLANNING**

Client

**Eastleigh Borough Council**

Project

**One Horton Heath  
Hampshire**

Drawing Title

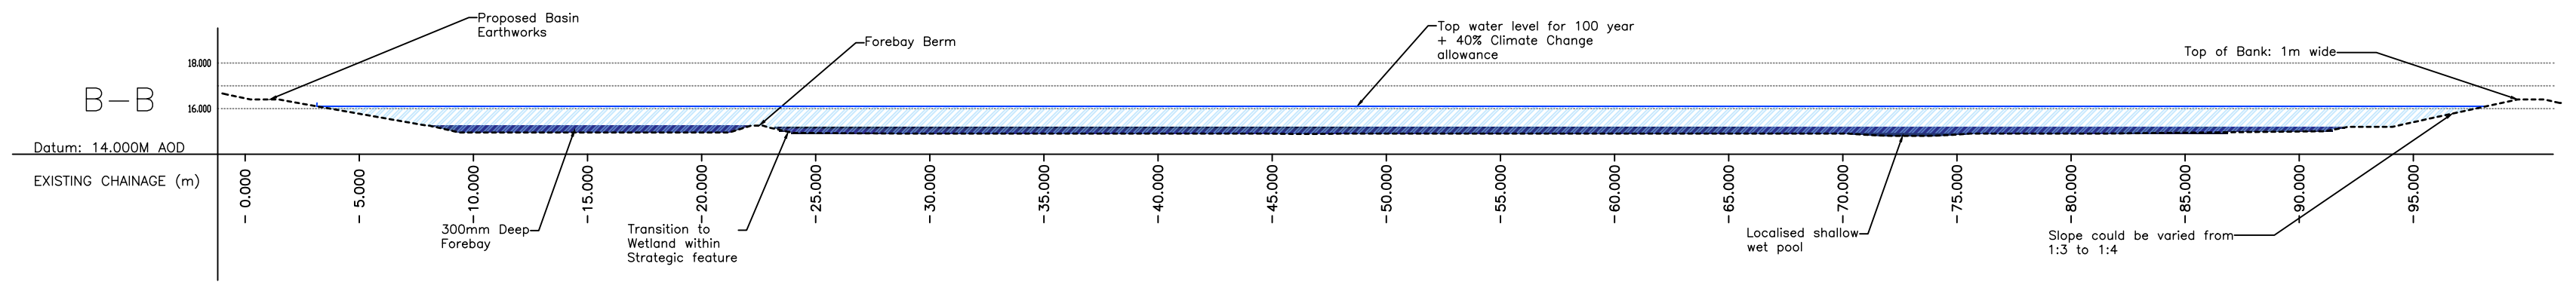
**Typical Layout of Strategic  
SuDS Features to Inform  
Detailed Design**

Drawing No.

**G277/23**

Date: November 2020 Scale: As shown

E-Mail: DBuciak@pfapl.com



## **APPENDIX I**

### **Maintenance Schedules**

**TABLE 17.1** Operation and maintenance requirements for swales

| Maintenance schedule   | Required action   | Typical frequency                                                                   |
|------------------------|---|-------------------------------------------------------------------------------------|
| Regular maintenance    | Remove litter and debris   | Monthly, or as required                                                             |
|                        | Cut grass – to retain grass height within specified design range                                                                       | Monthly (during growing season), or as required                                     |
|                        | Manage other vegetation and remove nuisance plants                                                                                     | Monthly at start, then as required                                                  |
|                        | Inspect inlets, outlets and overflows for blockages, and clear if required                                                             | Monthly                                                                             |
|                        | Inspect infiltration surfaces for ponding, compaction, silt accumulation, record areas where water is ponding for > 48 hours           | Monthly, or when required                                                           |
|                        | Inspect vegetation coverage   | Monthly for 6 months, quarterly for 2 years, then half yearly                       |
|                        | Inspect inlets and facility surface for silt accumulation, establish appropriate silt removal frequencies                              | Half yearly                                                                         |
| Occasional maintenance | Reseed areas of poor vegetation growth, alter plant types to better suit conditions, if required                                       | As required or if bare soil is exposed over 10% or more of the swale treatment area |
| Remedial actions       | Repair erosion or other damage by re-turfing or reseed                                                                                 | As required                                                                         |
|                        | Relevel uneven surfaces and reinstate design levels                                                                                    | As required                                                                         |
|                        | Scarify and spike topsoil layer to improve infiltration performance, break up silt deposits and prevent compaction of the soil surface | As required                                                                         |
|                        | Remove build-up of sediment on upstream gravel trench, flow spreader or at top of filter strip                                         | As required                                                                         |
|                        | Remove and dispose of oils or petrol residues using safe standard practices                                                            | As required                                                                         |

**TABLE 20.15** Operation and maintenance requirements for pervious pavements

| Maintenance schedule   | Required action   | Typical frequency   |
|------------------------|---|---|
| Regular maintenance    | Brushing and vacuuming (standard cosmetic sweep over whole surface)   | Once a year, after autumn leaf fall, or reduced frequency as required, based on site-specific observations of clogging or manufacturer's recommendations – pay particular attention to areas where water runs onto pervious surface from adjacent impermeable areas as this area is most likely to collect the most sediment |
| Occasional maintenance | Stabilise and mow contributing and adjacent areas   | As required   |
|                        | Removal of weeds or management using glyphosate applied directly into the weeds by an applicator rather than spraying                                                                | As required – once per year on less frequently used pavements   |
| Remedial Actions       | Remediate any landscaping which, through vegetation maintenance or soil slip, has been raised to within 50 mm of the level of the paving                                             | As required   |
|                        | Remedial work to any depressions, rutting and cracked or broken blocks considered detrimental to the structural performance or a hazard to users, and replace lost jointing material | As required   |
|                        | Rehabilitation of surface and upper substructure by remedial sweeping   | Every 10 to 15 years or as required (if infiltration performance is reduced due to significant clogging)   |
| Monitoring             | Initial inspection   | Monthly for three months after installation   |
|                        | Inspect for evidence of poor operation and/or weed growth – if required, take remedial action                                                                                        | Three-monthly, 48 h after large storms in first six months   |
|                        | Inspect silt accumulation rates and establish appropriate brushing frequencies   | Annually   |
|                        | Monitor inspection chambers   | Annually   |

Many of the specific maintenance activities for pervious pavements can be undertaken as part of a general site cleaning contract (many car parks or roads are swept to remove litter and for visual reasons to keep them tidy) and therefore, if litter management is already required at site, this should have marginal cost implications.

Generally, pervious pavements require less frequent gritting in winter to prevent ice formation. There is also less risk of ice formation after snow melt, as the melt water drains directly into the underlying sub-base and does not have chance to refreeze. A slight frost may occur more frequently on the surface of pervious pavements compared to adjacent impermeable surfaces, but this is only likely to last for a few hours. It does not happen in all installations and, if necessary, this can be dealt with by application of salt. It is not likely to pose a hazard to vehicle movements.

► Generic health and safety guidance is presented in **Chapter 36**.

CDM 2015 requires designers to ensure that all maintenance risks have been identified, eliminated, reduced and/or controlled where appropriate. This information will be required as part of the health and safety file.

**TABLE 22.1** Operation and maintenance requirements for detention basins

| Maintenance schedule   | Required action                                                                                            | Typical frequency   |
|------------------------|---|---|
| Regular maintenance    | Remove litter and debris                                                                                   | Monthly   |
|                        | Cut grass – for spillways and access routes                                                                | Monthly (during growing season), or as required                                                                       |
|                        | Cut grass – meadow grass in and around basin                                                               | Half yearly (spring – before nesting season, and autumn)                                                              |
|                        | Manage other vegetation and remove nuisance plants                                                         | Monthly (at start, then as required)                                                                                  |
|                        | Inspect inlets, outlets and overflows for blockages, and clear if required.                                | Monthly   |
|                        | Inspect banksides, structures, pipework etc for evidence of physical damage                                | Monthly   |
|                        | Inspect inlets and facility surface for silt accumulation. Establish appropriate silt removal frequencies. | Monthly (for first year), then annually or as required                                                                |
|                        | Check any penstocks and other mechanical devices                                                           | Annually   |
|                        | Tidy all dead growth before start of growing season                                                        | Annually   |
|                        | Remove sediment from inlets, outlet and forebay                                                            | Annually (or as required)                                                                                             |
|                        | Manage wetland plants in outlet pool – where provided                                                      | Annually (as set out in Chapter 23)                                                                                   |
| Occasional maintenance | Reseed areas of poor vegetation growth                                                                     | As required   |
|                        | Prune and trim any trees and remove cuttings                                                               | Every 2 years, or as required                                                                                         |
|                        | Remove sediment from inlets, outlets, forebay and main basin when required                                 | Every 5 years, or as required (likely to be minimal requirements where effective upstream source control is provided) |
| Remedial actions       | Repair erosion or other damage by reseedling or re-turfing                                                 | As required   |
|                        | Realignment of rip-rap                                                                                     | As required   |
|                        | Repair/rehabilitation of inlets, outlets and overflows                                                     | As required   |
|                        | Relevel uneven surfaces and reinstate design levels                                                        | As required   |

**22.13 REFERENCE**

KENNARD, M F, HOSKINS, C G and FLETCHER, M (1996) *Small embankment reservoirs*, R161, CIRIA, London, UK (ISBN: 978-0-86017-461-5). Go to: [www.ciria.org](http://www.ciria.org)

**Statutes**

Reservoir Act 1975 (c.23)

Health and Safety at Work (etc) Act 1974 (c.37)

Building Act 1984 (c.55)

Flood and Water Management Act 2010 (c.29)

Construction (Design and Management) Regulations (CDM) 2015

**TABLE 14.2** An example of operation and maintenance requirements for a proprietary treatment system

| Maintenance schedule | Required action                                                                   | Typical frequency                                                                         |
|----------------------|-----------------------------------------------------------------------------------|-------------------------------------------------------------------------------------------|
| Routine maintenance  | Remove litter and debris and inspect for sediment, oil and grease accumulation    | Six monthly                                                                               |
|                      | Change the filter media                                                           | As recommended by manufacturer                                                            |
|                      | Remove sediment, oil, grease and floatables                                       | As necessary – indicated by system inspections or immediately following significant spill |
| Remedial actions     | Replace malfunctioning parts or structures                                        | As required                                                                               |
| Monitoring           | Inspect for evidence of poor operation                                            | Six monthly                                                                               |
|                      | Inspect filter media and establish appropriate replacement frequencies            | Six monthly                                                                               |
|                      | Inspect sediment accumulation rates and establish appropriate removal frequencies | Monthly during first half year of operation, then every six months                        |

should be undertaken whenever access for maintenance is required. Removal of oil, silt and other pollutants must be in accordance with the appropriate waste management legislation.

Maintenance responsibility for all systems should be placed with an appropriate organisation, and Maintenance Plans and schedules should be developed during the design phase.

- Further detail on the preparation of maintenance specifications and schedules of work is given in **Chapter 32**.

**Table 14.2** provides guidance on the type of operation and maintenance schedule that may be appropriate for a proprietary treatment system. The list of actions is not exhaustive and some actions may not always be required.

CDM 2015 requires designers to ensure that all maintenance risks have been identified, eliminated, reduced and/or controlled where appropriate. This information will be required as part of the health and safety file.

- Generic health and safety guidance is presented in **Chapter 36**.

#### 14.12.2 Oil water separators

Specific requirements for oil/water separators are provided in PPG3 (EA/SEPA/EHSNI, 2006). The following items should be undertaken every six months as a minimum:

- check volume of sludge
- check thickness of light liquid
- check function of automatic closure device
- empty the separator, if required
- check the coalescing material and clean or change if necessary (class 1 only)
- check the function of the warning device (if fitted)

General inspection of the integrity of oil/water separators should occur at a maximum frequency of five years, and should cover the following:

- watertightness of system

Project Name : Horton Heath, Eastleigh

Job No : 19-367

Note Title : Flood Risk Assessment and Drainage Strategy - Addendum 1

Author : JW

Checked : JH

Approved : GG

Date : May 2021

## **1.0 INTRODUCTION**

### **1.1 *Background***

1.1.1 Odyssey was commissioned by Eastleigh Borough Council (EBC) to undertake a Flood Risk Assessment (FRA) and Water Management Strategy to be submitted in association with a planning application in support of a proposed development for a site at Horton Heath, Eastleigh.

1.1.2 The wider One Horton Heath development has obtained planning permission via two separate applications. The new composite outline planning permission for the wider site would increase the number of proposed dwellings from circa 1,500 to 2,500. The FRA and Water Management Strategy relates to the First Residential Parcel (FRP) of the development for 393 of the 2,500 dwellings.

1.1.3 The FRA and Water Management Strategy were submitted to EBC as part of the full planning application (reference F/20/89500) for the proposed FRP development.

1.1.4 Following the submission of the application, comments were received from Hampshire County Council (HCC) in their capacity as the Lead Local Flood Authority (LLFA), in February 2021 (HCC reference: SWM/2021/0019). A copy of the LLFA consultation comments is provided in **Appendix A**.

1.1.5 This FRA Addendum, which should be read in conjunction with the submitted FRA and Water Management Strategy (reference 19-367-01B), provides additional information as requested by the LLFA.

## **2.0 RESPONSE TO HAMPSHIRE COUNTY COUNCIL COMMENTS**

2.1.1 HCC provided the following comments (*in bold italics*) in February 2021. Odyssey's response directly follows each comment.

***“The drainage plan shows a series of outfalls into the existing ditch. However, the fall of the ditch is erratic with some sections backfalling and there being a relatively shallow depth throughout. No levels have been provided at the headwalls so it is not clear what the final outfall levels will be nor is there any information about the typical water level within the ditch. This should be provided to ensure that the outfalls will be functional and water will flow appropriately within the ditch.”***

2.1.2 It is proposed to discharge Basin I, Basin K and Basin L directly into the existing ditch.

2.1.3 The pipework from Basin I has been designed to outfall at an approximate invert level of 19.88 metres above ordnance datum (m AOD). The bed level of the ditch in the location of the proposed outfall is 19.58. The proposed pipe would outfall at 300mm above the invert level of the ditch.

2.1.4 The pipework from Basin K has been designed to outfall at an approximate invert level of 18.05m AOD. The bed level of the ditch in the location of the proposed outfall is 17.90m AOD. The proposed pipe would outfall 150mm above the invert of the ditch.

2.1.5 The pipework from Basin L has been designed to outfall at an approximate invert level of 17.00m AOD. The bed level of the ditch in the location of the proposed outfall is 16.60m AOD. The proposed pipe would outfall at 400mm above the invert of the ditch.

2.1.6 The typical water level within the ditch is currently unknown.

***“If water levels in the ditch rise, it is not clear what the impact will be on the drainage system so if modelling is not available, the drainage should be modelled using a surcharged outfall to understand the potential flood risk.”***

2.1.7 The drainage networks have been modelled using a submerged outfall for the 1 in 100 year storm with 40% allowance for climate change. The results are presented in **Appendix B**. The results show that even with a submerged outfall, none of the proposed drainage networks would flood.

***“Permeable paving is proposed within the parking areas. Please confirm whether these are lined given that parts of the site could suffer with high groundwater.”***

2.1.8 All proposed permeable paving would be lined.

***“A series of what we believe to be swales are identified adjacent to the watercourse and in various locations around the development. These do not appear to be connected and there is a section that appears to go through basin I. There are also sections that appear to clash with the proposed access roads between the dwellings and the ponds. Please clarify these elements particularly as there appears to be an existing ditch in this location which would require ordinary watercourse consent if any alterations are proposed.”***

2.1.9 The proposed swales are shown in blue on the drainage strategy. The basin and access roads are shown over existing hedges, which would be removed. The updated drawing is presented in **Appendix C**.

2.1.10 The proposed swales to the south-west of the site would drain into the main drainage system. The two enhanced swales on the north side of the site would be incorporated into the pipework; directing water through the enhanced swales would provide additional treatment. The outfall into Basin K has also been moved to better accommodate the swales. The storage volume that would be provided by the proposed swales has not been included in the hydraulic model as a conservative approach.

***“Detailed hydraulic calculations have been provided but these do not appear to include the results summary pages. Please can this be provided.”***

2.1.11 Updated hydraulic calculations including the results summary pages are presented in **Appendix B**.

***“It is stated that a maintenance company will be responsible for the drainage assets. Please note that our response is separate from Highways and if the roads are to be adopted, maintenance responsibilities will need to be discussed with the Highways team.”***

2.1.12 All proposed adoptable highway drains and adoptable surface water sewers would be maintained by HCC Highways and Southern Water respectively. The remaining private drainage would be maintained by the appointed maintenance company.

**“Not with standing the above comments, we would request a condition to ensure clarity on who will be responsible for the drainage maintenance responsibility with a clear plan detailing this as well as confirmation that the relevant bodies will adopt the relevant features”**

2.1.13 A condition of this nature would be accepted.

## **APPENDIX A**

### **LLFA Comments**



# Hampshire County Council

*Economy, Transport and Environment Department  
Elizabeth II Court West, The Castle  
Winchester, Hampshire SO23 8UD*

Tel: 0300 555 1375 (General Enquiries)  
0300 555 1388 (Roads and Transport)  
0300 555 1389 (Recycling Waste & Planning)  
Textphone 0300 555 1390  
Fax 01962 847055  
[www.hants.gov.uk](http://www.hants.gov.uk)

|                     |                 |                       |                            |
|---------------------|-----------------|-----------------------|----------------------------|
| <i>Enquiries to</i> | Sarah Reghif    | <i>My reference</i>   | SWM/2021/0019              |
| <i>Direct Line</i>  | 0370 779 7497   | <i>Your reference</i> | F/20/89500                 |
| <i>Date</i>         | 5 February 2021 | <i>Email</i>          | SWM.consultee@hants.gov.uk |

Dear Sir/Madam,

**Erection of 393 residential units with public open space, hard and soft landscape works, internal roads, footway/cycleways, associated parking spaces, substation, SuDS and associated infrastructure (This application is subject to Environmental Impact Assessment). at Land west of Burnetts Lane, Eastleigh, SO30 2HH**

Hampshire County Council as Lead Local Flood Authority has provided comments in relation to the above application in our role as statutory consultee on surface water drainage for major developments.

In order to assist applicants in providing the correct information to their Local Planning Authority for planning permission, Hampshire County Council has set out the information it requires to provide a substantive response at <https://www.hants.gov.uk/landplanningandenvironment/environment/flooding/planning>

The County Council has reviewed the following documents relating to the above application:

- Flood Risk Assessment and Water Management Strategy rev B
- PFA Flood Risk Assessment Issue 1 dated December 2020
- Phase 1 – Ground Investigation Desk Study Assessment ref S2 P01
- Phase 2 – Ground Investigation Report ref: S2 P1

In order for us to provide a substantive response, the following information is required:

The drainage plan shows a series of outfalls into the existing ditch. However, the fall of the ditch is erratic with some sections backfalling and there being a relatively shallow depth throughout. No levels have been provided at the

*Director of Economy, Transport and Environment  
Stuart Jarvis BSc DipTP FCIHT MRTPI*

headwalls so it is not clear what the final outfall levels will be nor is there any information about the typical water level within the ditch. This should be provided to ensure that the outfalls will be functional and water will flow appropriately within the ditch.

If water levels in the ditch rise, it is not clear what the impact will be on the drainage system so if modelling is not available, the drainage should be modelled using a surcharged outfall to understand the potential flood risk.

Permeable paving is proposed within the parking areas. Please confirm whether these are lined given that parts of the site could suffer with high groundwater.

A series of what we believe to be swales are identified adjacent to the watercourse and in various locations around the development. These do not appear to be connected and there is a section that appears to go through basin I. There are also sections that appear to clash with the proposed access roads between the dwellings and the ponds. Please clarify these elements particularly as there appears to be an existing ditch in this location which would require ordinary watercourse consent if any alterations are proposed.

Detailed hydraulic calculations have been provided but these do not appear to include the results summary pages. Please can this be provided.

It is stated that a maintenance company will be responsible for the drainage assets. Please note that our response is separate from Highways and if the roads are to be adopted, maintenance responsibilities will need to be discussed with the Highways team.

Notwithstanding the above points, we would request a condition to ensure clarity on who will be responsible for the drainage maintenance responsibilities with a clear plan detailing this as well as confirmation that the relevant bodies will adopt the relevant features.

As a statutory consultee, the County Council has a duty to respond to consultations within **21 days**. The 21 day period will not begin until we have received sufficient information to enable us to provide a meaningful response.

Please ensure all data is sent to us via the relevant Local Planning Authority.

For guidance on providing the correct information, we recommend you use our **Surface Water Management Pre-application service** which provides clear guidance on what is required for us to recommend that planning permission is granted and consider the works as best practise. For full details, please visit: <https://www.hants.gov.uk/landplanningandenvironment/environment/flooding/planning> and click on [pre-application advice request form](#).

This response has been provided using the best knowledge and information submitted as part of the planning application at the time of responding and is reliant on the accuracy of that information.

Yours faithfully,



Flood and Water Management Team  
Economy, Transport & Environment Department,  
Hampshire County Council, 1st Floor, Ell Court West,  
The Castle, Winchester, Hampshire SO23 8UD

Web:

<https://www.hants.gov.uk/landplanningandenvironment/environment/flooding>

### **General guidance for the application**

*It is important to ensure that the long-term maintenance and responsibility for Sustainable Drainage Systems is agreed between the Local Planning Authority and the applicant before planning permission is granted. This should involve discussions with those adopting and/or maintaining the proposed systems, which could include the Highway Authority, Planning Authority, Parish Councils, Water Companies and private management companies.*

*For SuDS systems to be adopted by Hampshire Highways it is recommended that you visit the website at:*

<https://www.hants.gov.uk/transport/developers/constructionstandards> for guidance on which drainage features would be suitable for adoption.

*Where the proposals are connecting to an existing drainage system it is likely that the authorities responsible for maintaining those systems will have their own design requirements. These requirements will need to be reviewed and agreed as part of any surface water drainage scheme.*

### **Works in relation to ordinary watercourses**

**PLEASE NOTE:** *If the proposals include works to an ordinary watercourse, under the Land Drainage Act 1991, as amended by the Flood and Water Management Act 2010, prior consent from the Lead Local Flood Authority is required. **This consent is required as a separate permission to planning.***

*Information on ordinary watercourse consenting can be found at the following link*

<https://www.hants.gov.uk/landplanningandenvironment/environment/flooding/c/hangewatercourse>

*It is strongly recommended that this information is reviewed before Land Drainage consent application is made.*

*For guidance on providing the correct information, we recommend you use our **Ordinary Watercourse Consents Pre-application service** and help avoid delays occurring at the formal application stage. A Pre-application service for Ordinary Watercourse Consents is available, allowing consents to go through in a smoother, often more timely manner. For full information please visit:*

<https://www.hants.gov.uk/landplanningandenvironment/environment/flooding/c/hangewatercourse>

## **APPENDIX B**

### **MicroDrainage Calculations**

|                                                          |                                  |                                                                                     |
|----------------------------------------------------------|----------------------------------|-------------------------------------------------------------------------------------|
| Odyssey Markides LLP                                     |                                  | Page 1                                                                              |
| Tuscany House<br>White Hart Lane<br>Basingstoke RG21 4AF |                                  |  |
| Date 25/05/2021 12:28<br>File 2021-05-09 Basins I and... | Designed by BASPC1<br>Checked by |                                                                                     |
| Innovyze                                                 | Network 2020.1                   |                                                                                     |

### STORM SEWER DESIGN by the Modified Rational Method

#### Design Criteria for Storm

Pipe Sizes STANDARD Manhole Sizes STANDARD

FSR Rainfall Model - England and Wales

|                                      |        |                                       |       |
|--------------------------------------|--------|---------------------------------------|-------|
| Return Period (years)                | 100    | PIMP (%)                              | 100   |
| M5-60 (mm)                           | 19.900 | Add Flow / Climate Change (%)         | 0     |
| Ratio R                              | 0.350  | Minimum Backdrop Height (m)           | 0.200 |
| Maximum Rainfall (mm/hr)             | 50     | Maximum Backdrop Height (m)           | 1.500 |
| Maximum Time of Concentration (mins) | 30     | Min Design Depth for Optimisation (m) | 1.200 |
| Foul Sewage (l/s/ha)                 | 0.000  | Min Vel for Auto Design only (m/s)    | 1.00  |
| Volumetric Runoff Coeff.             | 0.750  | Min Slope for Optimisation (1:X)      | 500   |

Designed with Level Soffits

#### Time Area Diagram for Storm

| Time<br>(mins) | Area<br>(ha) | Time<br>(mins) | Area<br>(ha) |
|----------------|--------------|----------------|--------------|
| 0-4            | 0.386        | 4-8            | 0.602        |

Total Area Contributing (ha) = 0.988

Total Pipe Volume (m³) = 41.916

#### Network Design Table for Storm

« - Indicates pipe capacity < flow

| PN     | Length<br>(m) | Fall<br>(m) | Slope<br>(1:X) | I.Area<br>(ha) | T.E.<br>(mins) | Base<br>Flow (l/s) | k<br>(mm) | HYD<br>SECT | DIA<br>(mm) | Section Type | Auto<br>Design                                                                        |
|--------|---------------|-------------|----------------|----------------|----------------|--------------------|-----------|-------------|-------------|--------------|---------------------------------------------------------------------------------------|
| S1.000 | 4.862         | 0.161       | 30.2           | 0.023          | 4.00           | 0.0                | 0.600     | o           | 150         | Pipe/Conduit |  |
| S1.001 | 33.610        | 0.862       | 39.0           | 0.071          | 0.00           | 0.0                | 0.600     | o           | 225         | Pipe/Conduit |  |
| S1.002 | 23.881        | 0.353       | 67.7           | 0.036          | 0.00           | 0.0                | 0.600     | o           | 225         | Pipe/Conduit |  |
| S1.003 | 9.044         | 0.270       | 33.5           | 0.050          | 0.00           | 0.0                | 0.600     | o           | 225         | Pipe/Conduit |  |
| S1.004 | 33.270        | 0.746       | 44.6           | 0.005          | 0.00           | 0.0                | 0.600     | o           | 225         | Pipe/Conduit |  |

#### Network Results Table

| PN     | Rain<br>(mm/hr) | T.C.<br>(mins) | US/IL<br>(m) | Σ I.Area<br>(ha) | Σ Base<br>Flow (l/s) | Foul<br>(l/s) | Add Flow<br>(l/s) | Vel<br>(m/s) | Cap<br>(l/s) | Flow<br>(l/s) |
|--------|-----------------|----------------|--------------|------------------|----------------------|---------------|-------------------|--------------|--------------|---------------|
| S1.000 | 50.00           | 4.04           | 26.241       | 0.023            | 0.0                  | 0.0           | 0.0               | 1.84         | 32.5         | 3.1           |
| S1.001 | 50.00           | 4.31           | 26.005       | 0.094            | 0.0                  | 0.0           | 0.0               | 2.10         | 83.6         | 12.7          |
| S1.002 | 50.00           | 4.56           | 25.143       | 0.130            | 0.0                  | 0.0           | 0.0               | 1.59         | 63.3         | 17.6          |
| S1.003 | 50.00           | 4.63           | 24.790       | 0.180            | 0.0                  | 0.0           | 0.0               | 2.27         | 90.2         | 24.4          |
| S1.004 | 50.00           | 4.91           | 24.520       | 0.185            | 0.0                  | 0.0           | 0.0               | 1.96         | 78.1         | 25.1          |



|                                                          |                                  |                                                                                     |
|----------------------------------------------------------|----------------------------------|-------------------------------------------------------------------------------------|
| Odyssey Markides LLP                                     |                                  | Page 3                                                                              |
| Tuscany House<br>White Hart Lane<br>Basingstoke RG21 4AF |                                  |  |
| Date 25/05/2021 12:28<br>File 2021-05-09 Basins I and... | Designed by BASPC1<br>Checked by |                                                                                     |
| Innovyze                                                 | Network 2020.1                   |                                                                                     |

#### Network Design Table for Storm

| PN     | Length<br>(m) | Fall<br>(m) | Slope<br>(1:X) | I.Area<br>(ha) | T.E.<br>(mins) | Base<br>Flow (l/s) | k<br>(mm) | HYD<br>SECT | DIA<br>(mm) | Section Type | Auto<br>Design                                                                        |
|--------|---------------|-------------|----------------|----------------|----------------|--------------------|-----------|-------------|-------------|--------------|---------------------------------------------------------------------------------------|
| S4.002 | 15.165        | 0.283       | 53.6           | 0.011          | 0.00           | 0.0                | 0.600     | o           | 225         | Pipe/Conduit |    |
| S1.012 | 7.910         | 0.025       | 313.0          | 0.030          | 0.00           | 0.0                | 0.600     | o           | 375         | Pipe/Conduit |    |
| S1.013 | 6.861         | 0.020       | 350.0          | 0.000          | 0.00           | 0.0                | 0.600     | o           | 450         | Pipe/Conduit |    |
| S1.014 | 6.475         | 0.097       | 66.8           | 0.007          | 0.00           | 0.0                | 0.600     | o           | 450         | Pipe/Conduit |    |
| S1.015 | 17.327        | 0.050       | 350.0          | 0.004          | 0.00           | 0.0                | 0.600     | o           | 450         | Pipe/Conduit |    |
| S1.016 | 36.838        | 0.126       | 292.4          | 0.000          | 0.00           | 0.0                | 0.600     | o           | 450         | Pipe/Conduit |    |
| S6.000 | 20.356        | 0.136       | 150.0          | 0.011          | 4.00           | 0.0                | 0.600     | o           | 150         | Pipe/Conduit |    |
| S6.001 | 28.557        | 0.190       | 150.0          | 0.011          | 0.00           | 0.0                | 0.600     | o           | 150         | Pipe/Conduit |    |
| S6.002 | 56.866        | 1.400       | 40.6           | 0.019          | 0.00           | 0.0                | 0.600     | o           | 150         | Pipe/Conduit |    |
| S6.003 | 27.554        | 0.580       | 47.5           | 0.050          | 0.00           | 0.0                | 0.600     | o           | 150         | Pipe/Conduit |    |
| S6.004 | 27.972        | 0.186       | 150.4          | 0.000          | 0.00           | 0.0                | 0.600     | o           | 150         | Pipe/Conduit |   |
| S6.005 | 35.180        | 0.514       | 68.5           | 0.000          | 0.00           | 0.0                | 0.600     | o           | 150         | Pipe/Conduit |  |
| S1.017 | 48.497        | 0.550       | 88.2           | 0.000          | 0.00           | 0.0                | 0.600     | o           | 450         | Pipe/Conduit |  |
| S1.018 | 13.823        | 0.168       | 82.3           | 0.000          | 0.00           | 0.0                | 0.600     | o           | 300         | Pipe/Conduit |  |

#### Network Results Table

| PN     | Rain<br>(mm/hr) | T.C.<br>(mins) | US/IL<br>(m) | Σ I.Area<br>(ha) | Σ Base<br>Flow (l/s) | Foul<br>(l/s) | Add Flow<br>(l/s) | Vel<br>(m/s) | Cap<br>(l/s) | Flow<br>(l/s) |
|--------|-----------------|----------------|--------------|------------------|----------------------|---------------|-------------------|--------------|--------------|---------------|
| S4.002 | 50.00           | 4.43           | 21.425       | 0.152            | 0.0                  | 0.0           | 0.0               | 1.79         | 71.2         | 20.6          |
| S1.012 | 50.00           | 5.88           | 20.992       | 0.886            | 0.0                  | 0.0           | 0.0               | 1.02         | 112.5        | 120.0         |
| S1.013 | 50.00           | 5.99           | 20.892       | 0.886            | 0.0                  | 0.0           | 0.0               | 1.08         | 171.9        | 120.0         |
| S1.014 | 50.00           | 6.03           | 20.872       | 0.893            | 0.0                  | 0.0           | 0.0               | 2.49         | 396.2        | 120.9         |
| S1.015 | 50.00           | 6.30           | 20.775       | 0.897            | 0.0                  | 0.0           | 0.0               | 1.08         | 171.9        | 121.5         |
| S1.016 | 50.00           | 6.82           | 20.726       | 0.897            | 0.0                  | 0.0           | 0.0               | 1.18         | 188.3        | 121.5         |
| S6.000 | 50.00           | 4.41           | 23.906       | 0.011            | 0.0                  | 0.0           | 0.0               | 0.82         | 14.5         | 1.5           |
| S6.001 | 50.00           | 5.00           | 23.770       | 0.022            | 0.0                  | 0.0           | 0.0               | 0.82         | 14.5         | 3.0           |
| S6.002 | 50.00           | 5.59           | 23.580       | 0.041            | 0.0                  | 0.0           | 0.0               | 1.58         | 28.0         | 5.6           |
| S6.003 | 50.00           | 5.91           | 22.180       | 0.091            | 0.0                  | 0.0           | 0.0               | 1.46         | 25.9         | 12.3          |
| S6.004 | 50.00           | 6.48           | 21.600       | 0.091            | 0.0                  | 0.0           | 0.0               | 0.82         | 14.4         | 12.3          |
| S6.005 | 50.00           | 6.96           | 21.414       | 0.091            | 0.0                  | 0.0           | 0.0               | 1.22         | 21.5         | 12.3          |
| S1.017 | 50.00           | 7.33           | 20.600       | 0.988            | 0.0                  | 0.0           | 0.0               | 2.17         | 344.5        | 133.8         |
| S1.018 | 50.00           | 7.47           | 20.050       | 0.988            | 0.0                  | 0.0           | 0.0               | 1.73         | 122.6        | 133.8         |

| Odyssey Markides LLP                                     |           |              |               |                                  |        |                           | Page 4                                                                              |        |                   |
|----------------------------------------------------------|-----------|--------------|---------------|----------------------------------|--------|---------------------------|-------------------------------------------------------------------------------------|--------|-------------------|
| Tuscany House<br>White Hart Lane<br>Basingstoke RG21 4AF |           |              |               |                                  |        |                           |  |        |                   |
| Date 25/05/2021 12:28<br>File 2021-05-09 Basins I and... |           |              |               | Designed by BASPC1<br>Checked by |        |                           |                                                                                     |        |                   |
| Innovyze                                                 |           |              |               | Network 2020.1                   |        |                           |                                                                                     |        |                   |
| Manhole Schedules for Storm                              |           |              |               |                                  |        |                           |                                                                                     |        |                   |
| MH Name                                                  | MH CL (m) | MH Depth (m) | MH Connection | MH Diam., L*W (mm)               | PN     | Pipe Out Invert Level (m) | Diameter (mm)                                                                       | PN     | Pipe Invert Level |
| SPP1                                                     | 27.241    | 1.000        | Open Manhole  | 1200                             | S1.000 | 26.241                    | 150                                                                                 |        |                   |
| SHBRAKE PP1                                              | 27.430    | 1.425        | Open Manhole  | 1200                             | S1.001 | 26.005                    | 225                                                                                 | S1.000 | 2                 |
| S3                                                       | 26.568    | 1.425        | Open Manhole  | 1200                             | S1.002 | 25.143                    | 225                                                                                 | S1.001 | 2                 |
| S4                                                       | 26.215    | 1.425        | Open Manhole  | 1200                             | S1.003 | 24.790                    | 225                                                                                 | S1.002 | 2                 |
| S5                                                       | 25.945    | 1.425        | Open Manhole  | 1200                             | S1.004 | 24.520                    | 225                                                                                 | S1.003 | 2                 |
| SPP2                                                     | 25.217    | 1.000        | Open Manhole  | 1200                             | S2.000 | 24.217                    | 150                                                                                 |        |                   |
| SHBRAKE PP2                                              | 25.800    | 1.713        | Open Manhole  | 1200                             | S2.001 | 24.087                    | 225                                                                                 | S2.000 | 2                 |
| S8                                                       | 25.458    | 1.528        | Open Manhole  | 1200                             | S2.002 | 23.930                    | 225                                                                                 | S2.001 | 2                 |
| S9                                                       | 25.390    | 1.489        | Open Manhole  | 1200                             | S2.003 | 23.901                    | 225                                                                                 | S2.002 | 2                 |
| S10                                                      | 25.202    | 1.503        | Open Manhole  | 1200                             | S1.005 | 23.699                    | 300                                                                                 | S1.004 | 2                 |
|                                                          |           |              |               |                                  |        |                           |                                                                                     | S2.003 | 2                 |
| S11                                                      | 24.804    | 1.503        | Open Manhole  | 1200                             | S1.006 | 23.301                    | 300                                                                                 | S1.005 | 2                 |
| S12                                                      | 24.441    | 1.504        | Open Manhole  | 1200                             | S1.007 | 22.938                    | 300                                                                                 | S1.006 | 2                 |
| S13                                                      | 24.097    | 1.503        | Open Manhole  | 1200                             | S1.008 | 22.594                    | 300                                                                                 | S1.007 | 2                 |
| S14                                                      | 24.058    | 1.425        | Open Manhole  | 1200                             | S3.000 | 22.633                    | 225                                                                                 |        |                   |
| S15                                                      | 23.758    | 1.425        | Open Manhole  | 1200                             | S3.001 | 22.333                    | 225                                                                                 | S3.000 | 2                 |
| S16                                                      | 23.662    | 1.541        | Open Manhole  | 1200                             | S1.009 | 22.121                    | 300                                                                                 | S1.008 | 2                 |
|                                                          |           |              |               |                                  |        |                           |                                                                                     | S3.001 | 2                 |
| S17                                                      | 23.127    | 1.503        | Open Manhole  | 1200                             | S1.010 | 21.625                    | 300                                                                                 | S1.009 | 2                 |
| S18                                                      | 22.841    | 1.403        | Open Manhole  | 1200                             | S1.011 | 21.438                    | 300                                                                                 | S1.010 | 2                 |
| S19                                                      | 24.537    | 1.425        | Open Manhole  | 1200                             | S4.000 | 23.112                    | 225                                                                                 |        |                   |
| S20                                                      | 23.504    | 1.425        | Open Manhole  | 1200                             | S4.001 | 22.079                    | 225                                                                                 | S4.000 | 2                 |
| SPP3                                                     | 22.895    | 1.000        | Open Manhole  | 1200                             | S5.000 | 21.895                    | 150                                                                                 |        |                   |
| SHBRAKE PP3                                              | 22.850    | 1.425        | Open Manhole  | 1200                             | S4.002 | 21.425                    | 225                                                                                 | S4.001 | 2                 |
|                                                          |           |              |               |                                  |        |                           |                                                                                     | S5.000 | 2                 |
| S23                                                      | 22.467    | 1.475        | Open Manhole  | 1350                             | S1.012 | 20.992                    | 375                                                                                 | S1.011 | 2                 |
|                                                          |           |              |               |                                  |        |                           |                                                                                     | S4.002 | 2                 |
| S24                                                      | 22.335    | 1.444        | Open Manhole  | 1350                             | S1.013 | 20.892                    | 450                                                                                 | S1.012 | 2                 |
| S25                                                      | 22.229    | 1.357        | Open Manhole  | 1350                             | S1.014 | 20.872                    | 450                                                                                 | S1.013 | 2                 |
| S26                                                      | 22.132    | 1.357        | Open Manhole  | 1350                             | S1.015 | 20.775                    | 450                                                                                 | S1.014 | 2                 |
| S27                                                      | 22.602    | 1.876        | Open Manhole  | 1350                             | S1.016 | 20.726                    | 450                                                                                 | S1.015 | 2                 |
| S28                                                      | 25.256    | 1.350        | Open Manhole  | 1200                             | S6.000 | 23.906                    | 150                                                                                 |        |                   |
| S29                                                      | 25.560    | 1.789        | Open Manhole  | 1200                             | S6.001 | 23.770                    | 150                                                                                 | S6.000 | 2                 |
| S30                                                      | 25.234    | 1.654        | Open Manhole  | 1200                             | S6.002 | 23.580                    | 150                                                                                 | S6.001 | 2                 |
| S31                                                      | 23.530    | 1.350        | Open Manhole  | 1200                             | S6.003 | 22.180                    | 150                                                                                 | S6.002 | 2                 |
| SBASIN J                                                 | 22.500    | 0.900        | Open Manhole  | 1200                             | S6.004 | 21.600                    | 150                                                                                 | S6.003 | 2                 |
| SHBRAKE BASIN J                                          | 22.500    | 1.086        | Open Manhole  | 1200                             | S6.005 | 21.414                    | 150                                                                                 | S6.004 | 2                 |
| SBASIN I                                                 | 21.600    | 1.000        | Open Manhole  | 1350                             | S1.017 | 20.600                    | 450                                                                                 | S1.016 | 2                 |
| ©1982-2020 Innovyze                                      |           |              |               |                                  |        |                           |                                                                                     |        |                   |

|                                                          |                                  |                                                                                     |
|----------------------------------------------------------|----------------------------------|-------------------------------------------------------------------------------------|
| Odyssey Markides LLP                                     |                                  | Page 5                                                                              |
| Tuscany House<br>White Hart Lane<br>Basingstoke RG21 4AF |                                  |  |
| Date 25/05/2021 12:28<br>File 2021-05-09 Basins I and... | Designed by BASPC1<br>Checked by |                                                                                     |
| Innovyze                                                 | Network 2020.1                   |                                                                                     |

Manhole Schedules for Storm

| MH Name              | MH CL (m) | MH Depth (m) | MH Connection | MH Diam., L*W (mm) | PN     | Pipe Out Invert Level (m) | Diameter (mm) | PN     | Pipes In Invert Level (m) | Diameter (mm) |
|----------------------|-----------|--------------|---------------|--------------------|--------|---------------------------|---------------|--------|---------------------------|---------------|
| SHBRAKE BASIN I<br>S | 21.100    | 1.050        | Open Manhole  | 1350               | S1.018 | 20.050                    | 300           | S6.005 | 20.900                    | 150           |
|                      | 20.300    | 0.418        | Open Manhole  | 0                  |        | OUTFALL                   |               | S1.017 | 20.050                    | 450           |
|                      |           |              |               |                    |        |                           |               | S1.018 | 19.882                    | 300           |

| MH Name     | Manhole Easting (m) | Manhole Northing (m) | Intersection Easting (m) | Intersection Northing (m) | Manhole Access | Layout (North)                                                                        |
|-------------|---------------------|----------------------|--------------------------|---------------------------|----------------|---------------------------------------------------------------------------------------|
| SPP1        | 449017.276          | 116204.217           | 449017.276               | 116204.217                | Required       |   |
| SHBRAKE PP1 | 449017.901          | 116209.038           | 449017.901               | 116209.038                | Required       |  |
| S3          | 448988.776          | 116225.812           | 448988.776               | 116225.812                | Required       |  |
| S4          | 449000.622          | 116246.547           | 449000.622               | 116246.547                | Required       |  |
| S5          | 448992.771          | 116251.037           | 448992.771               | 116251.037                | Required       |  |
| SPP2        | 449059.454          | 116257.872           | 449059.454               | 116257.872                | Required       |  |
| SHBRAKE PP2 | 449054.217          | 116251.472           | 449054.217               | 116251.472                | Required       |  |
| S8          | 449031.533          | 116264.525           | 449031.533               | 116264.525                | Required       |  |
| S9          | 449029.275          | 116268.836           | 449029.275               | 116268.836                | Required       |  |
| S10         | 449010.637          | 116279.103           | 449010.637               | 116279.103                | Required       |  |
| S11         | 449017.601          | 116291.679           | 449017.601               | 116291.679                | Required       |  |
| S12         | 449021.778          | 116304.213           | 449021.778               | 116304.213                | Required       |  |



Micro  
Drainage

|                    |
|--------------------|
| Designed by BASPC1 |
| Checked by         |

---

Network 2020.1








| MH Name | Manhole Easting (m) | Manhole Northing (m) | Intersection Easting (m) | Intersection Northing (m) | Manhole Access | Layout (North) |
|---------|---------------------|----------------------|--------------------------|---------------------------|----------------|----------------|
| S13     | 449028.405          | 116315.288           | 449028.405               | 116315.288                | Required       |                |
| S14     | 449077.743          | 116305.142           | 449077.743               | 116305.142                | Required       |                |
| S15     | 449056.035          | 116318.221           | 449056.035               | 116318.221                | Required       |                |
| S16     | 449036.410          | 116328.985           | 449036.410               | 116328.985                | Required       |                |
| S17     | 449045.466          | 116346.481           | 449045.466               | 116346.481                | Required       |                |
| S18     | 449052.354          | 116356.235           | 449052.354               | 116356.235                | Required       |                |
| S19     | 449110.976          | 116349.600           | 449110.976               | 116349.600                | Required       |                |
| S20     | 449086.876          | 116361.476           | 449086.876               | 116361.476                | Required       |                |
| SPP3    | 449075.530          | 116372.816           | 449075.530               | 116372.816                | Required       |                |
| SHBRAKE | PP3                 | 449070.626           | 116368.435               | 449070.626                | Required       |                |
| S23     | 449056.346          | 116373.540           | 449056.346               | 116373.540                | Required       |                |
| S24     | 449059.135          | 116380.942           | 449059.135               | 116380.942                | Required       |                |
| S25     | 449061.639          | 116387.330           | 449061.639               | 116387.330                | Required       |                |
| S26     | 449060.142          | 116393.629           | 449060.142               | 116393.629                | Required       |                |
| S27     | 449066.588          | 116409.712           | 449066.588               | 116409.712                | Required       |                |



|                    |
|--------------------|
| Designed by BASPC1 |
| Checked by         |

---

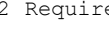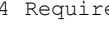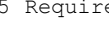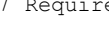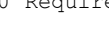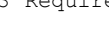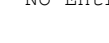Network 2020.1

| MH Name         | Manhole Easting (m) | Manhole Northing (m) | Intersection Easting (m) | Intersection Northing (m) | Manhole Access | Layout (North)                                                                        |
|-----------------|---------------------|----------------------|--------------------------|---------------------------|----------------|---------------------------------------------------------------------------------------|
| S28             | 449131.816          | 116327.692           | 449131.816               | 116327.692                | Required       |    |
| S29             | 449141.616          | 116345.534           | 449141.616               | 116345.534                | Required       |    |
| S30             | 449151.873          | 116372.185           | 449151.873               | 116372.185                | Required       |    |
| S31             | 449099.208          | 116393.637           | 449099.208               | 116393.637                | Required       |    |
| SBASIN J        | 449110.340          | 116418.843           | 449110.340               | 116418.843                | Required       |   |
| SHBRAKE BASIN J | 449085.669          | 116432.026           | 449085.669               | 116432.026                | Required       |  |
| SBASIN I        | 449052.501          | 116443.750           | 449052.501               | 116443.750                | Required       |  |
| SHBRAKE BASIN I | 449007.623          | 116462.133           | 449007.623               | 116462.133                | Required       |  |
| S               | 448995.517          | 116468.805           |                          |                           | No Entry       |  |

|                                                          |                                  |                                                                                     |
|----------------------------------------------------------|----------------------------------|-------------------------------------------------------------------------------------|
| Odyssey Markides LLP                                     |                                  | Page 8                                                                              |
| Tuscany House<br>White Hart Lane<br>Basingstoke RG21 4AF |                                  |  |
| Date 25/05/2021 12:28<br>File 2021-05-09 Basins I and... | Designed by BASPC1<br>Checked by |                                                                                     |
| Innovyze                                                 | Network 2020.1                   |                                                                                     |

PIPELINE SCHEDULES for Storm

Upstream Manhole

| PN     | Hyd  | Diam | MH          | C.Level | I.Level | D.Depth | MH           | MH DIAM., L*W |
|--------|------|------|-------------|---------|---------|---------|--------------|---------------|
|        | Sect | (mm) | Name        | (m)     | (m)     | (m)     | Connection   | (mm)          |
| S1.000 | o    | 150  | SPP1        | 27.241  | 26.241  | 0.850   | Open Manhole | 1200          |
| S1.001 | o    | 225  | SHBRAKE PP1 | 27.430  | 26.005  | 1.200   | Open Manhole | 1200          |
| S1.002 | o    | 225  | S3          | 26.568  | 25.143  | 1.200   | Open Manhole | 1200          |
| S1.003 | o    | 225  | S4          | 26.215  | 24.790  | 1.200   | Open Manhole | 1200          |
| S1.004 | o    | 225  | S5          | 25.945  | 24.520  | 1.200   | Open Manhole | 1200          |
| S2.000 | o    | 150  | SPP2        | 25.217  | 24.217  | 0.850   | Open Manhole | 1200          |
| S2.001 | o    | 225  | SHBRAKE PP2 | 25.800  | 24.087  | 1.488   | Open Manhole | 1200          |
| S2.002 | o    | 225  | S8          | 25.458  | 23.930  | 1.303   | Open Manhole | 1200          |
| S2.003 | o    | 225  | S9          | 25.390  | 23.901  | 1.264   | Open Manhole | 1200          |
| S1.005 | o    | 300  | S10         | 25.202  | 23.699  | 1.203   | Open Manhole | 1200          |
| S1.006 | o    | 300  | S11         | 24.804  | 23.301  | 1.203   | Open Manhole | 1200          |
| S1.007 | o    | 300  | S12         | 24.441  | 22.938  | 1.204   | Open Manhole | 1200          |
| S1.008 | o    | 300  | S13         | 24.097  | 22.594  | 1.203   | Open Manhole | 1200          |
| S3.000 | o    | 225  | S14         | 24.058  | 22.633  | 1.200   | Open Manhole | 1200          |
| S3.001 | o    | 225  | S15         | 23.758  | 22.333  | 1.200   | Open Manhole | 1200          |
| S1.009 | o    | 300  | S16         | 23.662  | 22.121  | 1.241   | Open Manhole | 1200          |
| S1.010 | o    | 300  | S17         | 23.127  | 21.625  | 1.203   | Open Manhole | 1200          |

Downstream Manhole

| PN     | Length | Slope | MH          | C.Level | I.Level | D.Depth | MH           | MH DIAM., L*W |
|--------|--------|-------|-------------|---------|---------|---------|--------------|---------------|
|        | (m)    | (1:X) | Name        | (m)     | (m)     | (m)     | Connection   | (mm)          |
| S1.000 | 4.862  | 30.2  | SHBRAKE PP1 | 27.430  | 26.080  | 1.200   | Open Manhole | 1200          |
| S1.001 | 33.610 | 39.0  | S3          | 26.568  | 25.143  | 1.200   | Open Manhole | 1200          |
| S1.002 | 23.881 | 67.7  | S4          | 26.215  | 24.790  | 1.200   | Open Manhole | 1200          |
| S1.003 | 9.044  | 33.5  | S5          | 25.945  | 24.520  | 1.200   | Open Manhole | 1200          |
| S1.004 | 33.270 | 44.6  | S10         | 25.202  | 23.774  | 1.203   | Open Manhole | 1200          |
| S2.000 | 8.269  | 150.0 | SHBRAKE PP2 | 25.800  | 24.162  | 1.488   | Open Manhole | 1200          |
| S2.001 | 26.172 | 167.0 | S8          | 25.458  | 23.930  | 1.303   | Open Manhole | 1200          |
| S2.002 | 4.867  | 167.0 | S9          | 25.390  | 23.901  | 1.264   | Open Manhole | 1200          |
| S2.003 | 21.279 | 167.0 | S10         | 25.202  | 23.774  | 1.203   | Open Manhole | 1200          |
| S1.005 | 14.376 | 36.1  | S11         | 24.804  | 23.301  | 1.203   | Open Manhole | 1200          |
| S1.006 | 13.212 | 36.4  | S12         | 24.441  | 22.938  | 1.204   | Open Manhole | 1200          |
| S1.007 | 12.906 | 37.5  | S13         | 24.097  | 22.594  | 1.203   | Open Manhole | 1200          |
| S1.008 | 15.865 | 33.5  | S16         | 23.662  | 22.121  | 1.241   | Open Manhole | 1200          |
| S3.000 | 25.344 | 84.5  | S15         | 23.758  | 22.333  | 1.200   | Open Manhole | 1200          |
| S3.001 | 22.383 | 162.9 | S16         | 23.662  | 22.196  | 1.241   | Open Manhole | 1200          |
| S1.009 | 19.700 | 39.7  | S17         | 23.127  | 21.625  | 1.203   | Open Manhole | 1200          |
| S1.010 | 11.941 | 63.9  | S18         | 22.841  | 21.438  | 1.103   | Open Manhole | 1200          |

|                                                          |                                  |                                                                                     |
|----------------------------------------------------------|----------------------------------|-------------------------------------------------------------------------------------|
| Odyssey Markides LLP                                     |                                  | Page 9                                                                              |
| Tuscany House<br>White Hart Lane<br>Basingstoke RG21 4AF |                                  |  |
| Date 25/05/2021 12:28<br>File 2021-05-09 Basins I and... | Designed by BASPC1<br>Checked by |                                                                                     |
| Innovyze                                                 | Network 2020.1                   |                                                                                     |

PIPELINE SCHEDULES for Storm

Upstream Manhole

| PN     | Hyd Sect | Diam (mm) | MH Name         | C.Level (m) | I.Level (m) | D.Depth (m) | MH Connection | MH DIAM., L*W (mm) |
|--------|----------|-----------|-----------------|-------------|-------------|-------------|---------------|--------------------|
| S1.011 | o        | 300       | S18             | 22.841      | 21.438      | 1.103       | Open Manhole  | 1200               |
| S4.000 | o        | 225       | S19             | 24.537      | 23.112      | 1.200       | Open Manhole  | 1200               |
| S4.001 | o        | 225       | S20             | 23.504      | 22.079      | 1.200       | Open Manhole  | 1200               |
| S5.000 | o        | 150       | SPP3            | 22.895      | 21.895      | 0.850       | Open Manhole  | 1200               |
| S4.002 | o        | 225       | SHBRAKE PP3     | 22.850      | 21.425      | 1.200       | Open Manhole  | 1200               |
| S1.012 | o        | 375       | S23             | 22.467      | 20.992      | 1.100       | Open Manhole  | 1350               |
| S1.013 | o        | 450       | S24             | 22.335      | 20.892      | 0.994       | Open Manhole  | 1350               |
| S1.014 | o        | 450       | S25             | 22.229      | 20.872      | 0.907       | Open Manhole  | 1350               |
| S1.015 | o        | 450       | S26             | 22.132      | 20.775      | 0.907       | Open Manhole  | 1350               |
| S1.016 | o        | 450       | S27             | 22.602      | 20.726      | 1.426       | Open Manhole  | 1350               |
| S6.000 | o        | 150       | S28             | 25.256      | 23.906      | 1.200       | Open Manhole  | 1200               |
| S6.001 | o        | 150       | S29             | 25.560      | 23.770      | 1.639       | Open Manhole  | 1200               |
| S6.002 | o        | 150       | S30             | 25.234      | 23.580      | 1.504       | Open Manhole  | 1200               |
| S6.003 | o        | 150       | S31             | 23.530      | 22.180      | 1.200       | Open Manhole  | 1200               |
| S6.004 | o        | 150       | SBASIN J        | 22.500      | 21.600      | 0.750       | Open Manhole  | 1200               |
| S6.005 | o        | 150       | SHBRAKE BASIN J | 22.500      | 21.414      | 0.936       | Open Manhole  | 1200               |

Downstream Manhole

| PN     | Length (m) | Slope (1:X) | MH Name         | C.Level (m) | I.Level (m) | D.Depth (m) | MH Connection | MH DIAM., L*W (mm) |
|--------|------------|-------------|-----------------|-------------|-------------|-------------|---------------|--------------------|
| S1.011 | 17.760     | 47.9        | S23             | 22.467      | 21.067      | 1.100       | Open Manhole  | 1350               |
| S4.000 | 26.867     | 26.0        | S20             | 23.504      | 22.079      | 1.200       | Open Manhole  | 1200               |
| S4.001 | 17.677     | 27.0        | SHBRAKE PP3     | 22.850      | 21.425      | 1.200       | Open Manhole  | 1200               |
| S5.000 | 6.576      | 16.6        | SHBRAKE PP3     | 22.850      | 21.500      | 1.200       | Open Manhole  | 1200               |
| S4.002 | 15.165     | 53.6        | S23             | 22.467      | 21.142      | 1.100       | Open Manhole  | 1350               |
| S1.012 | 7.910      | 313.0       | S24             | 22.335      | 20.967      | 0.994       | Open Manhole  | 1350               |
| S1.013 | 6.861      | 350.0       | S25             | 22.229      | 20.872      | 0.907       | Open Manhole  | 1350               |
| S1.014 | 6.475      | 66.8        | S26             | 22.132      | 20.775      | 0.907       | Open Manhole  | 1350               |
| S1.015 | 17.327     | 350.0       | S27             | 22.602      | 20.726      | 1.426       | Open Manhole  | 1350               |
| S1.016 | 36.838     | 292.4       | SBASIN I        | 21.600      | 20.600      | 0.550       | Open Manhole  | 1350               |
| S6.000 | 20.356     | 150.0       | S29             | 25.560      | 23.770      | 1.639       | Open Manhole  | 1200               |
| S6.001 | 28.557     | 150.0       | S30             | 25.234      | 23.580      | 1.504       | Open Manhole  | 1200               |
| S6.002 | 56.866     | 40.6        | S31             | 23.530      | 22.180      | 1.200       | Open Manhole  | 1200               |
| S6.003 | 27.554     | 47.5        | SBASIN J        | 22.500      | 21.600      | 0.750       | Open Manhole  | 1200               |
| S6.004 | 27.972     | 150.4       | SHBRAKE BASIN J | 22.500      | 21.414      | 0.936       | Open Manhole  | 1200               |
| S6.005 | 35.180     | 68.5        | SBASIN I        | 21.600      | 20.900      | 0.550       | Open Manhole  | 1350               |

|                                                          |                                  |                                                                                     |
|----------------------------------------------------------|----------------------------------|-------------------------------------------------------------------------------------|
| Odyssey Markides LLP                                     |                                  | Page 10                                                                             |
| Tuscany House<br>White Hart Lane<br>Basingstoke RG21 4AF |                                  |  |
| Date 25/05/2021 12:28<br>File 2021-05-09 Basins I and... | Designed by BASPC1<br>Checked by |                                                                                     |
| Innovyze                                                 | Network 2020.1                   |                                                                                     |

PIPELINE SCHEDULES for Storm

Upstream Manhole

| PN     | Hyd<br>Sect | Diam<br>(mm) | MH<br>Name      | C.Level<br>(m) | I.Level<br>(m) | D.Depth<br>(m) | MH<br>Connection | MH DIAM., L*W<br>(mm) |
|--------|-------------|--------------|-----------------|----------------|----------------|----------------|------------------|-----------------------|
| S1.017 | o           | 450          | SBASIN I        | 21.600         | 20.600         | 0.550          | Open Manhole     | 1350                  |
| S1.018 | o           | 300          | SHBRAKE BASIN I | 21.100         | 20.050         | 0.750          | Open Manhole     | 1350                  |

Downstream Manhole

| PN     | Length<br>(m) | Slope<br>(1:X) | MH<br>Name      | C.Level<br>(m) | I.Level<br>(m) | D.Depth<br>(m) | MH<br>Connection | MH DIAM., L*W<br>(mm) |
|--------|---------------|----------------|-----------------|----------------|----------------|----------------|------------------|-----------------------|
| S1.017 | 48.497        | 88.2           | SHBRAKE BASIN I | 21.100         | 20.050         | 0.600          | Open Manhole     | 1350                  |
| S1.018 | 13.823        | 82.3           | S               | 20.300         | 19.882         | 0.118          | Open Manhole     | 0                     |

|                                                          |                                  |                                                                                     |
|----------------------------------------------------------|----------------------------------|-------------------------------------------------------------------------------------|
| Odyssey Markides LLP                                     |                                  | Page 11                                                                             |
| Tuscany House<br>White Hart Lane<br>Basingstoke RG21 4AF |                                  |  |
| Date 25/05/2021 12:28<br>File 2021-05-09 Basins I and... | Designed by BASPC1<br>Checked by |                                                                                     |
| Innovyze                                                 | Network 2020.1                   |                                                                                     |

#### Area Summary for Storm

| Pipe Number | PIMP Type | PIMP Name | PIMP (%) | Gross Area (ha) | Imp. Area (ha) | Pipe Total (ha) |
|-------------|-----------|-----------|----------|-----------------|----------------|-----------------|
| 1.000       | -         | -         | 100      | 0.023           | 0.023          | 0.023           |
| 1.001       | -         | -         | 100      | 0.071           | 0.071          | 0.071           |
| 1.002       | -         | -         | 100      | 0.036           | 0.036          | 0.036           |
| 1.003       | -         | -         | 100      | 0.050           | 0.050          | 0.050           |
| 1.004       | -         | -         | 100      | 0.005           | 0.005          | 0.005           |
| 2.000       | -         | -         | 100      | 0.046           | 0.046          | 0.046           |
| 2.001       | -         | -         | 100      | 0.066           | 0.066          | 0.066           |
| 2.002       | -         | -         | 100      | 0.053           | 0.053          | 0.053           |
| 2.003       | -         | -         | 100      | 0.003           | 0.003          | 0.003           |
| 1.005       | -         | -         | 100      | 0.052           | 0.052          | 0.052           |
| 1.006       | -         | -         | 100      | 0.022           | 0.022          | 0.022           |
| 1.007       | -         | -         | 100      | 0.018           | 0.018          | 0.018           |
| 1.008       | -         | -         | 100      | 0.018           | 0.018          | 0.018           |
| 3.000       | -         | -         | 100      | 0.102           | 0.102          | 0.102           |
| 3.001       | -         | -         | 100      | 0.054           | 0.054          | 0.054           |
| 1.009       | -         | -         | 100      | 0.036           | 0.036          | 0.036           |
| 1.010       | -         | -         | 100      | 0.029           | 0.029          | 0.029           |
| 1.011       | -         | -         | 100      | 0.020           | 0.020          | 0.020           |
| 4.000       | -         | -         | 100      | 0.071           | 0.071          | 0.071           |
| 4.001       | -         | -         | 100      | 0.040           | 0.040          | 0.040           |
| 5.000       | -         | -         | 100      | 0.030           | 0.030          | 0.030           |
| 4.002       | -         | -         | 100      | 0.011           | 0.011          | 0.011           |
| 1.012       | -         | -         | 100      | 0.030           | 0.030          | 0.030           |
| 1.013       | -         | -         | 100      | 0.000           | 0.000          | 0.000           |
| 1.014       | -         | -         | 100      | 0.007           | 0.007          | 0.007           |
| 1.015       | -         | -         | 100      | 0.004           | 0.004          | 0.004           |
| 1.016       | -         | -         | 100      | 0.000           | 0.000          | 0.000           |
| 6.000       | -         | -         | 100      | 0.011           | 0.011          | 0.011           |
| 6.001       | -         | -         | 100      | 0.011           | 0.011          | 0.011           |
| 6.002       | -         | -         | 100      | 0.019           | 0.019          | 0.019           |
| 6.003       | -         | -         | 100      | 0.050           | 0.050          | 0.050           |
| 6.004       | -         | -         | 100      | 0.000           | 0.000          | 0.000           |
| 6.005       | -         | -         | 100      | 0.000           | 0.000          | 0.000           |
| 1.017       | -         | -         | 100      | 0.000           | 0.000          | 0.000           |
| 1.018       | -         | -         | 100      | 0.000           | 0.000          | 0.000           |
|             |           |           |          | Total           | Total          | Total           |
|             |           |           |          | 0.988           | 0.988          | 0.988           |

#### Surcharged Outfall Details for Storm

| Outfall Pipe Number             | Outfall Name | C. Level (m) | I. Level (m) | Min I. Level (m) | D,L (mm) | W (mm) |
|---------------------------------|--------------|--------------|--------------|------------------|----------|--------|
| S1.018                          | S            | 20.300       | 19.882       | 0.000            | 0        | 0      |
| Datum (m) 0.000 Offset (mins) 0 |              |              |              |                  |          |        |



|                                                          |                                  |                                                                                     |
|----------------------------------------------------------|----------------------------------|-------------------------------------------------------------------------------------|
| Odyssey Markides LLP                                     |                                  | Page 13                                                                             |
| Tuscany House<br>White Hart Lane<br>Basingstoke RG21 4AF |                                  |  |
| Date 25/05/2021 12:28<br>File 2021-05-09 Basins I and... | Designed by BASPC1<br>Checked by |                                                                                     |
| Innovyze                                                 | Network 2020.1                   |                                                                                     |

Online Controls for Storm

Hydro-Brake® Optimum Manhole: SHBRAKE PP1, DS/PN: S1.001, Volume (m³): 1.7

Unit Reference MD-SHE-0068-2000-0936-2000  
Design Head (m) 0.936  
Design Flow (l/s) 2.0  
Flush-Flo™ Calculated  
Objective Minimise upstream storage  
Application Surface  
Sump Available Yes  
Diameter (mm) 68  
Invert Level (m) 26.005  
Minimum Outlet Pipe Diameter (mm) 100  
Suggested Manhole Diameter (mm) 1200

| Control Points            | Head (m) | Flow (l/s) |
|---------------------------|----------|------------|
| Design Point (Calculated) | 0.936    | 2.0        |
| Flush-Flo™                | 0.287    | 2.0        |
| Kick-Flo®                 | 0.586    | 1.6        |
| Mean Flow over Head Range | -        | 1.8        |

The hydrological calculations have been based on the Head/Discharge relationship for the Hydro-Brake® Optimum as specified. Should another type of control device other than a Hydro-Brake Optimum® be utilised then these storage routing calculations will be invalidated

| Depth (m) | Flow (l/s) | Depth (m) | Flow (l/s) | Depth (m) | Flow (l/s) | Depth (m) | Flow (l/s) |
|-----------|------------|-----------|------------|-----------|------------|-----------|------------|
| 0.100     | 1.7        | 1.200     | 2.2        | 3.000     | 3.4        | 7.000     | 5.1        |
| 0.200     | 2.0        | 1.400     | 2.4        | 3.500     | 3.7        | 7.500     | 5.2        |
| 0.300     | 2.0        | 1.600     | 2.6        | 4.000     | 3.9        | 8.000     | 5.4        |
| 0.400     | 2.0        | 1.800     | 2.7        | 4.500     | 4.1        | 8.500     | 5.6        |
| 0.500     | 1.8        | 2.000     | 2.8        | 5.000     | 4.3        | 9.000     | 5.7        |
| 0.600     | 1.6        | 2.200     | 3.0        | 5.500     | 4.5        | 9.500     | 5.9        |
| 0.800     | 1.9        | 2.400     | 3.1        | 6.000     | 4.7        |           |            |
| 1.000     | 2.1        | 2.600     | 3.2        | 6.500     | 4.9        |           |            |

Orifice Manhole: SHBRAKE PP2, DS/PN: S2.001, Volume (m³): 2.1

Diameter (m) 0.045 Discharge Coefficient 0.600 Invert Level (m) 24.087

Hydro-Brake® Optimum Manhole: SHBRAKE PP3, DS/PN: S4.002, Volume (m³): 2.4

Unit Reference MD-SHE-0143-1000-1170-1000  
Design Head (m) 1.170  
Design Flow (l/s) 10.0  
Flush-Flo™ Calculated  
Objective Minimise upstream storage  
Application Surface  
Sump Available Yes  
Diameter (mm) 143

|                                                          |                                  |                                                                                     |
|----------------------------------------------------------|----------------------------------|-------------------------------------------------------------------------------------|
| Odyssey Markides LLP                                     |                                  | Page 14                                                                             |
| Tuscany House<br>White Hart Lane<br>Basingstoke RG21 4AF |                                  |  |
| Date 25/05/2021 12:28<br>File 2021-05-09 Basins I and... | Designed by BASPC1<br>Checked by |                                                                                     |
| Innovyze                                                 | Network 2020.1                   |                                                                                     |

**Hydro-Brake® Optimum Manhole: SHBRAKE PP3, DS/PN: S4.002, Volume (m³): 2.4**

Invert Level (m) 21.425  
Minimum Outlet Pipe Diameter (mm) 225  
Suggested Manhole Diameter (mm) 1200

| Control Points            | Head (m) | Flow (l/s) |
|---------------------------|----------|------------|
| Design Point (Calculated) | 1.170    | 10.0       |
| Flush-Flo™                | 0.348    | 10.0       |
| Kick-Flo®                 | 0.763    | 8.2        |
| Mean Flow over Head Range | -        | 8.6        |

The hydrological calculations have been based on the Head/Discharge relationship for the Hydro-Brake® Optimum as specified. Should another type of control device other than a Hydro-Brake Optimum® be utilised then these storage routing calculations will be invalidated

| Depth (m) | Flow (l/s) | Depth (m) | Flow (l/s) | Depth (m) | Flow (l/s) | Depth (m) | Flow (l/s) |
|-----------|------------|-----------|------------|-----------|------------|-----------|------------|
| 0.100     | 5.2        | 1.200     | 10.1       | 3.000     | 15.6       | 7.000     | 23.4       |
| 0.200     | 9.5        | 1.400     | 10.9       | 3.500     | 16.8       | 7.500     | 24.2       |
| 0.300     | 10.0       | 1.600     | 11.6       | 4.000     | 17.9       | 8.000     | 25.0       |
| 0.400     | 10.0       | 1.800     | 12.2       | 4.500     | 18.9       | 8.500     | 25.7       |
| 0.500     | 9.8        | 2.000     | 12.9       | 5.000     | 19.9       | 9.000     | 26.4       |
| 0.600     | 9.5        | 2.200     | 13.5       | 5.500     | 20.9       | 9.500     | 27.1       |
| 0.800     | 8.4        | 2.400     | 14.0       | 6.000     | 21.7       |           |            |
| 1.000     | 9.3        | 2.600     | 14.6       | 6.500     | 22.6       |           |            |

**Hydro-Brake® Optimum Manhole: SHBRAKE BASIN J, DS/PN: S6.005, Volume (m³): 1.7**

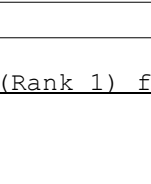
Unit Reference MD-SHE-0046-1000-1086-1000  
Design Head (m) 1.086  
Design Flow (l/s) 1.0  
Flush-Flo™ Calculated  
Objective Minimise upstream storage  
Application Surface  
Sump Available Yes  
Diameter (mm) 46  
Invert Level (m) 21.414  
Minimum Outlet Pipe Diameter (mm) 75  
Suggested Manhole Diameter (mm) 1200

| Control Points            | Head (m) | Flow (l/s) |
|---------------------------|----------|------------|
| Design Point (Calculated) | 1.086    | 1.0        |
| Flush-Flo™                | 0.202    | 0.8        |
| Kick-Flo®                 | 0.407    | 0.6        |
| Mean Flow over Head Range | -        | 0.8        |

The hydrological calculations have been based on the Head/Discharge relationship for the Hydro-Brake® Optimum as specified. Should another type of control device other than a Hydro-Brake Optimum® be utilised then these storage routing calculations will be invalidated



|   |                                  |                                                                                     |                     |  |  |
|---|----------------------------------|-------------------------------------------------------------------------------------|---------------------|--|--|
| Odyssey Markides LLP   |                                  | Page 16                                                                             |                     |  |  |
| Tuscany House<br>White Hart Lane<br>Basingstoke RG21 4AF   |                                  |  |                     |  |  |
| Date 25/05/2021 12:28<br>File 2021-05-09 Basins I and...   | Designed by BASPC1<br>Checked by |                                                                                     |                     |  |  |
| Innovyze   | Network 2020.1                   |                                                                                     |                     |  |  |
| <div>Storage Structures for Storm</div> <div>Porous Car Park Manhole: SPP1, DS/PN: S1.000</div> <div><div><div>Infiltration Coefficient Base (m/hr)</div><div>0.00000</div><div>Width (m)</div><div>13.6</div></div><div><div>Membrane Percolation (mm/hr)</div><div>1000</div><div>Length (m)</div><div>16.6</div></div><div><div>Max Percolation (l/s)</div><div>62.7</div><div>Slope (1:X)</div><div>70.0</div></div><div><div>Safety Factor</div><div>2.0</div><div>Depression Storage (mm)</div><div>5</div></div><div><div>Porosity</div><div>0.30</div><div>Evaporation (mm/day)</div><div>3</div></div><div><div>Invert Level (m)</div><div>26.241</div><div>Membrane Depth (mm)</div><div>0</div></div></div> <div>Porous Car Park Manhole: SPP2, DS/PN: S2.000</div> <div><div><div>Infiltration Coefficient Base (m/hr)</div><div>0.00000</div><div>Width (m)</div><div>20.4</div></div><div><div>Membrane Percolation (mm/hr)</div><div>1000</div><div>Length (m)</div><div>11.0</div></div><div><div>Max Percolation (l/s)</div><div>62.3</div><div>Slope (1:X)</div><div>300.0</div></div><div><div>Safety Factor</div><div>2.0</div><div>Depression Storage (mm)</div><div>5</div></div><div><div>Porosity</div><div>0.30</div><div>Evaporation (mm/day)</div><div>3</div></div><div><div>Invert Level (m)</div><div>24.217</div><div>Membrane Depth (mm)</div><div>0</div></div></div> <div>Porous Car Park Manhole: SPP3, DS/PN: S5.000</div> <div><div><div>Infiltration Coefficient Base (m/hr)</div><div>0.00000</div><div>Width (m)</div><div>10.0</div></div><div><div>Membrane Percolation (mm/hr)</div><div>1000</div><div>Length (m)</div><div>31.1</div></div><div><div>Max Percolation (l/s)</div><div>86.4</div><div>Slope (1:X)</div><div>50.0</div></div><div><div>Safety Factor</div><div>2.0</div><div>Depression Storage (mm)</div><div>5</div></div><div><div>Porosity</div><div>0.30</div><div>Evaporation (mm/day)</div><div>3</div></div><div><div>Invert Level (m)</div><div>21.895</div><div>Membrane Depth (mm)</div><div>0</div></div></div> <div>Tank or Pond Manhole: SBASIN J, DS/PN: S6.004</div> <div><div>Invert Level (m)</div><div>21.600</div><div><div><div>Depth (m)</div><div>Area (m²)</div><div>Depth (m)</div><div>Area (m²)</div></div><div><div>0.000</div><div>280.0</div><div>0.900</div><div>592.0</div></div></div></div> <div>Tank or Pond Manhole: SBASIN I, DS/PN: S1.017</div> <div><div>Invert Level (m)</div><div>20.600</div><div><div><div>Depth (m)</div><div>Area (m²)</div><div>Depth (m)</div><div>Area (m²)</div></div><div><div>0.000</div><div>919.0</div><div>1.000</div><div>1624.0</div></div></div></div> <tr><td colspan="3">©1982-2020 Innovyze</td></tr> |                                  |                                                                                     | ©1982-2020 Innovyze |  |  |
| ©1982-2020 Innovyze   |                                  |                                                                                     |                     |  |  |

|                                                          |  |                                                                                     |
|----------------------------------------------------------|--|-------------------------------------------------------------------------------------|
| Odyssey Markides LLP                                     |  | Page 17                                                                             |
| Tuscany House<br>White Hart Lane<br>Basingstoke RG21 4AF |  |  |
| Date 25/05/2021 12:28<br>File 2021-05-09 Basins I and... |  |                                                                                     |
| Designed by BASPC1<br>Checked by                         |  |                                                                                     |
| Innovyze                                                 |  | Network 2020.1                                                                      |

Summary of Critical Results by Maximum Level (Rank 1) for Storm

Simulation Criteria

|                                 |       |                                     |       |
|---------------------------------|-------|-------------------------------------|-------|
| Areal Reduction Factor          | 1.000 | Additional Flow - % of Total Flow   | 0.000 |
| Hot Start (mins)                | 0     | MADD Factor * 10m³/ha Storage       | 2.000 |
| Hot Start Level (mm)            | 0     | Inlet Coefficient                   | 0.800 |
| Manhole Headloss Coeff (Global) | 0.500 | Flow per Person per Day (l/per/day) | 0.000 |
| Foul Sewage per hectare (l/s)   | 0.000 |                                     |       |

|                             |   |                              |   |
|-----------------------------|---|------------------------------|---|
| Number of Input Hydrographs | 0 | Number of Storage Structures | 5 |
| Number of Online Controls   | 5 | Number of Time/Area Diagrams | 0 |
| Number of Offline Controls  | 0 | Number of Real Time Controls | 0 |

Synthetic Rainfall Details

|                |                   |             |       |
|----------------|-------------------|-------------|-------|
| Rainfall Model | FSR               | Ratio R     | 0.350 |
| Region         | England and Wales | Cv (Summer) | 0.750 |
| M5-60 (mm)     | 19.900            | Cv (Winter) | 0.840 |

|                                    |                                 |
|------------------------------------|---------------------------------|
| Margin for Flood Risk Warning (mm) | 300.0                           |
| Analysis Timestep                  | 2.5 Second Increment (Extended) |
| DTS Status                         | ON                              |
| DVD Status                         | OFF                             |
| Inertia Status                     | OFF                             |

|                          |   |
|--------------------------|---|
| Profile(s)               | Summer and Winter                                                                                   |
| Duration(s) (mins)       | 15, 30, 60, 120, 180, 240, 360, 480, 600, 720, 960, 1440, 2160, 2880, 4320, 5760, 7200, 8640, 10080 |
| Return Period(s) (years) | 100                                                                                                 |
| Climate Change (%)       | 40                                                                                                  |

| PN     | US/MH Name  | Storm      | Return Period | Climate Change | First (X) Surge | First (Y) Flood | First (Z) Overflow |
|--------|-------------|------------|---------------|----------------|-----------------|-----------------|--------------------|
| S1.000 | SPP1        | 180 Winter | 100           | +40%           | 100/15 Summer   |                 |                    |
| S1.001 | SHBRAKE PP1 | 15 Winter  | 100           | +40%           | 100/15 Summer   |                 |                    |
| S1.002 | S3          | 15 Winter  | 100           | +40%           |                 |                 |                    |
| S1.003 | S4          | 15 Winter  | 100           | +40%           |                 |                 |                    |
| S1.004 | S5          | 15 Winter  | 100           | +40%           | 100/15 Winter   |                 |                    |
| S2.000 | SPP2        | 120 Winter | 100           | +40%           | 100/15 Summer   |                 |                    |
| S2.001 | SHBRAKE PP2 | 15 Winter  | 100           | +40%           | 100/15 Summer   |                 |                    |
| S2.002 | S8          | 15 Winter  | 100           | +40%           | 100/15 Summer   |                 |                    |
| S2.003 | S9          | 15 Winter  | 100           | +40%           | 100/15 Summer   |                 |                    |
| S1.005 | S10         | 15 Winter  | 100           | +40%           | 100/15 Summer   |                 |                    |
| S1.006 | S11         | 15 Winter  | 100           | +40%           | 100/15 Summer   |                 |                    |
| S1.007 | S12         | 15 Winter  | 100           | +40%           | 100/15 Summer   |                 |                    |
| S1.008 | S13         | 15 Winter  | 100           | +40%           | 100/15 Summer   |                 |                    |
| S3.000 | S14         | 15 Winter  | 100           | +40%           | 100/15 Summer   | 100/15 Summer   |                    |
| S3.001 | S15         | 15 Winter  | 100           | +40%           | 100/15 Summer   | 100/15 Summer   |                    |
| S1.009 | S16         | 15 Winter  | 100           | +40%           | 100/15 Summer   | 100/15 Winter   |                    |
| S1.010 | S17         | 15 Winter  | 100           | +40%           | 100/15 Summer   |                 |                    |
| S1.011 | S18         | 15 Winter  | 100           | +40%           | 100/15 Summer   |                 |                    |

©1982-2020 Innovyze

|                                                          |                                  |                                                                                     |
|----------------------------------------------------------|----------------------------------|-------------------------------------------------------------------------------------|
| Odyssey Markides LLP                                     |                                  | Page 18                                                                             |
| Tuscany House<br>White Hart Lane<br>Basingstoke RG21 4AF |                                  |  |
| Date 25/05/2021 12:28<br>File 2021-05-09 Basins I and... | Designed by BASPC1<br>Checked by |                                                                                     |
| Innovyze                                                 | Network 2020.1                   |                                                                                     |

Summary of Critical Results by Maximum Level (Rank 1) for Storm

| PN     | US/MH<br>Name | Overflow<br>Act. | Water        | Surcharged   | Flooded        | Flow /<br>Cap. | Overflow<br>(l/s) | Half Drain     | Pipe          |
|--------|---------------|------------------|--------------|--------------|----------------|----------------|-------------------|----------------|---------------|
|        |               |                  | Level<br>(m) | Depth<br>(m) | Volume<br>(m³) |                |                   | Time<br>(mins) | Flow<br>(l/s) |
| S1.000 | SPP1          |                  | 26.915       | 0.524        | 0.000          | 0.09           |                   |                | 2.2           |
| S1.001 | SHBRAKE PP1   |                  | 26.961       | 0.731        | 0.000          | 0.03           |                   |                | 2.0           |
| S1.002 | S3            |                  | 25.245       | -0.123       | 0.000          | 0.42           |                   |                | 24.6          |
| S1.003 | S4            |                  | 24.938       | -0.077       | 0.000          | 0.77           |                   |                | 56.2          |
| S1.004 | S5            |                  | 24.746       | 0.001        | 0.000          | 0.80           |                   |                | 58.8          |
| S2.000 | SPP2          |                  | 24.861       | 0.494        | 0.000          | 0.28           |                   | 124            | 3.5           |
| S2.001 | SHBRAKE PP2   |                  | 24.913       | 0.601        | 0.000          | 0.09           |                   |                | 3.4           |
| S2.002 | S8            |                  | 24.504       | 0.349        | 0.000          | 1.08           |                   |                | 31.3          |
| S2.003 | S9            |                  | 24.479       | 0.353        | 0.000          | 0.88           |                   |                | 32.0          |
| S1.005 | S10           |                  | 24.420       | 0.421        | 0.000          | 0.72           |                   |                | 111.3         |
| S1.006 | S11           |                  | 24.272       | 0.672        | 0.000          | 0.75           |                   |                | 112.6         |
| S1.007 | S12           |                  | 24.104       | 0.866        | 0.000          | 0.75           |                   |                | 109.7         |
| S1.008 | S13           |                  | 23.911       | 1.018        | 0.000          | 0.72           |                   |                | 117.1         |
| S3.000 | S14           |                  | 24.059       | 1.201        | 0.312          | 0.98           |                   |                | 51.1          |
| S3.001 | S15           |                  | 23.765       | 1.207        | 6.835          | 1.74           |                   |                | 64.8          |
| S1.009 | S16           |                  | 23.662       | 1.241        | 0.086          | 1.08           |                   |                | 165.3         |
| S1.010 | S17           |                  | 23.114       | 1.190        | 0.000          | 1.65           |                   |                | 178.2         |
| S1.011 | S18           |                  | 22.611       | 0.874        | 0.000          | 1.35           |                   |                | 185.8         |

| PN     | US/MH<br>Name | Status     | Level    |
|--------|---------------|------------|----------|
|        |               |            | Exceeded |
| S1.000 | SPP1          | SURCHARGED |          |
| S1.001 | SHBRAKE PP1   | SURCHARGED |          |
| S1.002 | S3            | OK         |          |
| S1.003 | S4            | OK         |          |
| S1.004 | S5            | SURCHARGED |          |
| S2.000 | SPP2          | SURCHARGED |          |
| S2.001 | SHBRAKE PP2   | SURCHARGED |          |
| S2.002 | S8            | SURCHARGED |          |
| S2.003 | S9            | SURCHARGED |          |
| S1.005 | S10           | SURCHARGED |          |
| S1.006 | S11           | SURCHARGED |          |
| S1.007 | S12           | SURCHARGED |          |
| S1.008 | S13           | FLOOD RISK |          |
| S3.000 | S14           | FLOOD      | 2        |
| S3.001 | S15           | FLOOD      | 4        |
| S1.009 | S16           | FLOOD      | 1        |
| S1.010 | S17           | FLOOD RISK |          |
| S1.011 | S18           | FLOOD RISK |          |



|                                                                        |                 |                       |            |                                                                                     |   |
|------------------------------------------------------------------------|-----------------|-----------------------|------------|-------------------------------------------------------------------------------------|---|
| Odyssey Markides LLP                                                   |                 |                       |            | Page 20                                                                             |   |
| Tuscany House<br>White Hart Lane<br>Basingstoke RG21 4AF               |                 |                       |            |  |   |
| Date 25/05/2021 12:28                                                  |                 | Designed by BASPC1    |            |                                                                                     |   |
| File 2021-05-09 Basins I and...                                        |                 | Checked by            |            |                                                                                     |   |
| Innovyze                                                               |                 | Network 2020.1        |            |                                                                                     |   |
| <u>Summary of Critical Results by Maximum Level (Rank 1) for Storm</u> |                 |                       |            |                                                                                     |   |
| PN                                                                     | US/MH<br>Name   | Pipe<br>Flow<br>(l/s) | Status     | Level<br>Exceeded                                                                   |   |
| S4.002                                                                 | SHBRAKE PP3     | 10.0                  | FLOOD      |                                                                                     | 4 |
| S1.012                                                                 |                 | S23 207.9             | SURCHARGED |                                                                                     |   |
| S1.013                                                                 |                 | S24 208.1             | SURCHARGED |                                                                                     |   |
| S1.014                                                                 |                 | S25 210.7             | SURCHARGED |                                                                                     |   |
| S1.015                                                                 |                 | S26 210.7             | SURCHARGED |                                                                                     |   |
| S1.016                                                                 |                 | S27 210.3             | SURCHARGED |                                                                                     |   |
| S6.000                                                                 |                 | S28 6.9               | OK         |                                                                                     |   |
| S6.001                                                                 |                 | S29 12.2              | SURCHARGED |                                                                                     |   |
| S6.002                                                                 |                 | S30 19.3              | SURCHARGED |                                                                                     |   |
| S6.003                                                                 |                 | S31 41.0              | FLOOD RISK |                                                                                     |   |
| S6.004                                                                 | SBASIN J        | 1.4                   | SURCHARGED |                                                                                     |   |
| S6.005                                                                 | SHBRAKE BASIN J | 0.8                   | SURCHARGED |                                                                                     |   |
| S1.017                                                                 | SBASIN I        | 43.6                  | OK         |                                                                                     |   |
| S1.018                                                                 | SHBRAKE BASIN I | 29.5                  | FLOOD RISK |                                                                                     |   |
| ©1982-2020 Innovyze                                                    |                 |                       |            |                                                                                     |   |

|                                                          |                                  |                                                                                     |
|----------------------------------------------------------|----------------------------------|-------------------------------------------------------------------------------------|
| Odyssey Markides LLP                                     |                                  | Page 1                                                                              |
| Tuscany House<br>White Hart Lane<br>Basingstoke RG21 4AF |                                  |  |
| Date 25/05/2021 12:27<br>File 2021-05-09 Basin K.MDX     | Designed by BASPC1<br>Checked by |                                                                                     |
| Innovyze                                                 | Network 2020.1                   |                                                                                     |

### STORM SEWER DESIGN by the Modified Rational Method

#### Design Criteria for Storm

Pipe Sizes STANDARD Manhole Sizes STANDARD

FSR Rainfall Model - England and Wales

|                                      |        |                                       |       |
|--------------------------------------|--------|---------------------------------------|-------|
| Return Period (years)                | 100    | PIMP (%)                              | 100   |
| M5-60 (mm)                           | 19.900 | Add Flow / Climate Change (%)         | 0     |
| Ratio R                              | 0.350  | Minimum Backdrop Height (m)           | 0.200 |
| Maximum Rainfall (mm/hr)             | 50     | Maximum Backdrop Height (m)           | 1.500 |
| Maximum Time of Concentration (mins) | 30     | Min Design Depth for Optimisation (m) | 1.200 |
| Foul Sewage (l/s/ha)                 | 0.000  | Min Vel for Auto Design only (m/s)    | 1.00  |
| Volumetric Runoff Coeff.             | 0.750  | Min Slope for Optimisation (1:X)      | 500   |

Designed with Level Soffits

#### Time Area Diagram for Storm

| Time<br>(mins) | Area<br>(ha) | Time<br>(mins) | Area<br>(ha) | Time<br>(mins) | Area<br>(ha) |
|----------------|--------------|----------------|--------------|----------------|--------------|
| 0-4            | 0.088        | 4-8            | 1.045        | 8-12           | 0.218        |

Total Area Contributing (ha) = 1.351

Total Pipe Volume (m³) = 76.603

#### Network Design Table for Storm

« - Indicates pipe capacity < flow

| PN     | Length<br>(m) | Fall<br>(m) | Slope<br>(1:X) | I.Area<br>(ha) | T.E.<br>(mins) | Base<br>Flow (l/s) | k<br>(mm) | HYD<br>SECT | DIA<br>(mm) | Section Type | Auto<br>Design                                                                        |
|--------|---------------|-------------|----------------|----------------|----------------|--------------------|-----------|-------------|-------------|--------------|---------------------------------------------------------------------------------------|
| S7.000 | 18.040        | 0.120       | 150.0          | 0.028          | 4.00           | 0.0                | 0.600     | o           | 150         | Pipe/Conduit |  |
| S7.001 | 10.579        | 0.071       | 150.0          | 0.004          | 0.00           | 0.0                | 0.600     | o           | 150         | Pipe/Conduit |  |
| S7.002 | 22.892        | 0.153       | 150.0          | 0.029          | 0.00           | 0.0                | 0.600     | o           | 150         | Pipe/Conduit |  |
| S7.003 | 22.797        | 0.137       | 167.0          | 0.044          | 0.00           | 0.0                | 0.600     | o           | 225         | Pipe/Conduit |  |
| S7.004 | 22.670        | 0.136       | 166.7          | 0.018          | 0.00           | 0.0                | 0.600     | o           | 225         | Pipe/Conduit |  |

#### Network Results Table

| PN     | Rain<br>(mm/hr) | T.C.<br>(mins) | US/IL<br>(m) | Σ I.Area<br>(ha) | Σ Base<br>Flow (l/s) | Foul<br>(l/s) | Add Flow<br>(l/s) | Vel<br>(m/s) | Cap<br>(l/s) | Flow<br>(l/s) |
|--------|-----------------|----------------|--------------|------------------|----------------------|---------------|-------------------|--------------|--------------|---------------|
| S7.000 | 50.00           | 4.37           | 22.118       | 0.028            | 0.0                  | 0.0           | 0.0               | 0.82         | 14.5         | 3.8           |
| S7.001 | 50.00           | 4.58           | 21.998       | 0.032            | 0.0                  | 0.0           | 0.0               | 0.82         | 14.5         | 4.3           |
| S7.002 | 50.00           | 5.05           | 21.927       | 0.061            | 0.0                  | 0.0           | 0.0               | 0.82         | 14.5         | 8.3           |
| S7.003 | 50.00           | 5.43           | 21.700       | 0.105            | 0.0                  | 0.0           | 0.0               | 1.01         | 40.1         | 14.2          |
| S7.004 | 50.00           | 5.80           | 21.563       | 0.123            | 0.0                  | 0.0           | 0.0               | 1.01         | 40.2         | 16.7          |

| Odyssey Markides LLP                                     |                 |                |                |                  |                      |                                  |                   |              |              |               | Page 2                                                                              |                                                                                       |
|----------------------------------------------------------|-----------------|----------------|----------------|------------------|----------------------|----------------------------------|-------------------|--------------|--------------|---------------|-------------------------------------------------------------------------------------|---------------------------------------------------------------------------------------|
| Tuscany House<br>White Hart Lane<br>Basingstoke RG21 4AF |                 |                |                |                  |                      |                                  |                   |              |              |               |  |                                                                                       |
| Date 25/05/2021 12:27<br>File 2021-05-09 Basin K.MDX     |                 |                |                |                  |                      | Designed by BASPC1<br>Checked by |                   |              |              |               |                                                                                     |                                                                                       |
| Innovyze                                                 |                 |                |                |                  |                      | Network 2020.1                   |                   |              |              |               |                                                                                     |                                                                                       |
| <u>Network Design Table for Storm</u>                    |                 |                |                |                  |                      |                                  |                   |              |              |               |                                                                                     |                                                                                       |
| PN                                                       | Length<br>(m)   | Fall<br>(m)    | Slope<br>(1:X) | I.Area<br>(ha)   | T.E.<br>(mins)       | Base<br>Flow (l/s)               | k<br>(mm)         | HYD<br>SECT  | DIA<br>(mm)  | Section       | Type                                                                                | Auto<br>Design                                                                        |
| S8.000                                                   | 23.196          | 0.451          | 51.4           | 0.054            | 4.00                 | 0.0                              | 0.600             | o            | 150          | Pipe/Conduit  |                                                                                     |    |
| S7.005                                                   | 28.209          | 0.171          | 165.0          | 0.028            | 0.00                 | 0.0                              | 0.600             | o            | 225          | Pipe/Conduit  |                                                                                     |    |
| S7.006                                                   | 18.438          | 0.332          | 55.5           | 0.031            | 0.00                 | 0.0                              | 0.600             | o            | 225          | Pipe/Conduit  |                                                                                     |    |
| S7.007                                                   | 25.983          | 0.800          | 32.5           | 0.017            | 0.00                 | 0.0                              | 0.600             | o            | 300          | Pipe/Conduit  |                                                                                     |    |
| S9.000                                                   | 26.645          | 0.178          | 149.7          | 0.082            | 4.00                 | 0.0                              | 0.600             | o            | 300          | Pipe/Conduit  |                                                                                     |    |
| S7.008                                                   | 16.836          | 0.071          | 238.0          | 0.009            | 0.00                 | 0.0                              | 0.600             | o            | 300          | Pipe/Conduit  |                                                                                     |    |
| S7.009                                                   | 35.362          | 0.149          | 238.0          | 0.000            | 0.00                 | 0.0                              | 0.600             | o            | 300          | Pipe/Conduit  |                                                                                     |    |
| S7.010                                                   | 36.316          | 0.274          | 132.6          | 0.000            | 0.00                 | 0.0                              | 0.600             | o            | 300          | Pipe/Conduit  |                                                                                     |    |
| S10.000                                                  | 26.182          | 1.260          | 20.8           | 0.008            | 4.00                 | 0.0                              | 0.600             | o            | 150          | Pipe/Conduit  |                                                                                     |   |
| S11.000                                                  | 16.142          | 0.115          | 140.0          | 0.019            | 4.00                 | 0.0                              | 0.600             | o            | 225          | Pipe/Conduit  |                                                                                     |  |
| S11.001                                                  | 25.067          | 0.167          | 150.0          | 0.045            | 0.00                 | 0.0                              | 0.600             | o            | 225          | Pipe/Conduit  |                                                                                     |  |
| S11.002                                                  | 12.530          | 0.077          | 163.6          | 0.004            | 0.00                 | 0.0                              | 0.600             | o            | 225          | Pipe/Conduit  |                                                                                     |  |
| S10.001                                                  | 18.405          | 0.110          | 167.3          | 0.061            | 0.00                 | 0.0                              | 0.600             | o            | 225          | Pipe/Conduit  |                                                                                     |  |
| S10.002                                                  | 13.873          | 0.083          | 167.1          | 0.051            | 0.00                 | 0.0                              | 0.600             | o            | 225          | Pipe/Conduit  |                                                                                     |  |
| S10.003                                                  | 27.145          | 0.366          | 74.2           | 0.074            | 0.00                 | 0.0                              | 0.600             | o            | 300          | Pipe/Conduit  |                                                                                     |  |
| <u>Network Results Table</u>                             |                 |                |                |                  |                      |                                  |                   |              |              |               |                                                                                     |                                                                                       |
| PN                                                       | Rain<br>(mm/hr) | T.C.<br>(mins) | US/IL<br>(m)   | Σ I.Area<br>(ha) | Σ Base<br>Flow (l/s) | Foul<br>(l/s)                    | Add Flow<br>(l/s) | Vel<br>(m/s) | Cap<br>(l/s) | Flow<br>(l/s) |                                                                                     |                                                                                       |
| S8.000                                                   | 50.00           | 4.27           | 21.953         | 0.054            |                      | 0.0                              | 0.0               | 0.0          | 1.41         | 24.8          | 7.3                                                                                 |                                                                                       |
| S7.005                                                   | 50.00           | 6.26           | 21.427         | 0.205            |                      | 0.0                              | 0.0               | 0.0          | 1.02         | 40.4          | 27.8                                                                                |                                                                                       |
| S7.006                                                   | 50.00           | 6.44           | 21.256         | 0.236            |                      | 0.0                              | 0.0               | 0.0          | 1.76         | 69.9          | 32.0                                                                                |                                                                                       |
| S7.007                                                   | 50.00           | 6.59           | 20.849         | 0.253            |                      | 0.0                              | 0.0               | 0.0          | 2.77         | 195.7         | 34.3                                                                                |                                                                                       |
| S9.000                                                   | 50.00           | 4.35           | 20.227         | 0.082            |                      | 0.0                              | 0.0               | 0.0          | 1.28         | 90.7          | 11.1                                                                                |                                                                                       |
| S7.008                                                   | 50.00           | 6.87           | 20.049         | 0.344            |                      | 0.0                              | 0.0               | 0.0          | 1.01         | 71.7          | 46.6                                                                                |                                                                                       |
| S7.009                                                   | 50.00           | 7.45           | 19.978         | 0.344            |                      | 0.0                              | 0.0               | 0.0          | 1.01         | 71.7          | 46.6                                                                                |                                                                                       |
| S7.010                                                   | 50.00           | 7.90           | 19.830         | 0.344            |                      | 0.0                              | 0.0               | 0.0          | 1.36         | 96.4          | 46.6                                                                                |                                                                                       |
| S10.000                                                  | 50.00           | 4.20           | 21.525         | 0.008            |                      | 0.0                              | 0.0               | 0.0          | 2.22         | 39.2          | 1.1                                                                                 |                                                                                       |
| S11.000                                                  | 50.00           | 4.24           | 20.549         | 0.019            |                      | 0.0                              | 0.0               | 0.0          | 1.10         | 43.9          | 2.6                                                                                 |                                                                                       |
| S11.001                                                  | 50.00           | 4.64           | 20.434         | 0.064            |                      | 0.0                              | 0.0               | 0.0          | 1.07         | 42.4          | 8.7                                                                                 |                                                                                       |
| S11.002                                                  | 50.00           | 4.84           | 20.267         | 0.068            |                      | 0.0                              | 0.0               | 0.0          | 1.02         | 40.5          | 9.2                                                                                 |                                                                                       |
| S10.001                                                  | 50.00           | 5.15           | 20.190         | 0.137            |                      | 0.0                              | 0.0               | 0.0          | 1.01         | 40.1          | 18.6                                                                                |                                                                                       |
| S10.002                                                  | 50.00           | 5.37           | 20.080         | 0.188            |                      | 0.0                              | 0.0               | 0.0          | 1.01         | 40.1          | 25.5                                                                                |                                                                                       |
| S10.003                                                  | 50.00           | 5.62           | 19.922         | 0.262            |                      | 0.0                              | 0.0               | 0.0          | 1.83         | 129.2         | 35.5                                                                                |                                                                                       |
| ©1982-2020 Innovyze                                      |                 |                |                |                  |                      |                                  |                   |              |              |               |                                                                                     |                                                                                       |

Odyssey Markides LLP

Tuscany House  
White Hart Lane  
Basingstoke RG21 4AF

Date 25/05/2021 12:27  
File 2021-05-09 Basin K.MDX

Innovyze

Designed by BASPC1  
Checked by

Network 2020.1

Page 3



PN

Length  
(m)

Fall  
(m)

Slope  
(1:X)

I.Area  
(ha)

T.E.  
(mins)

Base  
Flow (l/s)

k  
(mm)

HYD  
SECT

DIA  
(mm)

Section

Type

Auto  
Design

S7.011

34.212

0.109

313.0

0.043

0.00

0.0

0.600

o

375

Pipe/Conduit



S7.012

46.154

0.234

197.2

0.000

0.00

0.0

0.600

o

375

Pipe/Conduit



S12.000

16.586

0.111

149.4

0.037

4.00

0.0

0.600

o

225

Pipe/Conduit



S12.001

38.679

1.308

29.6

0.038

0.00

0.0

0.600

o

225

Pipe/Conduit



S13.000

19.980

1.113

18.0

0.047

4.00

0.0

0.600

o

150

Pipe/Conduit



S14.000

33.369

0.334

99.9

0.070

4.00

0.0

0.600

o

300

Pipe/Conduit



S12.002

5.834

0.035

167.0

0.060

0.00

0.0

0.600

o

300

Pipe/Conduit



S12.003

40.197

0.241

167.0

0.000

0.00

0.0

0.600

o

300

Pipe/Conduit



S12.004

23.880

0.239

100.0

0.071

0.00

0.0

0.600

o

300

Pipe/Conduit



S12.005

7.963

0.053

150.0

0.017

0.00

0.0

0.600

o

300

Pipe/Conduit



S12.006

24.831

0.104

238.0

0.000

0.00

0.0

0.600

o

300

Pipe/Conduit



S12.007

5.947

0.025

238.0

0.060

0.00

0.0

0.600

o

300

Pipe/Conduit



S12.008

6.270

0.117

53.6

0.000

0.00

0.0

0.600

o

300

Pipe/Conduit



S15.000

4.196

0.250

16.8

0.041

4.00

0.0

0.600

o

150

Pipe/Conduit



S15.001

15.978

0.107

150.0

0.000

0.00

0.0

0.600

o

150

Pipe/Conduit



S15.002

36.799

0.220

167.0

0.045

0.00

0.0

0.600

o

225

Pipe/Conduit



PN

Rain  
(mm/hr)

T.C.  
(mins)

US/IL  
(m)

Σ I.Area  
(ha)

Σ Base  
Flow (l/s)

Foul  
(l/s)

Add Flow  
(l/s)

Vel  
(m/s)

Cap  
(l/s)

Flow  
(l/s)

S7.011

50.00

8.46

19.481

0.649

0.0

0.0

0.0

1.02

112.5

87.9

S7.012

50.00

9.05

19.371

0.649

0.0

0.0

0.0

1.29

142.1

87.9

S12.000

50.00

4.26

21.708

0.037

0.0

0.0

0.0

1.07

42.4

5.0

S12.001

50.00

4.53

21.597

0.075

0.0

0.0

0.0

2.41

96.0

10.2

S13.000

50.00

4.14

21.477

0.047

0.0

0.0

0.0

2.39

42.2

6.4

S14.000

50.00

4.35

20.548

0.070

0.0

0.0

0.0

1.57

111.2

9.5

S12.002

50.00

4.61

20.214

0.252

0.0

0.0

0.0

1.21

85.8

34.1

S12.003

50.00

5.16

20.179

0.252

0.0

0.0

0.0

1.21

85.8

34.1

S12.004

50.00

5.41

19.938

0.323

0.0

0.0

0.0

1.57

111.1

43.7

S12.005

50.00

5.51

19.700

0.340

0.0

0.0

0.0

1.28

90.6

46.0

S12.006

50.00

5.92

19.646

0.340

0.0

0.0

0.0

1.01

71.7

46.0

S12.007

50.00

6.02

19.542

0.400

0.0

0.0

0.0

1.01

71.7

54.2

S12.008

50.00

6.07

19.517

0.400

0.0

0.0

0.0

2.15

152.1

54.2

S15.000

50.00

4.03

20.500

0.041

0.0

0.0

0.0

2.47

43.7

5.6

S15.001

50.00

4.35

20.250

0.041

0.0

0.0

0.0

0.82

14.5

5.6

S15.002

50.00

4.96

20.068

0.086

0.0

0.0

0.0

1.01

40.1

11.6

©1982-2020 Innovyze



|                                                          |                    |                                                                                     |
|----------------------------------------------------------|--------------------|-------------------------------------------------------------------------------------|
| Odyssey Markides LLP                                     |                    | Page 5                                                                              |
| Tuscany House<br>White Hart Lane<br>Basingstoke RG21 4AF |                    |  |
| Date 25/05/2021 12:27                                    | Designed by BASPC1 |                                                                                     |
| File 2021-05-09 Basin K.MDX                              | Checked by         |                                                                                     |
| Innovyze                                                 |                    | Network 2020.1                                                                      |

Manhole Schedules for Storm

| MH Name | MH CL (m) | MH Depth (m) | MH Connection | MH Diam., L*W (mm) | PN      | Pipe Out Invert Level (m) | Diameter (mm) | PN      | Pipes In Invert Level (m) | Diameter (mm) | Backdrop (mm) |
|---------|-----------|--------------|---------------|--------------------|---------|---------------------------|---------------|---------|---------------------------|---------------|---------------|
| S36     | 23.468    | 1.350        | Open Manhole  | 1200               | S7.000  | 22.118                    | 150           |         |                           |               |               |
| S37     | 23.943    | 1.946        | Open Manhole  | 1200               | S7.001  | 21.998                    | 150           | S7.000  | 21.998                    | 150           |               |
| S38     | 24.213    | 2.286        | Open Manhole  | 1200               | S7.002  | 21.927                    | 150           | S7.001  | 21.927                    | 150           |               |
| S39     | 24.833    | 3.133        | Open Manhole  | 1200               | S7.003  | 21.700                    | 225           | S7.002  | 21.775                    | 150           |               |
| S40     | 23.947    | 2.384        | Open Manhole  | 1200               | S7.004  | 21.563                    | 225           | S7.003  | 21.563                    | 225           |               |
| S41     | 23.303    | 1.350        | Open Manhole  | 1200               | S8.000  | 21.953                    | 150           |         |                           |               |               |
| S42     | 23.580    | 2.153        | Open Manhole  | 1200               | S7.005  | 21.427                    | 225           | S7.004  | 21.427                    | 225           |               |
|         |           |              |               |                    |         |                           |               | S8.000  | 21.502                    | 150           |               |
| S43     | 22.681    | 1.425        | Open Manhole  | 1200               | S7.006  | 21.256                    | 225           | S7.005  | 21.256                    | 225           |               |
| S44     | 22.349    | 1.500        | Open Manhole  | 1200               | S7.007  | 20.849                    | 300           | S7.006  | 20.924                    | 225           |               |
| S45     | 21.727    | 1.500        | Open Manhole  | 1200               | S9.000  | 20.227                    | 300           |         |                           |               |               |
| S46     | 22.073    | 2.024        | Open Manhole  | 1200               | S7.008  | 20.049                    | 300           | S7.007  | 20.049                    | 300           |               |
|         |           |              |               |                    |         |                           |               | S9.000  | 20.049                    | 300           |               |
| S47     | 22.299    | 2.320        | Open Manhole  | 1200               | S7.009  | 19.978                    | 300           | S7.008  | 19.978                    | 300           |               |
| S48     | 21.841    | 2.011        | Open Manhole  | 1200               | S7.010  | 19.830                    | 300           | S7.009  | 19.830                    | 300           |               |
| S49     | 22.875    | 1.350        | Open Manhole  | 1200               | S10.000 | 21.525                    | 150           |         |                           |               |               |
| S50     | 21.974    | 1.425        | Open Manhole  | 1200               | S11.000 | 20.549                    | 225           |         |                           |               |               |
| S51     | 22.360    | 1.926        | Open Manhole  | 1200               | S11.001 | 20.434                    | 225           | S11.000 | 20.434                    | 225           |               |
| S52     | 22.450    | 2.184        | Open Manhole  | 1200               | S11.002 | 20.267                    | 225           | S11.001 | 20.267                    | 225           |               |
| S53     | 22.420    | 2.230        | Open Manhole  | 1200               | S10.001 | 20.190                    | 225           | S10.000 | 20.265                    | 150           |               |
|         |           |              |               |                    |         |                           |               | S11.002 | 20.190                    | 225           |               |
| S54     | 22.000    | 1.920        | Open Manhole  | 1200               | S10.002 | 20.080                    | 225           | S10.001 | 20.080                    | 225           |               |
| S55     | 21.700    | 1.778        | Open Manhole  | 1200               | S10.003 | 19.922                    | 300           | S10.002 | 19.997                    | 225           |               |
| S56     | 21.414    | 1.933        | Open Manhole  | 1350               | S7.011  | 19.481                    | 375           | S7.010  | 19.556                    | 300           |               |
|         |           |              |               |                    |         |                           |               | S10.003 | 19.556                    | 300           |               |
| S57     | 21.232    | 1.861        | Open Manhole  | 1350               | S7.012  | 19.371                    | 375           | S7.011  | 19.371                    | 375           |               |
| S58     | 23.500    | 1.792        | Open Manhole  | 1200               | S12.000 | 21.708                    | 225           |         |                           |               |               |
| S59     | 23.150    | 1.553        | Open Manhole  | 1200               | S12.001 | 21.597                    | 225           | S12.000 | 21.597                    | 225           |               |
| S60     | 22.827    | 1.350        | Open Manhole  | 1200               | S13.000 | 21.477                    | 150           |         |                           |               |               |
| S61     | 22.048    | 1.500        | Open Manhole  | 1200               | S14.000 | 20.548                    | 300           |         |                           |               |               |
| S62     | 22.556    | 2.342        | Open Manhole  | 1200               | S12.002 | 20.214                    | 300           | S12.001 | 20.289                    | 225           |               |
|         |           |              |               |                    |         |                           |               | S13.000 | 20.364                    | 150           |               |
|         |           |              |               |                    |         |                           |               | S14.000 | 20.214                    | 300           |               |
| S63     | 22.335    | 2.156        | Open Manhole  | 1200               | S12.003 | 20.179                    | 300           | S12.002 | 20.179                    | 300           |               |
| S64     | 21.617    | 1.679        | Open Manhole  | 1200               | S12.004 | 19.938                    | 300           | S12.003 | 19.938                    | 300           |               |
| S65     | 21.180    | 1.480        | Open Manhole  | 1200               | S12.005 | 19.700                    | 300           | S12.004 | 19.700                    | 300           |               |
| S66     | 21.059    | 1.413        | Open Manhole  | 1200               | S12.006 | 19.646                    | 300           | S12.005 | 19.646                    | 300           |               |
| S67     | 20.921    | 1.379        | Open Manhole  | 1200               | S12.007 | 19.542                    | 300           | S12.006 | 19.542                    | 300           |               |

|                                                          |                                  |                                                                                     |
|----------------------------------------------------------|----------------------------------|-------------------------------------------------------------------------------------|
| Odyssey Markides LLP                                     |                                  | Page 6                                                                              |
| Tuscany House<br>White Hart Lane<br>Basingstoke RG21 4AF |                                  |  |
| Date 25/05/2021 12:27<br>File 2021-05-09 Basin K.MDX     | Designed by BASPC1<br>Checked by |                                                                                     |
| Innovyze                                                 | Network 2020.1                   |                                                                                     |

Manhole Schedules for Storm

| MH Name         | MH CL (m) | MH Depth (m) | MH Connection | MH Diam.,L*W (mm) | PN      | Pipe Out Invert Level (m) | Diameter (mm) | PN      | Pipes In Invert Level (m) | Diameter (mm) |
|-----------------|-----------|--------------|---------------|-------------------|---------|---------------------------|---------------|---------|---------------------------|---------------|
| S68             | 20.978    | 1.461        | Open Manhole  | 1200              | S12.008 | 19.517                    | 300           | S12.007 | 19.517                    | 300           |
| SPP4            | 21.300    | 0.800        | Open Manhole  | 1200              | S15.000 | 20.500                    | 150           |         |                           |               |
| SHBRAKE PP4     | 21.300    | 1.050        | Open Manhole  | 1200              | S15.001 | 20.250                    | 150           | S15.000 | 20.250                    | 150           |
| S71             | 21.220    | 1.152        | Open Manhole  | 1200              | S15.002 | 20.068                    | 225           | S15.001 | 20.143                    | 150           |
| S72             | 20.976    | 1.128        | Open Manhole  | 1200              | S15.003 | 19.848                    | 225           | S15.002 | 19.848                    | 225           |
| S73             | 20.965    | 1.167        | Open Manhole  | 1200              | S15.004 | 19.798                    | 225           | S15.003 | 19.798                    | 225           |
| S74             | 21.132    | 1.518        | Open Manhole  | 1200              | S15.005 | 19.614                    | 300           | S15.004 | 19.689                    | 225           |
| S75             | 21.207    | 1.730        | Open Manhole  | 1200              | S15.006 | 19.477                    | 300           | S15.005 | 19.477                    | 300           |
| S76             | 21.121    | 1.689        | Open Manhole  | 1200              | S15.007 | 19.432                    | 300           | S15.006 | 19.432                    | 300           |
| S77             | 21.033    | 1.707        | Open Manhole  | 1350              | S12.009 | 19.325                    | 375           | S12.008 | 19.400                    | 300           |
|                 |           |              |               |                   |         |                           |               | S15.007 | 19.400                    | 300           |
| S78             | 21.104    | 1.967        | Open Manhole  | 1350              | S7.013  | 19.292                    | 450           | S7.012  | 19.137                    | 375           |
|                 |           |              |               |                   |         |                           |               | S12.009 | 19.292                    | 375           |
| S79             | 21.080    | 1.921        | Open Manhole  | 1350              | S7.014  | 19.159                    | 450           | S7.013  | 19.159                    | 450           |
| S80             | 21.111    | 2.112        | Open Manhole  | 1350              | S7.015  | 18.999                    | 450           | S7.014  | 18.999                    | 450           |
| SBASIN K        | 20.100    | 1.200        | Open Manhole  | 1350              | S7.016  | 18.900                    | 450           | S7.015  | 18.900                    | 450           |
| SHBRAKE BASIN K | 19.600    | 0.936        | Open Manhole  | 1350              | S7.017  | 18.664                    | 450           | S7.016  | 18.664                    | 450           |
| S               | 18.600    | 0.550        | Open Manhole  | 0                 |         | OUTFALL                   |               | S7.017  | 18.050                    | 450           |

| MH Name | Manhole Easting (m) | Manhole Northing (m) | Intersection Easting (m) | Intersection Northing (m) | Manhole Access | Layout (North)                                                                        |
|---------|---------------------|----------------------|--------------------------|---------------------------|----------------|---------------------------------------------------------------------------------------|
| S36     | 448992.587          | 116327.978           | 448992.587               | 116327.978                | Required       |  |
| S37     | 448985.857          | 116311.241           | 448985.857               | 116311.241                | Required       |                                                                                       |
| S38     | 448989.434          | 116301.285           | 448989.434               | 116301.285                | Required       |                                                                                       |
| S39     | 449008.038          | 116287.947           | 449008.038               | 116287.947                | Required       |                                                                                       |
| S40     | 449019.154          | 116307.850           | 449019.154               | 116307.850                | Required       |                                                                                       |
| S41     | 449007.530          | 116337.460           | 449007.530               | 116337.460                | Required       |                                                                                       |







Micro  
Drainage

|                    |
|--------------------|
| Designed by BASPC1 |
| Checked by         |

Network 2020.1

| MH<br>Name      | Manhole<br>Easting<br>(m) | Manhole<br>Northing<br>(m) | Intersection<br>Easting<br>(m) | Intersection<br>Northing<br>(m) | Manhole<br>Access | Layout<br>(North) |
|-----------------|---------------------------|----------------------------|--------------------------------|---------------------------------|-------------------|-------------------|
| S72             | 448845.533                | 116480.480                 | 448845.533                     | 116480.480                      | Required          |                   |
| S73             | 448853.466                | 116482.884                 | 448853.466                     | 116482.884                      | Required          |                   |
| S74             | 448870.356                | 116475.897                 | 448870.356                     | 116475.897                      | Required          |                   |
| S75             | 448900.346                | 116462.951                 | 448900.346                     | 116462.951                      | Required          |                   |
| S76             | 448909.422                | 116457.420                 | 448909.422                     | 116457.420                      | Required          |                   |
| S77             | 448916.514                | 116454.834                 | 448916.514                     | 116454.834                      | Required          |                   |
| S78             | 448920.532                | 116464.336                 | 448920.532                     | 116464.336                      | Required          |                   |
| S79             | 448873.150                | 116483.867                 | 448873.150                     | 116483.867                      | Required          |                   |
| S80             | 448815.996                | 116506.943                 | 448815.996                     | 116506.943                      | Required          |                   |
| SBASIN K        | 448823.779                | 116535.986                 | 448823.779                     | 116535.986                      | Required          |                   |
| SHBRAKE BASIN K | 448825.024                | 116552.444                 | 448825.024                     | 116552.444                      | Required          |                   |
| S               | 448828.056                | 116557.689                 |                                |                                 | No Entry          |                   |

|                                                          |                                  |                                                                                     |
|----------------------------------------------------------|----------------------------------|-------------------------------------------------------------------------------------|
| Odyssey Markides LLP                                     |                                  | Page 10                                                                             |
| Tuscany House<br>White Hart Lane<br>Basingstoke RG21 4AF |                                  |  |
| Date 25/05/2021 12:27<br>File 2021-05-09 Basin K.MDX     | Designed by BASPC1<br>Checked by |                                                                                     |
| Innovyze                                                 | Network 2020.1                   |                                                                                     |

PIPELINE SCHEDULES for Storm

Upstream Manhole

| PN      | Hyd<br>Sect | Diam<br>(mm) | MH<br>Name | C.Level<br>(m) | I.Level<br>(m) | D.Depth<br>(m) | MH<br>Connection | MH DIAM., L*W<br>(mm) |
|---------|-------------|--------------|------------|----------------|----------------|----------------|------------------|-----------------------|
| S7.000  | o           | 150          | S36        | 23.468         | 22.118         | 1.200          | Open Manhole     | 1200                  |
| S7.001  | o           | 150          | S37        | 23.943         | 21.998         | 1.796          | Open Manhole     | 1200                  |
| S7.002  | o           | 150          | S38        | 24.213         | 21.927         | 2.136          | Open Manhole     | 1200                  |
| S7.003  | o           | 225          | S39        | 24.833         | 21.700         | 2.908          | Open Manhole     | 1200                  |
| S7.004  | o           | 225          | S40        | 23.947         | 21.563         | 2.159          | Open Manhole     | 1200                  |
| S8.000  | o           | 150          | S41        | 23.303         | 21.953         | 1.200          | Open Manhole     | 1200                  |
| S7.005  | o           | 225          | S42        | 23.580         | 21.427         | 1.928          | Open Manhole     | 1200                  |
| S7.006  | o           | 225          | S43        | 22.681         | 21.256         | 1.200          | Open Manhole     | 1200                  |
| S7.007  | o           | 300          | S44        | 22.349         | 20.849         | 1.200          | Open Manhole     | 1200                  |
| S9.000  | o           | 300          | S45        | 21.727         | 20.227         | 1.200          | Open Manhole     | 1200                  |
| S7.008  | o           | 300          | S46        | 22.073         | 20.049         | 1.724          | Open Manhole     | 1200                  |
| S7.009  | o           | 300          | S47        | 22.299         | 19.978         | 2.020          | Open Manhole     | 1200                  |
| S7.010  | o           | 300          | S48        | 21.841         | 19.830         | 1.711          | Open Manhole     | 1200                  |
| S10.000 | o           | 150          | S49        | 22.875         | 21.525         | 1.200          | Open Manhole     | 1200                  |
| S11.000 | o           | 225          | S50        | 21.974         | 20.549         | 1.200          | Open Manhole     | 1200                  |

Downstream Manhole

| PN      | Length<br>(m) | Slope<br>(1:X) | MH<br>Name | C.Level<br>(m) | I.Level<br>(m) | D.Depth<br>(m) | MH<br>Connection | MH DIAM., L*W<br>(mm) |
|---------|---------------|----------------|------------|----------------|----------------|----------------|------------------|-----------------------|
| S7.000  | 18.040        | 150.0          | S37        | 23.943         | 21.998         | 1.796          | Open Manhole     | 1200                  |
| S7.001  | 10.579        | 150.0          | S38        | 24.213         | 21.927         | 2.136          | Open Manhole     | 1200                  |
| S7.002  | 22.892        | 150.0          | S39        | 24.833         | 21.775         | 2.908          | Open Manhole     | 1200                  |
| S7.003  | 22.797        | 167.0          | S40        | 23.947         | 21.563         | 2.159          | Open Manhole     | 1200                  |
| S7.004  | 22.670        | 166.7          | S42        | 23.580         | 21.427         | 1.928          | Open Manhole     | 1200                  |
| S8.000  | 23.196        | 51.4           | S42        | 23.580         | 21.502         | 1.928          | Open Manhole     | 1200                  |
| S7.005  | 28.209        | 165.0          | S43        | 22.681         | 21.256         | 1.200          | Open Manhole     | 1200                  |
| S7.006  | 18.438        | 55.5           | S44        | 22.349         | 20.924         | 1.200          | Open Manhole     | 1200                  |
| S7.007  | 25.983        | 32.5           | S46        | 22.073         | 20.049         | 1.724          | Open Manhole     | 1200                  |
| S9.000  | 26.645        | 149.7          | S46        | 22.073         | 20.049         | 1.724          | Open Manhole     | 1200                  |
| S7.008  | 16.836        | 238.0          | S47        | 22.299         | 19.978         | 2.020          | Open Manhole     | 1200                  |
| S7.009  | 35.362        | 238.0          | S48        | 21.841         | 19.830         | 1.711          | Open Manhole     | 1200                  |
| S7.010  | 36.316        | 132.6          | S56        | 21.414         | 19.556         | 1.558          | Open Manhole     | 1350                  |
| S10.000 | 26.182        | 20.8           | S53        | 22.420         | 20.265         | 2.005          | Open Manhole     | 1200                  |
| S11.000 | 16.142        | 140.0          | S51        | 22.360         | 20.434         | 1.701          | Open Manhole     | 1200                  |

|                                                          |                                  |                                                                                     |
|----------------------------------------------------------|----------------------------------|-------------------------------------------------------------------------------------|
| Odyssey Markides LLP                                     |                                  | Page 11                                                                             |
| Tuscany House<br>White Hart Lane<br>Basingstoke RG21 4AF |                                  |  |
| Date 25/05/2021 12:27<br>File 2021-05-09 Basin K.MDX     | Designed by BASPC1<br>Checked by |                                                                                     |
| Innovyze                                                 | Network 2020.1                   |                                                                                     |

PIPELINE SCHEDULES for Storm

Upstream Manhole

| PN      | Hyd<br>Sect | Diam<br>(mm) | MH<br>Name | C.Level<br>(m) | I.Level<br>(m) | D.Depth<br>(m) | MH<br>Connection | MH DIAM., L*W<br>(mm) |
|---------|-------------|--------------|------------|----------------|----------------|----------------|------------------|-----------------------|
| S11.001 | o           | 225          | S51        | 22.360         | 20.434         | 1.701          | Open Manhole     | 1200                  |
| S11.002 | o           | 225          | S52        | 22.450         | 20.267         | 1.959          | Open Manhole     | 1200                  |
| S10.001 | o           | 225          | S53        | 22.420         | 20.190         | 2.005          | Open Manhole     | 1200                  |
| S10.002 | o           | 225          | S54        | 22.000         | 20.080         | 1.695          | Open Manhole     | 1200                  |
| S10.003 | o           | 300          | S55        | 21.700         | 19.922         | 1.478          | Open Manhole     | 1200                  |
| S7.011  | o           | 375          | S56        | 21.414         | 19.481         | 1.558          | Open Manhole     | 1350                  |
| S7.012  | o           | 375          | S57        | 21.232         | 19.371         | 1.486          | Open Manhole     | 1350                  |
| S12.000 | o           | 225          | S58        | 23.500         | 21.708         | 1.567          | Open Manhole     | 1200                  |
| S12.001 | o           | 225          | S59        | 23.150         | 21.597         | 1.328          | Open Manhole     | 1200                  |
| S13.000 | o           | 150          | S60        | 22.827         | 21.477         | 1.200          | Open Manhole     | 1200                  |
| S14.000 | o           | 300          | S61        | 22.048         | 20.548         | 1.200          | Open Manhole     | 1200                  |
| S12.002 | o           | 300          | S62        | 22.556         | 20.214         | 2.042          | Open Manhole     | 1200                  |
| S12.003 | o           | 300          | S63        | 22.335         | 20.179         | 1.856          | Open Manhole     | 1200                  |
| S12.004 | o           | 300          | S64        | 21.617         | 19.938         | 1.379          | Open Manhole     | 1200                  |
| S12.005 | o           | 300          | S65        | 21.180         | 19.700         | 1.180          | Open Manhole     | 1200                  |

Downstream Manhole

| PN      | Length<br>(m) | Slope<br>(1:X) | MH<br>Name | C.Level<br>(m) | I.Level<br>(m) | D.Depth<br>(m) | MH<br>Connection | MH DIAM., L*W<br>(mm) |
|---------|---------------|----------------|------------|----------------|----------------|----------------|------------------|-----------------------|
| S11.001 | 25.067        | 150.0          | S52        | 22.450         | 20.267         | 1.959          | Open Manhole     | 1200                  |
| S11.002 | 12.530        | 163.6          | S53        | 22.420         | 20.190         | 2.005          | Open Manhole     | 1200                  |
| S10.001 | 18.405        | 167.3          | S54        | 22.000         | 20.080         | 1.695          | Open Manhole     | 1200                  |
| S10.002 | 13.873        | 167.1          | S55        | 21.700         | 19.997         | 1.478          | Open Manhole     | 1200                  |
| S10.003 | 27.145        | 74.2           | S56        | 21.414         | 19.556         | 1.558          | Open Manhole     | 1350                  |
| S7.011  | 34.212        | 313.0          | S57        | 21.232         | 19.371         | 1.486          | Open Manhole     | 1350                  |
| S7.012  | 46.154        | 197.2          | S78        | 21.104         | 19.137         | 1.592          | Open Manhole     | 1350                  |
| S12.000 | 16.586        | 149.4          | S59        | 23.150         | 21.597         | 1.328          | Open Manhole     | 1200                  |
| S12.001 | 38.679        | 29.6           | S62        | 22.556         | 20.289         | 2.042          | Open Manhole     | 1200                  |
| S13.000 | 19.980        | 18.0           | S62        | 22.556         | 20.364         | 2.042          | Open Manhole     | 1200                  |
| S14.000 | 33.369        | 99.9           | S62        | 22.556         | 20.214         | 2.042          | Open Manhole     | 1200                  |
| S12.002 | 5.834         | 167.0          | S63        | 22.335         | 20.179         | 1.856          | Open Manhole     | 1200                  |
| S12.003 | 40.197        | 167.0          | S64        | 21.617         | 19.938         | 1.379          | Open Manhole     | 1200                  |
| S12.004 | 23.880        | 100.0          | S65        | 21.180         | 19.700         | 1.180          | Open Manhole     | 1200                  |
| S12.005 | 7.963         | 150.0          | S66        | 21.059         | 19.646         | 1.113          | Open Manhole     | 1200                  |



| Odyssey Markides LLP   |                                  | Page 13                                                                             | |
|---|
| Tuscany House<br>White Hart Lane<br>Basingstoke RG21 4AF   | |
| Date 25/05/2021 12:27<br>File 2021-05-09 Basin K.MDX   | Designed by BASPC1<br>Checked by | |
| Innovyze<br>Network 2020.1   | |
| <p style="text-align: center;"><u>Area Summary for Storm</u></p> <table><tr><th>Pipe Number</th><th>PIMP Type</th><th>PIMP Name</th><th>PIMP (%)</th><th>Gross Area (ha)</th><th>Imp. Area (ha)</th><th>Pipe Total (ha)</th></tr><tr><td>7.000</td><td>-</td><td>-</td><td>100</td><td>0.028</td><td>0.028</td><td>0.028</td></tr><tr><td>7.001</td><td>-</td><td>-</td><td>100</td><td>0.004</td><td>0.004</td><td>0.004</td></tr><tr><td>7.002</td><td>-</td><td>-</td><td>100</td><td>0.029</td><td>0.029</td><td>0.029</td></tr><tr><td>7.003</td><td>-</td><td>-</td><td>100</td><td>0.044</td><td>0.044</td><td>0.044</td></tr><tr><td>7.004</td><td>-</td><td>-</td><td>100</td><td>0.018</td><td>0.018</td><td>0.018</td></tr><tr><td>8.000</td><td>-</td><td>-</td><td>100</td><td>0.054</td><td>0.054</td><td>0.054</td></tr><tr><td>7.005</td><td>-</td><td>-</td><td>100</td><td>0.028</td><td>0.028</td><td>0.028</td></tr><tr><td>7.006</td><td>-</td><td>-</td><td>100</td><td>0.031</td><td>0.031</td><td>0.031</td></tr><tr><td>7.007</td><td>-</td><td>-</td><td>100</td><td>0.017</td><td>0.017</td><td>0.017</td></tr><tr><td>9.000</td><td>-</td><td>-</td><td>100</td><td>0.082</td><td>0.082</td><td>0.082</td></tr><tr><td>7.008</td><td>-</td><td>-</td><td>100</td><td>0.009</td><td>0.009</td><td>0.009</td></tr><tr><td>7.009</td><td>-</td><td>-</td><td>100</td><td>0.000</td><td>0.000</td><td>0.000</td></tr><tr><td>7.010</td><td>-</td><td>-</td><td>100</td><td>0.000</td><td>0.000</td><td>0.000</td></tr><tr><td>10.000</td><td>-</td><td>-</td><td>100</td><td>0.008</td><td>0.008</td><td>0.008</td></tr><tr><td>11.000</td><td>-</td><td>-</td><td>100</td><td>0.019</td><td>0.019</td><td>0.019</td></tr><tr><td>11.001</td><td>-</td><td>-</td><td>100</td><td>0.045</td><td>0.045</td><td>0.045</td></tr><tr><td>11.002</td><td>-</td><td>-</td><td>100</td><td>0.004</td><td>0.004</td><td>0.004</td></tr><tr><td>10.001</td><td>-</td><td>-</td><td>100</td><td>0.061</td><td>0.061</td><td>0.061</td></tr><tr><td>10.002</td><td>-</td><td>-</td><td>100</td><td>0.051</td><td>0.051</td><td>0.051</td></tr><tr><td>10.003</td><td>-</td><td>-</td><td>100</td><td>0.074</td><td>0.074</td><td>0.074</td></tr><tr><td>7.011</td><td>-</td><td>-</td><td>100</td><td>0.043</td><td>0.043</td><td>0.043</td></tr><tr><td>7.012</td><td>-</td><td>-</td><td>100</td><td>0.000</td><td>0.000</td><td>0.000</td></tr><tr><td>12.000</td><td>-</td><td>-</td><td>100</td><td>0.037</td><td>0.037</td><td>0.037</td></tr><tr><td>12.001</td><td>-</td><td>-</td><td>100</td><td>0.038</td><td>0.038</td><td>0.038</td></tr><tr><td>13.000</td><td>-</td><td>-</td><td>100</td><td>0.047</td><td>0.047</td><td>0.047</td></tr><tr><td>14.000</td><td>-</td><td>-</td><td>100</td><td>0.070</td><td>0.070</td><td>0.070</td></tr><tr><td>12.002</td><td>-</td><td>-</td><td>100</td><td>0.060</td><td>0.060</td><td>0.060</td></tr><tr><td>12.003</td><td>-</td><td>-</td><td>100</td><td>0.000</td><td>0.000</td><td>0.000</td></tr><tr><td>12.004</td><td>-</td><td>-</td><td>100</td><td>0.071</td><td>0.071</td><td>0.071</td></tr><tr><td>12.005</td><td>-</td><td>-</td><td>100</td><td>0.017</td><td>0.017</td><td>0.017</td></tr><tr><td>12.006</td><td>-</td><td>-</td><td>100</td><td>0.000</td><td>0.000</td><td>0.000</td></tr><tr><td>12.007</td><td>-</td><td>-</td><td>100</td><td>0.060</td><td>0.060</td><td>0.060</td></tr><tr><td>12.008</td><td>-</td><td>-</td><td>100</td><td>0.000</td><td>0.000</td><td>0.000</td></tr><tr><td>15.000</td><td>-</td><td>-</td><td>100</td><td>0.041</td><td>0.041</td><td>0.041</td></tr><tr><td>15.001</td><td>-</td><td>-</td><td>100</td><td>0.000</td><td>0.000</td><td>0.000</td></tr><tr><td>15.002</td><td>-</td><td>-</td><td>100</td><td>0.045</td><td>0.045</td><td>0.045</td></tr><tr><td>15.003</td><td>-</td><td>-</td><td>100</td><td>0.064</td><td>0.064</td><td>0.064</td></tr><tr><td>15.004</td><td>-</td><td>-</td><td>100</td><td>0.023</td><td>0.023</td><td>0.023</td></tr><tr><td>15.005</td><td>-</td><td>-</td><td>100</td><td>0.046</td><td>0.046</td><td>0.046</td></tr><tr><td>15.006</td><td>-</td><td>-</td><td>100</td><td>0.033</td><td>0.033</td><td>0.033</td></tr><tr><td>15.007</td><td>-</td><td>-</td><td>100</td><td>0.000</td><td>0.000</td><td>0.000</td></tr><tr><td>12.009</td><td>-</td><td>-</td><td>100</td><td>0.033</td><td>0.033</td><td>0.033</td></tr><tr><td>7.013</td><td>-</td><td>-</td><td>100</td><td>0.000</td><td>0.000</td><td>0.000</td></tr><tr><td>7.014</td><td>-</td><td>-</td><td>100</td><td>0.000</td><td>0.000</td><td>0.000</td></tr><tr><td>7.015</td><td>-</td><td>-</td><td>100</td><td>0.017</td><td>0.017</td><td>0.017</td></tr><tr><td>7.016</td><td>-</td><td>-</td><td>100</td><td>0.000</td><td>0.000</td><td>0.000</td></tr><tr><td>7.017</td><td>-</td><td>-</td><td>100</td><td>0.000</td><td>0.000</td><td>0.000</td></tr><tr><td colspan="4">Total</td><td>1.351</td><td>1.351</td><td>1.351</td></tr></table> |                                  |                                                                                     | Pipe Number | PIMP Type       | PIMP Name      | PIMP (%)        | Gross Area (ha) | Imp. Area (ha) | Pipe Total (ha) | 7.000 | - | - | 100 | 0.028 | 0.028 | 0.028 | 7.001 | - | - | 100 | 0.004 | 0.004 | 0.004 | 7.002 | - | - | 100 | 0.029 | 0.029 | 0.029 | 7.003 | - | - | 100 | 0.044 | 0.044 | 0.044 | 7.004 | - | - | 100 | 0.018 | 0.018 | 0.018 | 8.000 | - | - | 100 | 0.054 | 0.054 | 0.054 | 7.005 | - | - | 100 | 0.028 | 0.028 | 0.028 | 7.006 | - | - | 100 | 0.031 | 0.031 | 0.031 | 7.007 | - | - | 100 | 0.017 | 0.017 | 0.017 | 9.000 | - | - | 100 | 0.082 | 0.082 | 0.082 | 7.008 | - | - | 100 | 0.009 | 0.009 | 0.009 | 7.009 | - | - | 100 | 0.000 | 0.000 | 0.000 | 7.010 | - | - | 100 | 0.000 | 0.000 | 0.000 | 10.000 | - | - | 100 | 0.008 | 0.008 | 0.008 | 11.000 | - | - | 100 | 0.019 | 0.019 | 0.019 | 11.001 | - | - | 100 | 0.045 | 0.045 | 0.045 | 11.002 | - | - | 100 | 0.004 | 0.004 | 0.004 | 10.001 | - | - | 100 | 0.061 | 0.061 | 0.061 | 10.002 | - | - | 100 | 0.051 | 0.051 | 0.051 | 10.003 | - | - | 100 | 0.074 | 0.074 | 0.074 | 7.011 | - | - | 100 | 0.043 | 0.043 | 0.043 | 7.012 | - | - | 100 | 0.000 | 0.000 | 0.000 | 12.000 | - | - | 100 | 0.037 | 0.037 | 0.037 | 12.001 | - | - | 100 | 0.038 | 0.038 | 0.038 | 13.000 | - | - | 100 | 0.047 | 0.047 | 0.047 | 14.000 | - | - | 100 | 0.070 | 0.070 | 0.070 | 12.002 | - | - | 100 | 0.060 | 0.060 | 0.060 | 12.003 | - | - | 100 | 0.000 | 0.000 | 0.000 | 12.004 | - | - | 100 | 0.071 | 0.071 | 0.071 | 12.005 | - | - | 100 | 0.017 | 0.017 | 0.017 | 12.006 | - | - | 100 | 0.000 | 0.000 | 0.000 | 12.007 | - | - | 100 | 0.060 | 0.060 | 0.060 | 12.008 | - | - | 100 | 0.000 | 0.000 | 0.000 | 15.000 | - | - | 100 | 0.041 | 0.041 | 0.041 | 15.001 | - | - | 100 | 0.000 | 0.000 | 0.000 | 15.002 | - | - | 100 | 0.045 | 0.045 | 0.045 | 15.003 | - | - | 100 | 0.064 | 0.064 | 0.064 | 15.004 | - | - | 100 | 0.023 | 0.023 | 0.023 | 15.005 | - | - | 100 | 0.046 | 0.046 | 0.046 | 15.006 | - | - | 100 | 0.033 | 0.033 | 0.033 | 15.007 | - | - | 100 | 0.000 | 0.000 | 0.000 | 12.009 | - | - | 100 | 0.033 | 0.033 | 0.033 | 7.013 | - | - | 100 | 0.000 | 0.000 | 0.000 | 7.014 | - | - | 100 | 0.000 | 0.000 | 0.000 | 7.015 | - | - | 100 | 0.017 | 0.017 | 0.017 | 7.016 | - | - | 100 | 0.000 | 0.000 | 0.000 | 7.017 | - | - | 100 | 0.000 | 0.000 | 0.000 | Total |  |  |  | 1.351 | 1.351 | 1.351 |
| Pipe Number   | PIMP Type                        | PIMP Name                                                                           | PIMP (%)    | Gross Area (ha) | Imp. Area (ha) | Pipe Total (ha) | |
| 7.000   | -                                | -                                                                                   | 100         | 0.028           | 0.028          | 0.028           | |
| 7.001   | -                                | -                                                                                   | 100         | 0.004           | 0.004          | 0.004           | |
| 7.002   | -                                | -                                                                                   | 100         | 0.029           | 0.029          | 0.029           | |
| 7.003   | -                                | -                                                                                   | 100         | 0.044           | 0.044          | 0.044           | |
| 7.004   | -                                | -                                                                                   | 100         | 0.018           | 0.018          | 0.018           | |
| 8.000   | -                                | -                                                                                   | 100         | 0.054           | 0.054          | 0.054           | |
| 7.005   | -                                | -                                                                                   | 100         | 0.028           | 0.028          | 0.028           | |
| 7.006   | -                                | -                                                                                   | 100         | 0.031           | 0.031          | 0.031           | |
| 7.007   | -                                | -                                                                                   | 100         | 0.017           | 0.017          | 0.017           | |
| 9.000   | -                                | -                                                                                   | 100         | 0.082           | 0.082          | 0.082           | |
| 7.008   | -                                | -                                                                                   | 100         | 0.009           | 0.009          | 0.009           | |
| 7.009   | -                                | -                                                                                   | 100         | 0.000           | 0.000          | 0.000           | |
| 7.010   | -                                | -                                                                                   | 100         | 0.000           | 0.000          | 0.000           | |
| 10.000   | -                                | -                                                                                   | 100         | 0.008           | 0.008          | 0.008           | |
| 11.000   | -                                | -                                                                                   | 100         | 0.019           | 0.019          | 0.019           | |
| 11.001   | -                                | -                                                                                   | 100         | 0.045           | 0.045          | 0.045           | |
| 11.002   | -                                | -                                                                                   | 100         | 0.004           | 0.004          | 0.004           | |
| 10.001   | -                                | -                                                                                   | 100         | 0.061           | 0.061          | 0.061           | |
| 10.002   | -                                | -                                                                                   | 100         | 0.051           | 0.051          | 0.051           | |
| 10.003   | -                                | -                                                                                   | 100         | 0.074           | 0.074          | 0.074           | |
| 7.011   | -                                | -                                                                                   | 100         | 0.043           | 0.043          | 0.043           | |
| 7.012   | -                                | -                                                                                   | 100         | 0.000           | 0.000          | 0.000           | |
| 12.000   | -                                | -                                                                                   | 100         | 0.037           | 0.037          | 0.037           | |
| 12.001   | -                                | -                                                                                   | 100         | 0.038           | 0.038          | 0.038           | |
| 13.000   | -                                | -                                                                                   | 100         | 0.047           | 0.047          | 0.047           | |
| 14.000   | -                                | -                                                                                   | 100         | 0.070           | 0.070          | 0.070           | |
| 12.002   | -                                | -                                                                                   | 100         | 0.060           | 0.060          | 0.060           | |
| 12.003   | -                                | -                                                                                   | 100         | 0.000           | 0.000          | 0.000           | |
| 12.004   | -                                | -                                                                                   | 100         | 0.071           | 0.071          | 0.071           | |
| 12.005   | -                                | -                                                                                   | 100         | 0.017           | 0.017          | 0.017           | |
| 12.006   | -                                | -                                                                                   | 100         | 0.000           | 0.000          | 0.000           | |
| 12.007   | -                                | -                                                                                   | 100         | 0.060           | 0.060          | 0.060           | |
| 12.008   | -                                | -                                                                                   | 100         | 0.000           | 0.000          | 0.000           | |
| 15.000   | -                                | -                                                                                   | 100         | 0.041           | 0.041          | 0.041           | |
| 15.001   | -                                | -                                                                                   | 100         | 0.000           | 0.000          | 0.000           | |
| 15.002   | -                                | -                                                                                   | 100         | 0.045           | 0.045          | 0.045           | |
| 15.003   | -                                | -                                                                                   | 100         | 0.064           | 0.064          | 0.064           | |
| 15.004   | -                                | -                                                                                   | 100         | 0.023           | 0.023          | 0.023           | |
| 15.005   | -                                | -                                                                                   | 100         | 0.046           | 0.046          | 0.046           | |
| 15.006   | -                                | -                                                                                   | 100         | 0.033           | 0.033          | 0.033           | |
| 15.007   | -                                | -                                                                                   | 100         | 0.000           | 0.000          | 0.000           | |
| 12.009   | -                                | -                                                                                   | 100         | 0.033           | 0.033          | 0.033           | |
| 7.013   | -                                | -                                                                                   | 100         | 0.000           | 0.000          | 0.000           | |
| 7.014   | -                                | -                                                                                   | 100         | 0.000           | 0.000          | 0.000           | |
| 7.015   | -                                | -                                                                                   | 100         | 0.017           | 0.017          | 0.017           | |
| 7.016   | -                                | -                                                                                   | 100         | 0.000           | 0.000          | 0.000           | |
| 7.017   | -                                | -                                                                                   | 100         | 0.000           | 0.000          | 0.000           | |
| Total   |                                  |                                                                                     |             | 1.351           | 1.351          | 1.351           | |
| ©1982-2020 Innovyze   | |

|                                                          |                                  |                                                                                     |
|----------------------------------------------------------|----------------------------------|-------------------------------------------------------------------------------------|
| Odyssey Markides LLP                                     |                                  | Page 14                                                                             |
| Tuscany House<br>White Hart Lane<br>Basingstoke RG21 4AF |                                  |  |
| Date 25/05/2021 12:27<br>File 2021-05-09 Basin K.MDX     | Designed by BASPC1<br>Checked by |                                                                                     |
| Innovyze Network 2020.1                                  |                                  |                                                                                     |

Surcharged Outfall Details for Storm

| Outfall<br>Pipe Number | Outfall<br>Name | C. Level<br>(m) | I. Level<br>(m) | Min<br>I. Level<br>(m) | D,L<br>(mm) | W<br>(mm) |
|------------------------|-----------------|-----------------|-----------------|------------------------|-------------|-----------|
| S7.017                 | S               | 18.600          | 18.050          | 18.050                 | 0           | 0         |

Datum (m) 0.000 Offset (mins) 0

| Time<br>(mins) | Depth<br>(m) | Time<br>(mins) | Depth<br>(m) | Time<br>(mins) | Depth<br>(m) | Time<br>(mins) | Depth<br>(m) | Time<br>(mins) | Depth<br>(m) |
|----------------|--------------|----------------|--------------|----------------|--------------|----------------|--------------|----------------|--------------|
| 1440           | 18.400       | 5760           | 18.400       | 10080          | 18.400       | 14400          | 18.400       | 18720          | 18.400       |
| 2880           | 18.400       | 7200           | 18.400       | 11520          | 18.400       | 15840          | 18.400       | 20160          | 18.400       |
| 4320           | 18.400       | 8640           | 18.400       | 12960          | 18.400       | 17280          | 18.400       |                |              |

Simulation Criteria for Storm

|                                 |       |                                            |       |
|---------------------------------|-------|--------------------------------------------|-------|
| Volumetric Runoff Coeff         | 0.750 | Additional Flow - % of Total Flow          | 0.000 |
| Areal Reduction Factor          | 1.000 | MADD Factor * 10m <sup>3</sup> /ha Storage | 2.000 |
| Hot Start (mins)                | 0     | Inlet Coefficient                          | 0.800 |
| Hot Start Level (mm)            | 0     | Flow per Person per Day (l/per/day)        | 0.000 |
| Manhole Headloss Coeff (Global) | 0.500 | Run Time (mins)                            | 60    |
| Foul Sewage per hectare (l/s)   | 0.000 | Output Interval (mins)                     | 1     |
| Number of Input Hydrographs     | 0     | Number of Storage Structures               | 2     |
| Number of Online Controls       | 2     | Number of Time/Area Diagrams               | 0     |
| Number of Offline Controls      | 0     | Number of Real Time Controls               | 0     |

Synthetic Rainfall Details

|                       |                   |                       |        |
|-----------------------|-------------------|-----------------------|--------|
| Rainfall Model        | FSR               | Profile Type          | Summer |
| Return Period (years) | 100               | Cv (Summer)           | 0.750  |
| Region                | England and Wales | Cv (Winter)           | 0.840  |
| M5-60 (mm)            | 19.900            | Storm Duration (mins) | 30     |
| Ratio R               | 0.350             |                       |        |

©1982-2020 Innovyze

|                                                          |                                  |                                                                                     |
|----------------------------------------------------------|----------------------------------|-------------------------------------------------------------------------------------|
| Odyssey Markides LLP                                     |                                  | Page 15                                                                             |
| Tuscany House<br>White Hart Lane<br>Basingstoke RG21 4AF |                                  |  |
| Date 25/05/2021 12:27<br>File 2021-05-09 Basin K.MDX     | Designed by BASPC1<br>Checked by |                                                                                     |
| Innovyze                                                 | Network 2020.1                   |                                                                                     |

Online Controls for Storm

Hydro-Brake® Optimum Manhole: SHBRAKE PP4, DS/PN: S15.001, Volume (m³): 1.2

|                                   |                            |
|-----------------------------------|----------------------------|
| Unit Reference                    | MD-SHE-0061-1500-0750-1500 |
| Design Head (m)                   | 0.750                      |
| Design Flow (l/s)                 | 1.5                        |
| Flush-Flo™                        | Calculated                 |
| Objective                         | Minimise upstream storage  |
| Application                       | Surface                    |
| Sump Available                    | Yes                        |
| Diameter (mm)                     | 61                         |
| Invert Level (m)                  | 20.250                     |
| Minimum Outlet Pipe Diameter (mm) | 75                         |
| Suggested Manhole Diameter (mm)   | 1200                       |

| Control Points            | Head (m) | Flow (l/s) |
|---------------------------|----------|------------|
| Design Point (Calculated) | 0.750    | 1.5        |
| Flush-Flo™                | 0.231    | 1.5        |
| Kick-Flo®                 | 0.479    | 1.2        |
| Mean Flow over Head Range | -        | 1.3        |

The hydrological calculations have been based on the Head/Discharge relationship for the Hydro-Brake® Optimum as specified. Should another type of control device other than a Hydro-Brake Optimum® be utilised then these storage routing calculations will be invalidated

| Depth (m) | Flow (l/s) | Depth (m) | Flow (l/s) | Depth (m) | Flow (l/s) | Depth (m) | Flow (l/s) |
|-----------|------------|-----------|------------|-----------|------------|-----------|------------|
| 0.100     | 1.3        | 1.200     | 1.9        | 3.000     | 2.8        | 7.000     | 4.2        |
| 0.200     | 1.5        | 1.400     | 2.0        | 3.500     | 3.0        | 7.500     | 4.3        |
| 0.300     | 1.5        | 1.600     | 2.1        | 4.000     | 3.2        | 8.000     | 4.5        |
| 0.400     | 1.4        | 1.800     | 2.2        | 4.500     | 3.4        | 8.500     | 4.6        |
| 0.500     | 1.3        | 2.000     | 2.3        | 5.000     | 3.6        | 9.000     | 4.7        |
| 0.600     | 1.4        | 2.200     | 2.4        | 5.500     | 3.7        | 9.500     | 4.9        |
| 0.800     | 1.5        | 2.400     | 2.5        | 6.000     | 3.9        |           |            |
| 1.000     | 1.7        | 2.600     | 2.6        | 6.500     | 4.0        |           |            |

Hydro-Brake® Optimum Manhole: SBASIN K, DS/PN: S7.016, Volume (m³): 6.3

|                                   |                            |
|-----------------------------------|----------------------------|
| Unit Reference                    | MD-SHE-0165-1360-1200-1360 |
| Design Head (m)                   | 1.200                      |
| Design Flow (l/s)                 | 13.6                       |
| Flush-Flo™                        | Calculated                 |
| Objective                         | Minimise upstream storage  |
| Application                       | Surface                    |
| Sump Available                    | Yes                        |
| Diameter (mm)                     | 165                        |
| Invert Level (m)                  | 18.900                     |
| Minimum Outlet Pipe Diameter (mm) | 225                        |
| Suggested Manhole Diameter (mm)   | 1500                       |

©1982-2020 Innovyze

| |
|---|
| Odyssey Markides LLP   |                                  | Page 16                                                                             | |
| Tuscany House<br>White Hart Lane<br>Basingstoke RG21 4AF   | |
| Date 25/05/2021 12:27<br>File 2021-05-09 Basin K.MDX   | Designed by BASPC1<br>Checked by | |
| Innovyze<br>Network 2020.1   | |
| <u>Hydro-Brake® Optimum Manhole: SBASIN K, DS/PN: S7.016, Volume (m³): 6.3</u>   | |
| <table><tr><td>Control Points</td><td>Head (m)</td><td>Flow (l/s)</td></tr><tr><td>Design Point (Calculated)</td><td>1.200</td><td>13.6</td></tr><tr><td>Flush-Flo™</td><td>0.364</td><td>13.6</td></tr><tr><td>Kick-Flo®</td><td>0.801</td><td>11.2</td></tr><tr><td>Mean Flow over Head Range</td><td>-</td><td>11.7</td></tr></table>   |                                  |                                                                                     | Control Points | Head (m)   | Flow (l/s) | Design Point (Calculated) | 1.200      | 13.6       | Flush-Flo™ | 0.364      | 13.6  | Kick-Flo® | 0.801 | 11.2 | Mean Flow over Head Range | -    | 11.7  | |
| Control Points   | Head (m)                         | Flow (l/s)                                                                          | |
| Design Point (Calculated)   | 1.200                            | 13.6                                                                                | |
| Flush-Flo™   | 0.364                            | 13.6                                                                                | |
| Kick-Flo®   | 0.801                            | 11.2                                                                                | |
| Mean Flow over Head Range   | -                                | 11.7                                                                                | |
| <p>The hydrological calculations have been based on the Head/Discharge relationship for the Hydro-Brake® Optimum as specified. Should another type of control device other than a Hydro-Brake Optimum® be utilised then these storage routing calculations will be invalidated</p>   | |
| <table><tr><td>Depth (m)</td><td>Flow (l/s)</td><td>Depth (m)</td><td>Flow (l/s)</td><td>Depth (m)</td><td>Flow (l/s)</td><td>Depth (m)</td><td>Flow (l/s)</td></tr><tr><td>0.100</td><td>5.9</td><td>1.200</td><td>13.6</td><td>3.000</td><td>21.0</td><td>7.000</td><td>31.6</td></tr><tr><td>0.200</td><td>12.8</td><td>1.400</td><td>14.6</td><td>3.500</td><td>22.6</td><td>7.500</td><td>32.7</td></tr><tr><td>0.300</td><td>13.5</td><td>1.600</td><td>15.6</td><td>4.000</td><td>24.1</td><td>8.000</td><td>33.7</td></tr><tr><td>0.400</td><td>13.6</td><td>1.800</td><td>16.5</td><td>4.500</td><td>25.5</td><td>8.500</td><td>34.7</td></tr><tr><td>0.500</td><td>13.4</td><td>2.000</td><td>17.3</td><td>5.000</td><td>26.9</td><td>9.000</td><td>35.7</td></tr><tr><td>0.600</td><td>13.1</td><td>2.200</td><td>18.1</td><td>5.500</td><td>28.1</td><td>9.500</td><td>36.6</td></tr><tr><td>0.800</td><td>11.3</td><td>2.400</td><td>18.9</td><td>6.000</td><td>29.3</td><td></td><td></td></tr><tr><td>1.000</td><td>12.5</td><td>2.600</td><td>19.6</td><td>6.500</td><td>30.5</td><td></td><td></td></tr></table> |                                  |                                                                                     | Depth (m)      | Flow (l/s) | Depth (m)  | Flow (l/s)                | Depth (m)  | Flow (l/s) | Depth (m)  | Flow (l/s) | 0.100 | 5.9       | 1.200 | 13.6 | 3.000                     | 21.0 | 7.000 | 31.6 | 0.200 | 12.8 | 1.400 | 14.6 | 3.500 | 22.6 | 7.500 | 32.7 | 0.300 | 13.5 | 1.600 | 15.6 | 4.000 | 24.1 | 8.000 | 33.7 | 0.400 | 13.6 | 1.800 | 16.5 | 4.500 | 25.5 | 8.500 | 34.7 | 0.500 | 13.4 | 2.000 | 17.3 | 5.000 | 26.9 | 9.000 | 35.7 | 0.600 | 13.1 | 2.200 | 18.1 | 5.500 | 28.1 | 9.500 | 36.6 | 0.800 | 11.3 | 2.400 | 18.9 | 6.000 | 29.3 |  |  | 1.000 | 12.5 | 2.600 | 19.6 | 6.500 | 30.5 |  |  |
| Depth (m)   | Flow (l/s)                       | Depth (m)                                                                           | Flow (l/s)     | Depth (m)  | Flow (l/s) | Depth (m)                 | Flow (l/s) | |
| 0.100   | 5.9                              | 1.200                                                                               | 13.6           | 3.000      | 21.0       | 7.000                     | 31.6       | |
| 0.200   | 12.8                             | 1.400                                                                               | 14.6           | 3.500      | 22.6       | 7.500                     | 32.7       | |
| 0.300   | 13.5                             | 1.600                                                                               | 15.6           | 4.000      | 24.1       | 8.000                     | 33.7       | |
| 0.400   | 13.6                             | 1.800                                                                               | 16.5           | 4.500      | 25.5       | 8.500                     | 34.7       | |
| 0.500   | 13.4                             | 2.000                                                                               | 17.3           | 5.000      | 26.9       | 9.000                     | 35.7       | |
| 0.600   | 13.1                             | 2.200                                                                               | 18.1           | 5.500      | 28.1       | 9.500                     | 36.6       | |
| 0.800   | 11.3                             | 2.400                                                                               | 18.9           | 6.000      | 29.3       | |
| 1.000   | 12.5                             | 2.600                                                                               | 19.6           | 6.500      | 30.5       | |
| ©1982-2020 Innovyze   | |

|                                                          |                                  |                                                                                     |
|----------------------------------------------------------|----------------------------------|-------------------------------------------------------------------------------------|
| Odyssey Markides LLP                                     |                                  | Page 17                                                                             |
| Tuscany House<br>White Hart Lane<br>Basingstoke RG21 4AF |                                  |  |
| Date 25/05/2021 12:27<br>File 2021-05-09 Basin K.MDX     | Designed by BASPC1<br>Checked by |                                                                                     |
| Innovyze                                                 | Network 2020.1                   |                                                                                     |

Storage Structures for Storm

Porous Car Park Manhole: SPP4, DS/PN: S15.000

|                                      |         |                         |       |
|--------------------------------------|---------|-------------------------|-------|
| Infiltration Coefficient Base (m/hr) | 0.00000 | Width (m)               | 10.0  |
| Membrane Percolation (mm/hr)         | 1000    | Length (m)              | 31.0  |
| Max Percolation (l/s)                | 86.1    | Slope (1:X)             | 100.0 |
| Safety Factor                        | 2.0     | Depression Storage (mm) | 5     |
| Porosity                             | 0.30    | Evaporation (mm/day)    | 3     |
| Invert Level (m)                     | 20.500  | Membrane Depth (mm)     | 0     |

Tank or Pond Manhole: SBASIN K, DS/PN: S7.016

Invert Level (m) 18.900

| Depth (m) | Area (m <sup>2</sup> ) | Depth (m) | Area (m <sup>2</sup> ) |
|-----------|------------------------|-----------|------------------------|
| 0.000     | 807.0                  | 1.200     | 1502.0                 |

©1982-2020 Innovyze





Odyssey Markides LLP

Page 20

Tuscany House

White Hart Lane

Basingstoke RG21 4AF

Date 25/05/2021 12:27

Designed by BASPC1

File 2021-05-09 Basin K.MDX

Checked by

Innovyze

Network 2020.1

Micro Drainage

Summary of Critical Results by Maximum Level (Rank 1) for Storm

| PN      | US/MH Name      | Storm      | Return Period | Climate Change | First (X) Surcharge | First (Y) Flood | First (Z) Overflow |
|---------|-----------------|------------|---------------|----------------|---------------------|-----------------|--------------------|
| S11.001 | S51             | 15 Winter  | 100           | +40%           | 100/15 Summer       |                 |                    |
| S11.002 | S52             | 15 Winter  | 100           | +40%           | 100/15 Summer       |                 |                    |
| S10.001 | S53             | 15 Winter  | 100           | +40%           | 100/15 Summer       |                 |                    |
| S10.002 | S54             | 15 Winter  | 100           | +40%           | 100/15 Summer       |                 |                    |
| S10.003 | S55             | 15 Winter  | 100           | +40%           | 100/15 Summer       |                 |                    |
| S7.011  | S56             | 15 Winter  | 100           | +40%           | 100/15 Summer       | 100/15 Winter   |                    |
| S7.012  | S57             | 15 Winter  | 100           | +40%           | 100/15 Summer       |                 |                    |
| S12.000 | S58             | 15 Winter  | 100           | +40%           | 100/15 Summer       |                 |                    |
| S12.001 | S59             | 15 Winter  | 100           | +40%           | 100/15 Summer       |                 |                    |
| S13.000 | S60             | 15 Winter  | 100           | +40%           | 100/15 Summer       |                 |                    |
| S14.000 | S61             | 15 Winter  | 100           | +40%           | 100/15 Summer       | 100/15 Summer   |                    |
| S12.002 | S62             | 15 Winter  | 100           | +40%           | 100/15 Summer       |                 |                    |
| S12.003 | S63             | 15 Winter  | 100           | +40%           | 100/15 Summer       |                 |                    |
| S12.004 | S64             | 15 Winter  | 100           | +40%           | 100/15 Summer       |                 |                    |
| S12.005 | S65             | 30 Winter  | 100           | +40%           | 100/15 Summer       | 100/15 Summer   |                    |
| S12.006 | S66             | 30 Winter  | 100           | +40%           | 100/15 Summer       | 100/15 Summer   |                    |
| S12.007 | S67             | 30 Winter  | 100           | +40%           | 100/15 Summer       | 100/15 Summer   |                    |
| S12.008 | S68             | 15 Winter  | 100           | +40%           | 100/15 Summer       |                 |                    |
| S15.000 | SPP4            | 60 Winter  | 100           | +40%           | 100/15 Summer       |                 |                    |
| S15.001 | SHBRAKE PP4     | 120 Winter | 100           | +40%           | 100/15 Summer       |                 |                    |
| S15.002 | S71             | 15 Winter  | 100           | +40%           | 100/15 Summer       |                 |                    |
| S15.003 | S72             | 30 Winter  | 100           | +40%           | 100/15 Summer       | 100/15 Summer   |                    |
| S15.004 | S73             | 15 Winter  | 100           | +40%           | 100/15 Summer       | 100/15 Summer   |                    |
| S15.005 | S74             | 15 Winter  | 100           | +40%           | 100/15 Summer       |                 |                    |
| S15.006 | S75             | 15 Winter  | 100           | +40%           | 100/15 Summer       |                 |                    |
| S15.007 | S76             | 15 Winter  | 100           | +40%           | 100/15 Summer       |                 |                    |
| S12.009 | S77             | 15 Winter  | 100           | +40%           | 100/15 Summer       |                 |                    |
| S7.013  | S78             | 15 Winter  | 100           | +40%           | 100/15 Summer       |                 |                    |
| S7.014  | S79             | 15 Winter  | 100           | +40%           | 100/15 Summer       |                 |                    |
| S7.015  | S80             | 480 Winter | 100           | +40%           | 100/15 Summer       |                 |                    |
| S7.016  | SBASIN K        | 480 Winter | 100           | +40%           | 100/30 Winter       |                 |                    |
| S7.017  | SHBRAKE BASIN K | 960 Winter | 100           | +40%           |                     |                 |                    |

| PN      | US/MH Name | Overflow Act. | Water Level (m) | Surcharged Depth (m) | Flooded Volume (m³) | Flow / Overflow Cap. (l/s) | Half Drain Time (mins) |
|---------|------------|---------------|-----------------|----------------------|---------------------|----------------------------|------------------------|
| S11.001 | S51        |               | 22.008          | 1.349                | 0.000               | 0.57                       |                        |
| S11.002 | S52        |               | 21.980          | 1.488                | 0.000               | 0.70                       |                        |
| S10.001 | S53        |               | 21.953          | 1.538                | 0.000               | 1.18                       |                        |
| S10.002 | S54        |               | 21.823          | 1.518                | 0.000               | 1.76                       |                        |
| S10.003 | S55        |               | 21.603          | 1.381                | 0.000               | 0.78                       |                        |
| S7.011  | S56        |               | 21.414          | 1.558                | 0.067               | 1.68                       |                        |
| S7.012  | S57        |               | 21.120          | 1.373                | 0.000               | 1.27                       |                        |
| S12.000 | S58        |               | 22.275          | 0.342                | 0.000               | 0.58                       |                        |
| S12.001 | S59        |               | 22.241          | 0.419                | 0.000               | 0.47                       |                        |
| S13.000 | S60        |               | 22.376          | 0.749                | 0.000               | 0.62                       |                        |
| S14.000 | S61        |               | 22.050          | 1.202                | 2.134               | 0.38                       |                        |

©1982-2020 Innovyze



|                                                                        |                 |                       |            |                   |                                                                                     |
|------------------------------------------------------------------------|-----------------|-----------------------|------------|-------------------|-------------------------------------------------------------------------------------|
| Odyssey Markides LLP                                                   |                 |                       |            | Page 22           |                                                                                     |
| Tuscany House<br>White Hart Lane<br>Basingstoke RG21 4AF               |                 |                       |            |                   |  |
| Date 25/05/2021 12:27                                                  |                 | Designed by BASPC1    |            |                   |                                                                                     |
| File 2021-05-09 Basin K.MDX                                            |                 | Checked by            |            |                   |                                                                                     |
| Innovyze                                                               |                 | Network 2020.1        |            |                   |                                                                                     |
| <u>Summary of Critical Results by Maximum Level (Rank 1) for Storm</u> |                 |                       |            |                   |                                                                                     |
| PN                                                                     | US/MH<br>Name   | Pipe<br>Flow<br>(l/s) | Status     | Level<br>Exceeded |                                                                                     |
| S15.004                                                                |                 | S73 43.7              | FLOOD      |                   | 4                                                                                   |
| S15.005                                                                |                 | S74 59.0              | FLOOD RISK |                   |                                                                                     |
| S15.006                                                                |                 | S75 69.3              | FLOOD RISK |                   |                                                                                     |
| S15.007                                                                |                 | S76 63.9              | FLOOD RISK |                   |                                                                                     |
| S12.009                                                                |                 | S77 167.6             | FLOOD RISK |                   |                                                                                     |
| S7.013                                                                 |                 | S78 297.6             | SURCHARGED |                   |                                                                                     |
| S7.014                                                                 |                 | S79 285.4             | SURCHARGED |                   |                                                                                     |
| S7.015                                                                 |                 | S80 92.6              | SURCHARGED |                   |                                                                                     |
| S7.016                                                                 | SBASIN K        | 13.6                  | SURCHARGED |                   |                                                                                     |
| S7.017                                                                 | SHBRAKE BASIN K | 13.6                  | OK         |                   |                                                                                     |
| ©1982-2020 Innovyze                                                    |                 |                       |            |                   |                                                                                     |

|                                                          |                                  |                                                                                     |
|----------------------------------------------------------|----------------------------------|-------------------------------------------------------------------------------------|
| Odyssey Markides LLP                                     |                                  | Page 1                                                                              |
| Tuscany House<br>White Hart Lane<br>Basingstoke RG21 4AF |                                  |  |
| Date 25/05/2021 12:29<br>File 2021-05-24 Basin L.MDX     | Designed by BASPC1<br>Checked by |                                                                                     |
| Innovyze                                                 | Network 2020.1                   |                                                                                     |

### STORM SEWER DESIGN by the Modified Rational Method

#### Design Criteria for Storm

Pipe Sizes STANDARD Manhole Sizes STANDARD

FSR Rainfall Model - England and Wales

|                                      |        |                                       |       |
|--------------------------------------|--------|---------------------------------------|-------|
| Return Period (years)                | 100    | PIMP (%)                              | 100   |
| M5-60 (mm)                           | 19.900 | Add Flow / Climate Change (%)         | 0     |
| Ratio R                              | 0.350  | Minimum Backdrop Height (m)           | 0.200 |
| Maximum Rainfall (mm/hr)             | 50     | Maximum Backdrop Height (m)           | 1.500 |
| Maximum Time of Concentration (mins) | 30     | Min Design Depth for Optimisation (m) | 1.200 |
| Foul Sewage (l/s/ha)                 | 0.000  | Min Vel for Auto Design only (m/s)    | 1.00  |
| Volumetric Runoff Coeff.             | 0.750  | Min Slope for Optimisation (1:X)      | 500   |

Designed with Level Soffits

#### Time Area Diagram for Storm

| Time<br>(mins) | Area<br>(ha) | Time<br>(mins) | Area<br>(ha) | Time<br>(mins) | Area<br>(ha) | Time<br>(mins) | Area<br>(ha) |
|----------------|--------------|----------------|--------------|----------------|--------------|----------------|--------------|
| 0-4            | 0.018        | 4-8            | 0.713        | 8-12           | 1.714        | 12-16          | 0.248        |

Total Area Contributing (ha) = 2.694

Total Pipe Volume (m³) = 274.840

#### Network Design Table for Storm

| PN      | Length<br>(m) | Fall<br>(m) | Slope<br>(1:X) | I.Area<br>(ha) | T.E.<br>(mins) | Base<br>Flow (l/s) | k<br>(mm) | HYD<br>SECT | DIA<br>(mm) | Section Type | Auto<br>Design                                                                        |
|---------|---------------|-------------|----------------|----------------|----------------|--------------------|-----------|-------------|-------------|--------------|---------------------------------------------------------------------------------------|
| S16.000 | 22.220        | 0.333       | 66.7           | 0.024          | 4.00           | 0.0                | 0.600     | o           | 150         | Pipe/Conduit |  |
| S17.000 | 21.574        | 0.809       | 26.7           | 0.041          | 4.00           | 0.0                | 0.600     | o           | 150         | Pipe/Conduit |  |
| S17.001 | 26.648        | 0.919       | 29.0           | 0.053          | 0.00           | 0.0                | 0.600     | o           | 225         | Pipe/Conduit |  |
| S16.001 | 26.563        | 0.395       | 67.2           | 0.049          | 0.00           | 0.0                | 0.600     | o           | 300         | Pipe/Conduit |  |
| S16.002 | 29.160        | 0.384       | 75.9           | 0.047          | 0.00           | 0.0                | 0.600     | o           | 300         | Pipe/Conduit |  |

#### Network Results Table

| PN      | Rain<br>(mm/hr) | T.C.<br>(mins) | US/IL<br>(m) | E I.Area<br>(ha) | E Base<br>Flow (l/s) | Foul<br>(l/s) | Add Flow<br>(l/s) | Vel<br>(m/s) | Cap<br>(l/s) | Flow<br>(l/s) |
|---------|-----------------|----------------|--------------|------------------|----------------------|---------------|-------------------|--------------|--------------|---------------|
| S16.000 | 50.00           | 4.30           | 25.130       | 0.024            | 0.0                  | 0.0           | 0.0               | 1.23         | 21.8         | 3.2           |
| S17.000 | 50.00           | 4.18           | 26.525       | 0.041            | 0.0                  | 0.0           | 0.0               | 1.96         | 34.6         | 5.6           |
| S17.001 | 50.00           | 4.37           | 25.641       | 0.094            | 0.0                  | 0.0           | 0.0               | 2.44         | 97.0         | 12.7          |
| S16.001 | 50.00           | 4.60           | 24.647       | 0.167            | 0.0                  | 0.0           | 0.0               | 1.92         | 135.7        | 22.6          |
| S16.002 | 50.00           | 4.87           | 24.252       | 0.214            | 0.0                  | 0.0           | 0.0               | 1.81         | 127.7        | 29.0          |

| Odyssey Markides LLP                                     |                 |                |                |                  |                      |                                                                                     |                   |              |              |               | Page 2                                                                                |  |
|----------------------------------------------------------|-----------------|----------------|----------------|------------------|----------------------|-------------------------------------------------------------------------------------|-------------------|--------------|--------------|---------------|---------------------------------------------------------------------------------------|--|
| Tuscany House<br>White Hart Lane<br>Basingstoke RG21 4AF |                 |                |                |                  |                      |  |                   |              |              |               |                                                                                       |  |
| Date 25/05/2021 12:29<br>File 2021-05-24 Basin L.MDX     |                 |                |                |                  |                      |                                                                                     |                   |              |              |               |                                                                                       |  |
| Designed by BASPC1<br>Checked by                         |                 |                |                |                  |                      |                                                                                     |                   |              |              |               |                                                                                       |  |
| Innovyze                                                 |                 |                |                |                  |                      | Network 2020.1                                                                      |                   |              |              |               |                                                                                       |  |
| <u>Network Design Table for Storm</u>                    |                 |                |                |                  |                      |                                                                                     |                   |              |              |               |                                                                                       |  |
| PN                                                       | Length<br>(m)   | Fall<br>(m)    | Slope<br>(1:X) | I.Area<br>(ha)   | T.E.<br>(mins)       | Base<br>Flow (l/s)                                                                  | k<br>(mm)         | HYD<br>SECT  | DIA<br>(mm)  | Section Type  | Auto<br>Design                                                                        |  |
| S18.000                                                  | 22.692          | 0.795          | 28.5           | 0.045            | 4.00                 | 0.0                                                                                 | 0.600             | o            | 150          | Pipe/Conduit  |    |  |
| S18.001                                                  | 22.747          | 0.820          | 27.7           | 0.077            | 0.00                 | 0.0                                                                                 | 0.600             | o            | 225          | Pipe/Conduit  |    |  |
| S19.000                                                  | 17.312          | 0.345          | 50.2           | 0.011            | 4.00                 | 0.0                                                                                 | 0.600             | o            | 150          | Pipe/Conduit  |    |  |
| S19.001                                                  | 10.325          | 0.195          | 52.9           | 0.028            | 0.00                 | 0.0                                                                                 | 0.600             | o            | 225          | Pipe/Conduit  |    |  |
| S19.002                                                  | 13.321          | 0.253          | 52.7           | 0.113            | 0.00                 | 0.0                                                                                 | 0.600             | o            | 300          | Pipe/Conduit  |    |  |
| S19.003                                                  | 20.903          | 0.379          | 55.2           | 0.008            | 0.00                 | 0.0                                                                                 | 0.600             | o            | 300          | Pipe/Conduit  |    |  |
| S16.003                                                  | 23.198          | 0.841          | 27.6           | 0.104            | 0.00                 | 0.0                                                                                 | 0.600             | o            | 450          | Pipe/Conduit  |    |  |
| S16.004                                                  | 6.114           | 0.196          | 31.2           | 0.012            | 0.00                 | 0.0                                                                                 | 0.600             | o            | 525          | Pipe/Conduit  |    |  |
| S20.000                                                  | 36.476          | 0.510          | 71.5           | 0.014            | 4.00                 | 0.0                                                                                 | 0.600             | o            | 150          | Pipe/Conduit  |    |  |
| S20.001                                                  | 14.010          | 0.093          | 150.6          | 0.034            | 0.00                 | 0.0                                                                                 | 0.600             | o            | 150          | Pipe/Conduit  |   |  |
| S16.005                                                  | 6.437           | 0.118          | 54.6           | 0.011            | 0.00                 | 0.0                                                                                 | 0.600             | o            | 525          | Pipe/Conduit  |  |  |
| S16.006                                                  | 10.922          | 0.128          | 85.3           | 0.000            | 0.00                 | 0.0                                                                                 | 0.600             | o            | 525          | Pipe/Conduit  |  |  |
| S16.007                                                  | 8.616           | 0.082          | 105.1          | 0.030            | 0.00                 | 0.0                                                                                 | 0.600             | o            | 525          | Pipe/Conduit  |  |  |
| S16.008                                                  | 24.413          | 0.251          | 97.3           | 0.000            | 0.00                 | 0.0                                                                                 | 0.600             | o            | 525          | Pipe/Conduit  |  |  |
| S16.009                                                  | 25.396          | 0.250          | 101.6          | 0.127            | 0.00                 | 0.0                                                                                 | 0.600             | o            | 525          | Pipe/Conduit  |  |  |
| S16.010                                                  | 13.755          | 0.103          | 133.5          | 0.055            | 0.00                 | 0.0                                                                                 | 0.600             | o            | 600          | Pipe/Conduit  |  |  |
| S16.011                                                  | 18.458          | 0.100          | 184.6          | 0.078            | 0.00                 | 0.0                                                                                 | 0.600             | o            | 600          | Pipe/Conduit  |  |  |
| <u>Network Results Table</u>                             |                 |                |                |                  |                      |                                                                                     |                   |              |              |               |                                                                                       |  |
| PN                                                       | Rain<br>(mm/hr) | T.C.<br>(mins) | US/IL<br>(m)   | Σ I.Area<br>(ha) | Σ Base<br>Flow (l/s) | Foul<br>(l/s)                                                                       | Add Flow<br>(l/s) | Vel<br>(m/s) | Cap<br>(l/s) | Flow<br>(l/s) |                                                                                       |  |
| S18.000                                                  | 50.00           | 4.20           | 25.633         | 0.045            | 0.0                  | 0.0                                                                                 | 0.0               | 1.89         | 33.4         | 6.1           |                                                                                       |  |
| S18.001                                                  | 50.00           | 4.35           | 24.763         | 0.122            | 0.0                  | 0.0                                                                                 | 0.0               | 2.49         | 99.2         | 16.5          |                                                                                       |  |
| S19.000                                                  | 50.00           | 4.20           | 25.190         | 0.011            | 0.0                  | 0.0                                                                                 | 0.0               | 1.42         | 25.2         | 1.5           |                                                                                       |  |
| S19.001                                                  | 50.00           | 4.30           | 24.770         | 0.039            | 0.0                  | 0.0                                                                                 | 0.0               | 1.80         | 71.6         | 5.3           |                                                                                       |  |
| S19.002                                                  | 50.00           | 4.40           | 24.500         | 0.152            | 0.0                  | 0.0                                                                                 | 0.0               | 2.17         | 153.5        | 20.6          |                                                                                       |  |
| S19.003                                                  | 50.00           | 4.56           | 24.247         | 0.160            | 0.0                  | 0.0                                                                                 | 0.0               | 2.12         | 150.0        | 21.7          |                                                                                       |  |
| S16.003                                                  | 50.00           | 4.97           | 23.718         | 0.600            | 0.0                  | 0.0                                                                                 | 0.0               | 3.88         | 617.5        | 81.2          |                                                                                       |  |
| S16.004                                                  | 50.00           | 4.99           | 22.802         | 0.612            | 0.0                  | 0.0                                                                                 | 0.0               | 4.02         | 870.4        | 82.9          |                                                                                       |  |
| S20.000                                                  | 50.00           | 4.51           | 23.584         | 0.014            | 0.0                  | 0.0                                                                                 | 0.0               | 1.19         | 21.0         | 1.9           |                                                                                       |  |
| S20.001                                                  | 50.00           | 4.80           | 23.074         | 0.048            | 0.0                  | 0.0                                                                                 | 0.0               | 0.82         | 14.4         | 6.5           |                                                                                       |  |
| S16.005                                                  | 50.00           | 5.03           | 22.606         | 0.671            | 0.0                  | 0.0                                                                                 | 0.0               | 3.04         | 657.5        | 90.9          |                                                                                       |  |
| S16.006                                                  | 50.00           | 5.10           | 22.488         | 0.671            | 0.0                  | 0.0                                                                                 | 0.0               | 2.43         | 525.2        | 90.9          |                                                                                       |  |
| S16.007                                                  | 50.00           | 5.17           | 22.360         | 0.701            | 0.0                  | 0.0                                                                                 | 0.0               | 2.18         | 473.0        | 94.9          |                                                                                       |  |
| S16.008                                                  | 50.00           | 5.35           | 22.278         | 0.701            | 0.0                  | 0.0                                                                                 | 0.0               | 2.27         | 491.7        | 94.9          |                                                                                       |  |
| S16.009                                                  | 50.00           | 5.54           | 22.027         | 0.828            | 0.0                  | 0.0                                                                                 | 0.0               | 2.22         | 481.1        | 112.1         |                                                                                       |  |
| S16.010                                                  | 50.00           | 5.64           | 21.702         | 0.883            | 0.0                  | 0.0                                                                                 | 0.0               | 2.11         | 595.4        | 119.6         |                                                                                       |  |
| S16.011                                                  | 50.00           | 5.82           | 21.599         | 0.961            | 0.0                  | 0.0                                                                                 | 0.0               | 1.79         | 505.9        | 130.1         |                                                                                       |  |
| ©1982-2020 Innovyze                                      |                 |                |                |                  |                      |                                                                                     |                   |              |              |               |                                                                                       |  |

Odyssey Markides LLP

Tuscany House

White Hart Lane

Basingstoke RG21 4AF

Date 25/05/2021 12:29

File 2021-05-24 Basin L.MDX

Designed by BASPC1

Checked by

Innovyze

Network 2020.1

Page 3



Network Design Table for Storm

| PN      | Length<br>(m) | Fall<br>(m) | Slope<br>(1:X) | I.Area<br>(ha) | T.E.<br>(mins) | Base<br>Flow (l/s) | k<br>(mm) | HYD<br>SECT | DIA<br>(mm) | Section Type | Auto<br>Design                                                                        |
|---------|---------------|-------------|----------------|----------------|----------------|--------------------|-----------|-------------|-------------|--------------|---------------------------------------------------------------------------------------|
| S16.012 | 28.539        | 0.357       | 79.9           | 0.091          | 0.00           | 0.0                | 0.600     | o           | 600         | Pipe/Conduit |    |
| S16.013 | 29.655        | 0.053       | 556.0          | 0.045          | 0.00           | 0.0                | 0.600     | o           | 600         | Pipe/Conduit |    |
| S16.014 | 24.556        | 0.044       | 556.0          | 0.045          | 0.00           | 0.0                | 0.600     | o           | 600         | Pipe/Conduit |    |
| S16.015 | 23.901        | 0.043       | 556.0          | 0.000          | 0.00           | 0.0                | 0.600     | o           | 600         | Pipe/Conduit |    |
| S16.016 | 26.254        | 0.089       | 295.0          | 0.051          | 0.00           | 0.0                | 0.600     | o           | 600         | Pipe/Conduit |    |
| S21.000 | 4.798         | 0.604       | 7.9            | 0.016          | 4.00           | 0.0                | 0.600     | o           | 150         | Pipe/Conduit |    |
| S21.001 | 6.858         | 0.125       | 54.9           | 0.058          | 0.00           | 0.0                | 0.600     | o           | 150         | Pipe/Conduit |    |
| S21.002 | 19.437        | 0.268       | 72.5           | 0.024          | 0.00           | 0.0                | 0.600     | o           | 225         | Pipe/Conduit |    |
| S21.003 | 28.496        | 0.300       | 95.0           | 0.082          | 0.00           | 0.0                | 0.600     | o           | 225         | Pipe/Conduit |   |
| S21.004 | 17.799        | 0.200       | 89.0           | 0.032          | 0.00           | 0.0                | 0.600     | o           | 225         | Pipe/Conduit |  |
| S21.005 | 15.802        | 0.066       | 238.0          | 0.038          | 0.00           | 0.0                | 0.600     | o           | 300         | Pipe/Conduit |  |
| S21.006 | 14.733        | 0.062       | 238.0          | 0.041          | 0.00           | 0.0                | 0.600     | o           | 300         | Pipe/Conduit |  |
| S21.007 | 15.080        | 0.063       | 238.0          | 0.034          | 0.00           | 0.0                | 0.600     | o           | 300         | Pipe/Conduit |  |
| S21.008 | 26.887        | 0.113       | 237.9          | 0.024          | 0.00           | 0.0                | 0.600     | o           | 300         | Pipe/Conduit |  |
| S22.000 | 7.673         | 0.676       | 11.4           | 0.019          | 4.00           | 0.0                | 0.600     | o           | 150         | Pipe/Conduit |  |
| S22.001 | 7.875         | 0.971       | 8.1            | 0.000          | 0.00           | 0.0                | 0.600     | o           | 150         | Pipe/Conduit |  |
| S21.009 | 21.412        | 0.090       | 237.9          | 0.061          | 0.00           | 0.0                | 0.600     | o           | 300         | Pipe/Conduit |  |
| S23.000 | 31.295        | 0.209       | 150.0          | 0.022          | 4.00           | 0.0                | 0.600     | o           | 150         | Pipe/Conduit |  |

Network Results Table

| PN      | Rain<br>(mm/hr) | T.C.<br>(mins) | US/IL<br>(m) | Σ I.Area<br>(ha) | Σ Base<br>Flow (l/s) | Foul<br>(l/s) | Add Flow<br>(l/s) | Vel<br>(m/s) | Cap<br>(l/s) | Flow<br>(l/s) |
|---------|-----------------|----------------|--------------|------------------|----------------------|---------------|-------------------|--------------|--------------|---------------|
| S16.012 | 50.00           | 5.99           | 21.499       | 1.052            | 0.0                  | 0.0           | 0.0               | 2.73         | 770.6        | 142.5         |
| S16.013 | 50.00           | 6.47           | 21.142       | 1.097            | 0.0                  | 0.0           | 0.0               | 1.03         | 290.0        | 148.5         |
| S16.014 | 50.00           | 6.87           | 21.089       | 1.142            | 0.0                  | 0.0           | 0.0               | 1.03         | 290.0        | 154.6         |
| S16.015 | 50.00           | 7.26           | 21.044       | 1.142            | 0.0                  | 0.0           | 0.0               | 1.03         | 290.0        | 154.6         |
| S16.016 | 50.00           | 7.57           | 21.002       | 1.193            | 0.0                  | 0.0           | 0.0               | 1.41         | 399.4        | 161.5         |
| S21.000 | 50.00           | 4.02           | 23.754       | 0.016            | 0.0                  | 0.0           | 0.0               | 3.60         | 63.6         | 2.2           |
| S21.001 | 50.00           | 4.11           | 23.150       | 0.074            | 0.0                  | 0.0           | 0.0               | 1.36         | 24.0         | 10.0          |
| S21.002 | 50.00           | 4.32           | 22.950       | 0.098            | 0.0                  | 0.0           | 0.0               | 1.54         | 61.1         | 13.3          |
| S21.003 | 50.00           | 4.67           | 22.682       | 0.180            | 0.0                  | 0.0           | 0.0               | 1.34         | 53.4         | 24.4          |
| S21.004 | 50.00           | 4.88           | 22.382       | 0.212            | 0.0                  | 0.0           | 0.0               | 1.39         | 55.1         | 28.7          |
| S21.005 | 50.00           | 5.14           | 22.107       | 0.250            | 0.0                  | 0.0           | 0.0               | 1.01         | 71.7         | 33.9          |
| S21.006 | 50.00           | 5.39           | 22.041       | 0.291            | 0.0                  | 0.0           | 0.0               | 1.01         | 71.7         | 39.4          |
| S21.007 | 50.00           | 5.63           | 21.979       | 0.325            | 0.0                  | 0.0           | 0.0               | 1.01         | 71.7         | 44.0          |
| S21.008 | 50.00           | 6.08           | 21.915       | 0.349            | 0.0                  | 0.0           | 0.0               | 1.01         | 71.7         | 47.3          |
| S22.000 | 50.00           | 4.04           | 23.599       | 0.019            | 0.0                  | 0.0           | 0.0               | 3.01         | 53.1         | 2.6           |
| S22.001 | 50.00           | 4.08           | 22.923       | 0.019            | 0.0                  | 0.0           | 0.0               | 3.56         | 62.9         | 2.6           |
| S21.009 | 50.00           | 6.43           | 21.802       | 0.429            | 0.0                  | 0.0           | 0.0               | 1.01         | 71.7         | 58.1          |
| S23.000 | 50.00           | 4.64           | 23.661       | 0.022            | 0.0                  | 0.0           | 0.0               | 0.82         | 14.5         | 3.0           |

©1982-2020 Innovyze





|                                                          |                    |                                                                                     |
|----------------------------------------------------------|--------------------|-------------------------------------------------------------------------------------|
| Odyssey Markides LLP                                     |                    | Page 6                                                                              |
| Tuscany House<br>White Hart Lane<br>Basingstoke RG21 4AF |                    |  |
| Date 25/05/2021 12:29                                    | Designed by BASPC1 |                                                                                     |
| File 2021-05-24 Basin L.MDX                              | Checked by         |                                                                                     |
| Innovyze                                                 | Network 2020.1     |                                                                                     |

Manhole Schedules for Storm

| MH Name     | MH CL (m) | MH Depth (m) | MH Connection | MH Diam., L*W (mm) | PN      | Pipe Out Invert Level (m) | Diameter (mm) | PN      | Pipes In Invert Level (m) | Diameter (mm) | Base |
|-------------|-----------|--------------|---------------|--------------------|---------|---------------------------|---------------|---------|---------------------------|---------------|------|
| S83         | 26.480    | 1.350        | Open Manhole  | 1200               | S16.000 | 25.130                    | 150           |         |                           |               |      |
| S84         | 27.875    | 1.350        | Open Manhole  | 1200               | S17.000 | 26.525                    | 150           |         |                           |               |      |
| S85         | 27.066    | 1.425        | Open Manhole  | 1200               | S17.001 | 25.641                    | 225           | S17.000 | 25.716                    | 150           |      |
| S86         | 26.147    | 1.500        | Open Manhole  | 1200               | S16.001 | 24.647                    | 300           | S16.000 | 24.797                    | 150           |      |
|             |           |              |               |                    |         |                           |               | S17.001 | 24.722                    | 225           |      |
| S87         | 25.752    | 1.500        | Open Manhole  | 1200               | S16.002 | 24.252                    | 300           | S16.001 | 24.252                    | 300           |      |
| S88         | 26.983    | 1.350        | Open Manhole  | 1200               | S18.000 | 25.633                    | 150           |         |                           |               |      |
| S89         | 26.188    | 1.425        | Open Manhole  | 1200               | S18.001 | 24.763                    | 225           | S18.000 | 24.838                    | 150           |      |
| S90         | 26.540    | 1.350        | Open Manhole  | 1200               | S19.000 | 25.190                    | 150           |         |                           |               |      |
| S91         | 26.195    | 1.425        | Open Manhole  | 1200               | S19.001 | 24.770                    | 225           | S19.000 | 24.845                    | 150           |      |
| S92         | 26.000    | 1.500        | Open Manhole  | 1200               | S19.002 | 24.500                    | 300           | S19.001 | 24.575                    | 225           |      |
| S93         | 25.747    | 1.500        | Open Manhole  | 1200               | S19.003 | 24.247                    | 300           | S19.002 | 24.247                    | 300           |      |
| S94         | 25.368    | 1.650        | Open Manhole  | 1350               | S16.003 | 23.718                    | 450           | S16.002 | 23.868                    | 300           |      |
|             |           |              |               |                    |         |                           |               | S18.001 | 23.943                    | 225           |      |
|             |           |              |               |                    |         |                           |               | S19.003 | 23.868                    | 300           |      |
| S95         | 24.527    | 1.725        | Open Manhole  | 1500               | S16.004 | 22.802                    | 525           | S16.003 | 22.877                    | 450           |      |
| S96         | 24.934    | 1.350        | Open Manhole  | 1200               | S20.000 | 23.584                    | 150           |         |                           |               |      |
| S97         | 24.424    | 1.350        | Open Manhole  | 1200               | S20.001 | 23.074                    | 150           | S20.000 | 23.074                    | 150           |      |
| S98         | 24.346    | 1.740        | Open Manhole  | 1500               | S16.005 | 22.606                    | 525           | S16.004 | 22.606                    | 525           |      |
|             |           |              |               |                    |         |                           |               | S20.001 | 22.981                    | 150           |      |
| S99         | 24.213    | 1.725        | Open Manhole  | 1500               | S16.006 | 22.488                    | 525           | S16.005 | 22.488                    | 525           |      |
| S100        | 24.085    | 1.725        | Open Manhole  | 1500               | S16.007 | 22.360                    | 525           | S16.006 | 22.360                    | 525           |      |
| S101        | 24.003    | 1.725        | Open Manhole  | 1500               | S16.008 | 22.278                    | 525           | S16.007 | 22.278                    | 525           |      |
| S102        | 23.752    | 1.725        | Open Manhole  | 1500               | S16.009 | 22.027                    | 525           | S16.008 | 22.027                    | 525           |      |
| S103        | 23.502    | 1.800        | Open Manhole  | 1500               | S16.010 | 21.702                    | 600           | S16.009 | 21.777                    | 525           |      |
| S104        | 23.400    | 1.801        | Open Manhole  | 1500               | S16.011 | 21.599                    | 600           | S16.010 | 21.599                    | 600           |      |
| S105        | 23.300    | 1.801        | Open Manhole  | 1500               | S16.012 | 21.499                    | 600           | S16.011 | 21.499                    | 600           |      |
| S106        | 23.540    | 2.398        | Open Manhole  | 1500               | S16.013 | 21.142                    | 600           | S16.012 | 21.142                    | 600           |      |
| S107        | 23.900    | 2.811        | Open Manhole  | 1500               | S16.014 | 21.089                    | 600           | S16.013 | 21.089                    | 600           |      |
| S108        | 24.100    | 3.056        | Open Manhole  | 1500               | S16.015 | 21.044                    | 600           | S16.014 | 21.044                    | 600           |      |
| S109        | 23.960    | 2.958        | Open Manhole  | 1500               | S16.016 | 21.002                    | 600           | S16.015 | 21.002                    | 600           |      |
| SPP5        | 24.554    | 0.800        | Open Manhole  | 1200               | S21.000 | 23.754                    | 150           |         |                           |               |      |
| SHBRAKE PP5 | 24.500    | 1.350        | Open Manhole  | 1200               | S21.001 | 23.150                    | 150           | S21.000 | 23.150                    | 150           |      |
| S112        | 24.375    | 1.425        | Open Manhole  | 1200               | S21.002 | 22.950                    | 225           | S21.001 | 23.025                    | 150           |      |
| S113        | 24.107    | 1.425        | Open Manhole  | 1200               | S21.003 | 22.682                    | 225           | S21.002 | 22.682                    | 225           |      |
| S114        | 23.807    | 1.425        | Open Manhole  | 1200               | S21.004 | 22.382                    | 225           | S21.003 | 22.382                    | 225           |      |
| S115        | 23.607    | 1.500        | Open Manhole  | 1200               | S21.005 | 22.107                    | 300           | S21.004 | 22.182                    | 225           |      |
| S116        | 23.593    | 1.553        | Open Manhole  | 1200               | S21.006 | 22.041                    | 300           | S21.005 | 22.041                    | 300           |      |



|                                                          |                                  |                                                                                     |
|----------------------------------------------------------|----------------------------------|-------------------------------------------------------------------------------------|
| Odyssey Markides LLP                                     |                                  | Page 8                                                                              |
| Tuscany House<br>White Hart Lane<br>Basingstoke RG21 4AF |                                  |  |
| Date 25/05/2021 12:29<br>File 2021-05-24 Basin L.MDX     | Designed by BASPC1<br>Checked by |                                                                                     |
| Innovyze                                                 | Network 2020.1                   |                                                                                     |

Manhole Schedules for Storm

| MH Name         | MH CL (m) | MH Depth (m) | MH Connection | MH Diam., L*W (mm) | PN      | Pipe Out Invert Level (m) | Diameter (mm) | PN      | Pipes In Invert Level (m) | Diameter (mm) |
|-----------------|-----------|--------------|---------------|--------------------|---------|---------------------------|---------------|---------|---------------------------|---------------|
| SBASIN L        | 20.100    | 0.900        | Open Manhole  | 1500               | S16.027 | 19.200                    | 675           | S16.026 | 19.200                    | 675           |
| SHBRAKE BASIN L | 20.000    | 1.051        | Open Manhole  | 1500               | S16.028 | 18.949                    | 450           | S16.027 | 18.949                    | 675           |
| S               | 17.500    | 0.501        | Open Manhole  | 0                  |         | OUTFALL                   |               | S16.028 | 16.999                    | 450           |

| MH Name | Manhole Easting (m) | Manhole Northing (m) | Intersection Easting (m) | Intersection Northing (m) | Manhole Access | Layout (North)                                                                       |
|---------|---------------------|----------------------|--------------------------|---------------------------|----------------|--------------------------------------------------------------------------------------|
| S83     | 448979.295          | 116209.306           | 448979.295               | 116209.306                | Required       |  |
| S84     | 449009.983          | 116166.014           | 449009.983               | 116166.014                | Required       |                                                                                      |
| S85     | 448991.251          | 116176.718           | 448991.251               | 116176.718                | Required       |                                                                                      |
| S86     | 448968.185          | 116190.062           | 448968.185               | 116190.062                | Required       |                                                                                      |
| S87     | 448955.061          | 116166.967           | 448955.061               | 116166.967                | Required       |                                                                                      |
| S88     | 448980.318          | 116119.221           | 448980.318               | 116119.221                | Required       |                                                                                      |
| S89     | 448960.569          | 116130.397           | 448960.569               | 116130.397                | Required       |                                                                                      |
| S90     | 448932.767          | 116083.487           | 448932.767               | 116083.487                | Required       |                                                                                      |
| S91     | 448928.164          | 116100.175           | 448928.164               | 116100.175                | Required       |                                                                                      |
| S92     | 448927.524          | 116110.481           | 448927.524               | 116110.481                | Required       |                                                                                      |
| S93     | 448930.161          | 116123.538           | 448930.161               | 116123.538                | Required       |                                                                                      |
| S94     | 448940.750          | 116141.561           | 448940.750               | 116141.561                | Required       |                                                                                      |



## Manhole Schedules for Storm

| MH Name     | Manhole Easting (m) | Manhole Northing (m) | Intersection Easting (m) | Intersection Northing (m) | Manhole Access | Layout (North)                                                                        |
|-------------|---------------------|----------------------|--------------------------|---------------------------|----------------|---------------------------------------------------------------------------------------|
| SPP5        | 448895.542          | 116193.301           | 448895.542               | 116193.301                | Required       |    |
| SHBRAKE PP5 | 448893.095          | 116189.174           | 448893.095               | 116189.174                | Required       |    |
| S112        | 448889.814          | 116183.151           | 448889.814               | 116183.151                | Required       |    |
| S113        | 448872.850          | 116192.640           | 448872.850               | 116192.640                | Required       |    |
| S114        | 448877.692          | 116220.722           | 448877.692               | 116220.722                | Required       |   |
| S115        | 448882.613          | 116237.828           | 448882.613               | 116237.828                | Required       |  |
| S116        | 448891.179          | 116251.106           | 448891.179               | 116251.106                | Required       |  |
| S117        | 448902.143          | 116260.947           | 448902.143               | 116260.947                | Required       |  |
| S118        | 448915.514          | 116267.921           | 448915.514               | 116267.921                | Required       |  |
| SPP6        | 448936.044          | 116260.653           | 448936.044               | 116260.653                | Required       |  |
| SHBRAKE PP6 | 448939.116          | 116267.684           | 448939.116               | 116267.684                | Required       |  |
| S121        | 448941.390          | 116275.224           | 448941.390               | 116275.224                | Required       |  |
| S122        | 448953.713          | 116237.146           | 448953.713               | 116237.146                | Required       |  |
| S123        | 448969.021          | 116264.441           | 448969.021               | 116264.441                | Required       |  |
| S124        | 448965.940          | 116269.974           | 448965.940               | 116269.974                | Required       |  |



## Manhole Schedules for Storm

| MH Name         | Manhole Easting (m) | Manhole Northing (m) | Intersection Easting (m) | Intersection Northing (m) | Manhole Access | Layout (North) |
|-----------------|---------------------|----------------------|--------------------------|---------------------------|----------------|----------------|
| SHBRAKE PP8     | 448871.111          | 116412.787           | 448871.111               | 116412.787                | Required       |                |
| S141            | 448848.765          | 116421.977           | 448848.765               | 116421.977                | Required       |                |
| S142            | 448837.275          | 116418.068           | 448837.275               | 116418.068                | Required       |                |
| S143            | 448816.824          | 116410.547           | 448816.824               | 116410.547                | Required       |                |
| S144            | 448799.690          | 116404.345           | 448799.690               | 116404.345                | Required       |                |
| S145            | 448791.513          | 116437.908           | 448791.513               | 116437.908                | Required       |                |
| S146            | 448785.082          | 116454.907           | 448785.082               | 116454.907                | Required       |                |
| S147            | 448776.845          | 116472.765           | 448776.845               | 116472.765                | Required       |                |
| S148            | 448775.997          | 116497.240           | 448775.997               | 116497.240                | Required       |                |
| S149            | 448777.019          | 116517.366           | 448777.019               | 116517.366                | Required       |                |
| SBASIN L        | 448721.521          | 116591.558           | 448721.521               | 116591.558                | Required       |                |
| SHBRAKE BASIN L | 448668.896          | 116664.718           | 448668.896               | 116664.718                | Required       |                |
| S               | 448693.220          | 116696.311           |                          |                           | No Entry       |                |

|                                                          |                                  |                                                                                     |
|----------------------------------------------------------|----------------------------------|-------------------------------------------------------------------------------------|
| Odyssey Markides LLP                                     |                                  | Page 13                                                                             |
| Tuscany House<br>White Hart Lane<br>Basingstoke RG21 4AF |                                  |  |
| Date 25/05/2021 12:29<br>File 2021-05-24 Basin L.MDX     | Designed by BASPC1<br>Checked by |                                                                                     |
| Innovyze                                                 | Network 2020.1                   |                                                                                     |

PIPELINE SCHEDULES for Storm

Upstream Manhole

| PN      | Hyd<br>Sect | Diam<br>(mm) | MH<br>Name | C.Level<br>(m) | I.Level<br>(m) | D.Depth<br>(m) | MH<br>Connection | MH DIAM., L*W<br>(mm) |
|---------|-------------|--------------|------------|----------------|----------------|----------------|------------------|-----------------------|
| S16.000 | o           | 150          | S83        | 26.480         | 25.130         | 1.200          | Open Manhole     | 1200                  |
| S17.000 | o           | 150          | S84        | 27.875         | 26.525         | 1.200          | Open Manhole     | 1200                  |
| S17.001 | o           | 225          | S85        | 27.066         | 25.641         | 1.200          | Open Manhole     | 1200                  |
| S16.001 | o           | 300          | S86        | 26.147         | 24.647         | 1.200          | Open Manhole     | 1200                  |
| S16.002 | o           | 300          | S87        | 25.752         | 24.252         | 1.200          | Open Manhole     | 1200                  |
| S18.000 | o           | 150          | S88        | 26.983         | 25.633         | 1.200          | Open Manhole     | 1200                  |
| S18.001 | o           | 225          | S89        | 26.188         | 24.763         | 1.200          | Open Manhole     | 1200                  |
| S19.000 | o           | 150          | S90        | 26.540         | 25.190         | 1.200          | Open Manhole     | 1200                  |
| S19.001 | o           | 225          | S91        | 26.195         | 24.770         | 1.200          | Open Manhole     | 1200                  |
| S19.002 | o           | 300          | S92        | 26.000         | 24.500         | 1.200          | Open Manhole     | 1200                  |
| S19.003 | o           | 300          | S93        | 25.747         | 24.247         | 1.200          | Open Manhole     | 1200                  |
| S16.003 | o           | 450          | S94        | 25.368         | 23.718         | 1.200          | Open Manhole     | 1350                  |
| S16.004 | o           | 525          | S95        | 24.527         | 22.802         | 1.200          | Open Manhole     | 1500                  |
| S20.000 | o           | 150          | S96        | 24.934         | 23.584         | 1.200          | Open Manhole     | 1200                  |
| S20.001 | o           | 150          | S97        | 24.424         | 23.074         | 1.200          | Open Manhole     | 1200                  |

Downstream Manhole

| PN      | Length<br>(m) | Slope<br>(1:X) | MH<br>Name | C.Level<br>(m) | I.Level<br>(m) | D.Depth<br>(m) | MH<br>Connection | MH DIAM., L*W<br>(mm) |
|---------|---------------|----------------|------------|----------------|----------------|----------------|------------------|-----------------------|
| S16.000 | 22.220        | 66.7           | S86        | 26.147         | 24.797         | 1.200          | Open Manhole     | 1200                  |
| S17.000 | 21.574        | 26.7           | S85        | 27.066         | 25.716         | 1.200          | Open Manhole     | 1200                  |
| S17.001 | 26.648        | 29.0           | S86        | 26.147         | 24.722         | 1.200          | Open Manhole     | 1200                  |
| S16.001 | 26.563        | 67.2           | S87        | 25.752         | 24.252         | 1.200          | Open Manhole     | 1200                  |
| S16.002 | 29.160        | 75.9           | S94        | 25.368         | 23.868         | 1.200          | Open Manhole     | 1350                  |
| S18.000 | 22.692        | 28.5           | S89        | 26.188         | 24.838         | 1.200          | Open Manhole     | 1200                  |
| S18.001 | 22.747        | 27.7           | S94        | 25.368         | 23.943         | 1.200          | Open Manhole     | 1350                  |
| S19.000 | 17.312        | 50.2           | S91        | 26.195         | 24.845         | 1.200          | Open Manhole     | 1200                  |
| S19.001 | 10.325        | 52.9           | S92        | 26.000         | 24.575         | 1.200          | Open Manhole     | 1200                  |
| S19.002 | 13.321        | 52.7           | S93        | 25.747         | 24.247         | 1.200          | Open Manhole     | 1200                  |
| S19.003 | 20.903        | 55.2           | S94        | 25.368         | 23.868         | 1.200          | Open Manhole     | 1350                  |
| S16.003 | 23.198        | 27.6           | S95        | 24.527         | 22.877         | 1.200          | Open Manhole     | 1500                  |
| S16.004 | 6.114         | 31.2           | S98        | 24.346         | 22.606         | 1.215          | Open Manhole     | 1500                  |
| S20.000 | 36.476        | 71.5           | S97        | 24.424         | 23.074         | 1.200          | Open Manhole     | 1200                  |
| S20.001 | 14.010        | 150.6          | S98        | 24.346         | 22.981         | 1.215          | Open Manhole     | 1500                  |

|                                                          |            |             |             |                                  |             |             |               |                                                                                     |      |
|----------------------------------------------------------|------------|-------------|-------------|----------------------------------|-------------|-------------|---------------|-------------------------------------------------------------------------------------|------|
| Odyssey Markides LLP                                     |            |             |             |                                  |             |             |               | Page 14                                                                             |      |
| Tuscany House<br>White Hart Lane<br>Basingstoke RG21 4AF |            |             |             |                                  |             |             |               |  |      |
| Date 25/05/2021 12:29<br>File 2021-05-24 Basin L.MDX     |            |             |             | Designed by BASPC1<br>Checked by |             |             |               |                                                                                     |      |
| Innovyze                                                 |            |             |             | Network 2020.1                   |             |             |               |                                                                                     |      |
| <u>PIPELINE SCHEDULES for Storm</u>                      |            |             |             |                                  |             |             |               |                                                                                     |      |
| <u>Upstream Manhole</u>                                  |            |             |             |                                  |             |             |               |                                                                                     |      |
| PN                                                       | Hyd Sect   | Diam (mm)   | MH Name     | C.Level (m)                      | I.Level (m) | D.Depth (m) | MH Connection | MH DIAM., (mm)                                                                      | L*W  |
| S16.005                                                  | o          | 525         | S98         | 24.346                           | 22.606      | 1.215       | Open Manhole  |                                                                                     | 1500 |
| S16.006                                                  | o          | 525         | S99         | 24.213                           | 22.488      | 1.200       | Open Manhole  |                                                                                     | 1500 |
| S16.007                                                  | o          | 525         | S100        | 24.085                           | 22.360      | 1.200       | Open Manhole  |                                                                                     | 1500 |
| S16.008                                                  | o          | 525         | S101        | 24.003                           | 22.278      | 1.200       | Open Manhole  |                                                                                     | 1500 |
| S16.009                                                  | o          | 525         | S102        | 23.752                           | 22.027      | 1.200       | Open Manhole  |                                                                                     | 1500 |
| S16.010                                                  | o          | 600         | S103        | 23.502                           | 21.702      | 1.200       | Open Manhole  |                                                                                     | 1500 |
| S16.011                                                  | o          | 600         | S104        | 23.400                           | 21.599      | 1.201       | Open Manhole  |                                                                                     | 1500 |
| S16.012                                                  | o          | 600         | S105        | 23.300                           | 21.499      | 1.201       | Open Manhole  |                                                                                     | 1500 |
| S16.013                                                  | o          | 600         | S106        | 23.540                           | 21.142      | 1.798       | Open Manhole  |                                                                                     | 1500 |
| S16.014                                                  | o          | 600         | S107        | 23.900                           | 21.089      | 2.211       | Open Manhole  |                                                                                     | 1500 |
| S16.015                                                  | o          | 600         | S108        | 24.100                           | 21.044      | 2.456       | Open Manhole  |                                                                                     | 1500 |
| S16.016                                                  | o          | 600         | S109        | 23.960                           | 21.002      | 2.358       | Open Manhole  |                                                                                     | 1500 |
|                                                          |            |             |             |                                  |             |             |               |                                                                                     |      |
| S21.000                                                  | o          | 150         | SPP5        | 24.554                           | 23.754      | 0.650       | Open Manhole  |                                                                                     | 1200 |
| S21.001                                                  | o          | 150         | SHBRAKE PP5 | 24.500                           | 23.150      | 1.200       | Open Manhole  |                                                                                     | 1200 |
| S21.002                                                  | o          | 225         | S112        | 24.375                           | 22.950      | 1.200       | Open Manhole  |                                                                                     | 1200 |
| S21.003                                                  | o          | 225         | S113        | 24.107                           | 22.682      | 1.200       | Open Manhole  |                                                                                     | 1200 |
| S21.004                                                  | o          | 225         | S114        | 23.807                           | 22.382      | 1.200       | Open Manhole  |                                                                                     | 1200 |
| S21.005                                                  | o          | 300         | S115        | 23.607                           | 22.107      | 1.200       | Open Manhole  |                                                                                     | 1200 |
| S21.006                                                  | o          | 300         | S116        | 23.593                           | 22.041      | 1.253       | Open Manhole  |                                                                                     | 1200 |
| <u>Downstream Manhole</u>                                |            |             |             |                                  |             |             |               |                                                                                     |      |
| PN                                                       | Length (m) | Slope (1:X) | MH Name     | C.Level (m)                      | I.Level (m) | D.Depth (m) | MH Connection | MH DIAM., (mm)                                                                      | L*W  |
| S16.005                                                  | 6.437      | 54.6        | S99         | 24.213                           | 22.488      | 1.200       | Open Manhole  |                                                                                     | 1500 |
| S16.006                                                  | 10.922     | 85.3        | S100        | 24.085                           | 22.360      | 1.200       | Open Manhole  |                                                                                     | 1500 |
| S16.007                                                  | 8.616      | 105.1       | S101        | 24.003                           | 22.278      | 1.200       | Open Manhole  |                                                                                     | 1500 |
| S16.008                                                  | 24.413     | 97.3        | S102        | 23.752                           | 22.027      | 1.200       | Open Manhole  |                                                                                     | 1500 |
| S16.009                                                  | 25.396     | 101.6       | S103        | 23.502                           | 21.777      | 1.200       | Open Manhole  |                                                                                     | 1500 |
| S16.010                                                  | 13.755     | 133.5       | S104        | 23.400                           | 21.599      | 1.201       | Open Manhole  |                                                                                     | 1500 |
| S16.011                                                  | 18.458     | 184.6       | S105        | 23.300                           | 21.499      | 1.201       | Open Manhole  |                                                                                     | 1500 |
| S16.012                                                  | 28.539     | 79.9        | S106        | 23.540                           | 21.142      | 1.798       | Open Manhole  |                                                                                     | 1500 |
| S16.013                                                  | 29.655     | 556.0       | S107        | 23.900                           | 21.089      | 2.211       | Open Manhole  |                                                                                     | 1500 |
| S16.014                                                  | 24.556     | 556.0       | S108        | 24.100                           | 21.044      | 2.456       | Open Manhole  |                                                                                     | 1500 |
| S16.015                                                  | 23.901     | 556.0       | S109        | 23.960                           | 21.002      | 2.358       | Open Manhole  |                                                                                     | 1500 |
| S16.016                                                  | 26.254     | 295.0       | S130        | 23.600                           | 20.913      | 2.087       | Open Manhole  |                                                                                     | 1500 |
|                                                          |            |             |             |                                  |             |             |               |                                                                                     |      |
| S21.000                                                  | 4.798      | 7.9         | SHBRAKE PP5 | 24.500                           | 23.150      | 1.200       | Open Manhole  |                                                                                     | 1200 |
| S21.001                                                  | 6.858      | 54.9        | S112        | 24.375                           | 23.025      | 1.200       | Open Manhole  |                                                                                     | 1200 |
| S21.002                                                  | 19.437     | 72.5        | S113        | 24.107                           | 22.682      | 1.200       | Open Manhole  |                                                                                     | 1200 |
| S21.003                                                  | 28.496     | 95.0        | S114        | 23.807                           | 22.382      | 1.200       | Open Manhole  |                                                                                     | 1200 |
| S21.004                                                  | 17.799     | 89.0        | S115        | 23.607                           | 22.182      | 1.200       | Open Manhole  |                                                                                     | 1200 |
| S21.005                                                  | 15.802     | 238.0       | S116        | 23.593                           | 22.041      | 1.253       | Open Manhole  |                                                                                     | 1200 |
| S21.006                                                  | 14.733     | 238.0       | S117        | 23.716                           | 21.979      | 1.437       | Open Manhole  |                                                                                     | 1200 |
| ©1982-2020 Innovyze                                      |            |             |             |                                  |             |             |               |                                                                                     |      |



|                                                          |            |             |             |                                  |             |             |               |                                                                                     |      |
|----------------------------------------------------------|------------|-------------|-------------|----------------------------------|-------------|-------------|---------------|-------------------------------------------------------------------------------------|------|
| Odyssey Markides LLP                                     |            |             |             |                                  |             |             |               | Page 16                                                                             |      |
| Tuscany House<br>White Hart Lane<br>Basingstoke RG21 4AF |            |             |             |                                  |             |             |               |  |      |
| Date 25/05/2021 12:29<br>File 2021-05-24 Basin L.MDX     |            |             |             | Designed by BASPC1<br>Checked by |             |             |               |                                                                                     |      |
| Innovyze                                                 |            |             |             | Network 2020.1                   |             |             |               |                                                                                     |      |
| PIPELINE SCHEDULES for Storm                             |            |             |             |                                  |             |             |               |                                                                                     |      |
| Upstream Manhole                                         |            |             |             |                                  |             |             |               |                                                                                     |      |
| PN                                                       | Hyd Sect   | Diam (mm)   | MH Name     | C.Level (m)                      | I.Level (m) | D.Depth (m) | MH Connection | MH DIAM., (mm)                                                                      | L*W  |
| S16.020                                                  | o          | 600         | S133        | 22.100                           | 20.139      | 1.361       | Open Manhole  |                                                                                     | 1500 |
| S24.000                                                  | o          | 150         | SPP7        | 22.625                           | 21.825      | 0.650       | Open Manhole  |                                                                                     | 1200 |
| S24.001                                                  | o          | 150         | SHBRAKE PP7 | 22.878                           | 21.528      | 1.200       | Open Manhole  |                                                                                     | 1200 |
| S24.002                                                  | o          | 150         | S136        | 22.756                           | 21.406      | 1.200       | Open Manhole  |                                                                                     | 1200 |
| S24.003                                                  | o          | 225         | S137        | 22.305                           | 20.880      | 1.200       | Open Manhole  |                                                                                     | 1200 |
| S24.004                                                  | o          | 225         | S138        | 21.804                           | 20.379      | 1.200       | Open Manhole  |                                                                                     | 1200 |
| S25.000                                                  | o          | 150         | SPP8        | 21.536                           | 20.736      | 0.650       | Open Manhole  |                                                                                     | 1200 |
| S25.001                                                  | o          | 225         | SHBRAKE PP8 | 21.790                           | 20.482      | 1.083       | Open Manhole  |                                                                                     | 1200 |
| S25.002                                                  | o          | 225         | S141        | 21.518                           | 20.321      | 0.972       | Open Manhole  |                                                                                     | 1200 |
| S24.005                                                  | o          | 300         | S142        | 21.537                           | 20.165      | 1.072       | Open Manhole  |                                                                                     | 1200 |
| S24.006                                                  | o          | 450         | S143        | 21.713                           | 19.923      | 1.340       | Open Manhole  |                                                                                     | 1350 |
| S16.021                                                  | o          | 675         | S144        | 21.900                           | 19.566      | 1.659       | Open Manhole  |                                                                                     | 1500 |
| S16.022                                                  | o          | 675         | S145        | 22.040                           | 19.504      | 1.861       | Open Manhole  |                                                                                     | 1500 |
| S16.023                                                  | o          | 675         | S146        | 22.230                           | 19.472      | 2.083       | Open Manhole  |                                                                                     | 1500 |
| S16.024                                                  | o          | 675         | S147        | 22.300                           | 19.436      | 2.189       | Open Manhole  |                                                                                     | 1500 |
| S16.025                                                  | o          | 675         | S148        | 22.150                           | 19.392      | 2.083       | Open Manhole  |                                                                                     | 1500 |
| S16.026                                                  | o          | 675         | S149        | 21.900                           | 19.356      | 1.869       | Open Manhole  |                                                                                     | 1500 |
| Downstream Manhole                                       |            |             |             |                                  |             |             |               |                                                                                     |      |
| PN                                                       | Length (m) | Slope (1:X) | MH Name     | C.Level (m)                      | I.Level (m) | D.Depth (m) | MH Connection | MH DIAM., (mm)                                                                      | L*W  |
| S16.020                                                  | 24.523     | 49.2        | S144        | 21.900                           | 19.641      | 1.659       | Open Manhole  |                                                                                     | 1500 |
| S24.000                                                  | 6.160      | 20.7        | SHBRAKE PP7 | 22.878                           | 21.528      | 1.200       | Open Manhole  |                                                                                     | 1200 |
| S24.001                                                  | 7.988      | 65.5        | S136        | 22.756                           | 21.406      | 1.200       | Open Manhole  |                                                                                     | 1200 |
| S24.002                                                  | 28.632     | 63.5        | S137        | 22.305                           | 20.955      | 1.200       | Open Manhole  |                                                                                     | 1200 |
| S24.003                                                  | 30.090     | 60.1        | S138        | 21.804                           | 20.379      | 1.200       | Open Manhole  |                                                                                     | 1200 |
| S24.004                                                  | 12.984     | 93.4        | S142        | 21.537                           | 20.240      | 1.072       | Open Manhole  |                                                                                     | 1200 |
| S25.000                                                  | 6.940      | 38.8        | SHBRAKE PP8 | 21.790                           | 20.557      | 1.083       | Open Manhole  |                                                                                     | 1200 |
| S25.001                                                  | 24.162     | 150.1       | S141        | 21.518                           | 20.321      | 0.972       | Open Manhole  |                                                                                     | 1200 |
| S25.002                                                  | 12.137     | 149.8       | S142        | 21.537                           | 20.240      | 1.072       | Open Manhole  |                                                                                     | 1200 |
| S24.005                                                  | 21.790     | 238.0       | S143        | 21.713                           | 20.073      | 1.340       | Open Manhole  |                                                                                     | 1350 |
| S24.006                                                  | 18.221     | 385.0       | S144        | 21.900                           | 19.876      | 1.574       | Open Manhole  |                                                                                     | 1500 |
| S16.021                                                  | 34.545     | 556.0       | S145        | 22.040                           | 19.504      | 1.861       | Open Manhole  |                                                                                     | 1500 |
| S16.022                                                  | 18.175     | 556.0       | S146        | 22.230                           | 19.472      | 2.083       | Open Manhole  |                                                                                     | 1500 |
| S16.023                                                  | 19.666     | 556.0       | S147        | 22.300                           | 19.436      | 2.189       | Open Manhole  |                                                                                     | 1500 |
| S16.024                                                  | 24.490     | 556.0       | S148        | 22.150                           | 19.392      | 2.083       | Open Manhole  |                                                                                     | 1500 |
| S16.025                                                  | 20.152     | 556.0       | S149        | 21.900                           | 19.356      | 1.869       | Open Manhole  |                                                                                     | 1500 |
| S16.026                                                  | 92.652     | 593.9       | SBASIN L    | 20.100                           | 19.200      | 0.225       | Open Manhole  |                                                                                     | 1500 |
| ©1982-2020 Innovyze                                      |            |             |             |                                  |             |             |               |                                                                                     |      |

|                                                          |                                  |                                                                                     |
|----------------------------------------------------------|----------------------------------|-------------------------------------------------------------------------------------|
| Odyssey Markides LLP                                     |                                  | Page 17                                                                             |
| Tuscany House<br>White Hart Lane<br>Basingstoke RG21 4AF |                                  |  |
| Date 25/05/2021 12:29<br>File 2021-05-24 Basin L.MDX     | Designed by BASPC1<br>Checked by |                                                                                     |
| Innovyze                                                 | Network 2020.1                   |                                                                                     |

PIPELINE SCHEDULES for Storm

Upstream Manhole

| PN      | Hyd Sect | Diam (mm) | MH Name         | C.Level (m) | I.Level (m) | D.Depth (m) | MH Connection | MH DIAM., L*W (mm) |
|---------|----------|-----------|-----------------|-------------|-------------|-------------|---------------|--------------------|
| S16.027 | o        | 675       | SBASIN L        | 20.100      | 19.200      | 0.225       | Open Manhole  | 1500               |
| S16.028 | o        | 450       | SHBRAKE BASIN L | 20.000      | 18.949      | 0.601       | Open Manhole  | 1500               |

Downstream Manhole

| PN      | Length (m) | Slope (1:X) | MH Name         | C.Level (m) | I.Level (m) | D.Depth (m) | MH Connection | MH DIAM., L*W (mm) |
|---------|------------|-------------|-----------------|-------------|-------------|-------------|---------------|--------------------|
| S16.027 | 90.121     | 359.0       | SHBRAKE BASIN L | 20.000      | 18.949      | 0.376       | Open Manhole  | 1500               |
| S16.028 | 39.872     | 20.4        | S               | 17.500      | 16.999      | 0.051       | Open Manhole  | 0                  |

|                                                          |                                  |                                                                                     |          |                 |                |                 |
|----------------------------------------------------------|----------------------------------|-------------------------------------------------------------------------------------|----------|-----------------|----------------|-----------------|
| Odyssey Markides LLP                                     |                                  | Page 18                                                                             |          |                 |                |                 |
| Tuscany House<br>White Hart Lane<br>Basingstoke RG21 4AF |                                  |  |          |                 |                |                 |
| Date 25/05/2021 12:29<br>File 2021-05-24 Basin L.MDX     | Designed by BASPC1<br>Checked by |                                                                                     |          |                 |                |                 |
| Innovyze Network 2020.1                                  |                                  |                                                                                     |          |                 |                |                 |
| <u>Area Summary for Storm</u>                            |                                  |                                                                                     |          |                 |                |                 |
| Pipe Number                                              | PIMP Type                        | PIMP Name                                                                           | PIMP (%) | Gross Area (ha) | Imp. Area (ha) | Pipe Total (ha) |
| 16.000                                                   | -                                | -                                                                                   | 100      | 0.024           | 0.024          | 0.024           |
| 17.000                                                   | -                                | -                                                                                   | 100      | 0.041           | 0.041          | 0.041           |
| 17.001                                                   | -                                | -                                                                                   | 100      | 0.053           | 0.053          | 0.053           |
| 16.001                                                   | -                                | -                                                                                   | 100      | 0.049           | 0.049          | 0.049           |
| 16.002                                                   | -                                | -                                                                                   | 100      | 0.047           | 0.047          | 0.047           |
| 18.000                                                   | -                                | -                                                                                   | 100      | 0.045           | 0.045          | 0.045           |
| 18.001                                                   | -                                | -                                                                                   | 100      | 0.077           | 0.077          | 0.077           |
| 19.000                                                   | -                                | -                                                                                   | 100      | 0.011           | 0.011          | 0.011           |
| 19.001                                                   | -                                | -                                                                                   | 100      | 0.028           | 0.028          | 0.028           |
| 19.002                                                   | -                                | -                                                                                   | 100      | 0.113           | 0.113          | 0.113           |
| 19.003                                                   | -                                | -                                                                                   | 100      | 0.008           | 0.008          | 0.008           |
| 16.003                                                   | -                                | -                                                                                   | 100      | 0.104           | 0.104          | 0.104           |
| 16.004                                                   | -                                | -                                                                                   | 100      | 0.012           | 0.012          | 0.012           |
| 20.000                                                   | -                                | -                                                                                   | 100      | 0.014           | 0.014          | 0.014           |
| 20.001                                                   | -                                | -                                                                                   | 100      | 0.034           | 0.034          | 0.034           |
| 16.005                                                   | -                                | -                                                                                   | 100      | 0.011           | 0.011          | 0.011           |
| 16.006                                                   | -                                | -                                                                                   | 100      | 0.000           | 0.000          | 0.000           |
| 16.007                                                   | -                                | -                                                                                   | 100      | 0.030           | 0.030          | 0.030           |
| 16.008                                                   | -                                | -                                                                                   | 100      | 0.000           | 0.000          | 0.000           |
| 16.009                                                   | -                                | -                                                                                   | 100      | 0.127           | 0.127          | 0.127           |
| 16.010                                                   | -                                | -                                                                                   | 100      | 0.055           | 0.055          | 0.055           |
| 16.011                                                   | -                                | -                                                                                   | 100      | 0.078           | 0.078          | 0.078           |
| 16.012                                                   | -                                | -                                                                                   | 100      | 0.091           | 0.091          | 0.091           |
| 16.013                                                   | -                                | -                                                                                   | 100      | 0.045           | 0.045          | 0.045           |
| 16.014                                                   | -                                | -                                                                                   | 100      | 0.045           | 0.045          | 0.045           |
| 16.015                                                   | -                                | -                                                                                   | 100      | 0.000           | 0.000          | 0.000           |
| 16.016                                                   | -                                | -                                                                                   | 100      | 0.051           | 0.051          | 0.051           |
| 21.000                                                   | -                                | -                                                                                   | 100      | 0.016           | 0.016          | 0.016           |
| 21.001                                                   | -                                | -                                                                                   | 100      | 0.058           | 0.058          | 0.058           |
| 21.002                                                   | -                                | -                                                                                   | 100      | 0.024           | 0.024          | 0.024           |
| 21.003                                                   | -                                | -                                                                                   | 100      | 0.082           | 0.082          | 0.082           |
| 21.004                                                   | -                                | -                                                                                   | 100      | 0.032           | 0.032          | 0.032           |
| 21.005                                                   | -                                | -                                                                                   | 100      | 0.038           | 0.038          | 0.038           |
| 21.006                                                   | -                                | -                                                                                   | 100      | 0.041           | 0.041          | 0.041           |
| 21.007                                                   | -                                | -                                                                                   | 100      | 0.034           | 0.034          | 0.034           |
| 21.008                                                   | -                                | -                                                                                   | 100      | 0.024           | 0.024          | 0.024           |
| 22.000                                                   | -                                | -                                                                                   | 100      | 0.019           | 0.019          | 0.019           |
| 22.001                                                   | -                                | -                                                                                   | 100      | 0.000           | 0.000          | 0.000           |
| 21.009                                                   | -                                | -                                                                                   | 100      | 0.061           | 0.061          | 0.061           |
| 23.000                                                   | -                                | -                                                                                   | 100      | 0.022           | 0.022          | 0.022           |
| 23.001                                                   | -                                | -                                                                                   | 100      | 0.044           | 0.044          | 0.044           |
| 23.002                                                   | -                                | -                                                                                   | 100      | 0.000           | 0.000          | 0.000           |
| 21.010                                                   | -                                | -                                                                                   | 100      | 0.017           | 0.017          | 0.017           |
| 21.011                                                   | -                                | -                                                                                   | 100      | 0.054           | 0.054          | 0.054           |
| 21.012                                                   | -                                | -                                                                                   | 100      | 0.061           | 0.061          | 0.061           |
| 21.013                                                   | -                                | -                                                                                   | 100      | 0.115           | 0.115          | 0.115           |
| 21.014                                                   | -                                | -                                                                                   | 100      | 0.030           | 0.030          | 0.030           |
| 16.017                                                   | -                                | -                                                                                   | 100      | 0.068           | 0.068          | 0.068           |
| 16.018                                                   | -                                | -                                                                                   | 100      | 0.083           | 0.083          | 0.083           |
| 16.019                                                   | -                                | -                                                                                   | 100      | 0.051           | 0.051          | 0.051           |
| 16.020                                                   | -                                | -                                                                                   | 100      | 0.056           | 0.056          | 0.056           |
| ©1982-2020 Innovyze                                      |                                  |                                                                                     |          |                 |                |                 |

|                                                          |                                  |                                                                                     |
|----------------------------------------------------------|----------------------------------|-------------------------------------------------------------------------------------|
| Odyssey Markides LLP                                     |                                  | Page 19                                                                             |
| Tuscany House<br>White Hart Lane<br>Basingstoke RG21 4AF |                                  |  |
| Date 25/05/2021 12:29<br>File 2021-05-24 Basin L.MDX     | Designed by BASPC1<br>Checked by |                                                                                     |
| Innovyze                                                 | Network 2020.1                   |                                                                                     |

#### Area Summary for Storm

| Pipe Number | PIMP Type | PIMP Name | PIMP (%) | Gross Area (ha) | Imp. Area (ha) | Pipe Total (ha) |
|-------------|-----------|-----------|----------|-----------------|----------------|-----------------|
| 24.000      | -         | -         | 100      | 0.035           | 0.035          | 0.035           |
| 24.001      | -         | -         | 100      | 0.043           | 0.043          | 0.043           |
| 24.002      | -         | -         | 100      | 0.000           | 0.000          | 0.000           |
| 24.003      | -         | -         | 100      | 0.044           | 0.044          | 0.044           |
| 24.004      | -         | -         | 100      | 0.042           | 0.042          | 0.042           |
| 25.000      | -         | -         | 100      | 0.020           | 0.020          | 0.020           |
| 25.001      | -         | -         | 100      | 0.021           | 0.021          | 0.021           |
| 25.002      | -         | -         | 100      | 0.042           | 0.042          | 0.042           |
| 24.005      | -         | -         | 100      | 0.019           | 0.019          | 0.019           |
| 24.006      | -         | -         | 100      | 0.006           | 0.006          | 0.006           |
| 16.021      | -         | -         | 100      | 0.089           | 0.089          | 0.089           |
| 16.022      | -         | -         | 100      | 0.032           | 0.032          | 0.032           |
| 16.023      | -         | -         | 100      | 0.016           | 0.016          | 0.016           |
| 16.024      | -         | -         | 100      | 0.005           | 0.005          | 0.005           |
| 16.025      | -         | -         | 100      | 0.043           | 0.043          | 0.043           |
| 16.026      | -         | -         | 100      | 0.014           | 0.014          | 0.014           |
| 16.027      | -         | -         | 100      | 0.000           | 0.000          | 0.000           |
| 16.028      | -         | -         | 100      | 0.000           | 0.000          | 0.000           |
|             |           |           |          | Total           | Total          | Total           |
|             |           |           |          | 2.694           | 2.694          | 2.694           |

#### Surcharged Outfall Details for Storm

| Outfall Pipe Number | Outfall Name | C. Level (m) | I. Level (m) | Min I. Level (m) | D,L (mm) | W (mm) |
|---------------------|--------------|--------------|--------------|------------------|----------|--------|
|---------------------|--------------|--------------|--------------|------------------|----------|--------|

S16.028      S      17.500      16.999      17.000      0      0

Datum (m) 0.000 Offset (mins) 0

| Time (mins) | Depth (m) | Time (mins) | Depth (m) | Time (mins) | Depth (m) | Time (mins) | Depth (m) | Time (mins) | Depth (m) |
|-------------|-----------|-------------|-----------|-------------|-----------|-------------|-----------|-------------|-----------|
| 1440        | 17.500    | 5760        | 17.500    | 10080       | 17.500    | 14400       | 17.500    | 18720       | 17.500    |
| 2880        | 17.500    | 7200        | 17.500    | 11520       | 17.500    | 15840       | 17.500    | 20160       | 17.500    |
| 4320        | 17.500    | 8640        | 17.500    | 12960       | 17.500    | 17280       | 17.500    |             |           |

|                                                          |                                  |                                                                                     |
|----------------------------------------------------------|----------------------------------|-------------------------------------------------------------------------------------|
| Odyssey Markides LLP                                     |                                  | Page 20                                                                             |
| Tuscany House<br>White Hart Lane<br>Basingstoke RG21 4AF |                                  |  |
| Date 25/05/2021 12:29<br>File 2021-05-24 Basin L.MDX     | Designed by BASPC1<br>Checked by |                                                                                     |
| Innovyze Network 2020.1                                  |                                  |                                                                                     |

Simulation Criteria for Storm

|                                 |       |                                            |       |
|---------------------------------|-------|--------------------------------------------|-------|
| Volumetric Runoff Coeff         | 0.750 | Additional Flow - % of Total Flow          | 0.000 |
| Areal Reduction Factor          | 1.000 | MADD Factor * 10m <sup>3</sup> /ha Storage | 2.000 |
| Hot Start (mins)                | 0     | Inlet Coefficient                          | 0.800 |
| Hot Start Level (mm)            | 0     | Flow per Person per Day (l/per/day)        | 0.000 |
| Manhole Headloss Coeff (Global) | 0.500 | Run Time (mins)                            | 60    |
| Foul Sewage per hectare (l/s)   | 0.000 | Output Interval (mins)                     | 1     |

|                             |   |                              |   |
|-----------------------------|---|------------------------------|---|
| Number of Input Hydrographs | 0 | Number of Storage Structures | 5 |
| Number of Online Controls   | 5 | Number of Time/Area Diagrams | 0 |
| Number of Offline Controls  | 0 | Number of Real Time Controls | 0 |

Synthetic Rainfall Details

|                       |                   |                       |        |
|-----------------------|-------------------|-----------------------|--------|
| Rainfall Model        | FSR               | Profile Type          | Summer |
| Return Period (years) | 100               | Cv (Summer)           | 0.750  |
| Region                | England and Wales | Cv (Winter)           | 0.840  |
| M5-60 (mm)            | 19.900            | Storm Duration (mins) | 30     |
| Ratio R               | 0.350             |                       |        |

©1982-2020 Innovyze

|                                                          |                                  |                                                                                     |
|----------------------------------------------------------|----------------------------------|-------------------------------------------------------------------------------------|
| Odyssey Markides LLP                                     |                                  | Page 21                                                                             |
| Tuscany House<br>White Hart Lane<br>Basingstoke RG21 4AF |                                  |  |
| Date 25/05/2021 12:29<br>File 2021-05-24 Basin L.MDX     | Designed by BASPC1<br>Checked by |                                                                                     |
| Innovyze                                                 | Network 2020.1                   |                                                                                     |

Online Controls for Storm

Hydro-Brake® Optimum Manhole: SHBRAKE PP5, DS/PN: S21.001, Volume (m³): 1.6

Unit Reference MD-SHE-0087-3500-1104-3500  
Design Head (m) 1.104  
Design Flow (l/s) 3.5  
Flush-Flo™ Calculated  
Objective Minimise upstream storage  
Application Surface  
Sump Available Yes  
Diameter (mm) 87  
Invert Level (m) 23.150  
Minimum Outlet Pipe Diameter (mm) 100  
Suggested Manhole Diameter (mm) 1200

| Control Points            | Head (m) | Flow (l/s) |
|---------------------------|----------|------------|
| Design Point (Calculated) | 1.104    | 3.5        |
| Flush-Flo™                | 0.334    | 3.5        |
| Kick-Flo®                 | 0.689    | 2.8        |
| Mean Flow over Head Range | -        | 3.1        |

The hydrological calculations have been based on the Head/Discharge relationship for the Hydro-Brake® Optimum as specified. Should another type of control device other than a Hydro-Brake Optimum® be utilised then these storage routing calculations will be invalidated

| Depth (m) | Flow (l/s) | Depth (m) | Flow (l/s) | Depth (m) | Flow (l/s) | Depth (m) | Flow (l/s) |
|-----------|------------|-----------|------------|-----------|------------|-----------|------------|
| 0.100     | 2.7        | 1.200     | 3.6        | 3.000     | 5.6        | 7.000     | 8.3        |
| 0.200     | 3.3        | 1.400     | 3.9        | 3.500     | 6.0        | 7.500     | 8.6        |
| 0.300     | 3.5        | 1.600     | 4.2        | 4.000     | 6.4        | 8.000     | 8.9        |
| 0.400     | 3.5        | 1.800     | 4.4        | 4.500     | 6.7        | 8.500     | 9.1        |
| 0.500     | 3.4        | 2.000     | 4.6        | 5.000     | 7.1        | 9.000     | 9.4        |
| 0.600     | 3.2        | 2.200     | 4.8        | 5.500     | 7.4        | 9.500     | 9.6        |
| 0.800     | 3.0        | 2.400     | 5.0        | 6.000     | 7.7        |           |            |
| 1.000     | 3.3        | 2.600     | 5.2        | 6.500     | 8.0        |           |            |

Hydro-Brake® Optimum Manhole: SHBRAKE PP6, DS/PN: S22.001, Volume (m³): 1.6

Unit Reference MD-SHE-0055-1500-1176-1500  
Design Head (m) 1.176  
Design Flow (l/s) 1.5  
Flush-Flo™ Calculated  
Objective Minimise upstream storage  
Application Surface  
Sump Available Yes  
Diameter (mm) 55  
Invert Level (m) 22.923  
Minimum Outlet Pipe Diameter (mm) 75  
Suggested Manhole Diameter (mm) 1200

| |
|---|
| Odyssey Markides LLP   |                                  | Page 22                                                                             | |
| Tuscany House<br>White Hart Lane<br>Basingstoke RG21 4AF   | |
| Date 25/05/2021 12:29<br>File 2021-05-24 Basin L.MDX   | Designed by BASPC1<br>Checked by | |
| Innovyze   | Network 2020.1                   | |
| <u>Hydro-Brake® Optimum Manhole: SHBRAKE PP6, DS/PN: S22.001, Volume (m³): 1.6</u>   | |
| <table><tr><td>Control Points</td><td>Head (m)</td><td>Flow (l/s)</td></tr><tr><td>Design Point (Calculated)</td><td>1.176</td><td>1.5</td></tr><tr><td>Flush-Flo™</td><td>0.245</td><td>1.2</td></tr><tr><td>Kick-Flo®</td><td>0.496</td><td>1.0</td></tr><tr><td>Mean Flow over Head Range</td><td>-</td><td>1.2</td></tr></table>   |                                  |                                                                                     | Control Points | Head (m)                   | Flow (l/s)      | Design Point (Calculated) | 1.176             | 1.5        | Flush-Flo™ | 0.245      | 1.2       | Kick-Flo®                 | 0.496       | 1.0     | Mean Flow over Head Range | -   | 1.2           | |
| Control Points   | Head (m)                         | Flow (l/s)                                                                          | |
| Design Point (Calculated)   | 1.176                            | 1.5                                                                                 | |
| Flush-Flo™   | 0.245                            | 1.2                                                                                 | |
| Kick-Flo®   | 0.496                            | 1.0                                                                                 | |
| Mean Flow over Head Range   | -                                | 1.2                                                                                 | |
| <p>The hydrological calculations have been based on the Head/Discharge relationship for the Hydro-Brake® Optimum as specified. Should another type of control device other than a Hydro-Brake Optimum® be utilised then these storage routing calculations will be invalidated</p>   | |
| <table><tr><td>Depth (m)</td><td>Flow (l/s)</td><td>Depth (m)</td><td>Flow (l/s)</td><td>Depth (m)</td><td>Flow (l/s)</td><td>Depth (m)</td><td>Flow (l/s)</td></tr><tr><td>0.100</td><td>1.1</td><td>1.200</td><td>1.5</td><td>3.000</td><td>2.3</td><td>7.000</td><td>3.4</td></tr><tr><td>0.200</td><td>1.2</td><td>1.400</td><td>1.6</td><td>3.500</td><td>2.5</td><td>7.500</td><td>3.5</td></tr><tr><td>0.300</td><td>1.2</td><td>1.600</td><td>1.7</td><td>4.000</td><td>2.6</td><td>8.000</td><td>3.6</td></tr><tr><td>0.400</td><td>1.2</td><td>1.800</td><td>1.8</td><td>4.500</td><td>2.8</td><td>8.500</td><td>3.7</td></tr><tr><td>0.500</td><td>1.0</td><td>2.000</td><td>1.9</td><td>5.000</td><td>2.9</td><td>9.000</td><td>3.8</td></tr><tr><td>0.600</td><td>1.1</td><td>2.200</td><td>2.0</td><td>5.500</td><td>3.0</td><td>9.500</td><td>3.9</td></tr><tr><td>0.800</td><td>1.3</td><td>2.400</td><td>2.1</td><td>6.000</td><td>3.2</td><td></td><td></td></tr><tr><td>1.000</td><td>1.4</td><td>2.600</td><td>2.1</td><td>6.500</td><td>3.3</td><td></td><td></td></tr></table> |                                  |                                                                                     | Depth (m)      | Flow (l/s)                 | Depth (m)       | Flow (l/s)                | Depth (m)         | Flow (l/s) | Depth (m)  | Flow (l/s) | 0.100     | 1.1                       | 1.200       | 1.5     | 3.000                     | 2.3 | 7.000         | 3.4 | 0.200            | 1.2    | 1.400                             | 1.6 | 3.500                           | 2.5  | 7.500 | 3.5 | 0.300 | 1.2 | 1.600 | 1.7 | 4.000 | 2.6 | 8.000 | 3.6 | 0.400 | 1.2 | 1.800 | 1.8 | 4.500 | 2.8 | 8.500 | 3.7 | 0.500 | 1.0 | 2.000 | 1.9 | 5.000 | 2.9 | 9.000 | 3.8 | 0.600 | 1.1 | 2.200 | 2.0 | 5.500 | 3.0 | 9.500 | 3.9 | 0.800 | 1.3 | 2.400 | 2.1 | 6.000 | 3.2 |  |  | 1.000 | 1.4 | 2.600 | 2.1 | 6.500 | 3.3 |  |  |
| Depth (m)   | Flow (l/s)                       | Depth (m)                                                                           | Flow (l/s)     | Depth (m)                  | Flow (l/s)      | Depth (m)                 | Flow (l/s)        | |
| 0.100   | 1.1                              | 1.200                                                                               | 1.5            | 3.000                      | 2.3             | 7.000                     | 3.4               | |
| 0.200   | 1.2                              | 1.400                                                                               | 1.6            | 3.500                      | 2.5             | 7.500                     | 3.5               | |
| 0.300   | 1.2                              | 1.600                                                                               | 1.7            | 4.000                      | 2.6             | 8.000                     | 3.6               | |
| 0.400   | 1.2                              | 1.800                                                                               | 1.8            | 4.500                      | 2.8             | 8.500                     | 3.7               | |
| 0.500   | 1.0                              | 2.000                                                                               | 1.9            | 5.000                      | 2.9             | 9.000                     | 3.8               | |
| 0.600   | 1.1                              | 2.200                                                                               | 2.0            | 5.500                      | 3.0             | 9.500                     | 3.9               | |
| 0.800   | 1.3                              | 2.400                                                                               | 2.1            | 6.000                      | 3.2             | |
| 1.000   | 1.4                              | 2.600                                                                               | 2.1            | 6.500                      | 3.3             | |
| <u>Hydro-Brake® Optimum Manhole: SHBRAKE PP7, DS/PN: S24.001, Volume (m³): 1.6</u>   | |
| <table><tr><td>Unit Reference</td><td>MD-SHE-0061-1500-0797-1500</td></tr><tr><td>Design Head (m)</td><td>0.797</td></tr><tr><td>Design Flow (l/s)</td><td>1.5</td></tr><tr><td>Flush-Flo™</td><td>Calculated</td></tr><tr><td>Objective</td><td>Minimise upstream storage</td></tr><tr><td>Application</td><td>Surface</td></tr><tr><td>Sump Available</td><td>Yes</td></tr><tr><td>Diameter (mm)</td><td>61</td></tr><tr><td>Invert Level (m)</td><td>21.528</td></tr><tr><td>Minimum Outlet Pipe Diameter (mm)</td><td>75</td></tr><tr><td>Suggested Manhole Diameter (mm)</td><td>1200</td></tr></table>   |                                  |                                                                                     | Unit Reference | MD-SHE-0061-1500-0797-1500 | Design Head (m) | 0.797                     | Design Flow (l/s) | 1.5        | Flush-Flo™ | Calculated | Objective | Minimise upstream storage | Application | Surface | Sump Available            | Yes | Diameter (mm) | 61  | Invert Level (m) | 21.528 | Minimum Outlet Pipe Diameter (mm) | 75  | Suggested Manhole Diameter (mm) | 1200 | |
| Unit Reference   | MD-SHE-0061-1500-0797-1500       | |
| Design Head (m)   | 0.797                            | |
| Design Flow (l/s)   | 1.5                              | |
| Flush-Flo™   | Calculated                       | |
| Objective   | Minimise upstream storage        | |
| Application   | Surface                          | |
| Sump Available   | Yes                              | |
| Diameter (mm)   | 61                               | |
| Invert Level (m)   | 21.528                           | |
| Minimum Outlet Pipe Diameter (mm)   | 75                               | |
| Suggested Manhole Diameter (mm)   | 1200                             | |
| <table><tr><td>Control Points</td><td>Head (m)</td><td>Flow (l/s)</td></tr><tr><td>Design Point (Calculated)</td><td>0.797</td><td>1.5</td></tr><tr><td>Flush-Flo™</td><td>0.247</td><td>1.5</td></tr><tr><td>Kick-Flo®</td><td>0.506</td><td>1.2</td></tr><tr><td>Mean Flow over Head Range</td><td>-</td><td>1.3</td></tr></table>   |                                  |                                                                                     | Control Points | Head (m)                   | Flow (l/s)      | Design Point (Calculated) | 0.797             | 1.5        | Flush-Flo™ | 0.247      | 1.5       | Kick-Flo®                 | 0.506       | 1.2     | Mean Flow over Head Range | -   | 1.3           | |
| Control Points   | Head (m)                         | Flow (l/s)                                                                          | |
| Design Point (Calculated)   | 0.797                            | 1.5                                                                                 | |
| Flush-Flo™   | 0.247                            | 1.5                                                                                 | |
| Kick-Flo®   | 0.506                            | 1.2                                                                                 | |
| Mean Flow over Head Range   | -                                | 1.3                                                                                 | |
| <p>The hydrological calculations have been based on the Head/Discharge relationship for the Hydro-Brake® Optimum as specified. Should another type of control device other than a Hydro-Brake Optimum® be utilised then these storage routing calculations will be invalidated</p>   | |
| <table><tr><td>Depth (m)</td><td>Flow (l/s)</td><td>Depth (m)</td><td>Flow (l/s)</td><td>Depth (m)</td><td>Flow (l/s)</td><td>Depth (m)</td><td>Flow (l/s)</td></tr><tr><td>0.100</td><td>1.3</td><td>0.300</td><td>1.5</td><td>0.500</td><td>1.2</td><td>0.800</td><td>1.5</td></tr><tr><td>0.200</td><td>1.5</td><td>0.400</td><td>1.4</td><td>0.600</td><td>1.3</td><td>1.000</td><td>1.7</td></tr></table>   |                                  |                                                                                     | Depth (m)      | Flow (l/s)                 | Depth (m)       | Flow (l/s)                | Depth (m)         | Flow (l/s) | Depth (m)  | Flow (l/s) | 0.100     | 1.3                       | 0.300       | 1.5     | 0.500                     | 1.2 | 0.800         | 1.5 | 0.200            | 1.5    | 0.400                             | 1.4 | 0.600                           | 1.3  | 1.000 | 1.7 | |
| Depth (m)   | Flow (l/s)                       | Depth (m)                                                                           | Flow (l/s)     | Depth (m)                  | Flow (l/s)      | Depth (m)                 | Flow (l/s)        | |
| 0.100   | 1.3                              | 0.300                                                                               | 1.5            | 0.500                      | 1.2             | 0.800                     | 1.5               | |
| 0.200   | 1.5                              | 0.400                                                                               | 1.4            | 0.600                      | 1.3             | 1.000                     | 1.7               | |
| ©1982-2020 Innovyze   | |



| |
|---|
| Odyssey Markides LLP   |                                  | Page 24                                                                             | |
| Tuscany House<br>White Hart Lane<br>Basingstoke RG21 4AF   | |
| Date 25/05/2021 12:29<br>File 2021-05-24 Basin L.MDX   | Designed by BASPC1<br>Checked by | |
| Innovyze   | Network 2020.1                   | |
| <div>Hydro-Brake® Optimum Manhole: SHBRAKE BASIN L, DS/PN: S16.028, Volume (m³):</div> <div>33.6</div> <div><div>Flush-Flo™</div><div>Objective Minimise upstream storage</div><div>Application Surface</div><div>Sump Available Yes</div><div>Diameter (mm) 265</div><div>Invert Level (m) 18.949</div><div>Minimum Outlet Pipe Diameter (mm) 300</div><div>Suggested Manhole Diameter (mm) 1800</div></div> <div><div>Control Points</div><div>Head (m) Flow (l/s)</div><div>Design Point (Calculated) 1.150 39.6</div><div>Flush-Flo™ 0.428 39.6</div><div>Kick-Flo® 0.852 34.3</div><div>Mean Flow over Head Range - 32.8</div></div> <div>The hydrological calculations have been based on the Head/Discharge relationship for the Hydro-Brake® Optimum as specified. Should another type of control device other than a Hydro-Brake Optimum® be utilised then these storage routing calculations will be invalidated</div> <table><tr><td>Depth (m)</td><td>Flow (l/s)</td><td>Depth (m)</td><td>Flow (l/s)</td><td>Depth (m)</td><td>Flow (l/s)</td><td>Depth (m)</td><td>Flow (l/s)</td></tr><tr><td>0.100</td><td>8.4</td><td>1.200</td><td>40.4</td><td>3.000</td><td>62.9</td><td>7.000</td><td>95.0</td></tr><tr><td>0.200</td><td>27.2</td><td>1.400</td><td>43.5</td><td>3.500</td><td>67.8</td><td>7.500</td><td>98.2</td></tr><tr><td>0.300</td><td>38.7</td><td>1.600</td><td>46.4</td><td>4.000</td><td>72.3</td><td>8.000</td><td>101.4</td></tr><tr><td>0.400</td><td>39.6</td><td>1.800</td><td>49.1</td><td>4.500</td><td>76.6</td><td>8.500</td><td>104.4</td></tr><tr><td>0.500</td><td>39.4</td><td>2.000</td><td>51.7</td><td>5.000</td><td>80.6</td><td>9.000</td><td>107.4</td></tr><tr><td>0.600</td><td>38.8</td><td>2.200</td><td>54.1</td><td>5.500</td><td>84.4</td><td>9.500</td><td>110.2</td></tr><tr><td>0.800</td><td>36.0</td><td>2.400</td><td>56.5</td><td>6.000</td><td>88.1</td><td></td><td></td></tr><tr><td>1.000</td><td>37.0</td><td>2.600</td><td>58.7</td><td>6.500</td><td>91.6</td><td></td><td></td></tr></table> |                                  |                                                                                     | Depth (m)  | Flow (l/s) | Depth (m)  | Flow (l/s) | Depth (m)  | Flow (l/s) | Depth (m) | Flow (l/s) | 0.100 | 8.4 | 1.200 | 40.4 | 3.000 | 62.9 | 7.000 | 95.0 | 0.200 | 27.2 | 1.400 | 43.5 | 3.500 | 67.8 | 7.500 | 98.2 | 0.300 | 38.7 | 1.600 | 46.4 | 4.000 | 72.3 | 8.000 | 101.4 | 0.400 | 39.6 | 1.800 | 49.1 | 4.500 | 76.6 | 8.500 | 104.4 | 0.500 | 39.4 | 2.000 | 51.7 | 5.000 | 80.6 | 9.000 | 107.4 | 0.600 | 38.8 | 2.200 | 54.1 | 5.500 | 84.4 | 9.500 | 110.2 | 0.800 | 36.0 | 2.400 | 56.5 | 6.000 | 88.1 |  |  | 1.000 | 37.0 | 2.600 | 58.7 | 6.500 | 91.6 |  |  |
| Depth (m)   | Flow (l/s)                       | Depth (m)                                                                           | Flow (l/s) | Depth (m)  | Flow (l/s) | Depth (m)  | Flow (l/s) | |
| 0.100   | 8.4                              | 1.200                                                                               | 40.4       | 3.000      | 62.9       | 7.000      | 95.0       | |
| 0.200   | 27.2                             | 1.400                                                                               | 43.5       | 3.500      | 67.8       | 7.500      | 98.2       | |
| 0.300   | 38.7                             | 1.600                                                                               | 46.4       | 4.000      | 72.3       | 8.000      | 101.4      | |
| 0.400   | 39.6                             | 1.800                                                                               | 49.1       | 4.500      | 76.6       | 8.500      | 104.4      | |
| 0.500   | 39.4                             | 2.000                                                                               | 51.7       | 5.000      | 80.6       | 9.000      | 107.4      | |
| 0.600   | 38.8                             | 2.200                                                                               | 54.1       | 5.500      | 84.4       | 9.500      | 110.2      | |
| 0.800   | 36.0                             | 2.400                                                                               | 56.5       | 6.000      | 88.1       | |
| 1.000   | 37.0                             | 2.600                                                                               | 58.7       | 6.500      | 91.6       | |
| ©1982-2020 Innovyze   | |

| |
|---|
| Odyssey Markides LLP   |                                  | Page 25                                                                             | |
| Tuscany House<br>White Hart Lane<br>Basingstoke RG21 4AF   | |
| Date 25/05/2021 12:29<br>File 2021-05-24 Basin L.MDX   | Designed by BASPC1<br>Checked by | |
| Innovyze   | Network 2020.1                   | |
| <div>Storage Structures for Storm</div> <div>Porous Car Park Manhole: SPP5, DS/PN: S21.000</div> <table><tr><td>Infiltration Coefficient Base (m/hr)</td><td>0.00000</td><td>Width (m)</td><td>10.0</td></tr><tr><td>Membrane Percolation (mm/hr)</td><td>1000</td><td>Length (m)</td><td>16.2</td></tr><tr><td>Max Percolation (l/s)</td><td>45.0</td><td>Slope (1:X)</td><td>100.0</td></tr><tr><td>Safety Factor</td><td>2.0</td><td>Depression Storage (mm)</td><td>5</td></tr><tr><td>Porosity</td><td>0.30</td><td>Evaporation (mm/day)</td><td>3</td></tr><tr><td>Invert Level (m)</td><td>23.754</td><td>Membrane Depth (mm)</td><td>0</td></tr></table> <div>Porous Car Park Manhole: SPP6, DS/PN: S22.000</div> <table><tr><td>Infiltration Coefficient Base (m/hr)</td><td>0.00000</td><td>Width (m)</td><td>10.0</td></tr><tr><td>Membrane Percolation (mm/hr)</td><td>1000</td><td>Length (m)</td><td>18.7</td></tr><tr><td>Max Percolation (l/s)</td><td>51.9</td><td>Slope (1:X)</td><td>60.0</td></tr><tr><td>Safety Factor</td><td>2.0</td><td>Depression Storage (mm)</td><td>5</td></tr><tr><td>Porosity</td><td>0.30</td><td>Evaporation (mm/day)</td><td>3</td></tr><tr><td>Invert Level (m)</td><td>23.599</td><td>Membrane Depth (mm)</td><td>0</td></tr></table> <div>Porous Car Park Manhole: SPP7, DS/PN: S24.000</div> <table><tr><td>Infiltration Coefficient Base (m/hr)</td><td>0.00000</td><td>Width (m)</td><td>11.0</td></tr><tr><td>Membrane Percolation (mm/hr)</td><td>1000</td><td>Length (m)</td><td>31.9</td></tr><tr><td>Max Percolation (l/s)</td><td>97.5</td><td>Slope (1:X)</td><td>100.0</td></tr><tr><td>Safety Factor</td><td>2.0</td><td>Depression Storage (mm)</td><td>5</td></tr><tr><td>Porosity</td><td>0.30</td><td>Evaporation (mm/day)</td><td>3</td></tr><tr><td>Invert Level (m)</td><td>21.825</td><td>Membrane Depth (mm)</td><td>0</td></tr></table> <div>Porous Car Park Manhole: SPP8, DS/PN: S25.000</div> <table><tr><td>Infiltration Coefficient Base (m/hr)</td><td>0.00000</td><td>Width (m)</td><td>11.0</td></tr><tr><td>Membrane Percolation (mm/hr)</td><td>1000</td><td>Length (m)</td><td>17.7</td></tr><tr><td>Max Percolation (l/s)</td><td>54.1</td><td>Slope (1:X)</td><td>100.0</td></tr><tr><td>Safety Factor</td><td>2.0</td><td>Depression Storage (mm)</td><td>5</td></tr><tr><td>Porosity</td><td>0.30</td><td>Evaporation (mm/day)</td><td>3</td></tr><tr><td>Invert Level (m)</td><td>20.736</td><td>Membrane Depth (mm)</td><td>0</td></tr></table> <div>Tank or Pond Manhole: SBASIN L, DS/PN: S16.027</div> <div>Invert Level (m) 19.200</div> <table><tr><td>Depth (m)</td><td>Area (m²)</td><td>Depth (m)</td><td>Area (m²)</td></tr><tr><td>0.000</td><td>1788.0</td><td>0.900</td><td>3216.0</td></tr></table> |                                  |                                                                                     | Infiltration Coefficient Base (m/hr) | 0.00000 | Width (m) | 10.0 | Membrane Percolation (mm/hr) | 1000 | Length (m) | 16.2 | Max Percolation (l/s) | 45.0 | Slope (1:X) | 100.0 | Safety Factor | 2.0 | Depression Storage (mm) | 5 | Porosity | 0.30 | Evaporation (mm/day) | 3 | Invert Level (m) | 23.754 | Membrane Depth (mm) | 0 | Infiltration Coefficient Base (m/hr) | 0.00000 | Width (m) | 10.0 | Membrane Percolation (mm/hr) | 1000 | Length (m) | 18.7 | Max Percolation (l/s) | 51.9 | Slope (1:X) | 60.0 | Safety Factor | 2.0 | Depression Storage (mm) | 5 | Porosity | 0.30 | Evaporation (mm/day) | 3 | Invert Level (m) | 23.599 | Membrane Depth (mm) | 0 | Infiltration Coefficient Base (m/hr) | 0.00000 | Width (m) | 11.0 | Membrane Percolation (mm/hr) | 1000 | Length (m) | 31.9 | Max Percolation (l/s) | 97.5 | Slope (1:X) | 100.0 | Safety Factor | 2.0 | Depression Storage (mm) | 5 | Porosity | 0.30 | Evaporation (mm/day) | 3 | Invert Level (m) | 21.825 | Membrane Depth (mm) | 0 | Infiltration Coefficient Base (m/hr) | 0.00000 | Width (m) | 11.0 | Membrane Percolation (mm/hr) | 1000 | Length (m) | 17.7 | Max Percolation (l/s) | 54.1 | Slope (1:X) | 100.0 | Safety Factor | 2.0 | Depression Storage (mm) | 5 | Porosity | 0.30 | Evaporation (mm/day) | 3 | Invert Level (m) | 20.736 | Membrane Depth (mm) | 0 | Depth (m) | Area (m²) | Depth (m) | Area (m²) | 0.000 | 1788.0 | 0.900 | 3216.0 |
| Infiltration Coefficient Base (m/hr)   | 0.00000                          | Width (m)                                                                           | 10.0                                 | |
| Membrane Percolation (mm/hr)   | 1000                             | Length (m)                                                                          | 16.2                                 | |
| Max Percolation (l/s)   | 45.0                             | Slope (1:X)                                                                         | 100.0                                | |
| Safety Factor   | 2.0                              | Depression Storage (mm)                                                             | 5                                    | |
| Porosity   | 0.30                             | Evaporation (mm/day)                                                                | 3                                    | |
| Invert Level (m)   | 23.754                           | Membrane Depth (mm)                                                                 | 0                                    | |
| Infiltration Coefficient Base (m/hr)   | 0.00000                          | Width (m)                                                                           | 10.0                                 | |
| Membrane Percolation (mm/hr)   | 1000                             | Length (m)                                                                          | 18.7                                 | |
| Max Percolation (l/s)   | 51.9                             | Slope (1:X)                                                                         | 60.0                                 | |
| Safety Factor   | 2.0                              | Depression Storage (mm)                                                             | 5                                    | |
| Porosity   | 0.30                             | Evaporation (mm/day)                                                                | 3                                    | |
| Invert Level (m)   | 23.599                           | Membrane Depth (mm)                                                                 | 0                                    | |
| Infiltration Coefficient Base (m/hr)   | 0.00000                          | Width (m)                                                                           | 11.0                                 | |
| Membrane Percolation (mm/hr)   | 1000                             | Length (m)                                                                          | 31.9                                 | |
| Max Percolation (l/s)   | 97.5                             | Slope (1:X)                                                                         | 100.0                                | |
| Safety Factor   | 2.0                              | Depression Storage (mm)                                                             | 5                                    | |
| Porosity   | 0.30                             | Evaporation (mm/day)                                                                | 3                                    | |
| Invert Level (m)   | 21.825                           | Membrane Depth (mm)                                                                 | 0                                    | |
| Infiltration Coefficient Base (m/hr)   | 0.00000                          | Width (m)                                                                           | 11.0                                 | |
| Membrane Percolation (mm/hr)   | 1000                             | Length (m)                                                                          | 17.7                                 | |
| Max Percolation (l/s)   | 54.1                             | Slope (1:X)                                                                         | 100.0                                | |
| Safety Factor   | 2.0                              | Depression Storage (mm)                                                             | 5                                    | |
| Porosity   | 0.30                             | Evaporation (mm/day)                                                                | 3                                    | |
| Invert Level (m)   | 20.736                           | Membrane Depth (mm)                                                                 | 0                                    | |
| Depth (m)   | Area (m²)                        | Depth (m)                                                                           | Area (m²)                            | |
| 0.000   | 1788.0                           | 0.900                                                                               | 3216.0                               | |
| ©1982-2020 Innovyze   | |







Micro  
Drainage

|                    |
|--------------------|
| Designed by BASPC1 |
| Checked by         |

Network 2020.1

| PN      | US/MH<br>Name | Storm      | Return<br>Period | Climate<br>Change | First (X)<br>Surcharge | First (Y)<br>Flood | First (Z)<br>Overflow |
|---------|---------------|------------|------------------|-------------------|------------------------|--------------------|-----------------------|
| S16.008 | S101          | 15 Winter  | 100              | +40%              | 100/15 Summer          |                    |                       |
| S16.009 | S102          | 30 Winter  | 100              | +40%              | 100/15 Summer          |                    |                       |
| S16.010 | S103          | 30 Winter  | 100              | +40%              | 100/15 Summer          |                    |                       |
| S16.011 | S104          | 30 Winter  | 100              | +40%              | 100/15 Summer          |                    |                       |
| S16.012 | S105          | 30 Winter  | 100              | +40%              | 100/15 Summer          | 100/15 Winter      |                       |
| S16.013 | S106          | 30 Winter  | 100              | +40%              | 100/15 Summer          |                    |                       |
| S16.014 | S107          | 30 Winter  | 100              | +40%              | 100/15 Summer          |                    |                       |
| S16.015 | S108          | 30 Winter  | 100              | +40%              | 100/15 Summer          |                    |                       |
| S16.016 | S109          | 30 Winter  | 100              | +40%              | 100/15 Summer          |                    |                       |
| S21.000 | SPP5          | 60 Winter  | 100              | +40%              | 100/15 Summer          |                    |                       |
| S21.001 | SHBRAKE PP5   | 15 Winter  | 100              | +40%              | 100/15 Summer          |                    |                       |
| S21.002 | S112          | 15 Winter  | 100              | +40%              | 100/15 Summer          |                    |                       |
| S21.003 | S113          | 15 Winter  | 100              | +40%              | 100/15 Summer          |                    |                       |
| S21.004 | S114          | 15 Winter  | 100              | +40%              | 100/15 Summer          |                    |                       |
| S21.005 | S115          | 30 Winter  | 100              | +40%              | 100/15 Summer          | 100/30 Winter      |                       |
| S21.006 | S116          | 30 Winter  | 100              | +40%              | 100/15 Summer          |                    |                       |
| S21.007 | S117          | 30 Winter  | 100              | +40%              | 100/15 Summer          |                    |                       |
| S21.008 | S118          | 30 Winter  | 100              | +40%              | 100/15 Summer          |                    |                       |
| S22.000 | SPP6          | 60 Winter  | 100              | +40%              | 100/15 Winter          |                    |                       |
| S22.001 | SHBRAKE PP6   | 60 Winter  | 100              | +40%              | 100/15 Summer          |                    |                       |
| S21.009 | S121          | 30 Winter  | 100              | +40%              | 100/15 Summer          |                    |                       |
| S23.000 | S122          | 15 Winter  | 100              | +40%              | 100/15 Summer          |                    |                       |
| S23.001 | S123          | 15 Winter  | 100              | +40%              | 100/15 Summer          |                    |                       |
| S23.002 | S124          | 15 Winter  | 100              | +40%              |                        |                    |                       |
| S21.010 | S125          | 30 Winter  | 100              | +40%              | 100/15 Summer          |                    |                       |
| S21.011 | S126          | 30 Winter  | 100              | +40%              | 100/15 Summer          |                    |                       |
| S21.012 | S127          | 30 Winter  | 100              | +40%              | 100/15 Summer          |                    |                       |
| S21.013 | S128          | 30 Winter  | 100              | +40%              | 100/15 Summer          |                    |                       |
| S21.014 | S129          | 30 Winter  | 100              | +40%              | 100/15 Summer          |                    |                       |
| S16.017 | S130          | 30 Winter  | 100              | +40%              | 100/15 Summer          |                    |                       |
| S16.018 | S131          | 30 Winter  | 100              | +40%              | 100/15 Summer          |                    |                       |
| S16.019 | S132          | 30 Winter  | 100              | +40%              | 100/15 Summer          |                    |                       |
| S16.020 | S133          | 30 Winter  | 100              | +40%              | 100/15 Summer          |                    |                       |
| S24.000 | SPP7          | 180 Winter | 100              | +40%              | 100/15 Summer          |                    |                       |
| S24.001 | SHBRAKE PP7   | 180 Winter | 100              | +40%              | 100/15 Summer          |                    |                       |
| S24.002 | S136          | 30 Winter  | 100              | +40%              | 100/30 Winter          |                    |                       |
| S24.003 | S137          | 30 Winter  | 100              | +40%              | 100/15 Summer          |                    |                       |
| S24.004 | S138          | 30 Winter  | 100              | +40%              | 100/15 Summer          |                    |                       |
| S25.000 | SPP8          | 180 Winter | 100              | +40%              | 100/15 Summer          |                    |                       |
| S25.001 | SHBRAKE PP8   | 180 Winter | 100              | +40%              | 100/15 Summer          |                    |                       |
| S25.002 | S141          | 30 Winter  | 100              | +40%              | 100/15 Summer          | 100/30 Winter      |                       |
| S24.005 | S142          | 30 Winter  | 100              | +40%              | 100/15 Summer          | 100/30 Winter      |                       |
| S24.006 | S143          | 30 Winter  | 100              | +40%              | 100/15 Summer          |                    |                       |
| S16.021 | S144          | 30 Winter  | 100              | +40%              | 100/15 Summer          |                    |                       |
| S16.022 | S145          | 30 Winter  | 100              | +40%              | 100/15 Summer          |                    |                       |
| S16.023 | S146          | 30 Winter  | 100              | +40%              | 100/15 Summer          |                    |                       |
| S16.024 | S147          | 30 Winter  | 100              | +40%              | 100/15 Summer          |                    |                       |
| S16.025 | S148          | 30 Winter  | 100              | +40%              | 100/15 Summer          |                    |                       |
| S16.026 | S149          | 30 Winter  | 100              | +40%              | 100/15 Summer          |                    |                       |

©1982-2020 Innovyze



### Summary of Critical Results by Maximum Level (Rank 1) for Storm

| PN      | US/MH<br>Name | Overflow<br>Act. | Water<br>Level<br>(m) | Surcharged<br>Depth<br>(m) | Flooded<br>Volume<br>(m³) | Flow /<br>Cap. | Overflow<br>(l/s) | Half Drain<br>Time<br>(mins) | Pipe<br>Flow<br>(l/s) |
|---------|---------------|------------------|-----------------------|----------------------------|---------------------------|----------------|-------------------|------------------------------|-----------------------|
| S16.026 | S149          |                  | 20.365                | 0.334                      | 0.000                     | 1.78           |                   |                              | 623.7                 |

| PN      | US/MH       |            | Level    |
|---------|-------------|------------|----------|
|         | Name        | Status     | Exceeded |
| S16.008 | S101        | SURCHARGED |          |
| S16.009 | S102        | FLOOD RISK |          |
| S16.010 | S103        | FLOOD RISK |          |
| S16.011 | S104        | FLOOD RISK |          |
| S16.012 | S105        | FLOOD      | 2        |
| S16.013 | S106        | FLOOD RISK |          |
| S16.014 | S107        | SURCHARGED |          |
| S16.015 | S108        | SURCHARGED |          |
| S16.016 | S109        | SURCHARGED |          |
| S21.000 | SPP5        | SURCHARGED |          |
| S21.001 | SHBRAKE PP5 | FLOOD RISK |          |
| S21.002 | S112        | SURCHARGED |          |
| S21.003 | S113        | FLOOD RISK |          |
| S21.004 | S114        | FLOOD RISK |          |
| S21.005 | S115        | FLOOD      | 1        |
| S21.006 | S116        | FLOOD RISK |          |
| S21.007 | S117        | FLOOD RISK |          |
| S21.008 | S118        | SURCHARGED |          |
| S22.000 | SPP6        | SURCHARGED |          |
| S22.001 | SHBRAKE PP6 | SURCHARGED |          |
| S21.009 | S121        | SURCHARGED |          |
| S23.000 | S122        | SURCHARGED |          |
| S23.001 | S123        | SURCHARGED |          |
| S23.002 | S124        | OK         |          |
| S21.010 | S125        | SURCHARGED |          |
| S21.011 | S126        | SURCHARGED |          |
| S21.012 | S127        | SURCHARGED |          |
| S21.013 | S128        | FLOOD RISK |          |
| S21.014 | S129        | SURCHARGED |          |
| S16.017 | S130        | SURCHARGED |          |
| S16.018 | S131        | SURCHARGED |          |
| S16.019 | S132        | SURCHARGED |          |
| S16.020 | S133        | FLOOD RISK |          |
| S24.000 | SPP7        | SURCHARGED |          |
| S24.001 | SHBRAKE PP7 | SURCHARGED |          |
| S24.002 | S136        | SURCHARGED |          |
| S24.003 | S137        | SURCHARGED |          |
| S24.004 | S138        | FLOOD RISK |          |
| S25.000 | SPP8        | SURCHARGED |          |
| S25.001 | SHBRAKE PP8 | SURCHARGED |          |
| S25.002 | S141        | FLOOD      | 1        |
| S24.005 | S142        | FLOOD      | 1        |

|                                                                        |                                  |                                                                                     |
|------------------------------------------------------------------------|----------------------------------|-------------------------------------------------------------------------------------|
| Odyssey Markides LLP                                                   |                                  | Page 31                                                                             |
| Tuscany House<br>White Hart Lane<br>Basingstoke RG21 4AF               |                                  |  |
| Date 25/05/2021 12:29<br>File 2021-05-24 Basin L.MDX                   | Designed by BASPC1<br>Checked by |                                                                                     |
| Innovyze<br>Network 2020.1                                             |                                  |                                                                                     |
| <u>Summary of Critical Results by Maximum Level (Rank 1) for Storm</u> |                                  |                                                                                     |
|                                                                        |                                  |                                                                                     |
## **APPENDIX C**

### **Water Management Strategy**