



Site Location



Site Plan

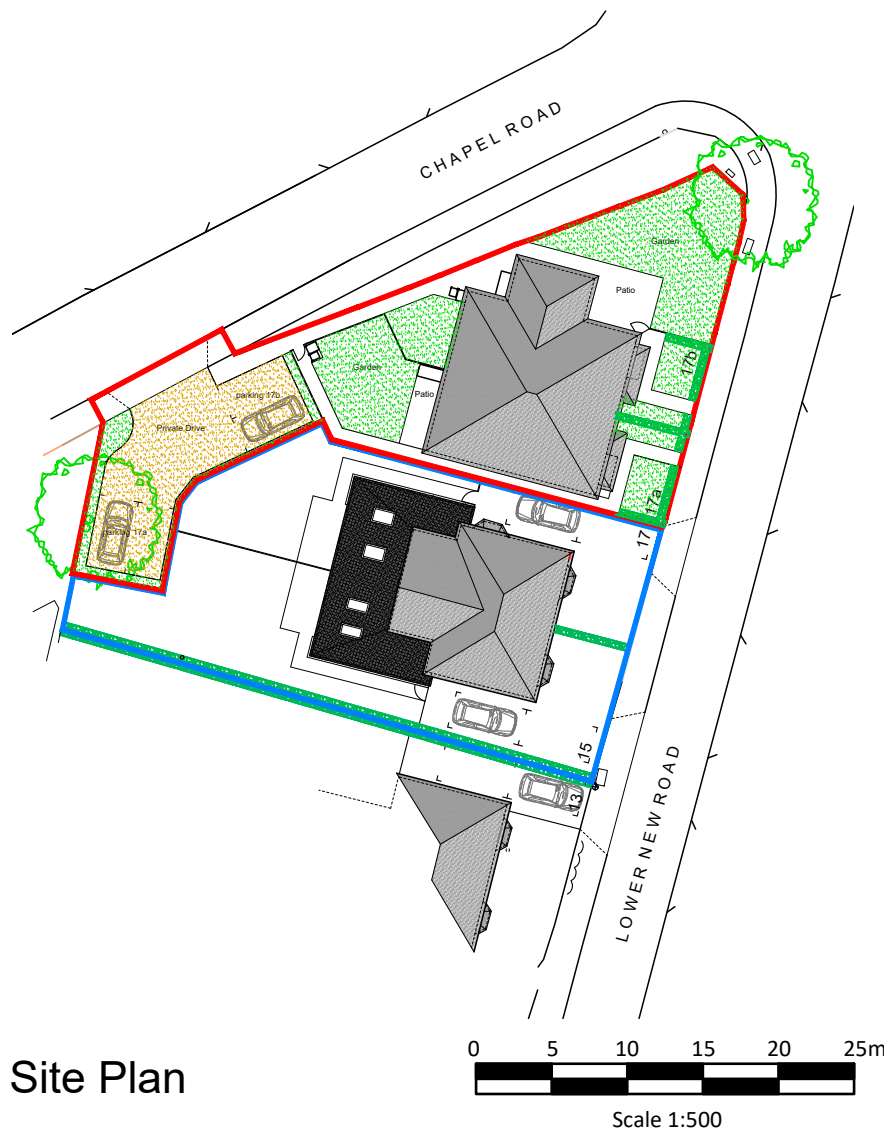

Site Plan

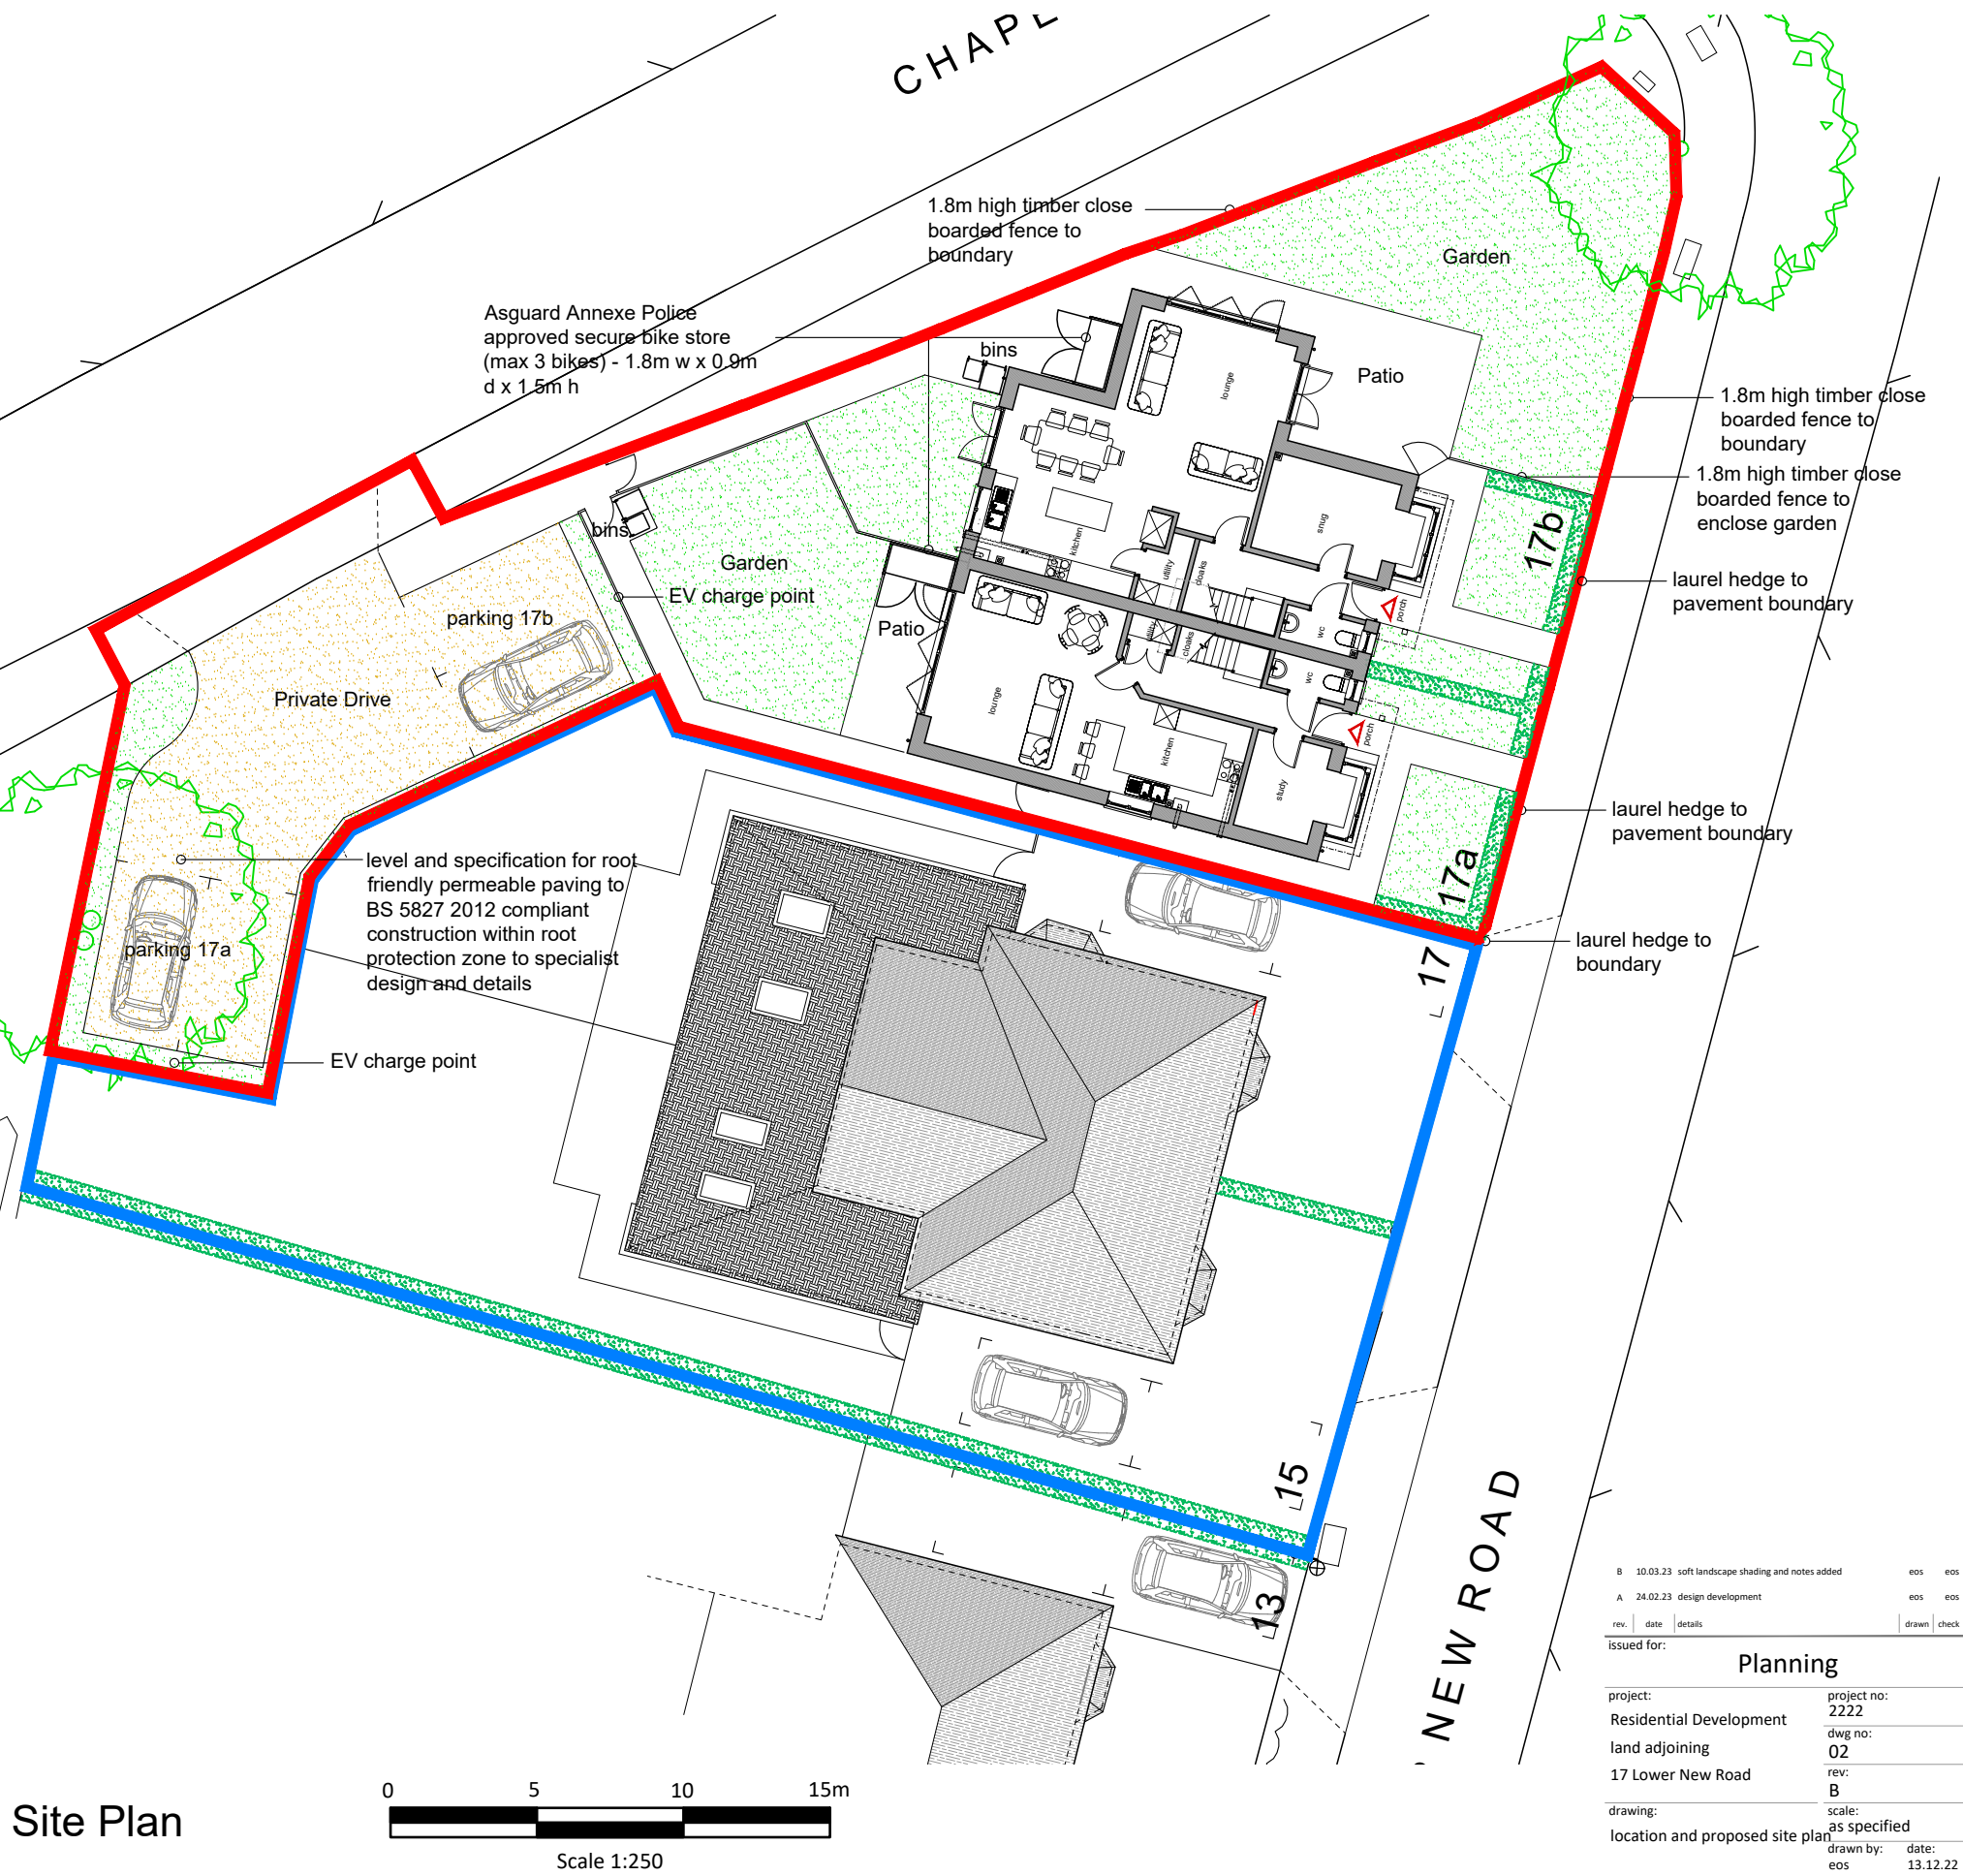

B	10.03.23	soft landscape shading and notes added	eos	eos
A	24.02.23	design development	eos	eos
rev.	date	details	drawn	check
issued for: Planning				
project:	Residential Development	project no:	2222	
land adjoining	17 Lower New Road	dwg no:	02	
drawing:	location and proposed site plan	rev:	B	
		scale:	as specified	
		drawn by:	date:	
		eos	13.12.22	
		checked by:	date:	
		eos	13.12.22	

 Proposed Site and Location Plan