

The copyright of this drawing is vested in Harris Irwin Associates Ltd.
and must not be copied or reproduced without the written consent of a
Director.

Existing: 0m²
Proposed: 69m²

- Bedrooms
- Circulation
- Day Rooms
- En-Suites
- Existing Rooms
- Sanitary
- Staff
- Storage

P8	08/02/23	Adjustments to Layout and Annotations	AB	ID
P7	02/02/23	Revised Ground Floor	AB	ID
P6	20/12/22	Adjustment to Design	AB	ID
P5	29/11/22	Addition of Plant and Risers	AB	ID
Rev	Date	Description	Drawn By	Checked By

Aske Stables, Aske, Richmond,
North Yorkshire. DL10 5HG
t: 01748 825675
e: enquiries@harrisirwin.com
w: www.harrisirwin.com

Client: Barchester

Drawing Title:
Proposed Second Floor Plan

For Planning Submission

HIA Project Number	Scale @ A1	Suitability
3307	1 : 100	D0


Project	Originator	Volume	Level	Type	Role	Number
3307	- HIA	- 01	- 01	- DR	- A	- 0221



Existing Walls

Proposed Wall

0221 Second Floor

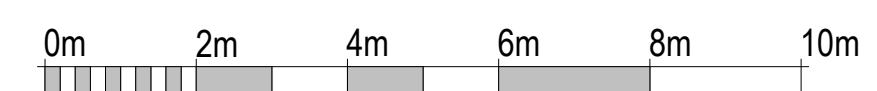

SCALE 1:100 @ A1