
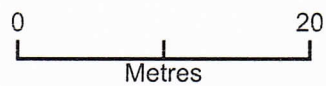


Site Plan - Ferryside Cottage

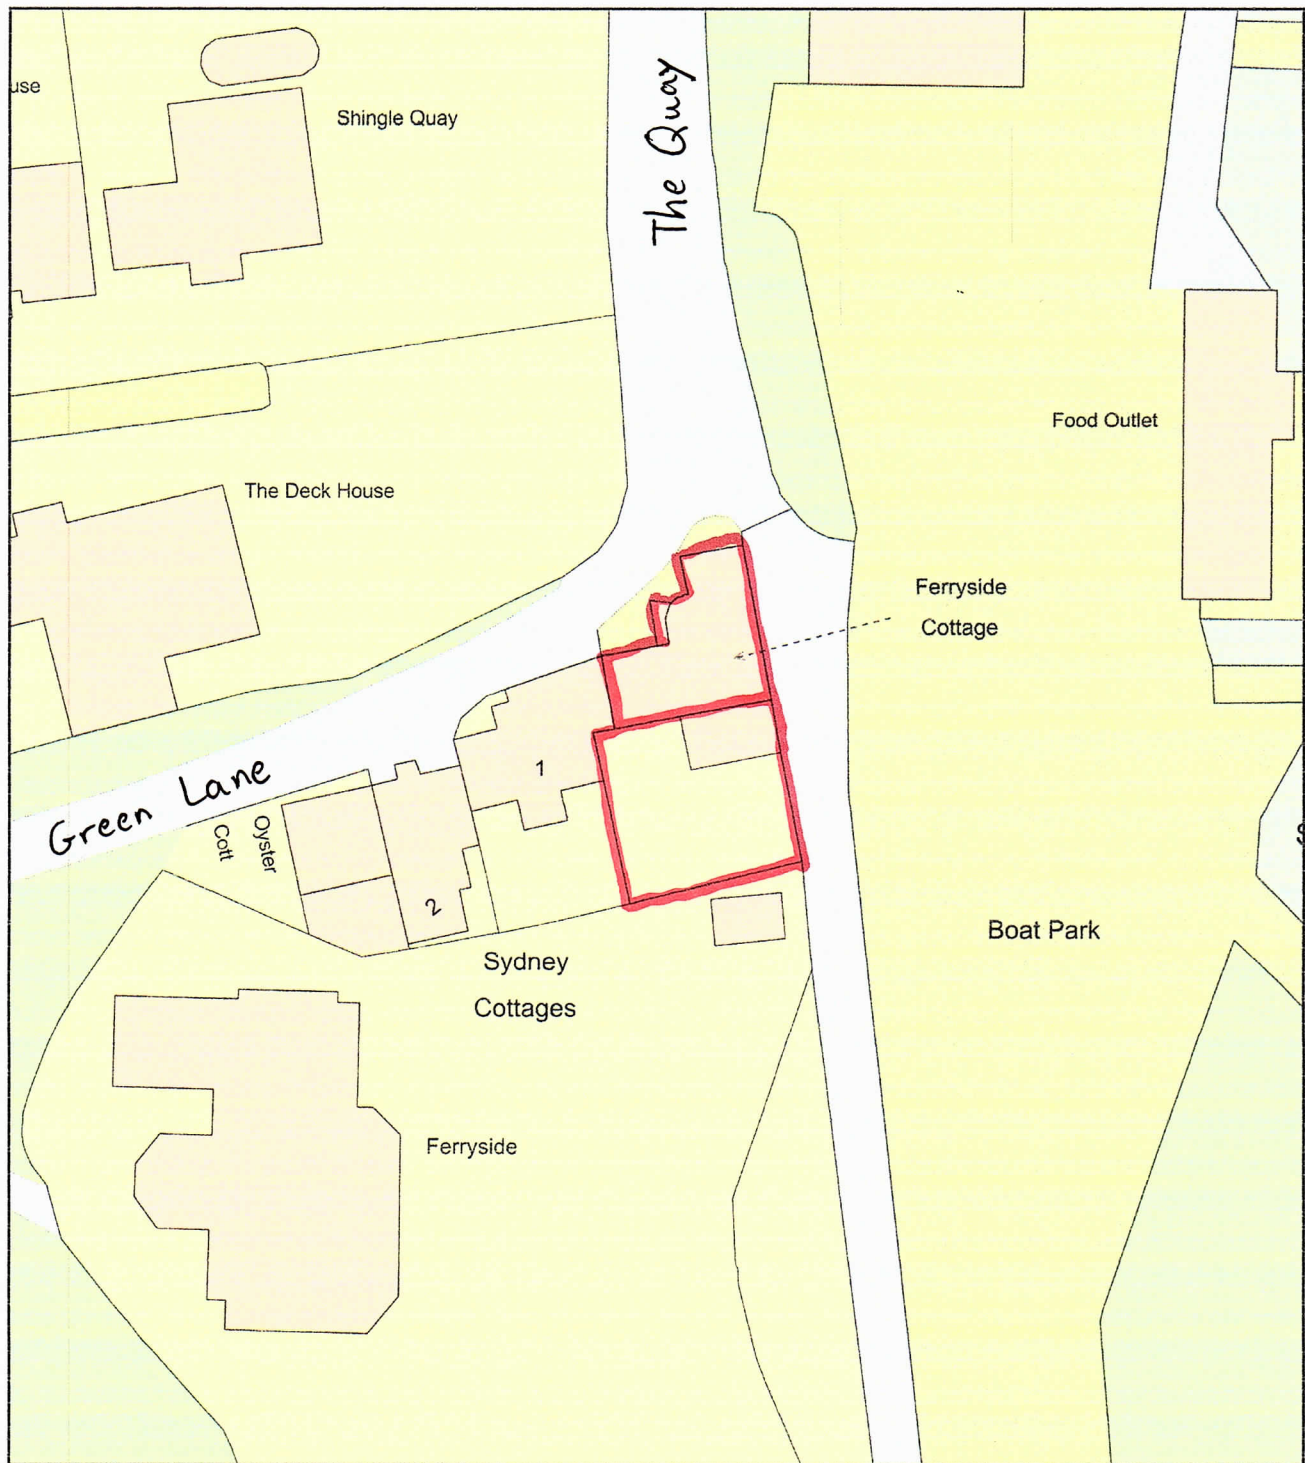

Plan Produced for: Rousselle

Date Produced: 02 Mar 2023

Plan Reference Number: TQRQM23061160550893

Scale: 1:500 @ A4