

Please Note:

This drawing can only be scaled for planning purposes. Dimensions to be checked on site and any discrepancies are to be highlighted to the Architect prior to construction.


Topographical / Ordnance Survey information shown has been prepared by a third party. HGP accept no responsibility for accuracy or completeness of the survey.

This drawing is to be read in conjunction with all other project drawings, construction notes and / or project specifications including those by other project consultants and specialists. All discrepancies should be reported immediately.

Design subject to detail development / approval. Measurements and accommodation schedules subject to amendments following coordinated input by others. Costings cannot be finalised until approval / confirmation by relevant authorities and Client.



Location Plan
Scale 1:1250

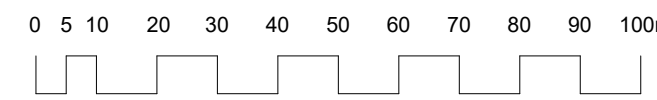

Topographical base on Encompass Surveys drawing ENC/061020/7LL5 dated October 2020

Application Boundary
Ownership Boundary - F/20/89125 20th Oct 2022



PL1	Issued to Planning	12.05.23	LP	SAK
Rev.	Description	DATE	DB	CB

Location Plan & Site Plan

PROJECT Old Post Office - Eastleigh	JOB NO. 21_044
SCALE 1:100 @ A1	DATE Jan 21
DRAWN BY/CHECKED BY LP / SAK	REVISION PL1
DWG# 21044_HGP_ZZ_00_DR_A_1100	STATUS PLANNING

