

Block Plan 1:500

1:500




© GRKA 2020
NOT TO BE SCALED. DIMENSIONS TO BE CHECKED ON SITE
SCALING FOR LOCAL AUTHORITY PURPOSES ONLY



Scale 1:1250

Ordnance Survey, (c) Crown Copyright 2021. All rights reserved. Licence number 100022432

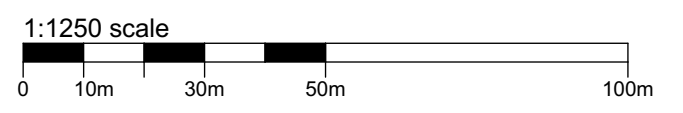

PLANNING APPROVAL			
P3	Planning Issue	28.04.22	MK
P2	Amendments to clients review	09.02.22	PR
P1	Preliminary Issue	17.01.22	PR
Revision	Description	Date	Drawn

Designer :



Project :
17 Grosvenor Road
Proposed Roof Alterations, and extension

Drawing :
Site Plan

Date : April 2022	Scale : 1:500, 1:1250 @ A1	Revision: P3
Drawing No. : 21 / 261 / 102	Status : PLANNING	