



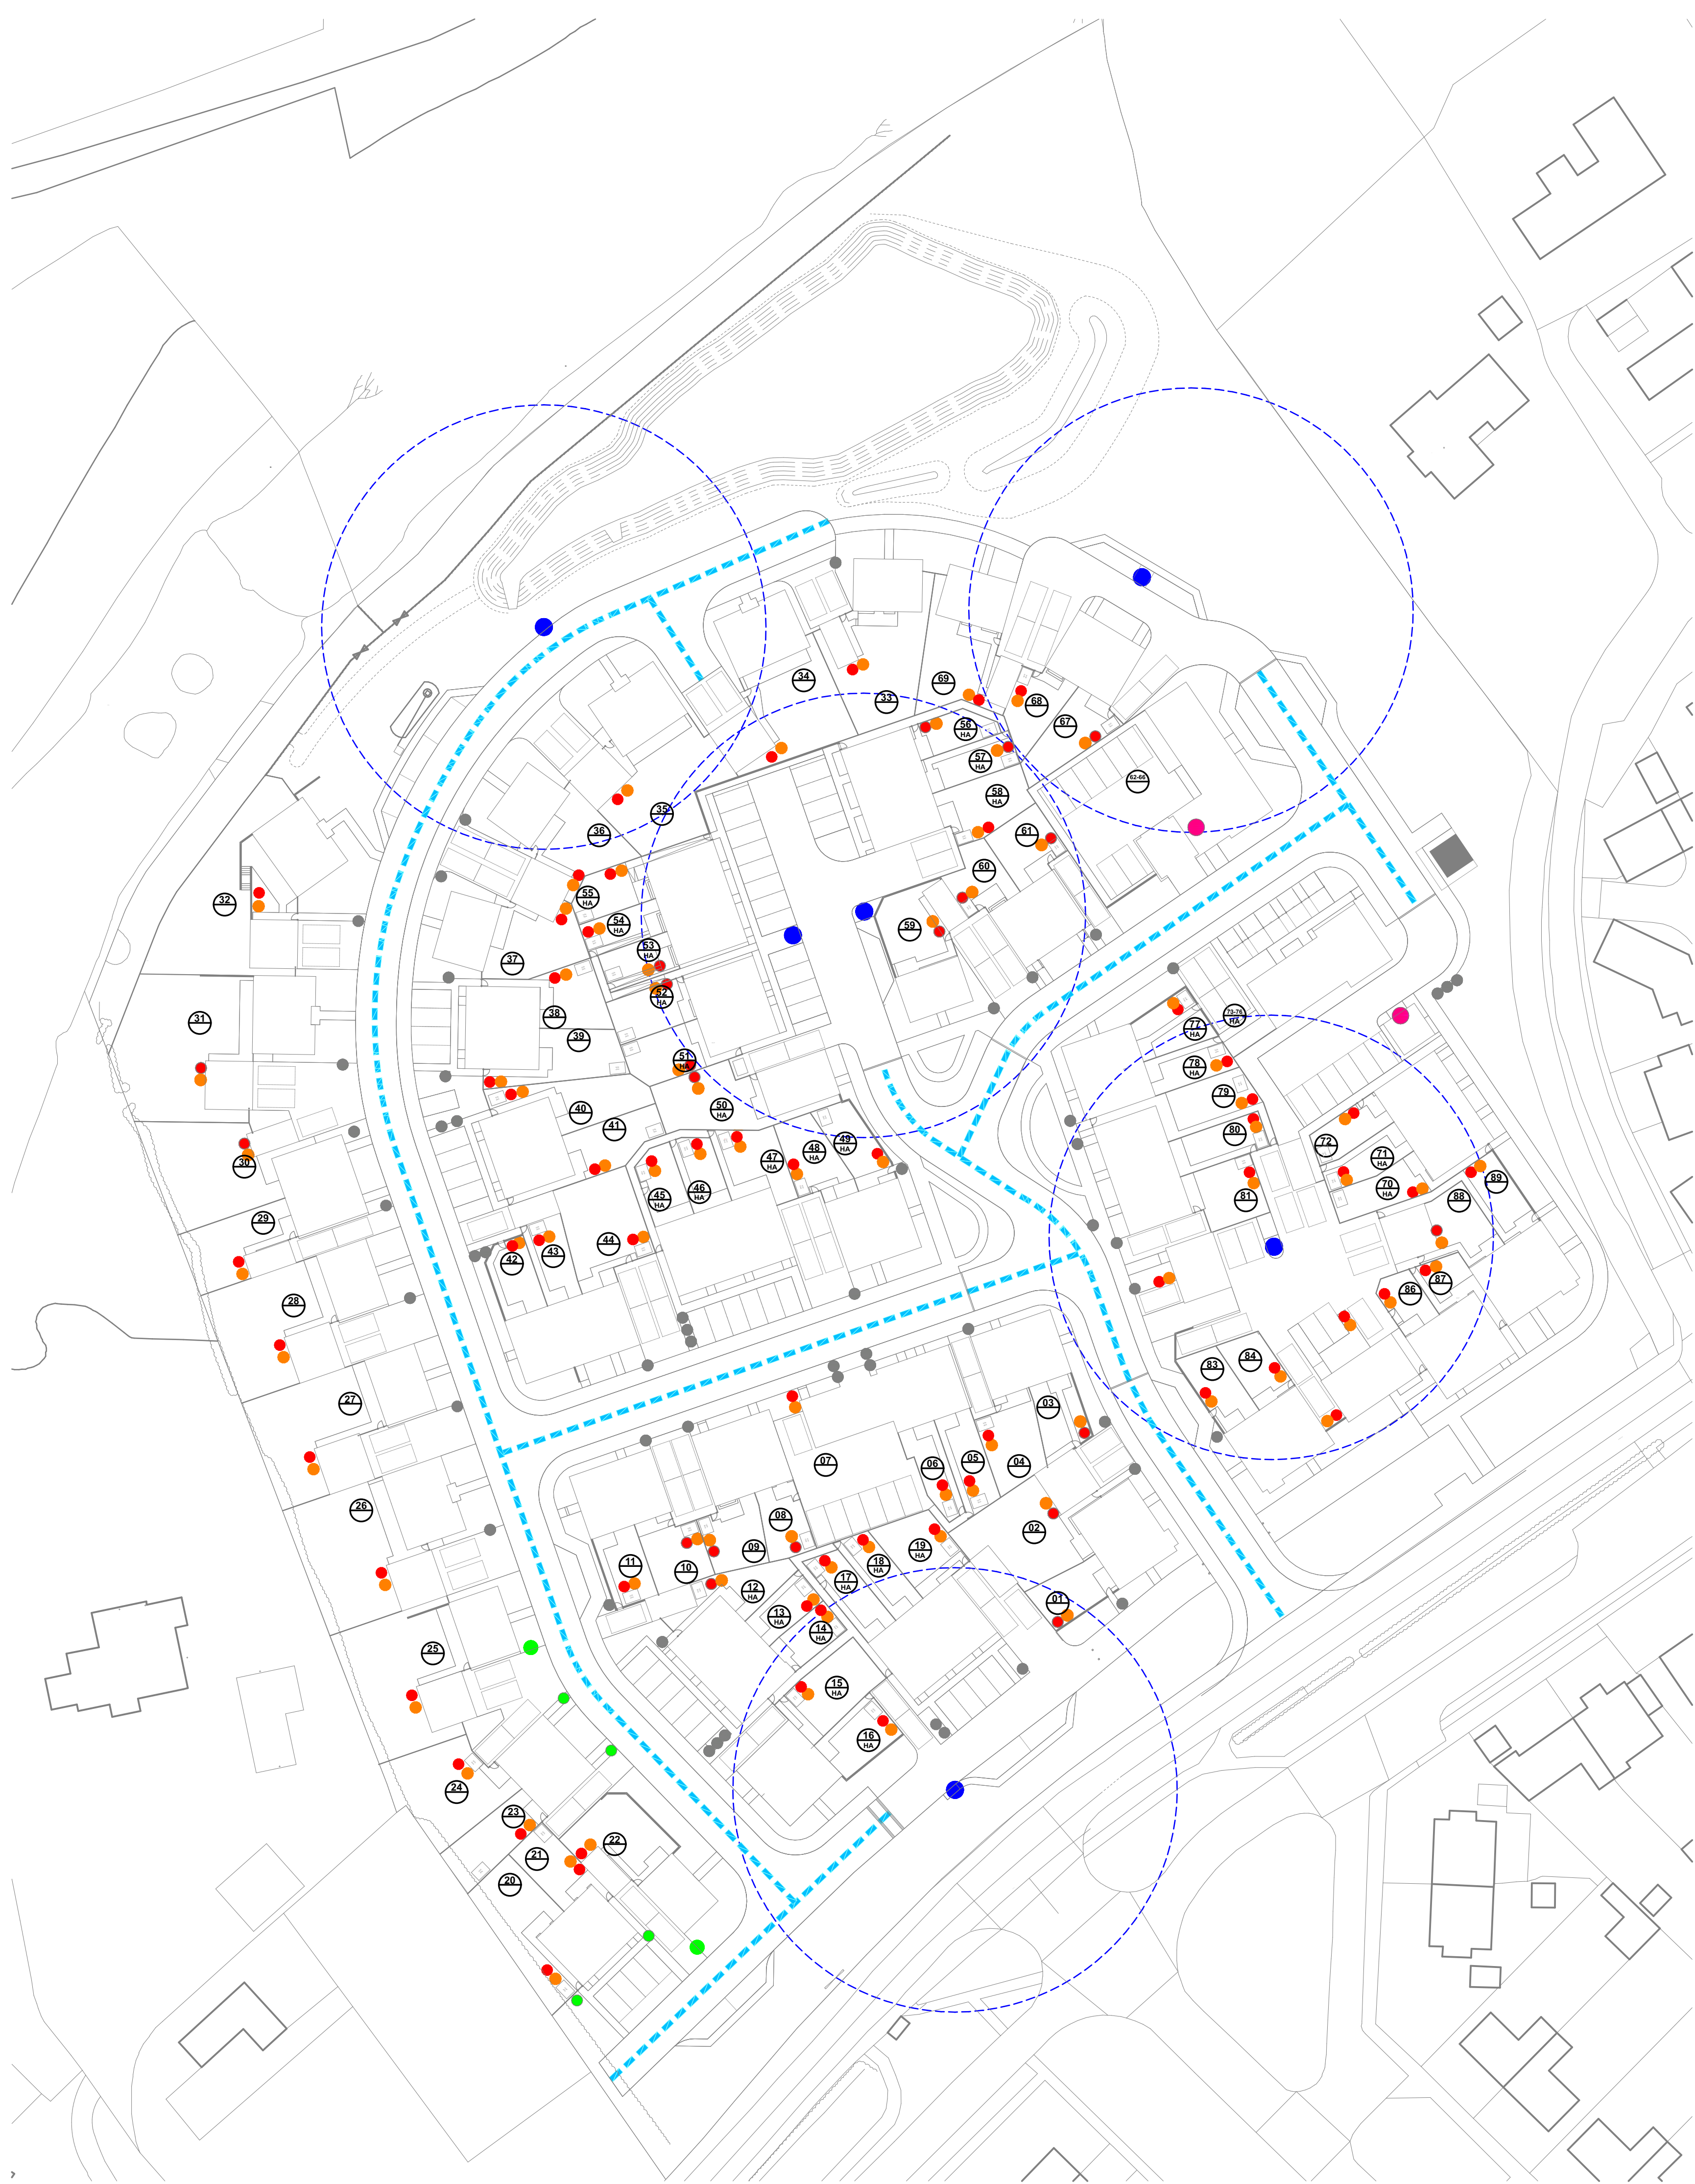

- SITE LEGEND:
- Bin Storage Location - Recycling
 - Bin Storage Location - Household Waste
 - Bin Collection Point (Single Plot)
 - Bin Collection Point for Multiple Occupancy
 - Bin Storage Location - Flats
 - 30m Travel distance from Bin Collection Point
 - Refuse Vehicle Route

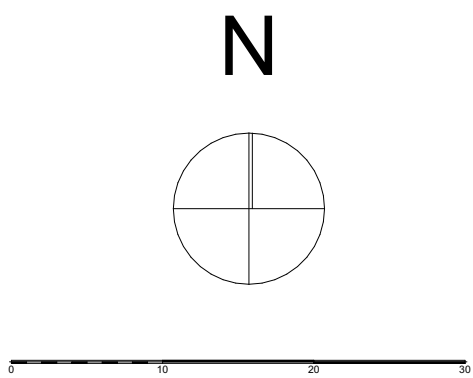

Rev G - 08.08.2023: Redrawn to updated site plan, following design development.
Rev A-F - Previous Architects drawings and revisions.



Elivia Homes (Southern) Prism 1650 Parkway Solent Business Park Whiteley PO15 7AH
Tel 01489 773577 * Fax 01489 797111 * E mail sales@eliviahomes.co.uk

Do not scale this drawing. Use written dimensions only. All dimensions are to be checked on site prior to commencement of work. This drawing is the copyright of Elivia Homes Limited and may not be copied, altered or reproduced in any way without their written authority.

SITE LAYOUT | REFUSE STRATEGY LAYOUT

DEVELOPMENT AT:
LAND NORTH SIDE OF GRANGE ROAD
NETLEY ABBEY

FOR
ELIVIA HOMES LIMITED
Scale : 1:500 @ A1 Date : Apr 23
Drawing No : 04_21_RSL_G