


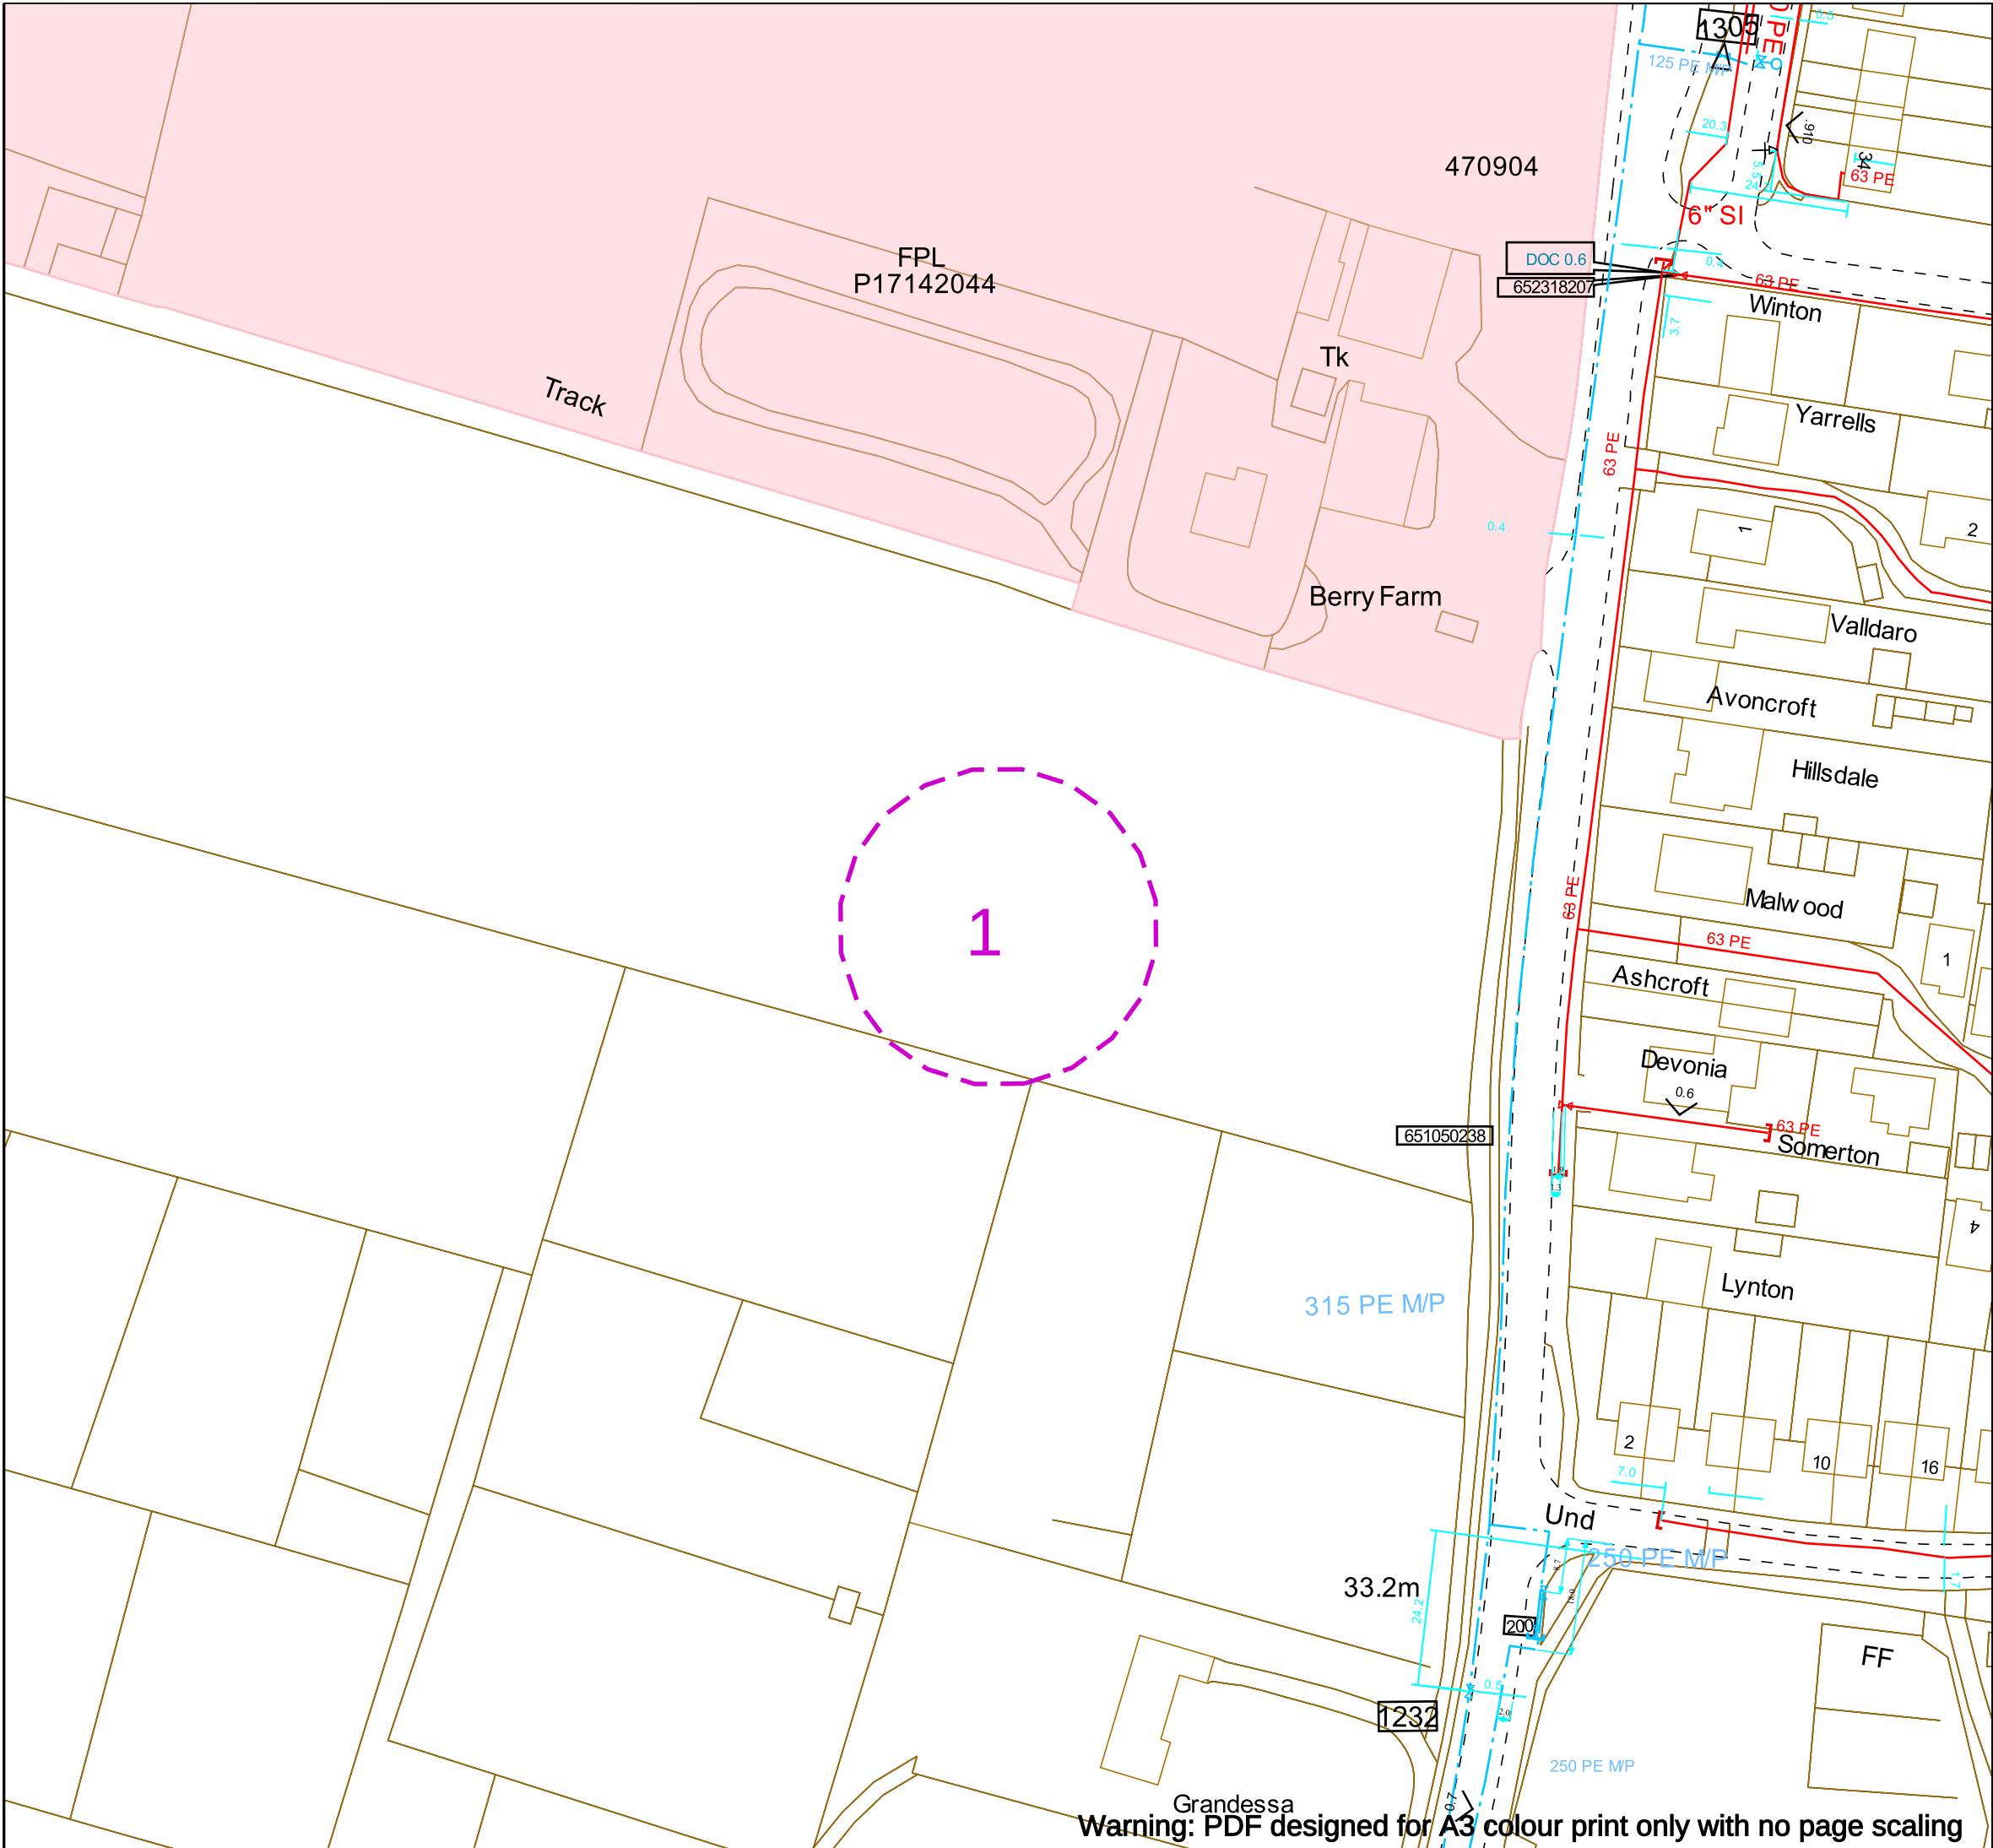

**SGN**  
Your gas. Our network.

**Contact Us**  
**SGN Safety Admin Team:**  
0800 912 1722  
**Email:**  
plantlocation@sgn.co.uk

Date Requested: 11/07/2023  
Job Reference: 30132668  
Site Location: 447516 109576  
Requested by: Mrs Bella Hague  
  
Your Scheme/Reference: H/23/95331

Scale: 1:1000 (When plotted at A3)

This plan shows the location of those pipes owned by Scotia Gas Networks (SGN) by virtue of being a licensed Gas Transporter (GT). Gas pipes owned by other GTs or third parties may also be present in this area but are not shown on this plan. Information with regard to such pipes should be obtained from the relevant owners. No warranties are given with regard to the accuracy of the information shown on this plan. Service pipes, valves, siphons, sub-connections etc. are not shown but their presence should be anticipated. You should be aware that a small percentage of our pipes/assets may be undergoing review and will temporarily be highlighted in yellow. If your proposed works are close to one of these pipes, you should contact the SGN Safety Admin Team on 0800 912 1722 for advice. No liability of any kind whatsoever is accepted by SGN or its agents, servants or sub-contractors for any error or omission contained herein. Safe digging practices, in accordance with HS (G)47, must be used to verify and establish the actual position of mains, pipes, services and other apparatus on site before any mechanical plant is used. It is your responsibility to ensure that plant location information is provided to all persons (whether direct labour or sub-contractors) working for you on or near gas apparatus. Information included on this plan should not be referred to beyond a period of 28 days from the date of issue.

**Report damage immediately – KEEP EVERYONE AWAY FROM THE AREA**  
**0800 111 999**

|                             |  |
|-----------------------------|--|
| Low Pressure Mains          |  |
| Medium Pressure Mains       |  |
| Intermediate Pressure Mains |  |
| High Pressure Mains         |  |
| LAs                         |  |
| GTs                         |  |

Some Examples Of Plant Items

|       |  |        |  |                |  |                 |  |                 |  |
|-------|--|--------|--|----------------|--|-----------------|--|-----------------|--|
| Valve |  | Syphon |  | Depth of Cover |  | Diameter Change |  | Material Change |  |
|-------|--|--------|--|----------------|--|-----------------|--|-----------------|--|

Digsite: Line: Area:



This plan is reproduced from or based on the OS map by Scotia Gas Networks plc, with the sanction of the controller of HM Stationery Office. Crown Copyright Reserved. Southern Gas – 100044373 and Scotland Gas – 100044366.