



Existing Elevations

A1

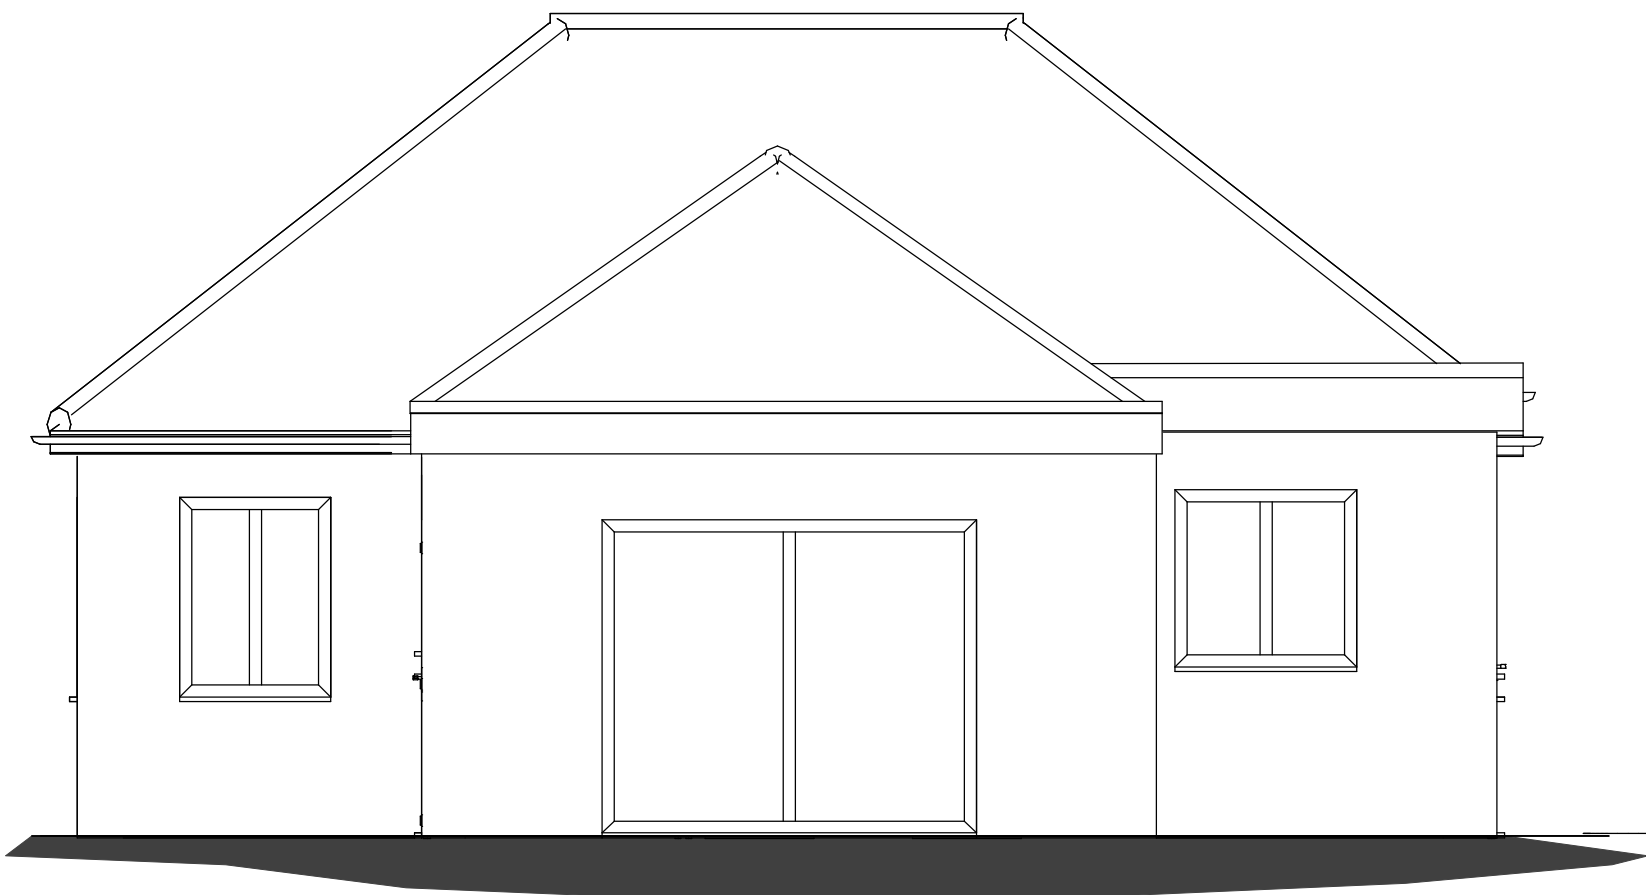

Existing Rear South Elevation
(1:50)

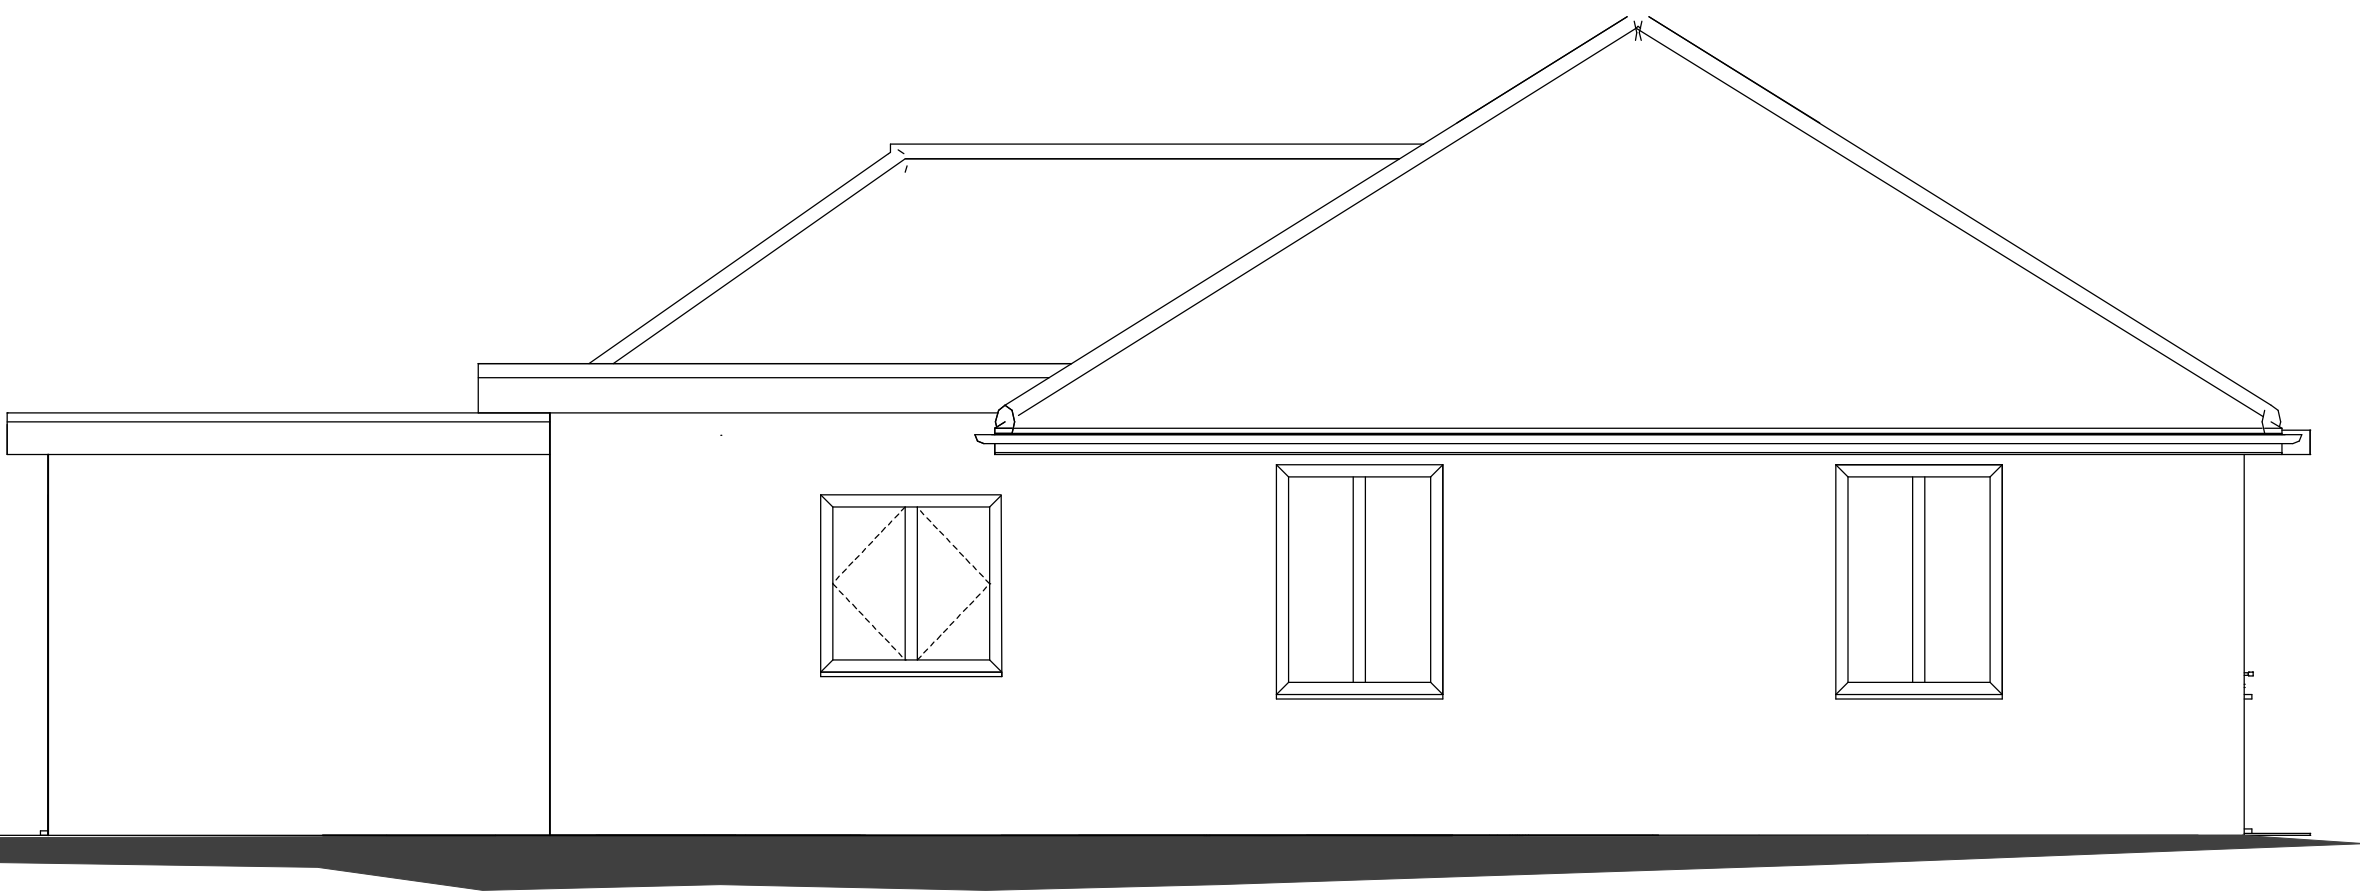

Existing East Side Elevation
(1:50)



Existing West Side Elevation
(1:50)



Existing Front North Elevation
(1:50)

Important Notes

All Dimensions to be Checked on Site
Prior to Commencement of Work

This Is NOT A Working Drawing
This Should be Read In Conjunction
With The Engineers Building Set-Out
Layout Drawings

COPYRIGHT:

The intellectual property within this drawing remains the property of Blue Sky Design and Build Ltd
No copying of this drawing in part or full is permitted other than by the client at the site address shown on this drawing.
This drawing is intended for use at the address shown and by the payee client of Blue Sky Design & Build Ltd only.

JOB REF:	DATE:	DRAWING TITLE	REVISIONS:	SCALE 1 : 50 @ A1 5.0 1.0 </	
----------	-------	---------------	------------	---	--