
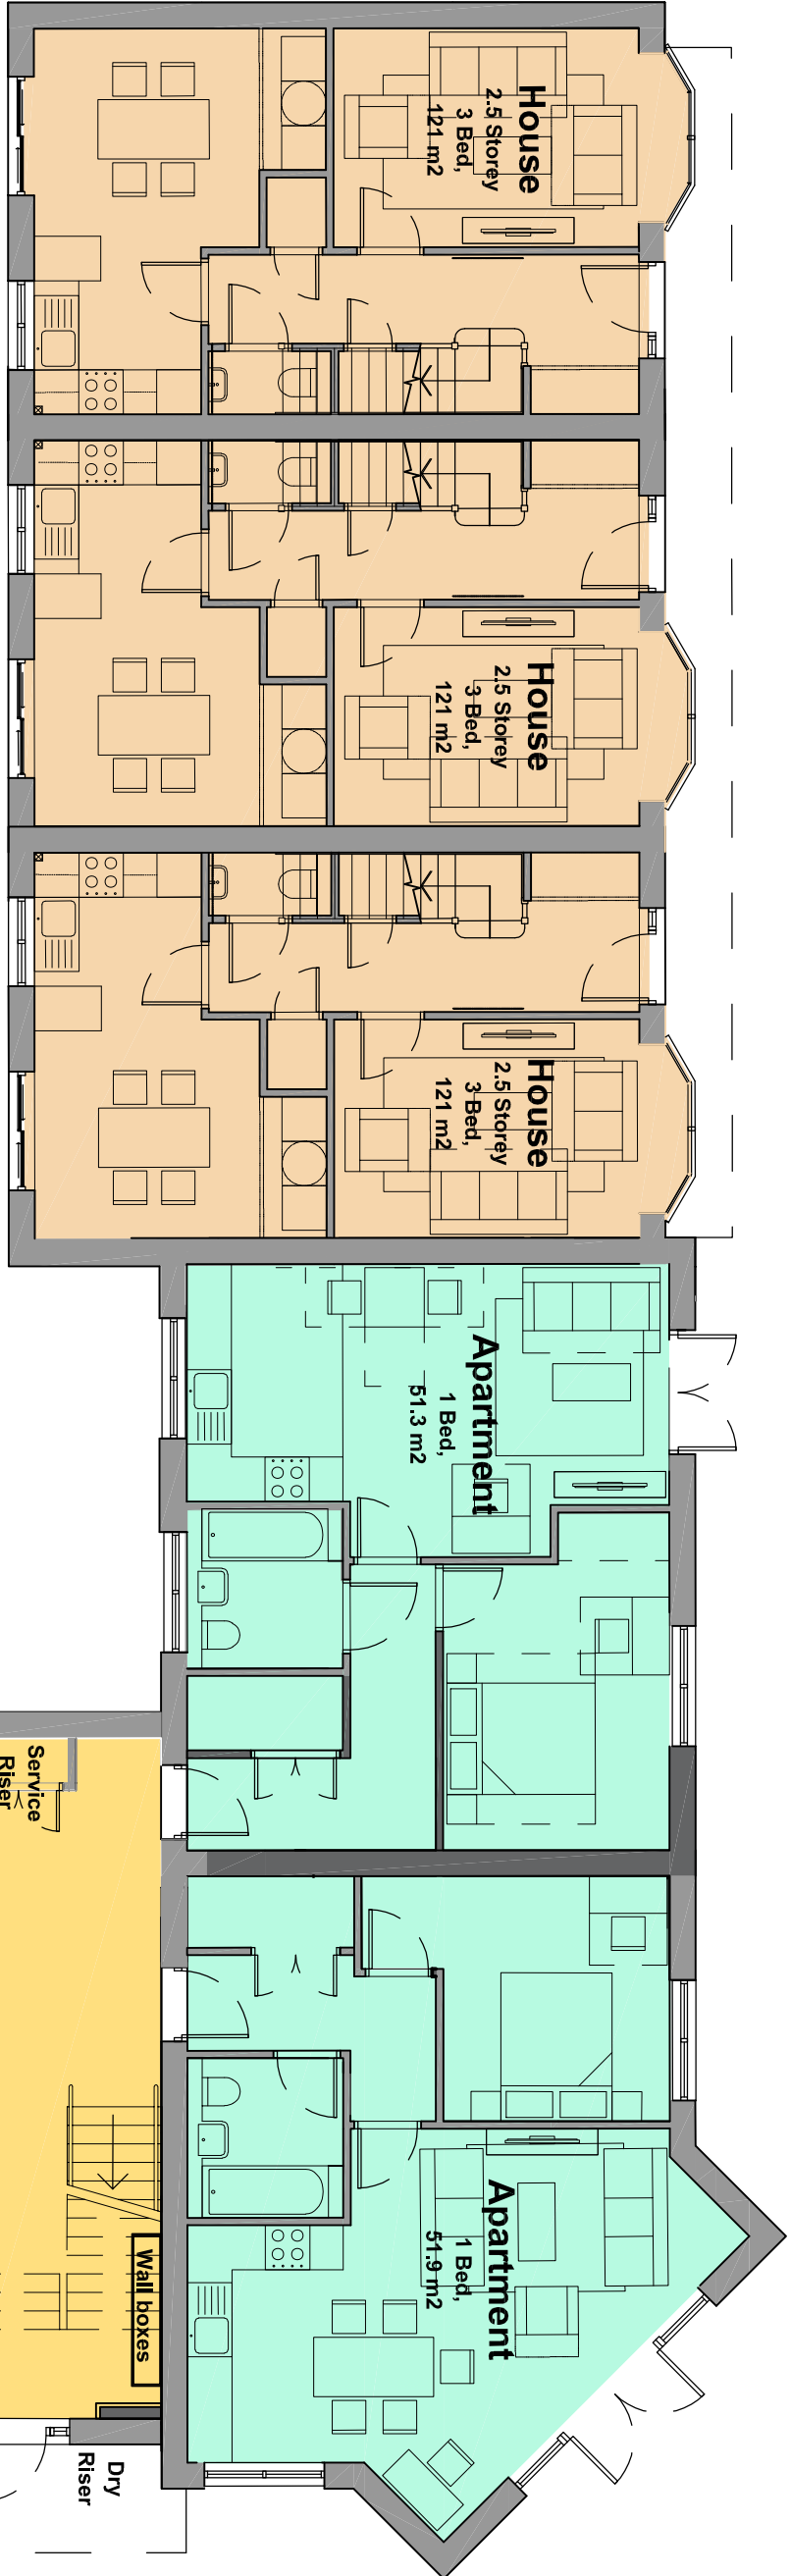


Notes
The Contractor is to check all dimensions and conditions on site before commencing. Do not scale from this drawing.

This drawing remains the copyright of


FAIRHURST'S DESIGN GROUP.

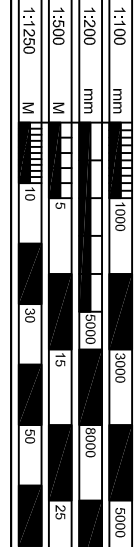


Ground Floor




First Floor

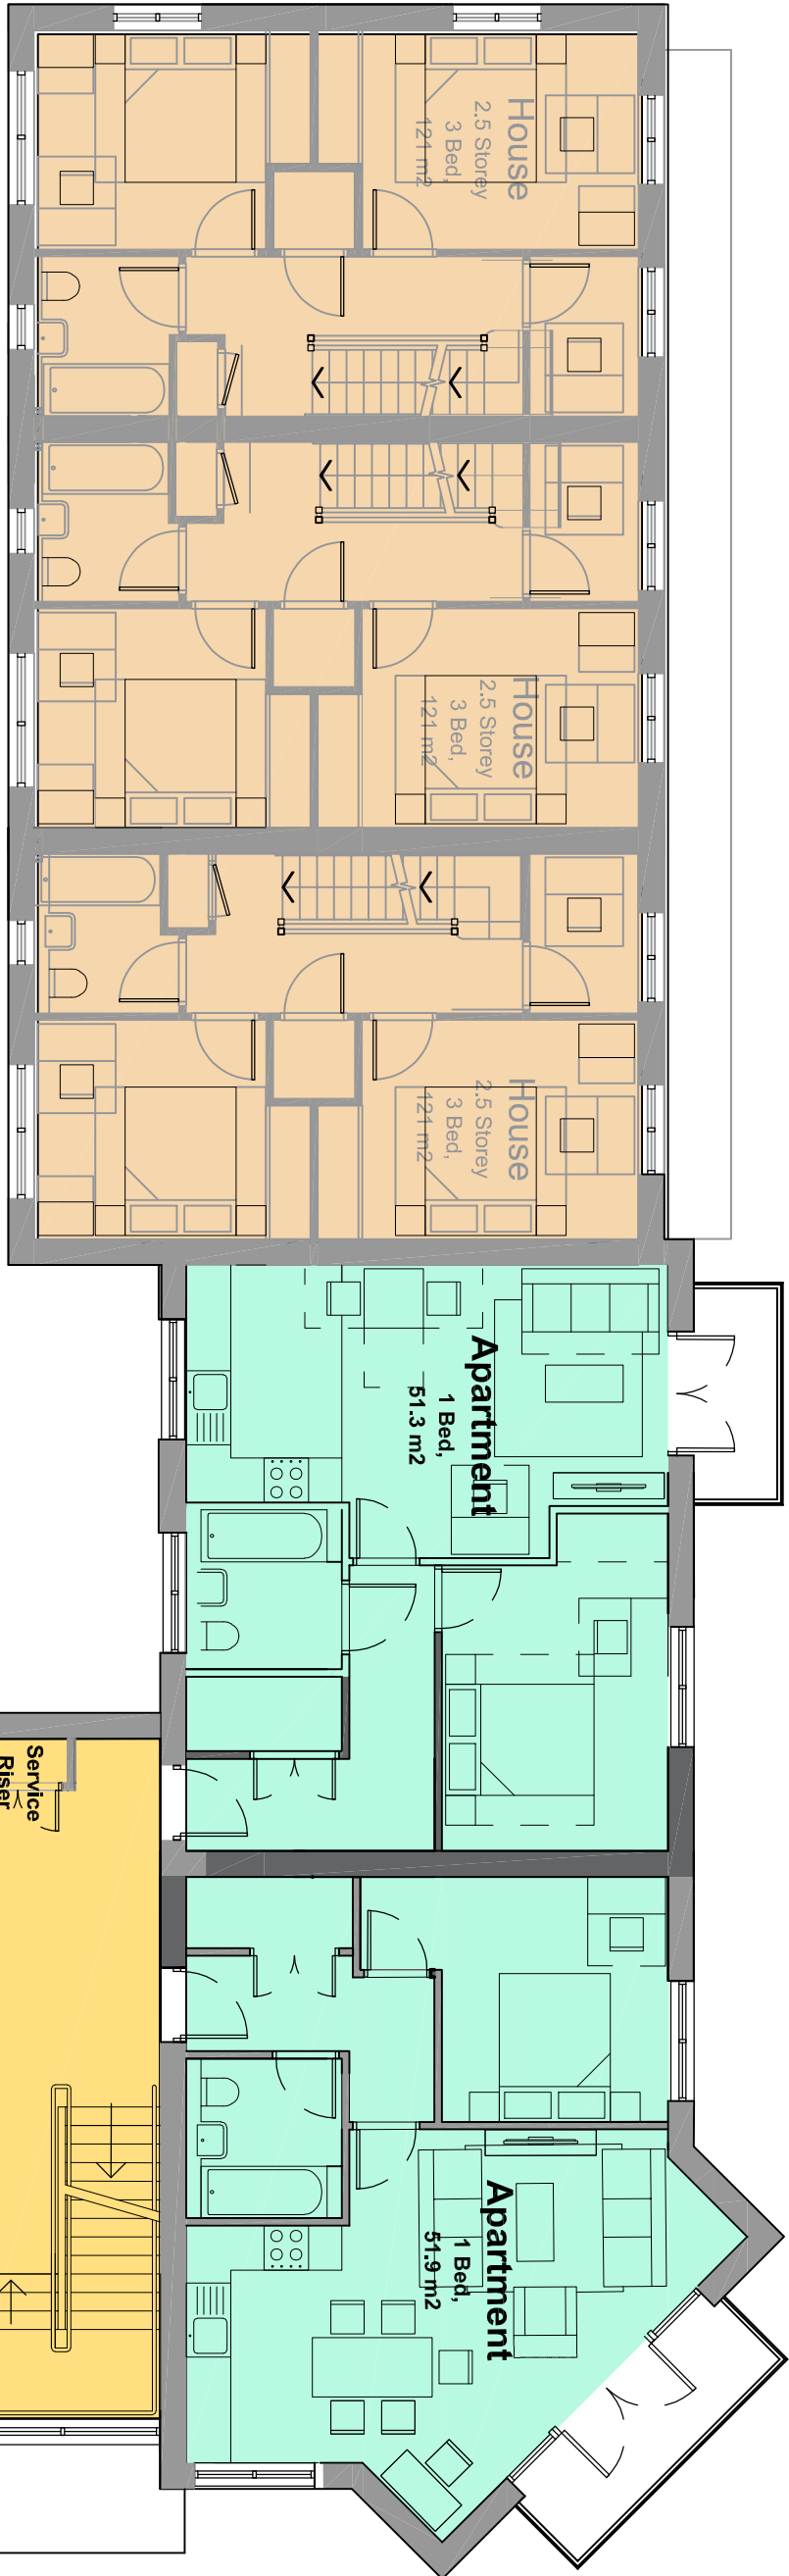

Second Floor

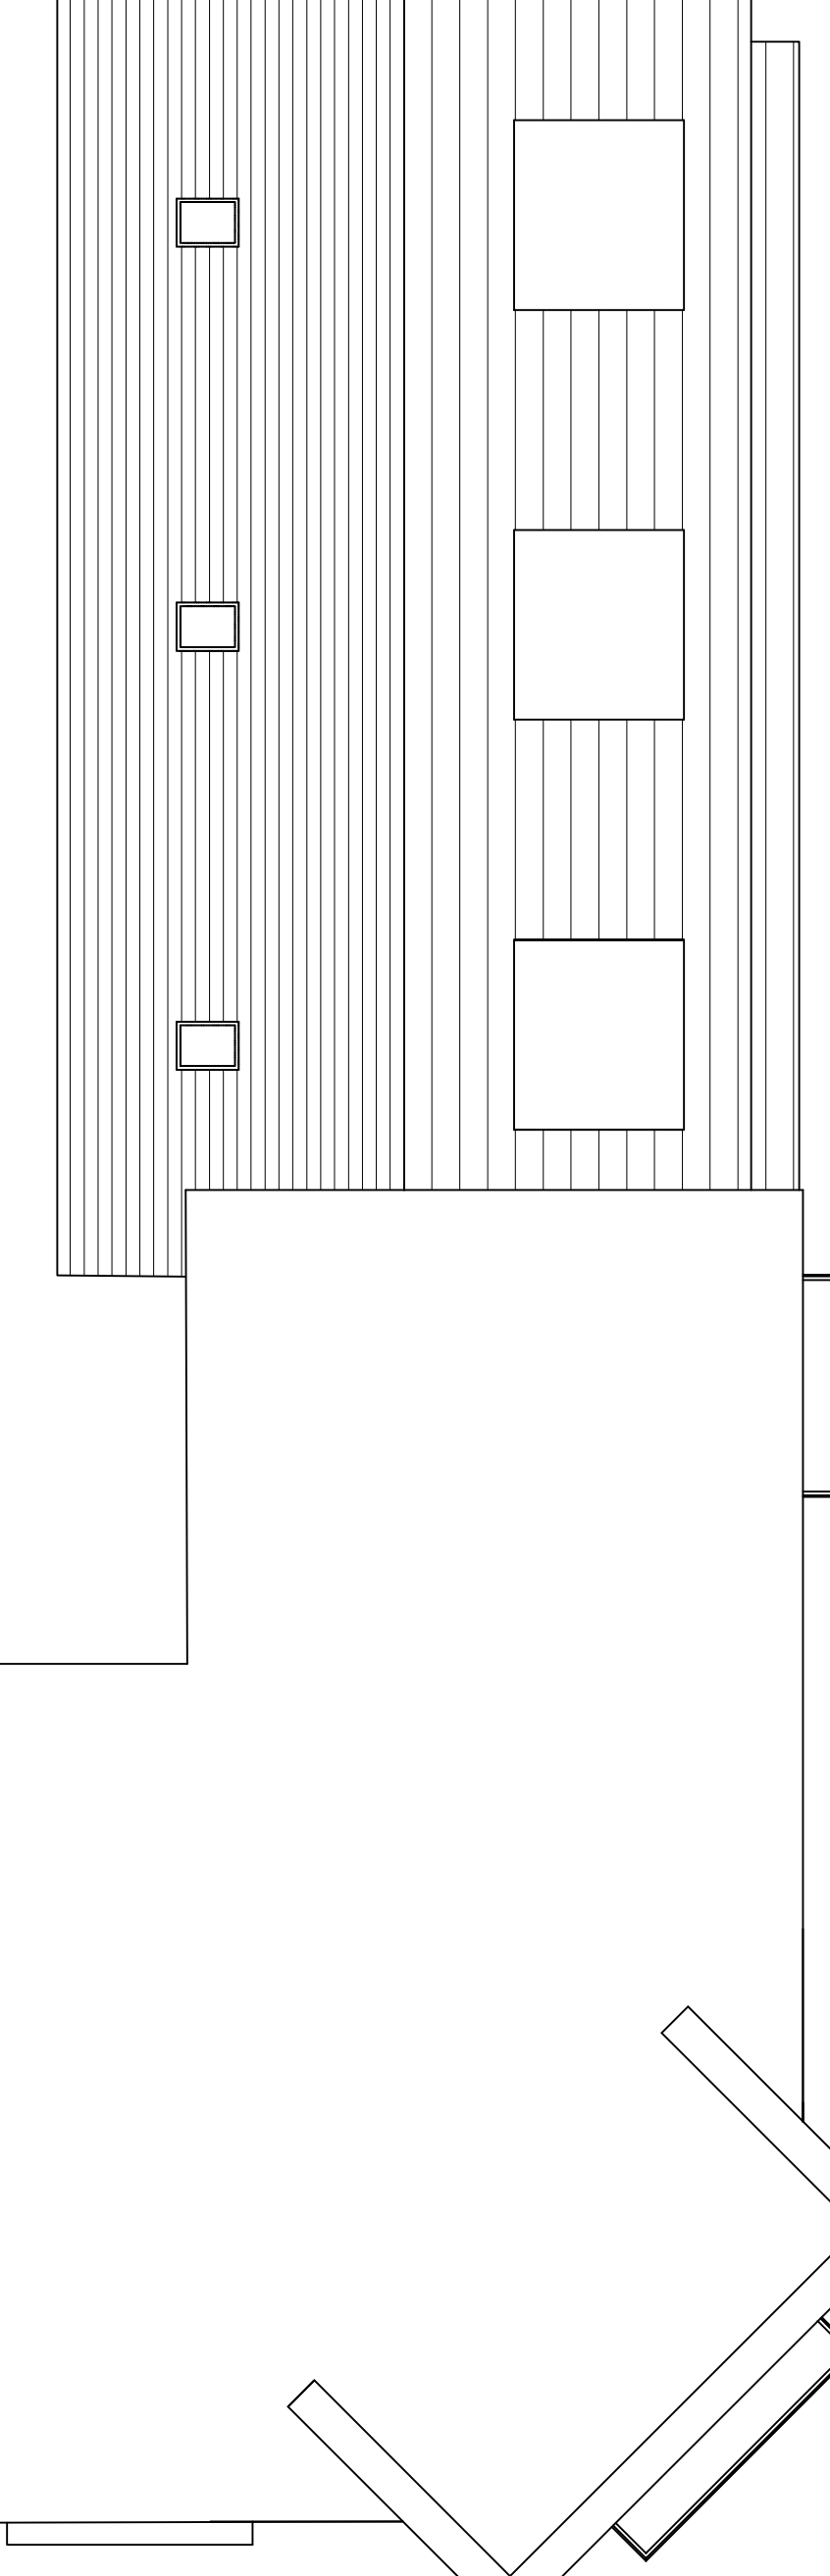

Roof Plan

 

PROPOSED FLOOR PLANS

Date	Scale	@ A1		
17/05/2022	1:100			
3D CoOrd	Drawn By	LOJ	Checked	EF
EF				

Site Location:
31 Oak Street, EY
Luton, Bedfordshire, LU1 1JH
444 (0)161 831 7300
Surrey: 01430 854177
444 (0)23 8061 7000
www.fairhursts.com

FDS
fairhursts design group

Aspect (Eastleigh) Ltd
Redevelopment of
Samson's Gym

Client / Project

This information, whether drawn or as a data file, is copyright and issued strictly for use on the project for which it is provided

Rev	Status	Description	Issued Status	By	Date
Stage 3	Planning				
P01	Issued for review	LOJ	17/05/23		
P02	Issued for Planning	LOJ	26/06/23		
P03	Comments on belows	LOJ	31/05/23		
P04	Released for Planning following	MS	22/08/23		
P05	Released for Planning following	MS	24/08/23		
P06	Released for Planning following	MS	24/08/23		
