


Dwg No ME/BD/2/2023
Dated 21/07/2023

Scale 1:50

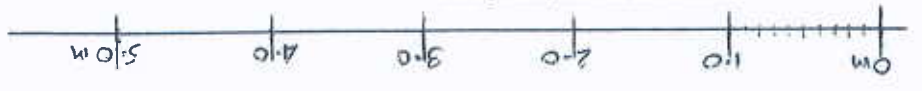

Ground Floor Plan
Proposed Single Storey Annex
for Disabled Relative
II Trevoze Close, Chandlers Ford

Annex Length 9.40m

Existing 1.8m high fence
Path 1.0m wide

Ramps to all access points
Inspection Chamber 1 & 2 Existing

Floor level as Main House

Adjacent Building (Approximate Position)
Approximate boundary line

Garden

new path 1.0m wide
3350mm

Bedroom

Bed 1500 wide

Shower

Hall

Kitchenette

Living Area

Armchair

Armchair

Roof lantern

Roof lantern

TV

fridge

new gate

Big

new 100mm ϕ drain

new 100mm ϕ IC

new 100mm ϕ IC

new 100mm ϕ drain

fence 100mm ϕ

Existing Path
75x500 SVP

Kitchen / Diner

Existing Utility

Existing Bathroom

Existing Bedroom

Existing Conservatory
to Family Room

new Stair

3700

2600mm

4750mm

125mm ϕ Free Water Sewer
Approx 2.0m deep

Approximate Line
(Approximate Line) SWA Mops

100mm ϕ Free Water Sewer SWP
Approximate Line

Front Garden