




NORTHEAST ELEVATION APPROVED



SOUTHWEST ELEVATION PROPOSED

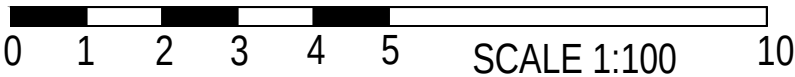

A fenstration to the rear elevation revised 16.10.23

Revision Date

VAWARD
planning & design

Greenswood Cottage Church Road
Swanmore Southampton SO32 2PA
T 01489 894 300 M 07811 393 434
e-mail vawardplanning.co.uk

Client Goodwill Homes Ltd

Scale 1:100

Drawn VAW

Project 59 Leigh Road, Eastleigh
Proposed conversion of existing ground floor,
rear first floor & new rear two storey extension
to form 1. 1 bed & 2. 2 bedroom flats

Date 20.09.23

Checked

Drawing No P04

Revision

A

Drawing Title Proposed Front & rear elevations

This drawing is copyright of the designer & must not be reproduced
without permission. Any discrepancies should be reported to the designer