


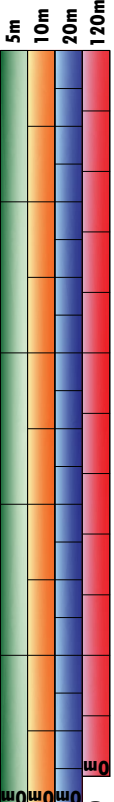

© Solent Design Ltd 2022 - All Rights reserved



© Crown copyright 2022 Ordnance Survey 100053143

Solent Design Ltd 5 The Old Railway Spring Garden Lane Gosport PO12 1YQ Tel: 02392 580745 mob: 07771 335742 e-mail: info@solentplans.com	 SOLENT DESIGN.
PROJECT DESCRIPTION New Bungalow	
DRAWING TITLE Existing Site Plan	
ADDRESS Littledean Botley Road Horton Heath SO50 7DN	CUSTOMER Mr & Mrs Doe FIRST DRAWN Jan 2023
DRAWING No. SD-2310-04	SCALE: 1:200
REVISION: B	Issued for Comment

