


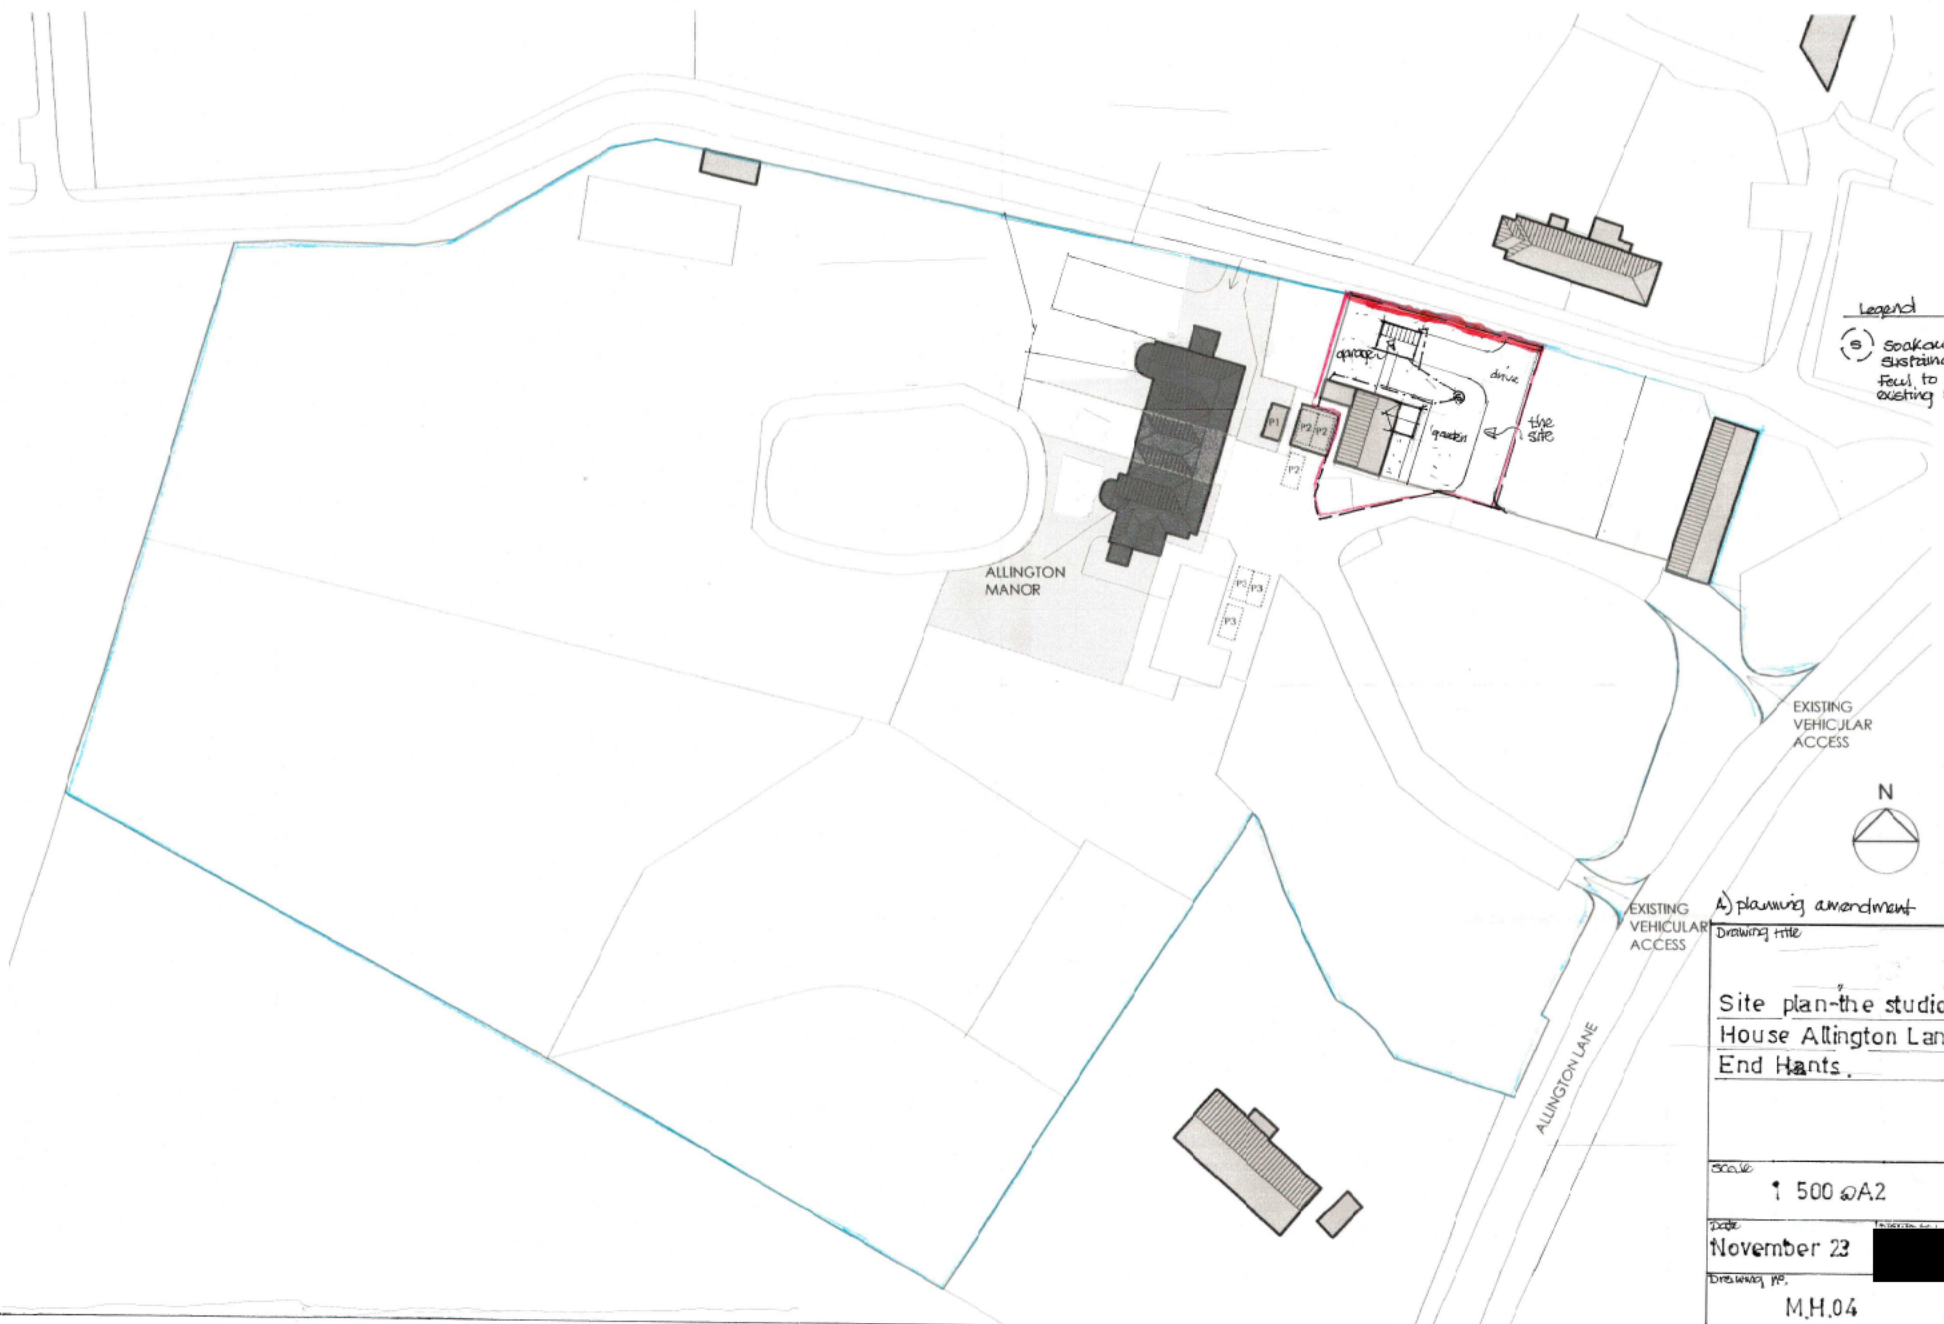

Legend

- (S) soakaway for sustainable drainage feed, to drain into existing septic tank.



A) planning amendment 8-12-13.

Drawing title
 Site plan the studio Manor
 House Allington Lane West
 End Hants.

Scale
 1 500 @ A2

Date
 November 23

Drawing no.
 M.H.04

Rev.
 A.