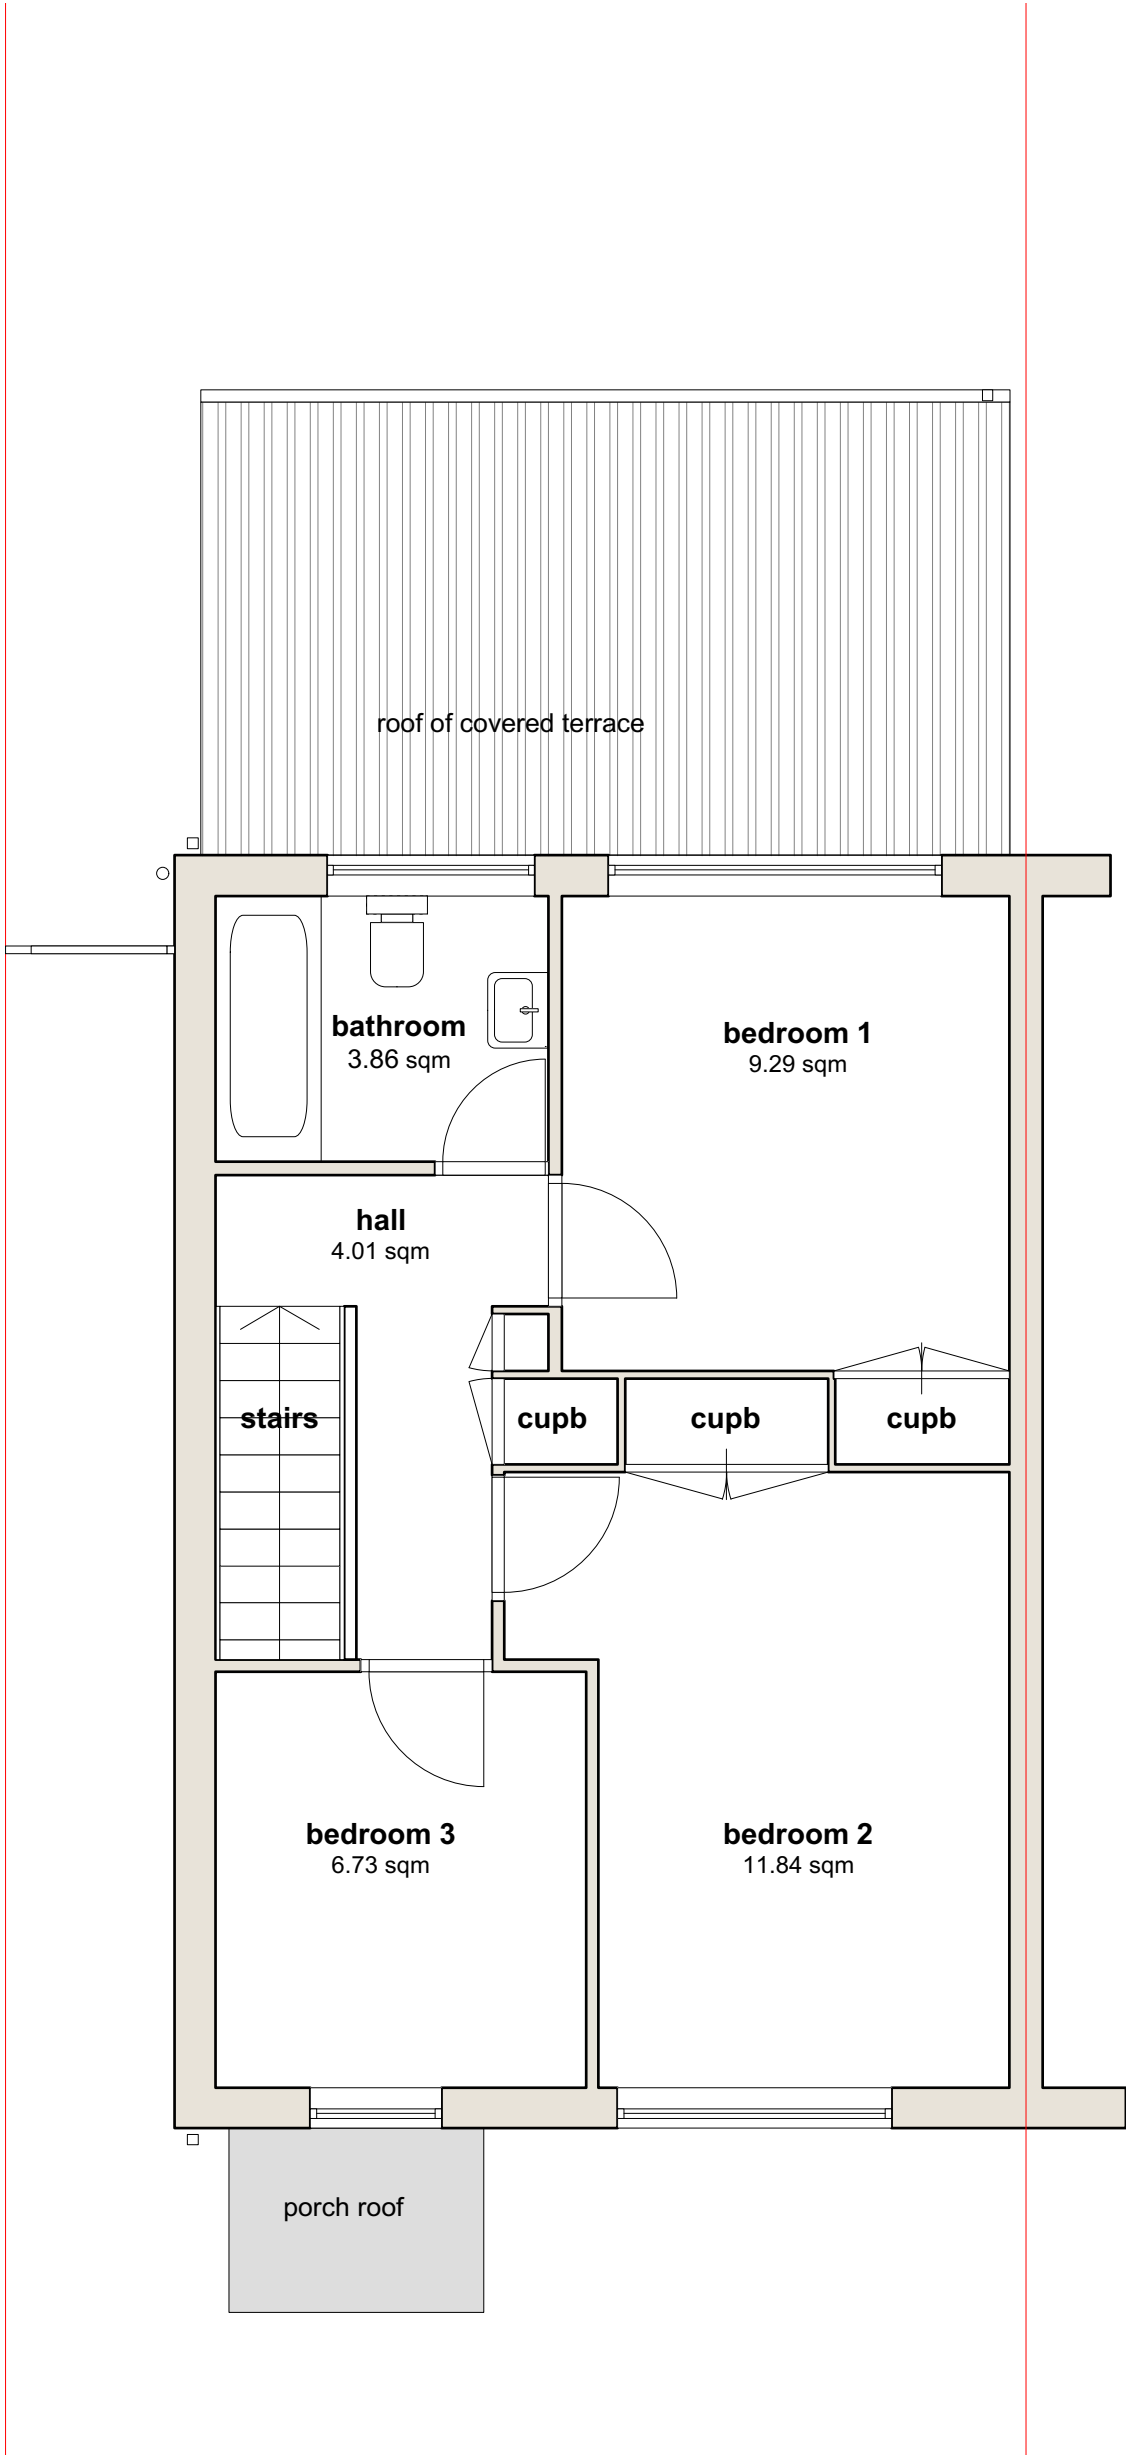


scale 1:50

B		21/12/23		covered terrace at the rear adjusted to be fully in line with OS map		BK	
Rev		date		notes		drawn	
NOTES: This drawing is © copyright Beatrix Kovacs 2023. No unauthorised reproduction of any kind is permitted. No Dimensions to be scaled from this drawing.				project title 43 Navigators Way, Hedge End, SO30 2GP			
KEY: existing wall proposed wall demolished wall				drawing title Existing First Floor Plan			
<							