
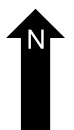
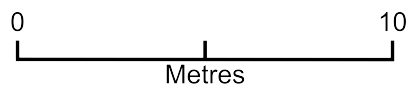


# Block/Site Plan

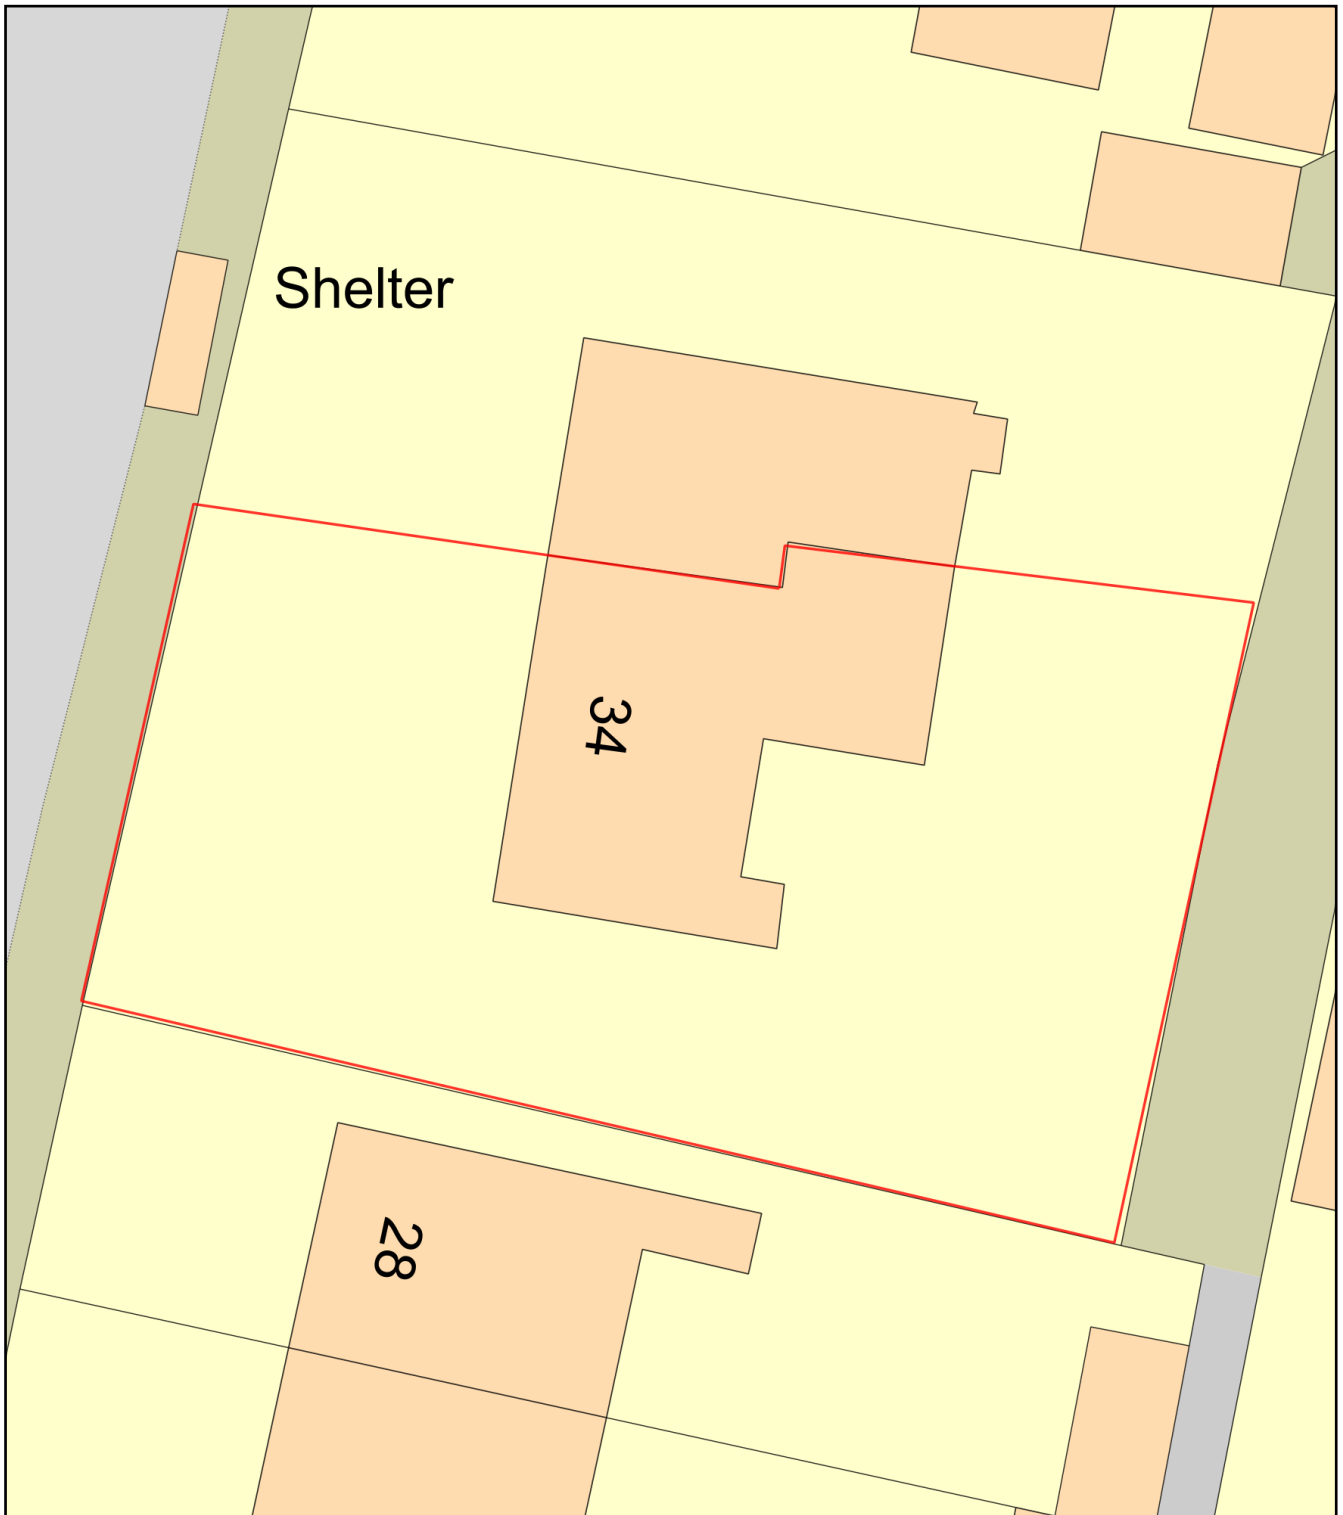

Plan Produced for: H/26/101070

Date Produced: 25 Mar 2026

Plan Reference Number: TQRQM26084150722665

Scale: 1:200 @ A4