
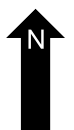
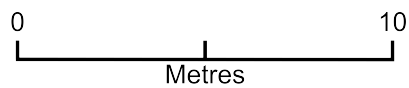


Site Plan

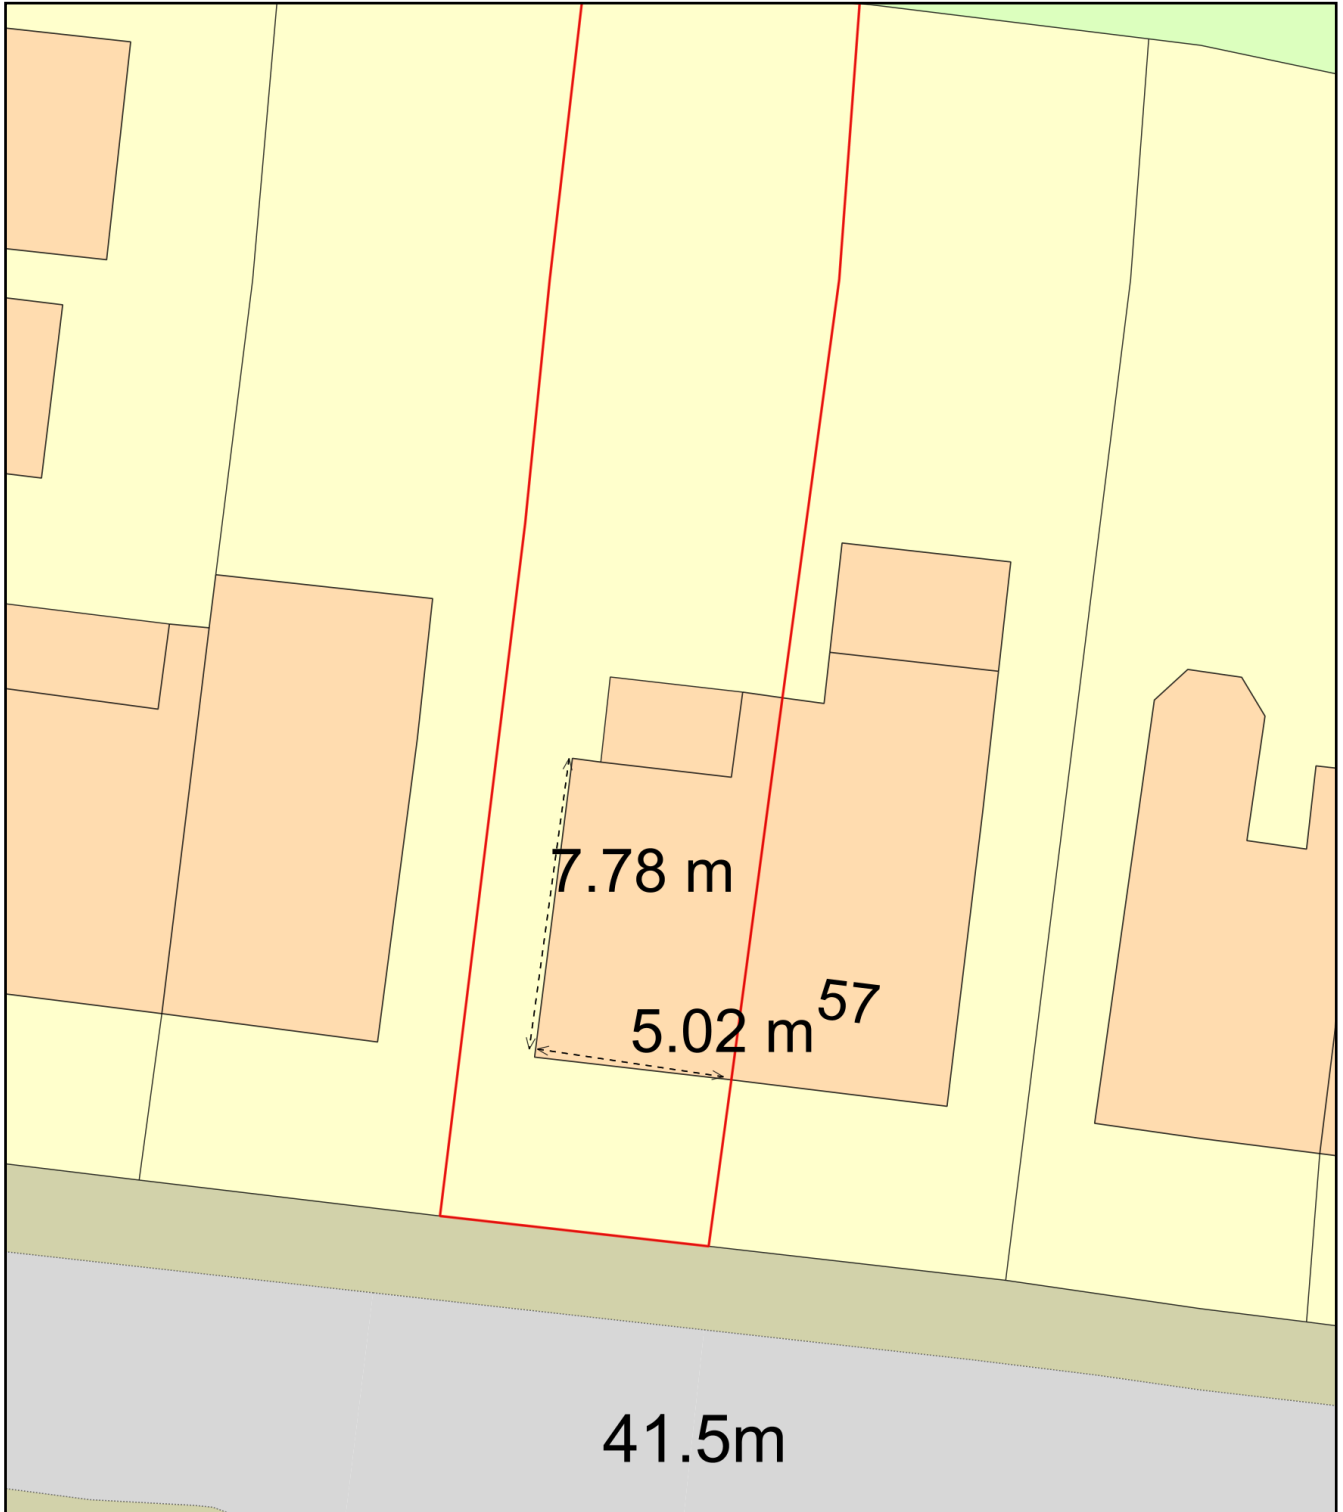

Plan Produced for: K Render

Date Produced: 18 May 2026

Plan Reference Number: TQRQM26138124950279

Scale: 1:200 @ A4