


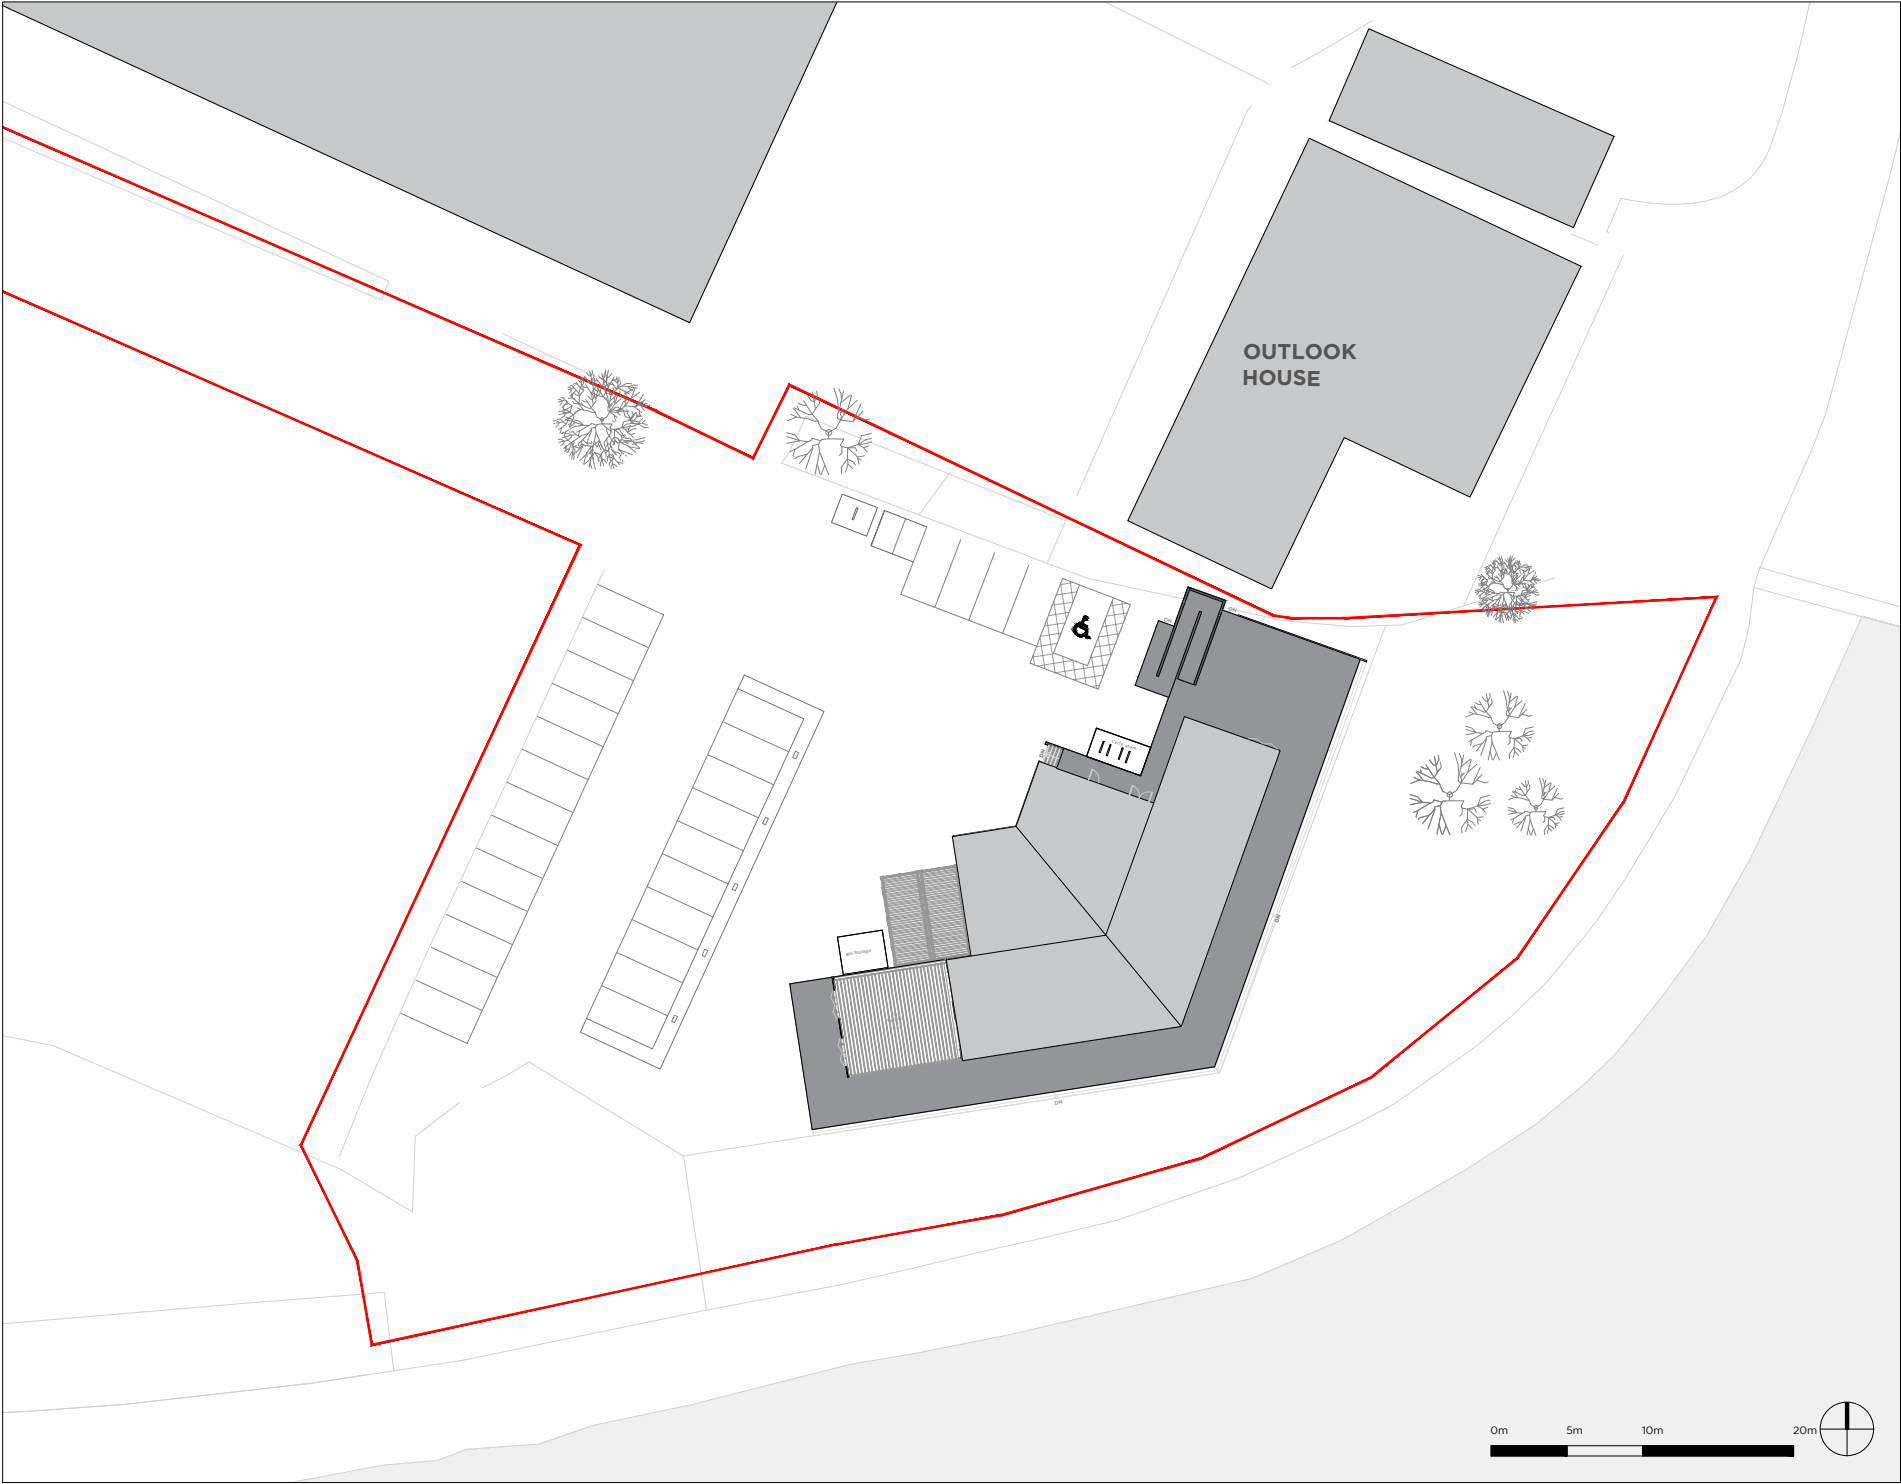

Note:
This is a revision produced by Savills Urban Design Studio, of drawing No A108 V8 produced by YOURRETREATS.



Rev	Date	Note	By
A	15.05	Updated Floorplans	JM
A	20.05	Updated Parking layout	JM

HAMBLE POINT MARINA

on behalf of
Marina Developments Ltd

MP001
Proposed Site Plan

Drawn by	Checked by	Scale
AIL/JM	JB	1:500 @A4
Drawn on	Revision	Job
10.10.25	B(20.05.26)	726881

