



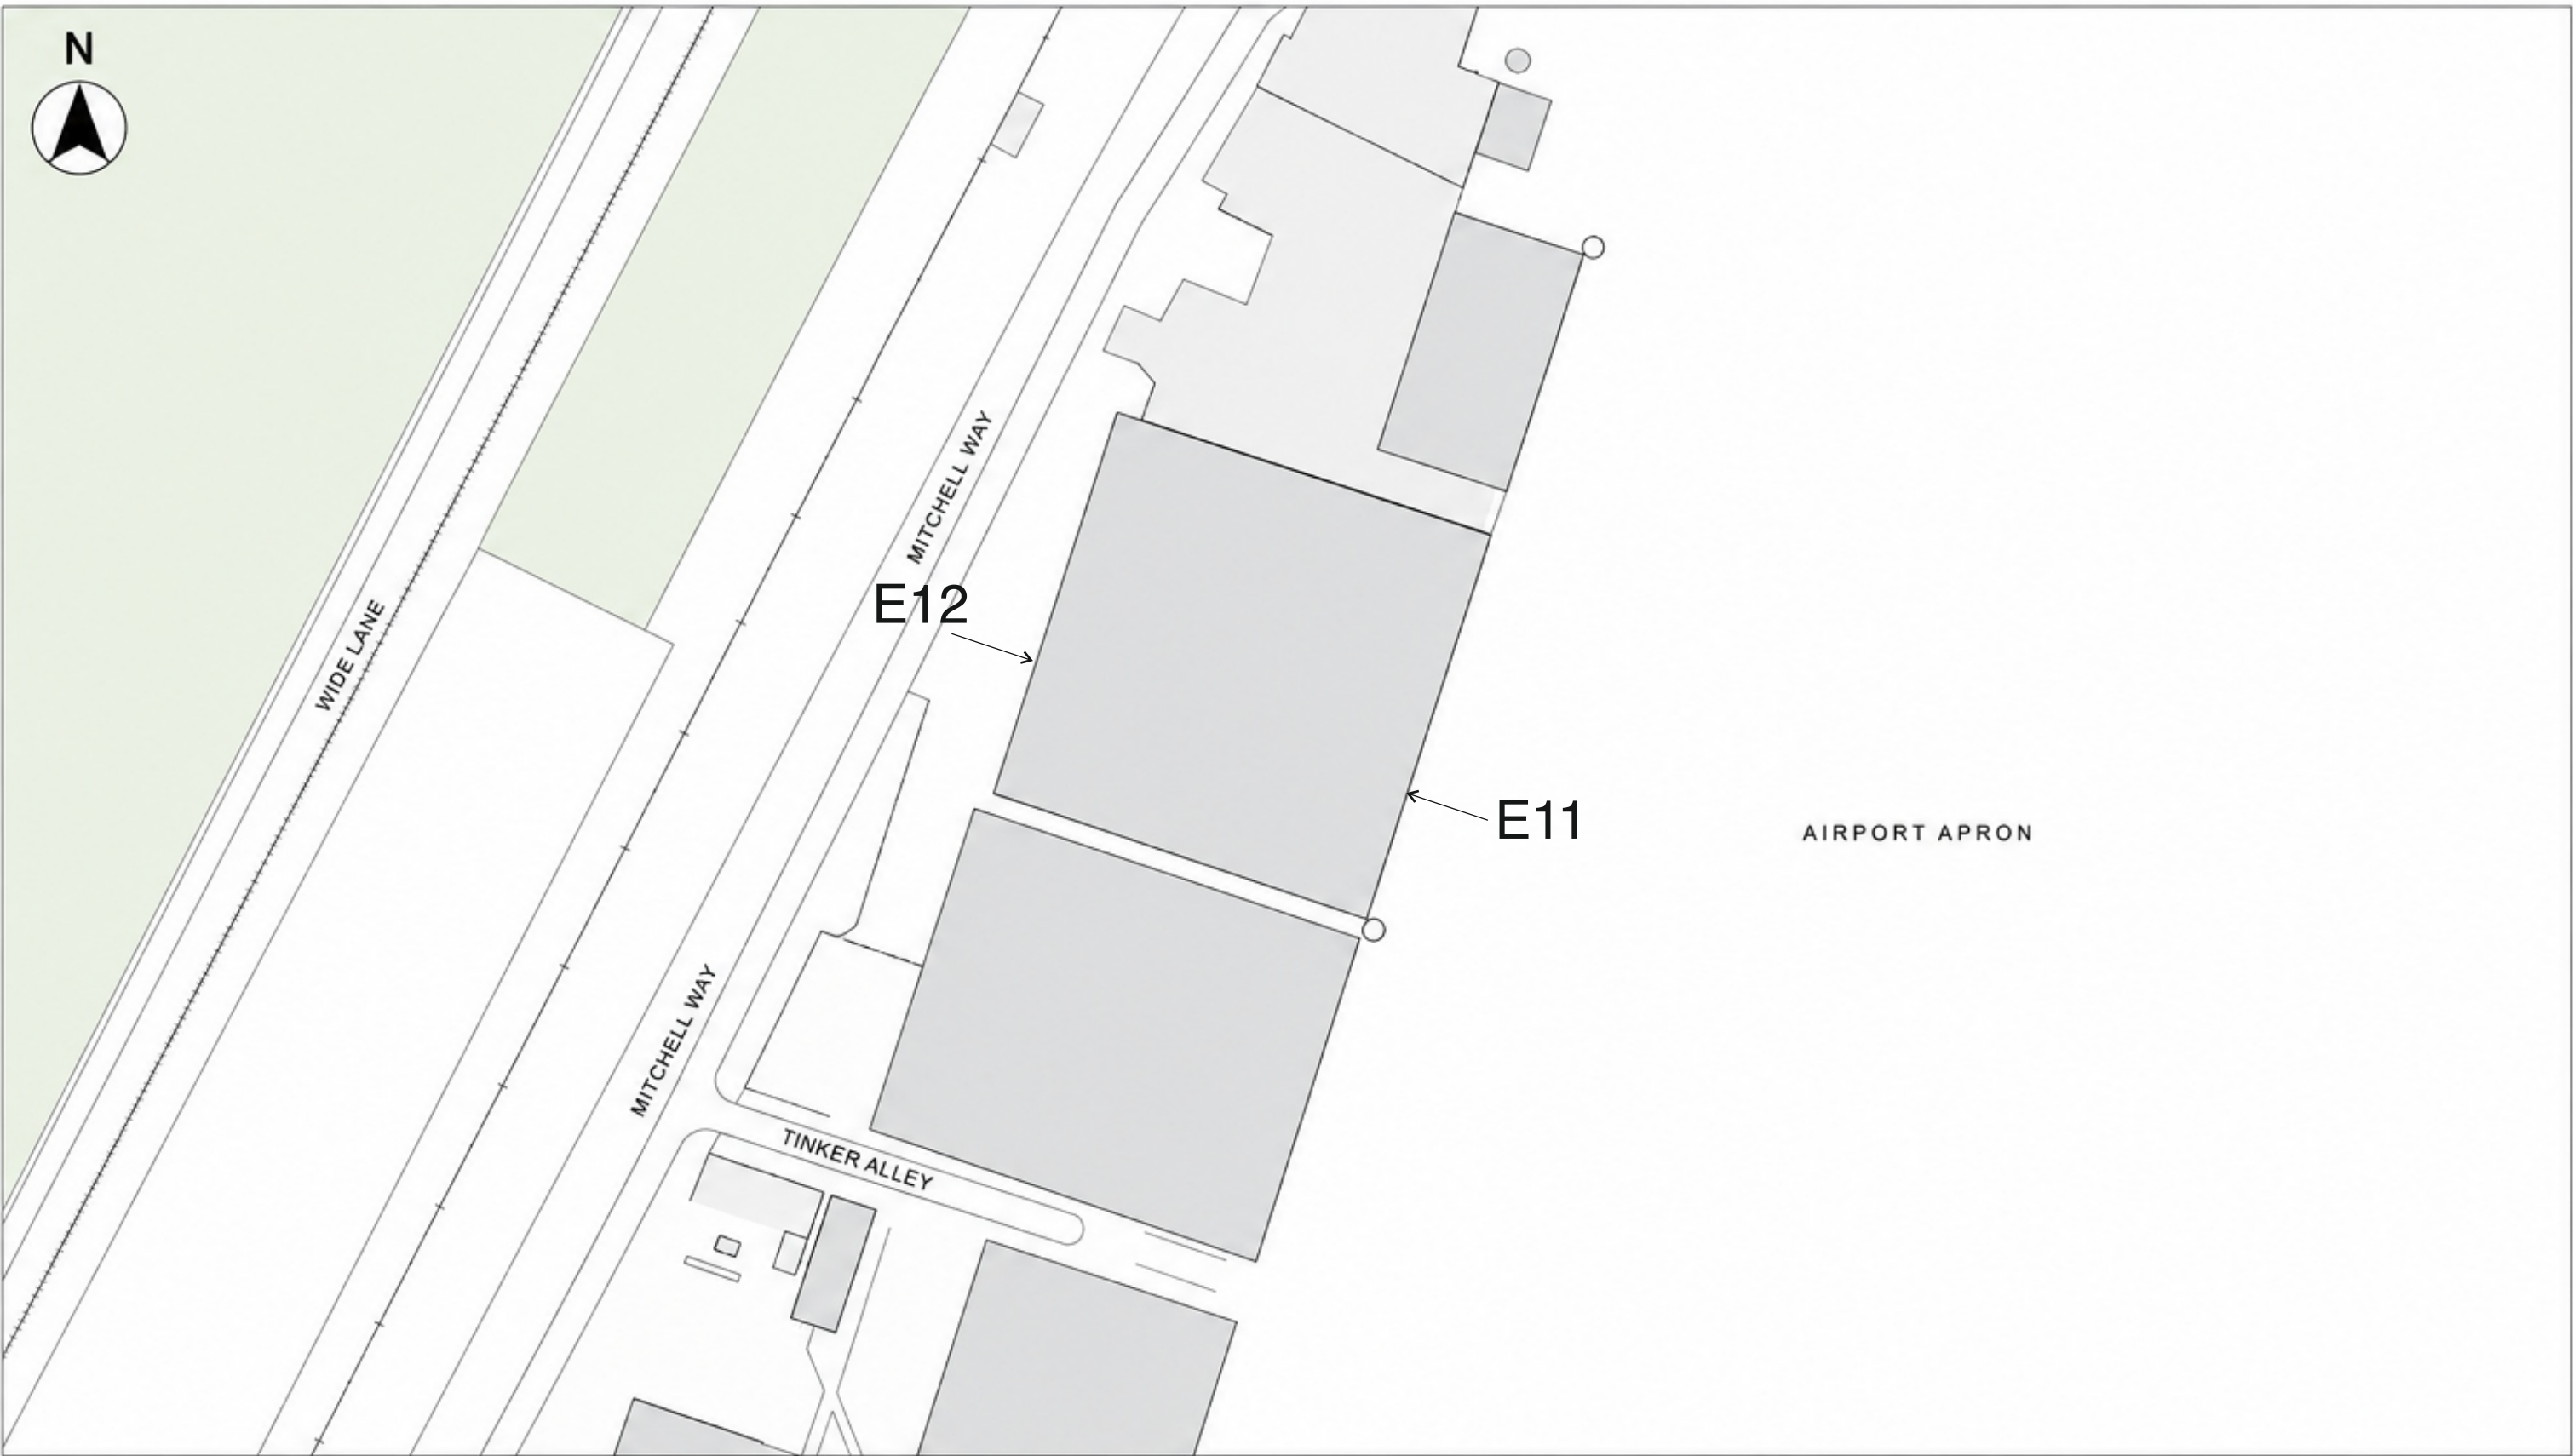

SITE PLAN
SCALE 1:500

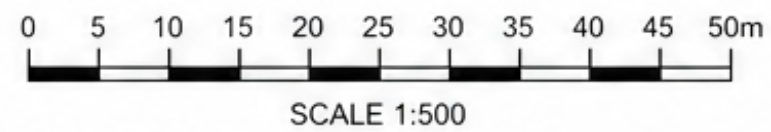

© Crown copyright and database rights 2024
Ordnance Survey 100025252.
You are not permitted to copy, sub-license, distribute
or sell any of this data to third parties in any form.
Produced using OS data.

SCALE
1:500
@ A3