

NOTE:
ALL PROPOSED MATERIALS TO
MATCH EXISTING




PROPOSED FRONT ELEVATION



PROPOSED SIDE ELEVATION

KEY:
 SITE BOUNDARY

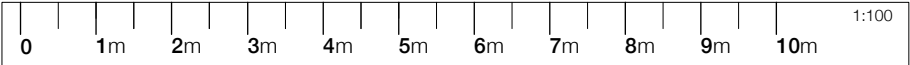

A	14.07.26	Issued to client	
	Rev	Date	Notes
Project:			
Front Porch			
3 The Retreat, Eastleigh SO50 4GY			
Drawing:			
Proposed Elevations			
Dwg No: 0707 06			
Rev: A		Scale: 1:100 @ A3	
Date: JULY 26		Status: PLANNING	