

REV	DETAILS	DATE
-----	---------	------



kode architecture
architectural design + planning studio

www.kodearchitecture.co.uk

Ramley Road, Lymington, Hampshire, SO41 8GZ
Telephone: 01590 676137
Email: rob@kodearchitecture.co.uk

PROJECT TITLE: Part Change of Use
33-34 Victoria Road
Netley


DRAWING TITLE: **Existing
Floor Plans**

PROJECT DATE: January 2024

SCALE: as noted @ A3

JOB / KA/2024/J04
DRAWING NO: A101

STATUS: **PLANNING**

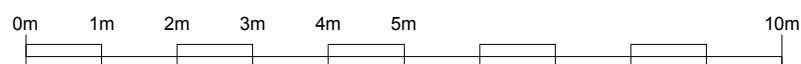

scale bar @ 1:100