



PROPOSED REAR ELEVATION



PROPOSED SIDE ELEVATION




PROPOSED FRONT ELEVATION



PROPOSED SIDE ELEVATION

NOTES:
1) ALL DRAWINGS SUPPLIED BY DWG PLANS ARE TO BE USED FOR PLANNING PERMISSION PURPOSES ONLY AND NOT TO BE USED FOR BUILDING REGULATION PURPOSES.
2) THE CONTRACTOR, SUB-CONTRACTOR OR SUPPLIER IS TO CHECK ALL RELEVANT DIMENSIONS, LEVELS, EXISTING STRUCTURE AND MATERIALS PRIOR TO COMMENCING THE WORKS.
© THIS DRAWING IS COPYRIGHT AND MAY NOT BE COPIED, TRACED, ALTERED OR REPRODUCED WITHOUT WRITTEN PERMISSION FROM DWG PLANS.

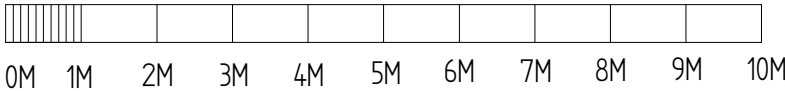

DWG PLANS			35 Cranmer Drive, Nursling, Southampton, SO16 0TD		
DRAWN			Mobile: 07851229345, Email: info@dwgplans.co.uk		
NAME			TITLE		
PRB			Proposed elevations		
DATE			4 Heathlands Road, Chandlers Ford		
UNLESS OTHERWISE SPECIFIED DIMENSIONS ARE IN MILLIMETERS			SIZE A3	DWG NO DWG PLANS 03140	REV A
			CLIENT: Rebecca Heeley		
			SCALE: 1:100 @ A3		SHEET 1 of 1