


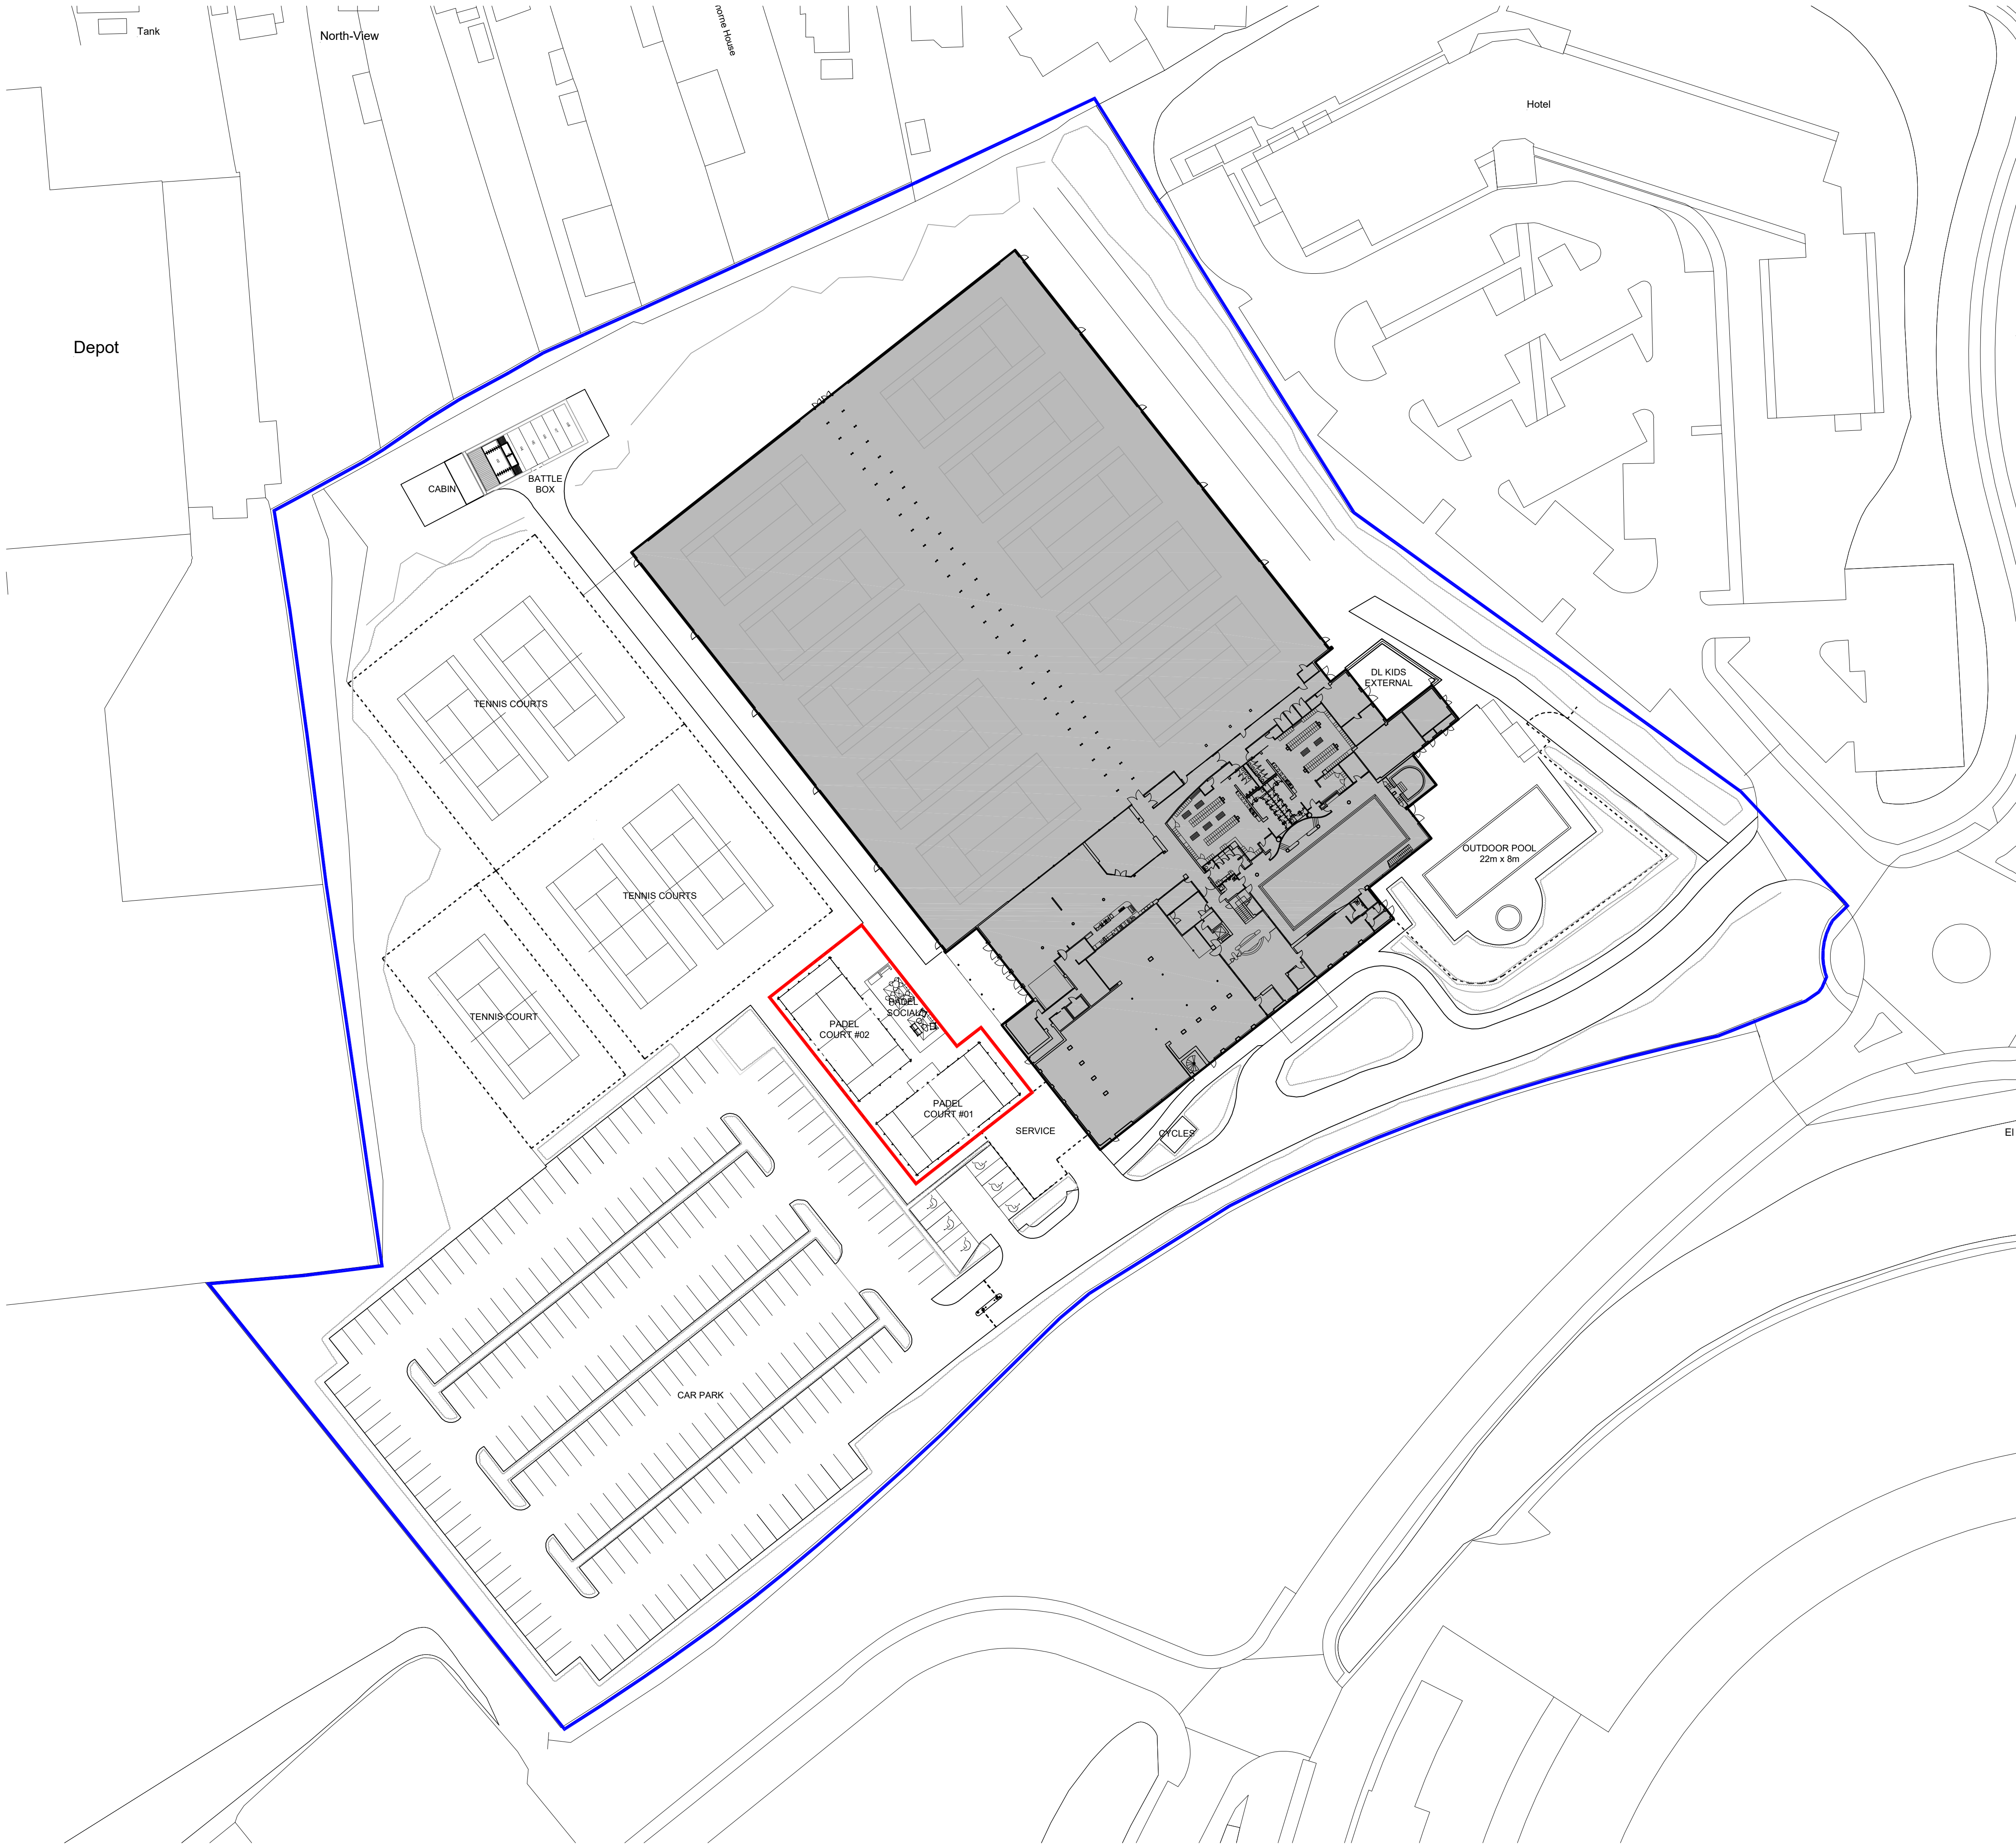

NOTE:

0m 10 20 30 40 50
1:500

KEY
Ownership Boundary
Application Boundary:
720 sqm / 0.18 acres

N

REVISION: P01 BY: HP CHECKED: MB DATE: 28/03/2024
Planning Issue

STATUS: S4a | FOR PLANNING
CLIENT:

David Lloyd
CLUBS

PROJECT: SOUTHAMPTON WEST END
PROPOSED
PADEL COURTS

TITLE: EXISTING SITE PLAN

Hadfield Cawkwell Davidson

Broomgrove Lodge, 13 Broomgrove Rd, Sheffield, S10 2LZ T 0114 266 8181 www.hcd.co.uk

HCD PROJECT NO. 2023-154	SCALE 1:500 @ A1	REV. P01
PROJECT NO. 23154	ORIGINATOR HCD	VOLUME A0
LEVEL 00	TYPE DR	ROLE - NUMBER A-PL-003