
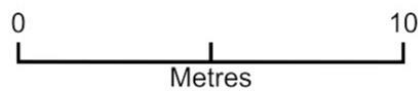


Site Plan 147 Moorgreen Road

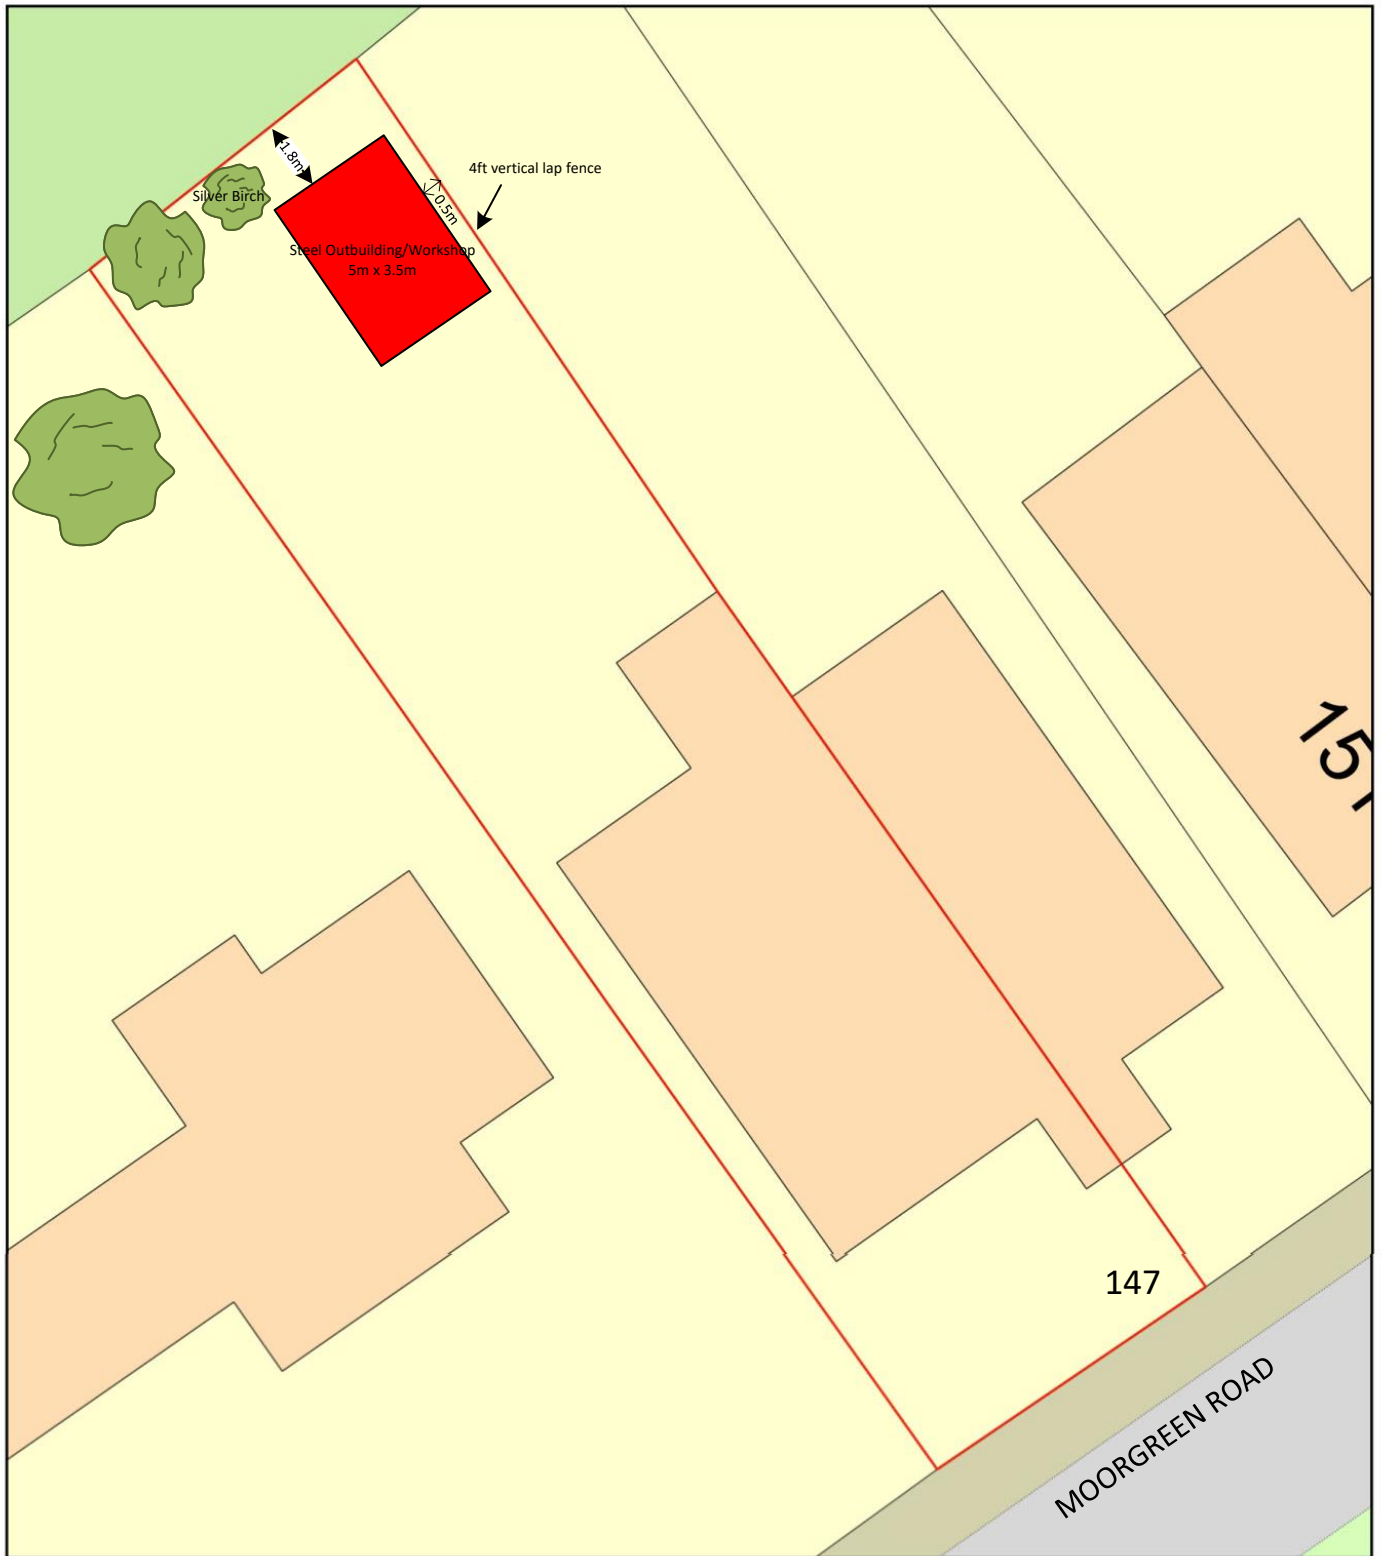

Plan Produced for: MR M Smith

Date Produced: 07 Jul 2024

Plan Reference Number: TQRQM24189162643841

Scale: 1:200 @ A4