


© The drawing and the works depicted contains information that is the copyright of Carlton Design Partnership Ltd. This drawing may also contain copyrighted information of third parties. The drawing or part thereof may not be reproduced, re-used or altered except with the written permission of the originator. No liability will be accepted for amendments made by third parties. Scaled measurements must not be taken from this drawing, other than for planning purposes. Any discrepancy or disparity must be referred to the originator in writing. This drawing may contain Ordnance Survey data that is subject to Crown Copyright. All Rights reserved.

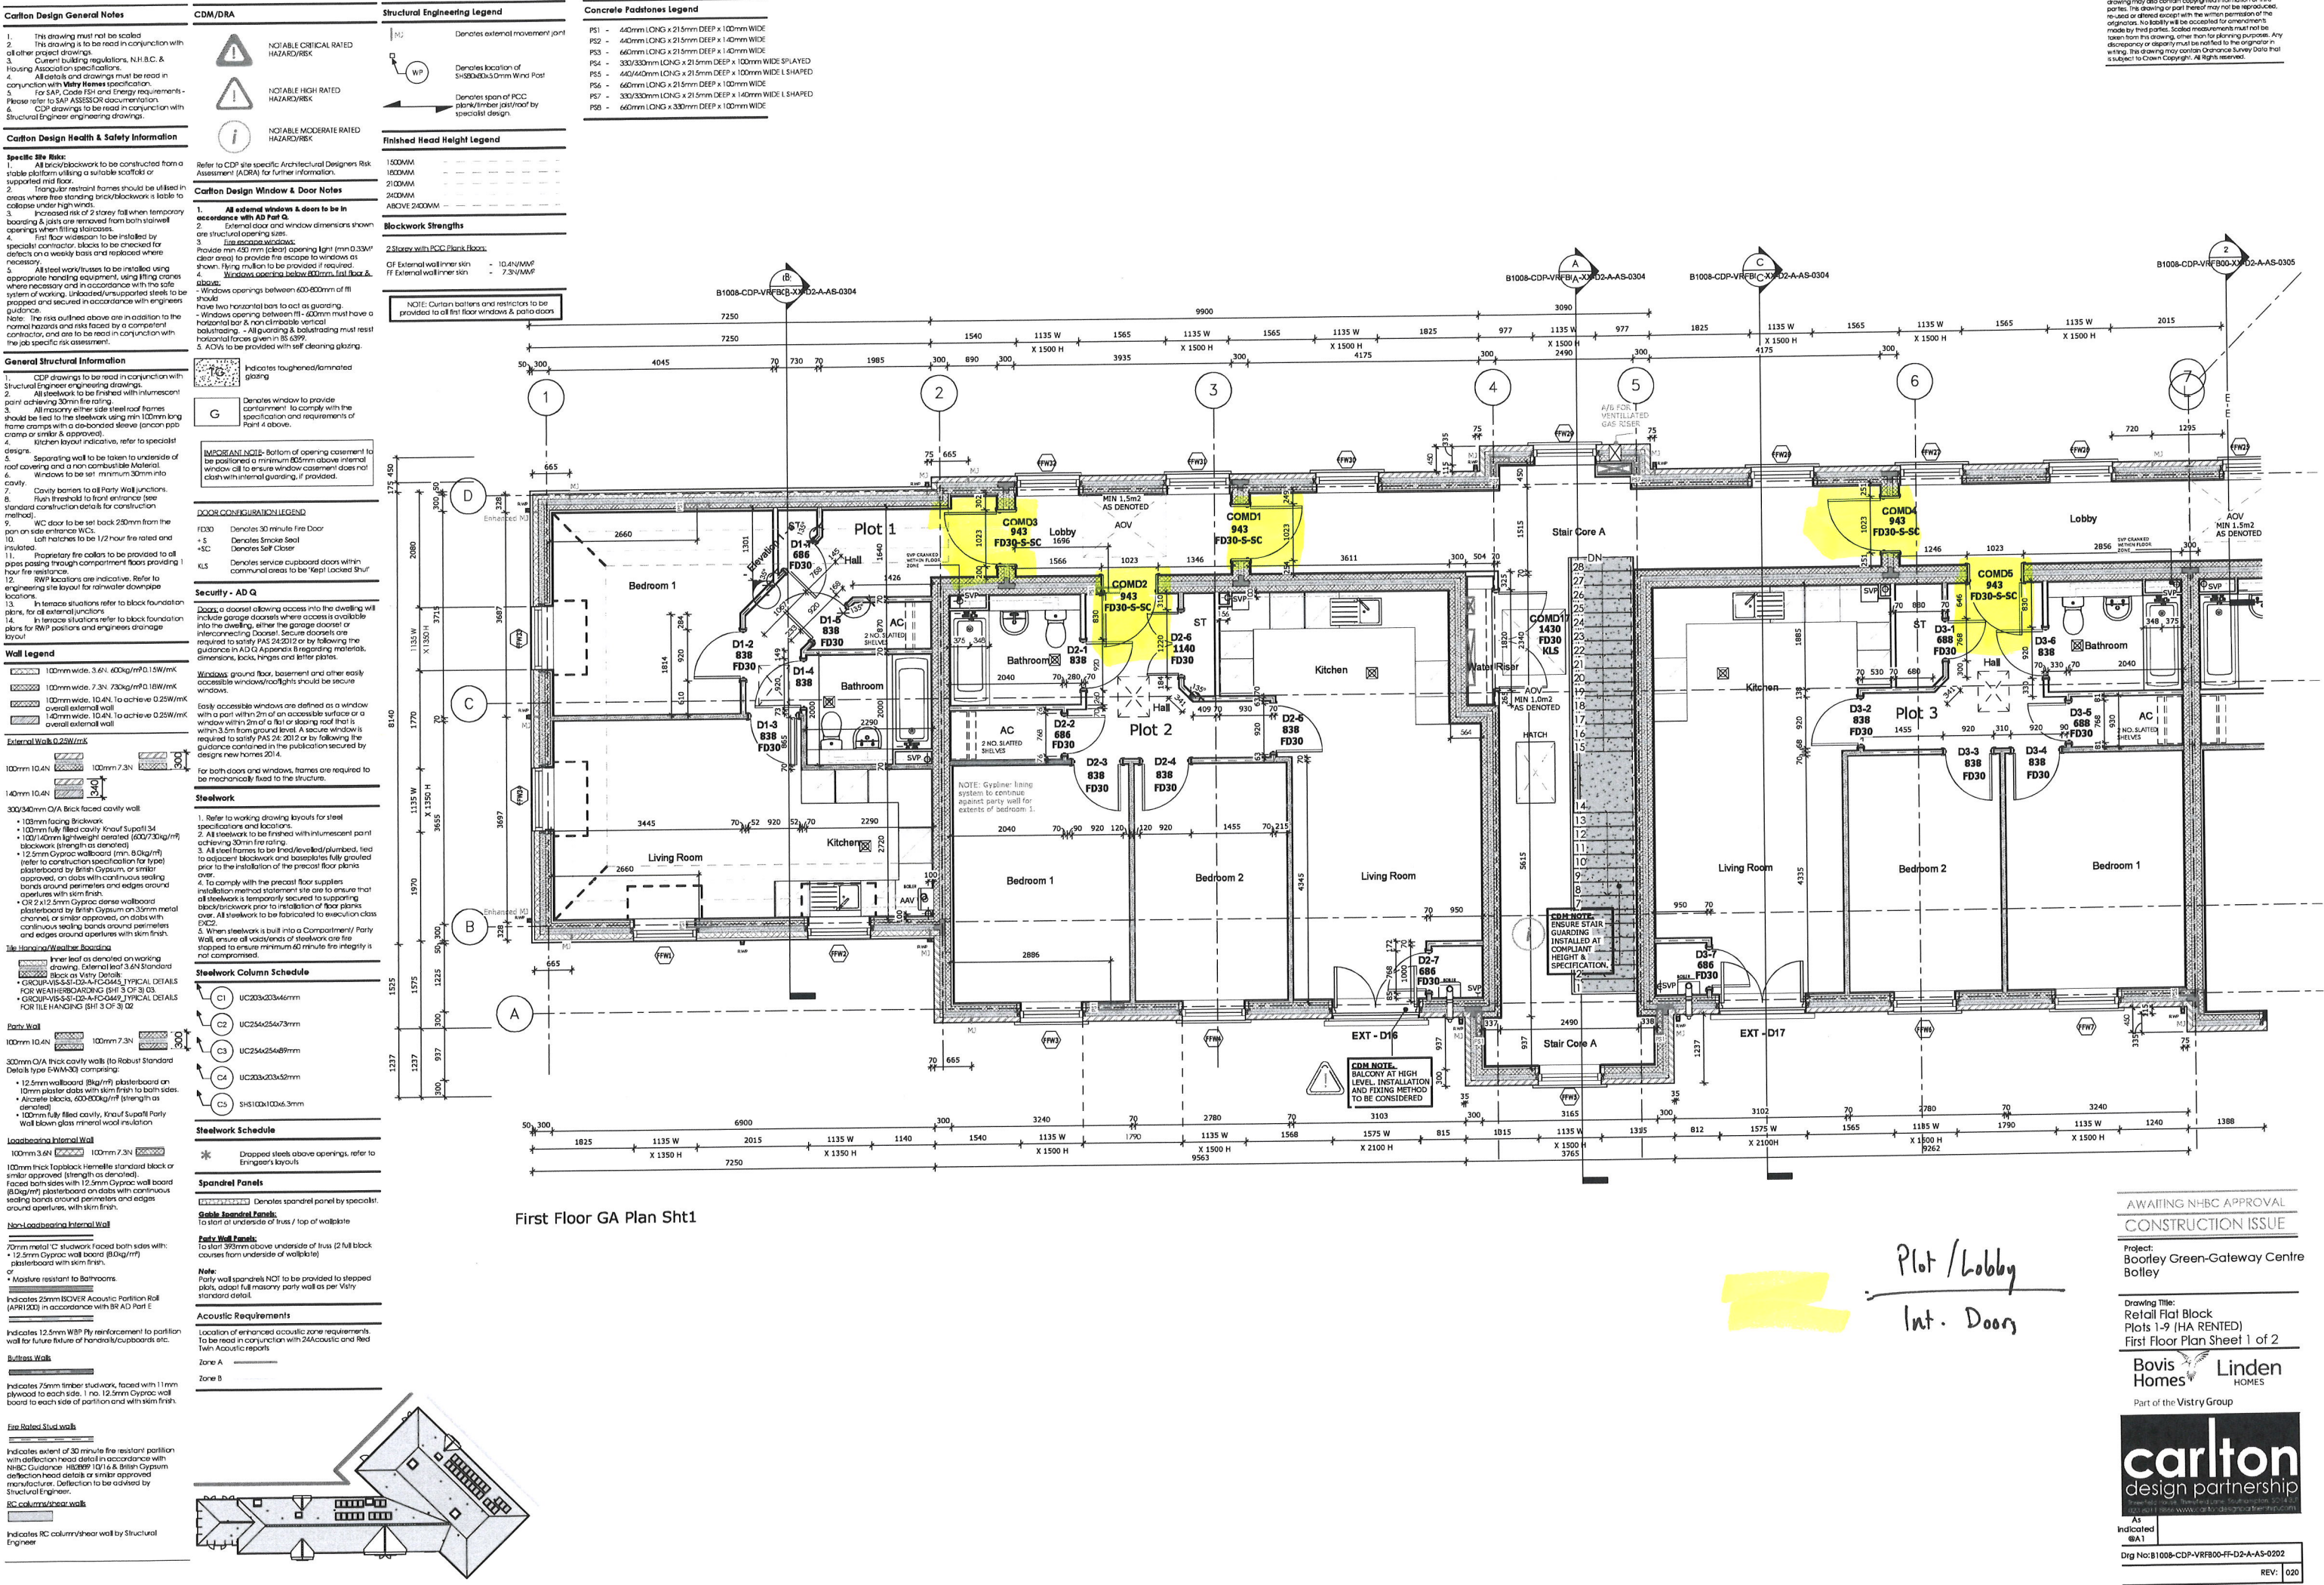

First Floor GA Plan Sht1

Plot / Lobby
Int. Door

AWAITING N+BC APPROVAL
CONSTRUCTION ISSUE

Project:
Booley Green-Gateway Centre
Booley

Drawing Title:
Retail Flat Block
Plots 1-9 (HA RENTED)
First Floor Plan Sheet 1 of 2

Bovis Homes Linden HOMES
Part of the Vistry Group

carlton design partnership
Architectural & Engineering Services
100, 101, 102,22