
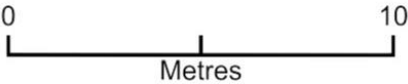


Site Plan 147 Moorgreen Road

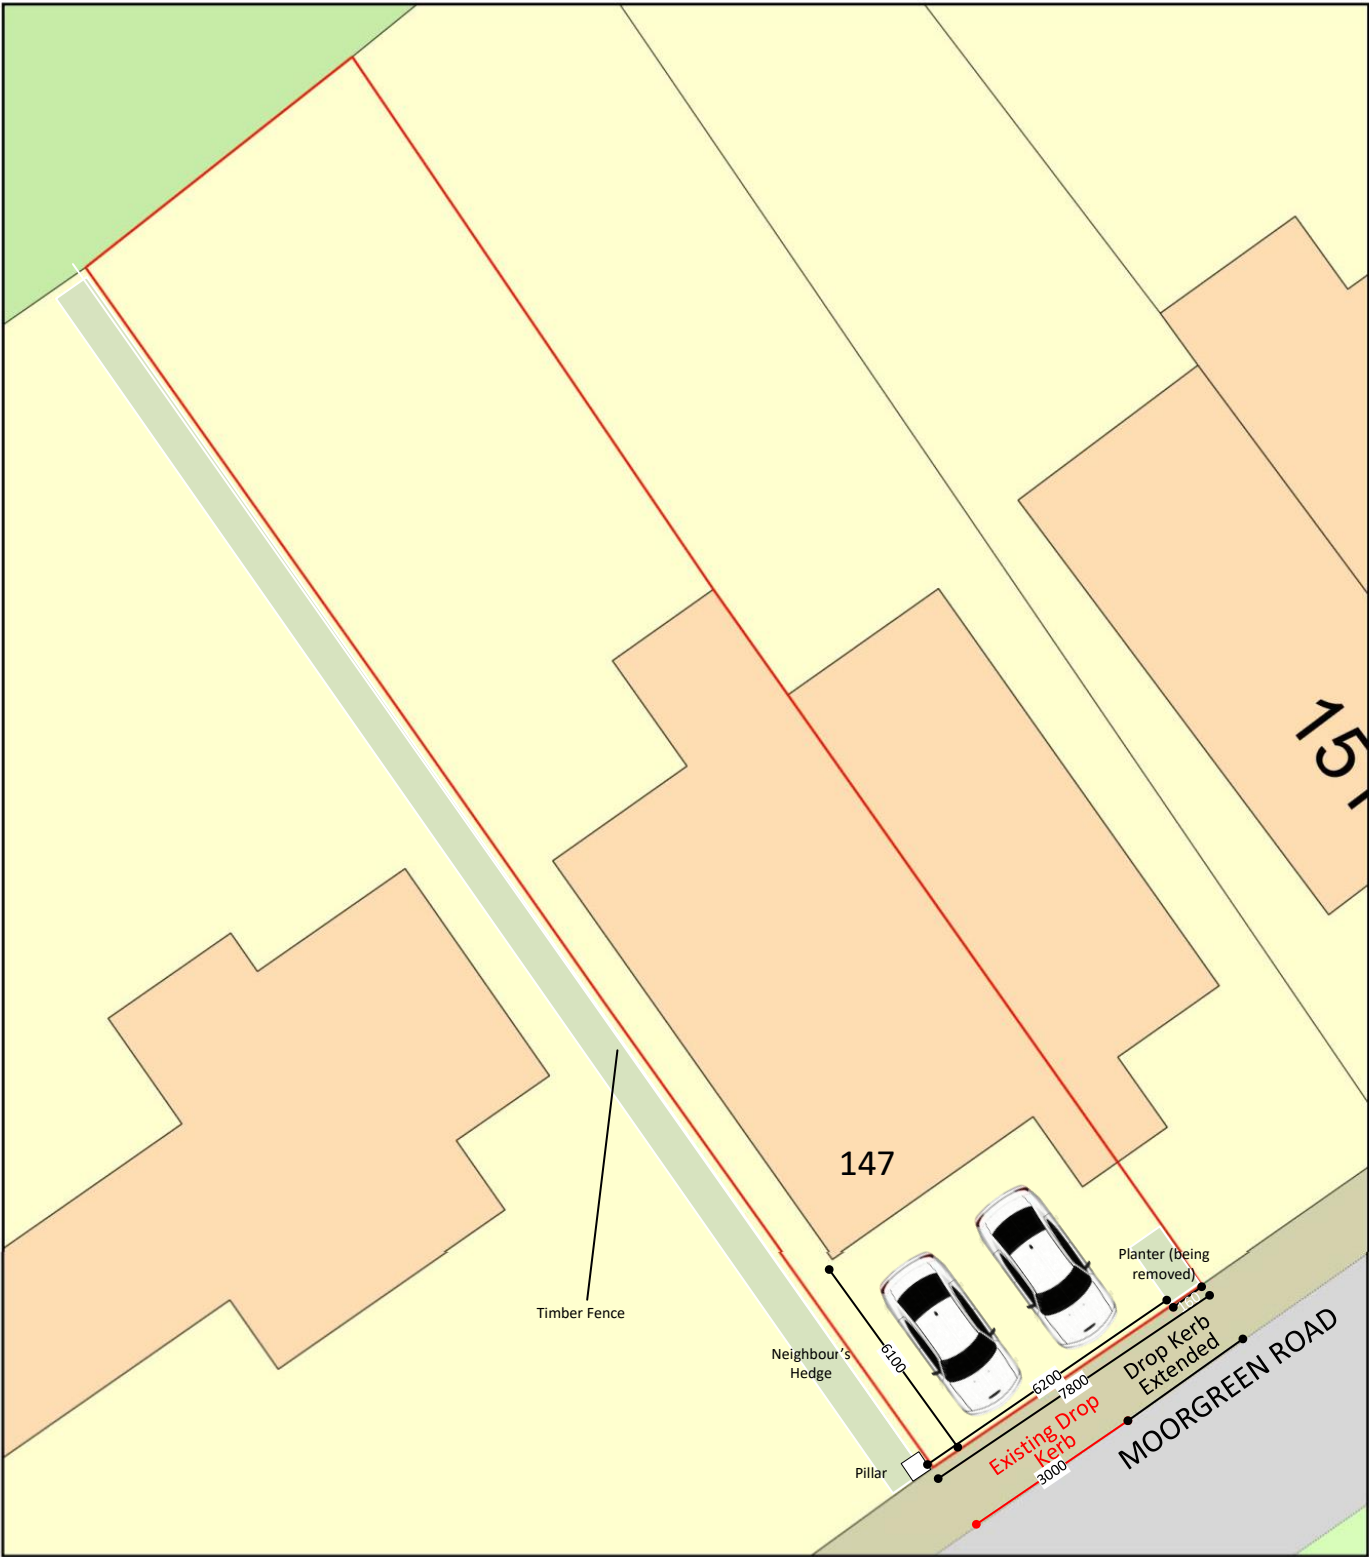

Plan Produced for: MR M Smith

Date Produced: 11 Jul 2025

Scale: 1:200 @A4