

Note:
Do not Scale from this Drawing (except for planning approval).
All dimensions are in millimetres and to be checked on site.
All Dimensions relating to subcontractors or suppliers work
must be checked and agreed between the main contractor and
the sub-contractors and suppliers.




EXISTING FRONT ELEVATION
SCALE 1:100



EXISTING SIDE ELEVATION
SCALE 1:100



EXISTING REAR ELEVATION
SCALE 1:100

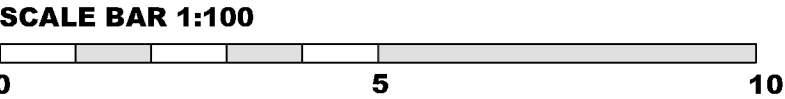

DRAWING TITLE - MEASURED SURVEY - EXISTING ELEVATIONS		DATE - May 2025		SCALE - 1:100 @ A3	
		DRN - gp	CHK - -	DRAWING REF - 25280 EX101	Rev -
CLIENT - Mr Munday, 96 Pitmore Road, Allbrook, Eastleigh, Hants.					

grp architectural design
t. 07747 011252 e. gavin.page77@gmail.com