


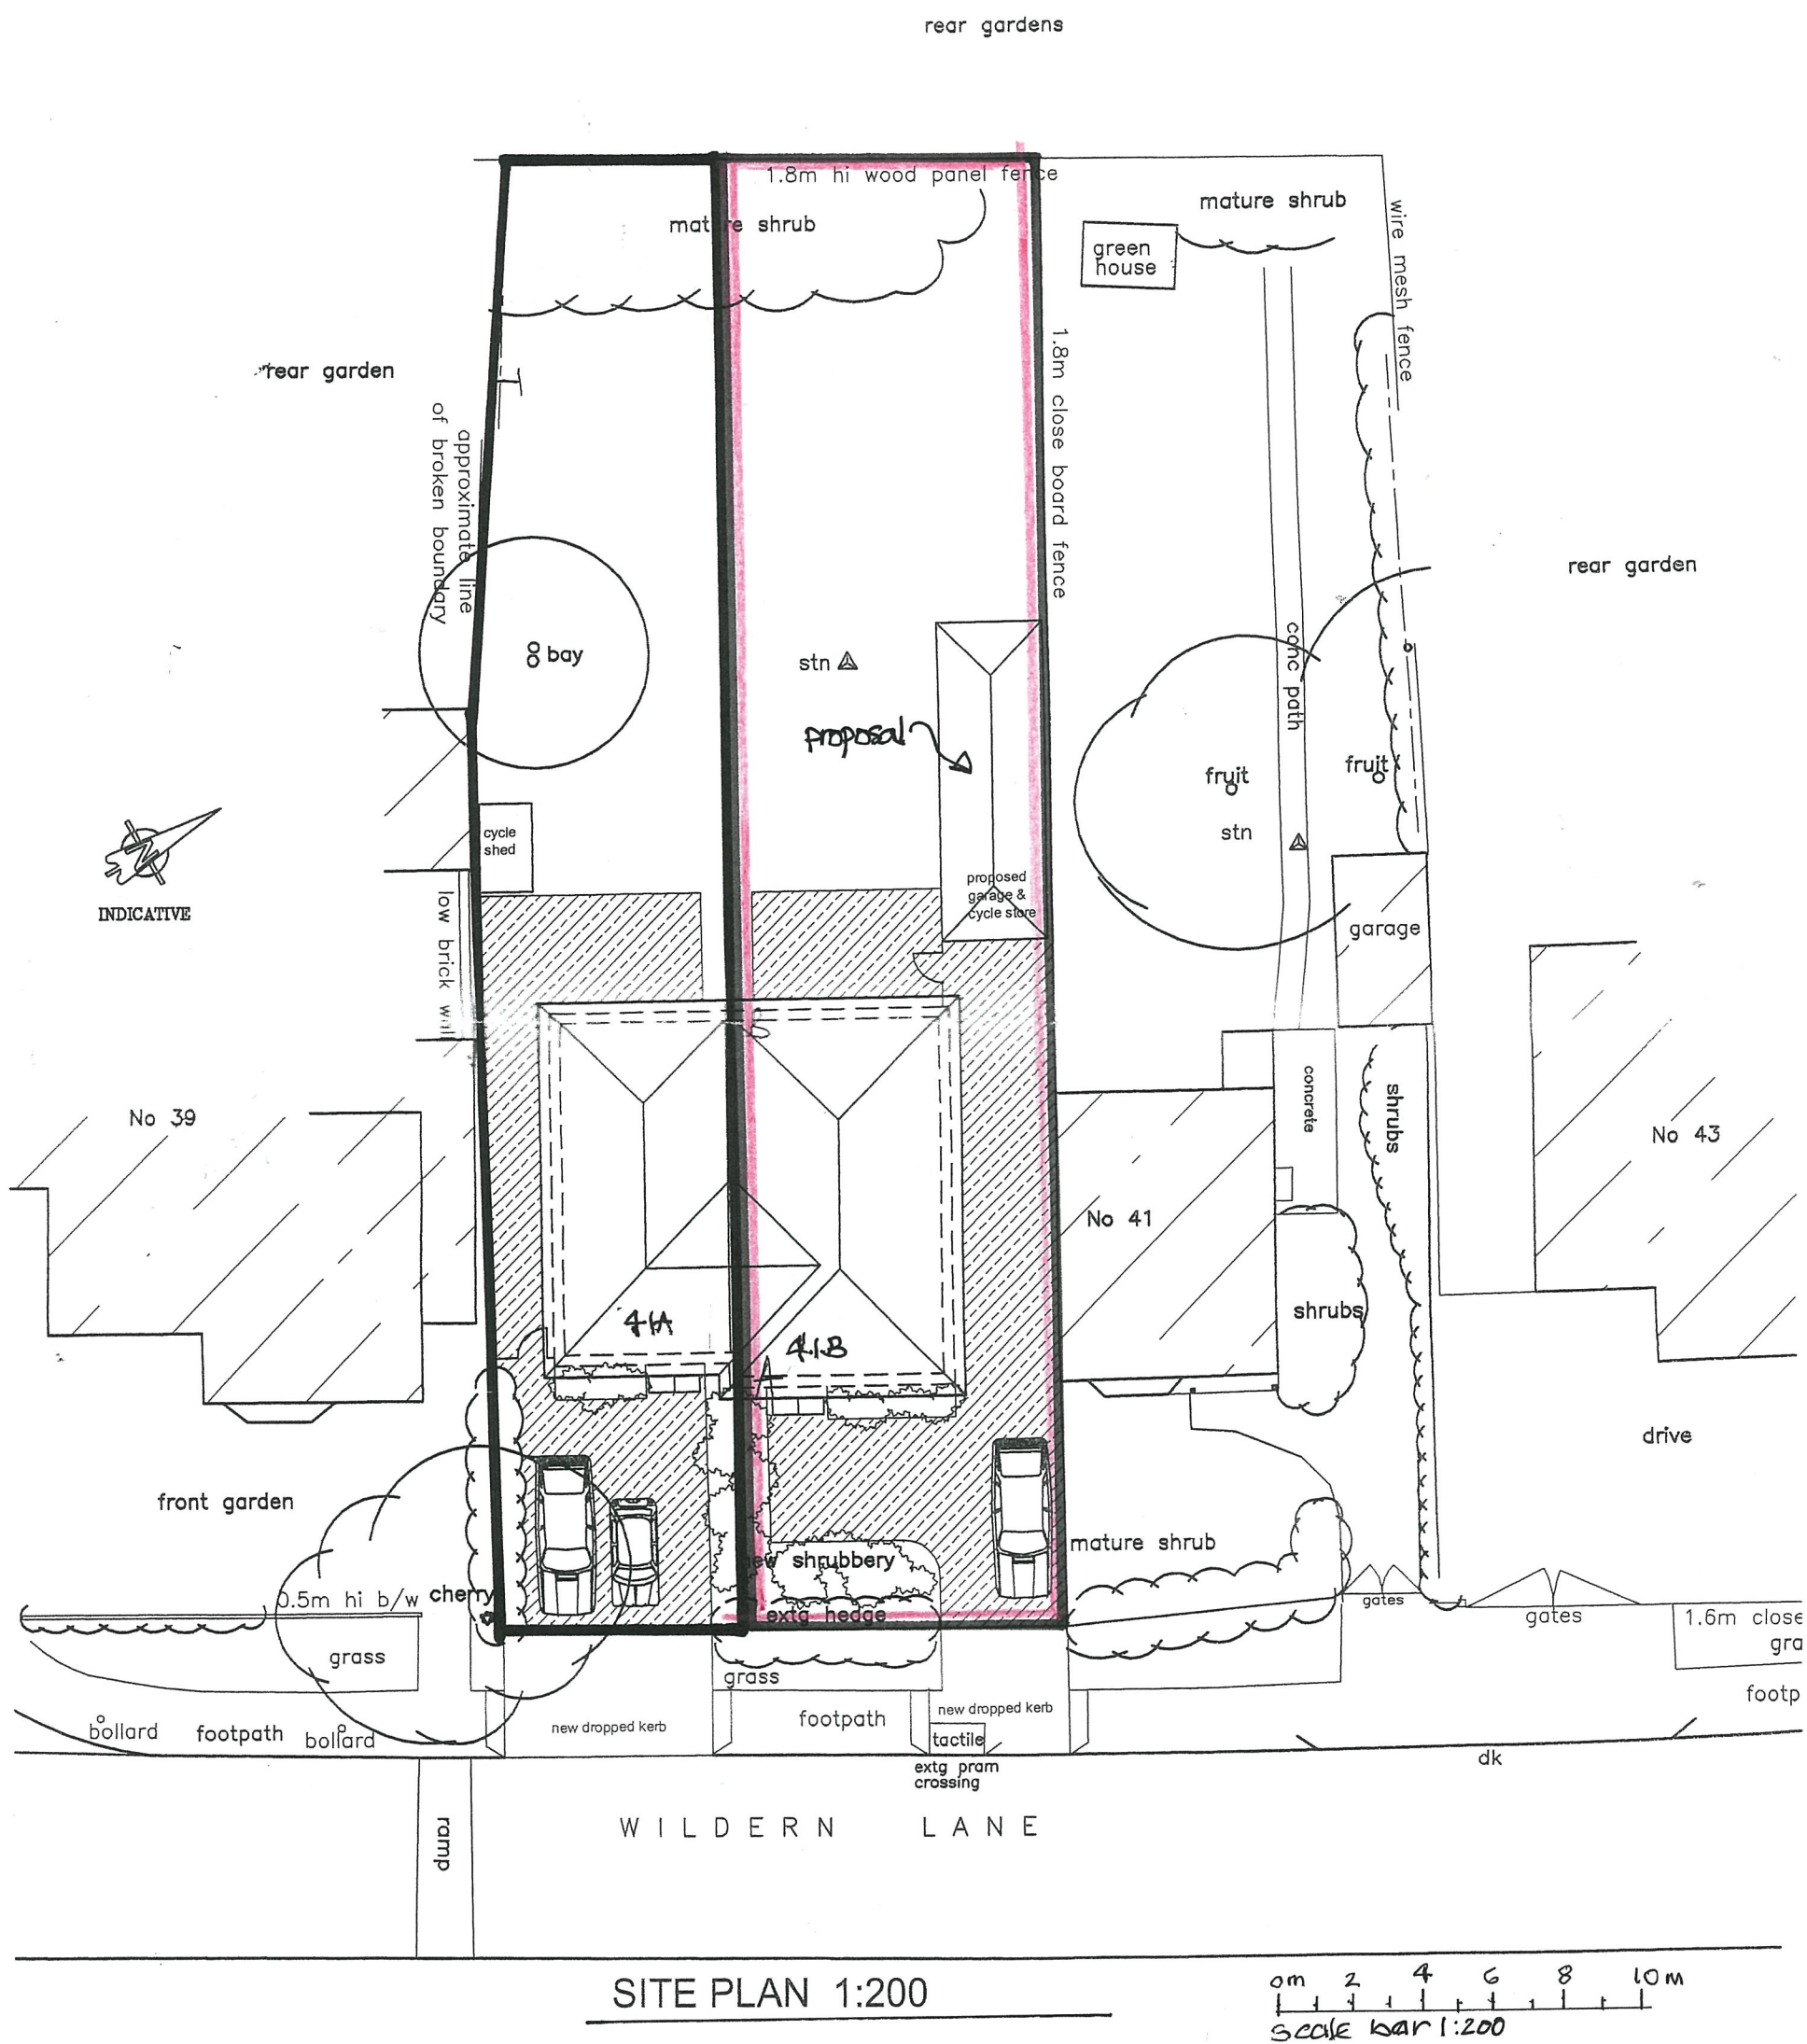

Site plan - 41B Wildern Lane Hedge End Hants SO30 4EL

Scale 1:20
drawing NP WL02