

Vallis, Charlie

Subject: RE: Plant Enquiry Ref Job No. 38284616

From: Toob@safedigs.co.uk [REDACTED]
Sent: 11 August 2025 10:49
To: Vallis, Charlie [REDACTED]
Subject: Plant Enquiry Ref Job No. 38284616

11/08/2025

LinesearchbeforeUdig ref: 38284616

Your ref: H/25/99694

Dear Sir/Madam,

Thank you for contacting us regarding equipment and apparatus operated by Toob.

I enclose a plan showing the approximate position of Toob apparatus within your area of interest. Our records indicate that network apparatus exists near to the area of your proposed works, and your attention is drawn to the attached guidance notes which state our requirements for protecting our network. Please note that a site survey has not been carried out at this stage, and therefore, if any Toob network apparatus becomes affected by your works, please contact us so that we can provide you with the necessary estimate of costs for alteration/diversion.

The information shown on this plan is given without obligation or warranty and its accuracy cannot be guaranteed. Safe digging practices in accordance with HSE publication HSG47 "Avoiding Danger from Underground Services" must be used to verify and establish the actual position of the assets before any mechanical plant is used.
<https://www.hse.gov.uk/pubns/books/hsg47.htm>

Please find enclosed a copy of our above referenced drawing, marked to show the approximate position of plant owned and operated by Toob.

You will be aware that you have a duty to ensure that no damage is caused to this equipment as a result of your proposed works. Please note that this apparatus may contain Fibre Optics and, as such, special care must be taken when excavating this area.

It should be noted that our network is being enhanced on a daily basis, therefore, to make absolutely certain no apparatus exists, we recommend you arrange for a GPR scan of the site before any excavations commence.

If you require advice in connection with your search, please contact the relevant number below.

Yours sincerely,

Toob Ltd

General Enquiries:

If you have an enquiry relating to this letter or the attached map plan, please contact us using the following information:

Telephone: 0800 368 9458

Email: diversionary.works@toob.co.uk


LinesearchbeforeUdig:

If you have an enquiry relating to the use of the LinesearchbeforeUdig website, please contact LinesearchbeforeUdig using the following information:

Telephone: 0345 437 7365

Email: enquiries@lsbud.co.uk

Website: www.lsbud.co.uk

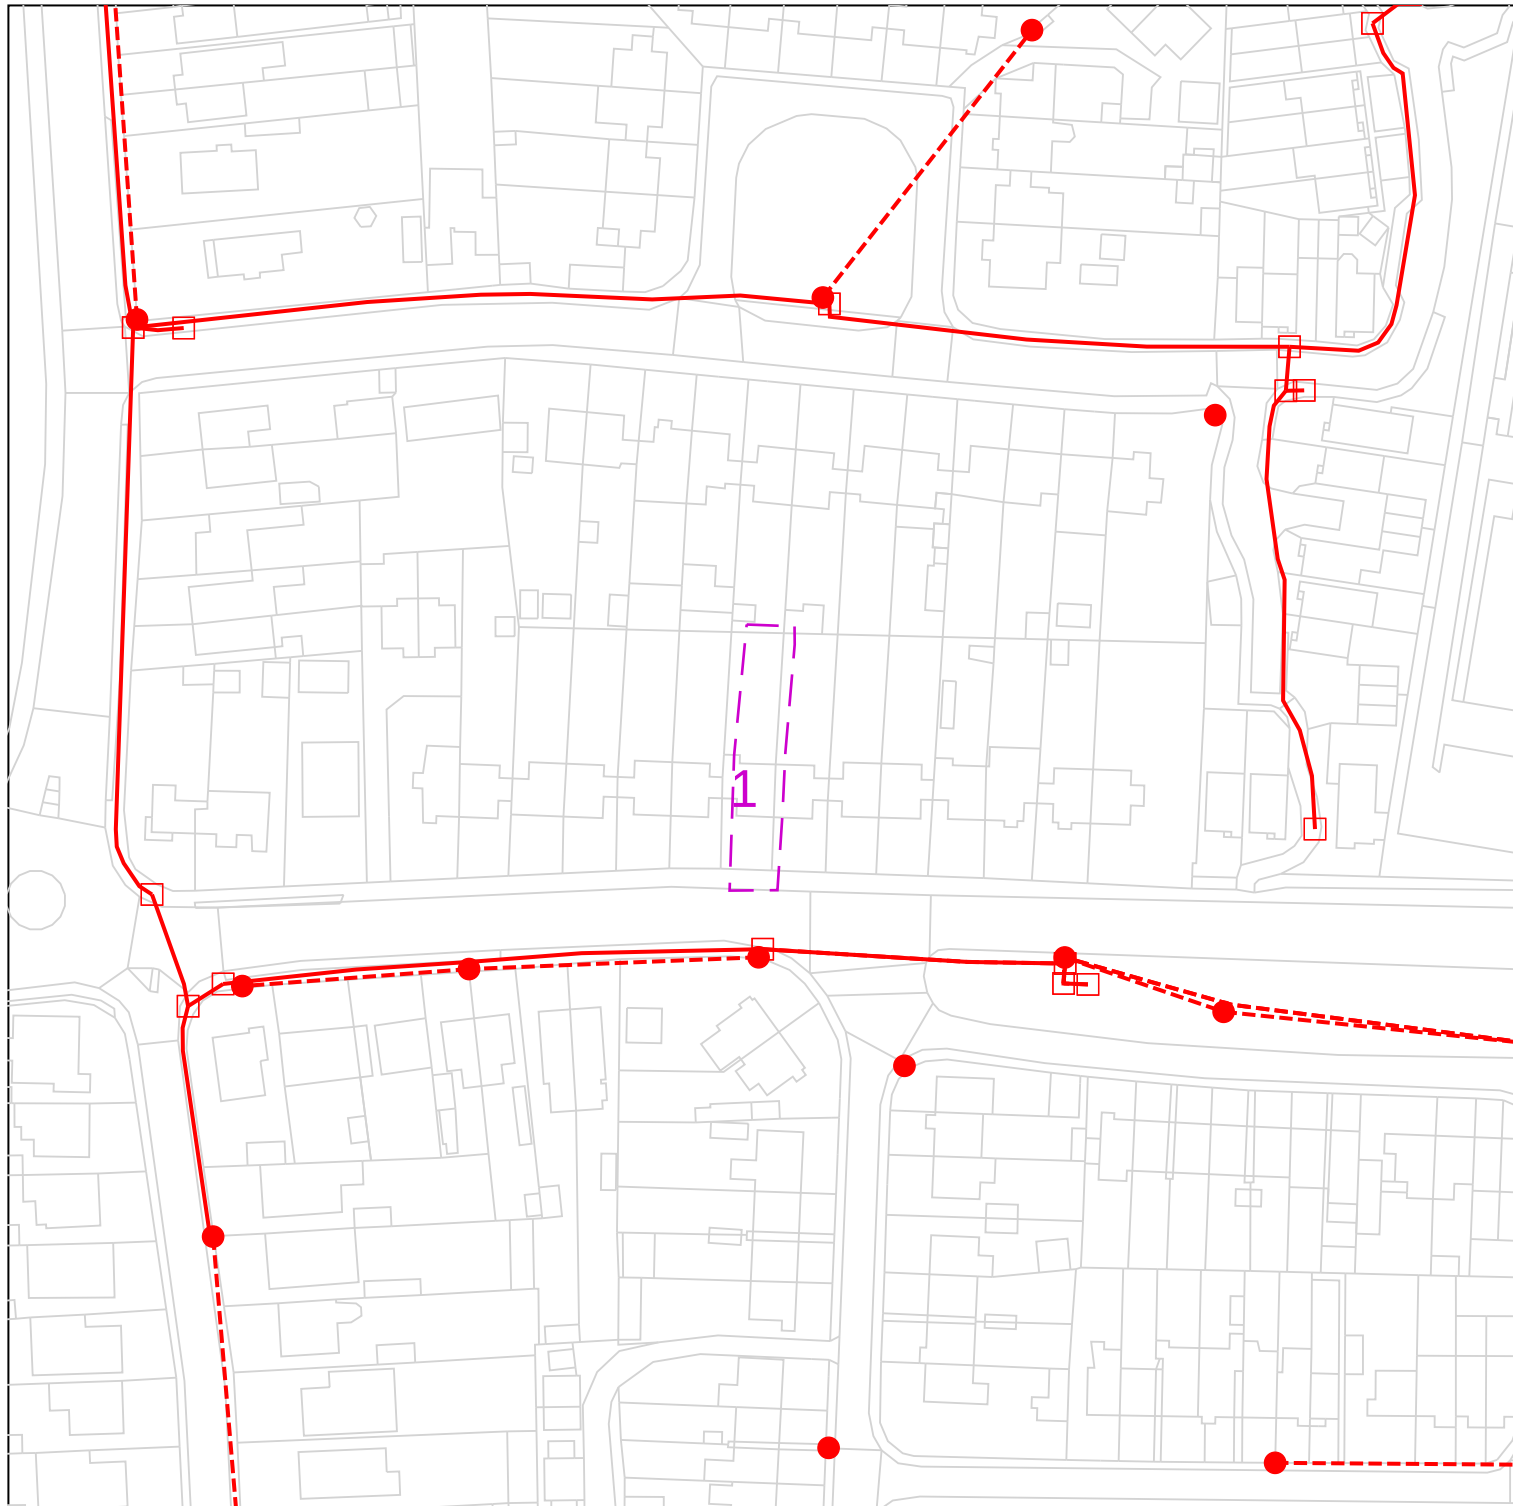

Contact Us
Email: diversionary.works@toob.co.uk

Date Requested: 11/08/2025
Job Reference: 38284616
Site Location: 444419 118204
Requested by: Mr Charlie Vallis

Your Scheme/Reference:
H/25/99694

Scale: 1:1250 (When plotted at A4)

100m Dig Sites Line: - - - - Area: - - - -

KEY

Duct		Chambers	
Fibre OH		Pole	

IMPORTANT WARNING

The information supplied is given in good faith as a guide to locating underground apparatus. Its accuracy cannot be guaranteed, nor does it include comprehensive information about the existence or location of service pipes or cables to individual premises. The responsibility for locating and avoiding damage to apparatus on site shall be that of the persons proposing to excavate in the street shall be liable to the apparatus owner and any third party who may be affected in any way for any loss or damage caused by their failure to do so.

IF IN DOUBT PLEASE ASK! PHONE: 023 9206 5562

Crown Copyright © - Reproduced by permission of Ordnance Survey on behalf of HMSO. and database right 2025. All rights reserved.
Ordnance Survey License number 0100060453.