


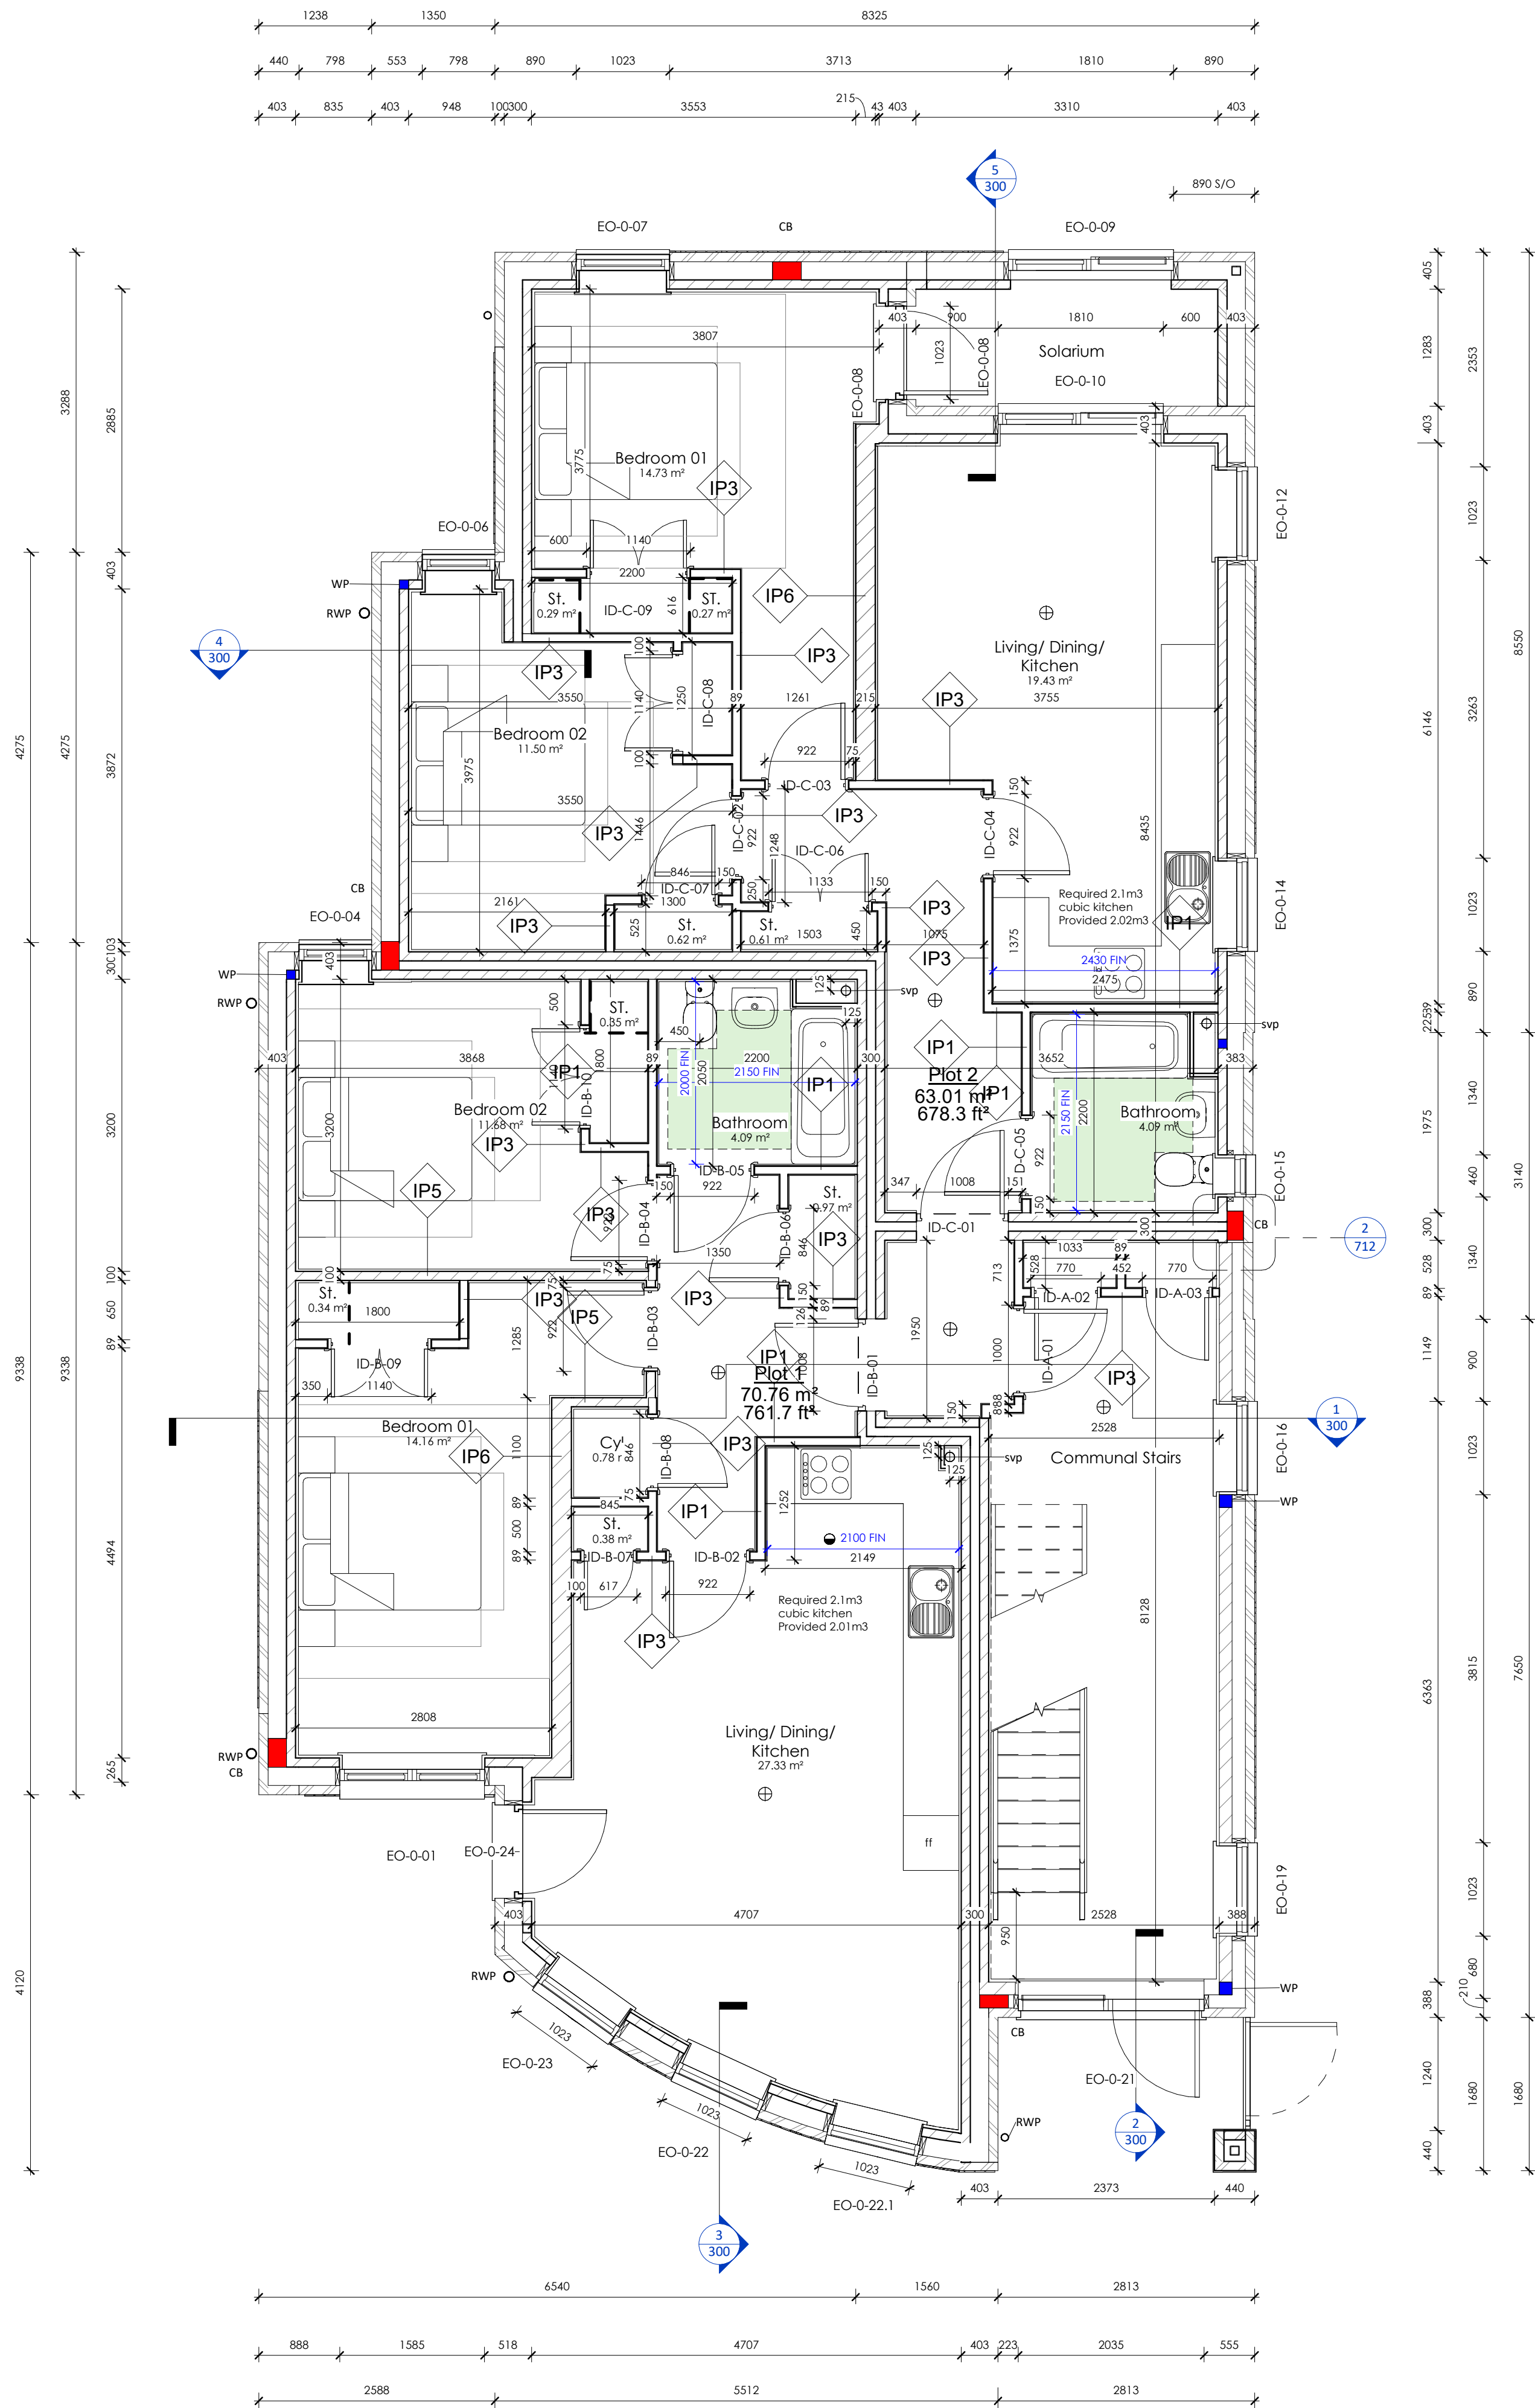

- GENERAL NOTES:
- This drawing is the copyright of KSA Ltd and may not be copied, altered or reproduced in any form or passed on to a third party without written consent, if in doubt ASK.
 - This drawing has been produced exclusively for this project, and cannot be used for any other purpose.
 - The drawing reflects current standards and legislation agreed for this project at the time of original issue.
 - All dimensions are in millimetres and all levels are in meters.itects, structural engineers, mechanical & electrical engineers and specialists drawings / specifications.
 - Any discrepancies in dimensions or details between the various drawings should be reported immediately.
 - All dimensions are in millimetres and all levels are in meters.
 - Do not scale from this drawing, if in doubt ASK.

LEGEND

WP ■ Wind Post - Refer to S.E. drawing for size

CB ■ Sleeved Cavity Barrier

○ Rainwater pipe

◆ 50mm stub stack (MVHR / Boiler)

● Soil pipe

mj | Movement joint

FF Fridge Freezer

ee Emergency Egress

Loft hatch - approx 562mm x 726mm TBC

1:37 - 2m Skelling Zone

NOTES:

- All wall setting out dimensions taken from face of blockwork.
- Refer to M&E / Civil Engineer drawings for setting out of drainage runs and manholes
- Refer to Opening Schedule for emergency egress

For clarity of information insulation has been removed please see drawing 700 for more information.

E	24.09.25	Revised Structural openings and removal of windows	HC	SS
D	05.09.25	Revised floor plans to add Plot numbers and tag internal wall types	HC	SS
C	09.01.24	Revised Floor plans to capture Cavity barrier locations	HC	SS
B	10.10.23	Revised Floors Plans capturing storage and solarium	HC	SS
A	07.08.23	WORKING PROGRESS	HC	SS

Rev	Date	Description	Drwn	Chkd
-----	------	-------------	------	------



Client
DOSWELL PROJECTS

Project
HANNS WAY
Hanns Way
Eastleigh
SO50 SNP

Drawing Title
Ground Floor Plans - Level 00

Suitability Status
S2 - SUITABLE FOR INFORMATION

Scale
1 : 50 @ A1

Document Ref.	Revision	Drawn By
1291-KSA-XX-00-DR-A-200	E	HC