

! CDM 2015 - RESIDUAL RISKS !

In preparing the designs illustrated by this drawing we have fulfilled our duties in the role of Designer as defined in the Construction Design and Management Regulations 2015. We have undertaken a full Hazard Identification and Risk Analysis and have designed out any special risks associated with the work, so that as far as possible there are no residual risks.

NOTE: Residual risks are defined as those risks arising from identified hazards which cannot be designed-out, and which a competent and experienced building contractor is unlikely to encounter during normal construction activities. Ordinary risks arising from normal construction operations have not been included.

Where hazards have been identified, the risks from which it has not been possible to eliminate during the design process, these are indicated on the drawing. It will be the responsibility of the Principal Contractor to develop Safe Systems of Work and/or Method Statements to minimise any risks associated with such hazards.

NOTES

Legend

- Existing Public SW Sewer
- Existing Public FW Sewer
- Proposed SW Sewer
- Proposed FW Sewer
- Cellular Storage
- Permeable Paving
- Permeable Paving Outlet/Difuser
- Control Chamber
- Private Storm Drainage
- Private Foul Drainage

16.10.25	SWF	MINOR UPDATE TO DRIVEWAY	EG	TB	P04
22.07.25	SWF	FOUL OUTFALL AMENDED.	EG	TB	P03
17.07.25	SWF	UPDATED IN ACCORDANCE WITH CLIENTS COMMENTS.	EG	TB	P02
16.07.25	SWF	FIRST ISSUE.	EG	TB	P01
Date	By	Revision	QA'D	Chk'd	Ref

Status S2 – FOR INFORMATION

Cowan Consultancy
STRUCTURAL, CIVIL AND BUILDING CONSULTANTS
3 Turnberry House
4400 Parkway
Whiteley
Fareham
Hampshire
PO15 7FJ

Also at:
Landguard Manor
Landguard Manor Road
Shanklin
Isle of Wight
PO37 7JB


Tel: 01489 577488
Fax: 01489 579873
consultants@cowanconsult.co.uk
www.cowanconsult.co.uk

Client —

Project COCKPITS FARM, FAIROAK

Title DRAINAGE LAYOUTS
SHEET 2

Date	16.07.25	Scale	1:200	Dwg. No.	
Drawn	SWF	Chk'd	EG	QA'D	TB
					/202 P04

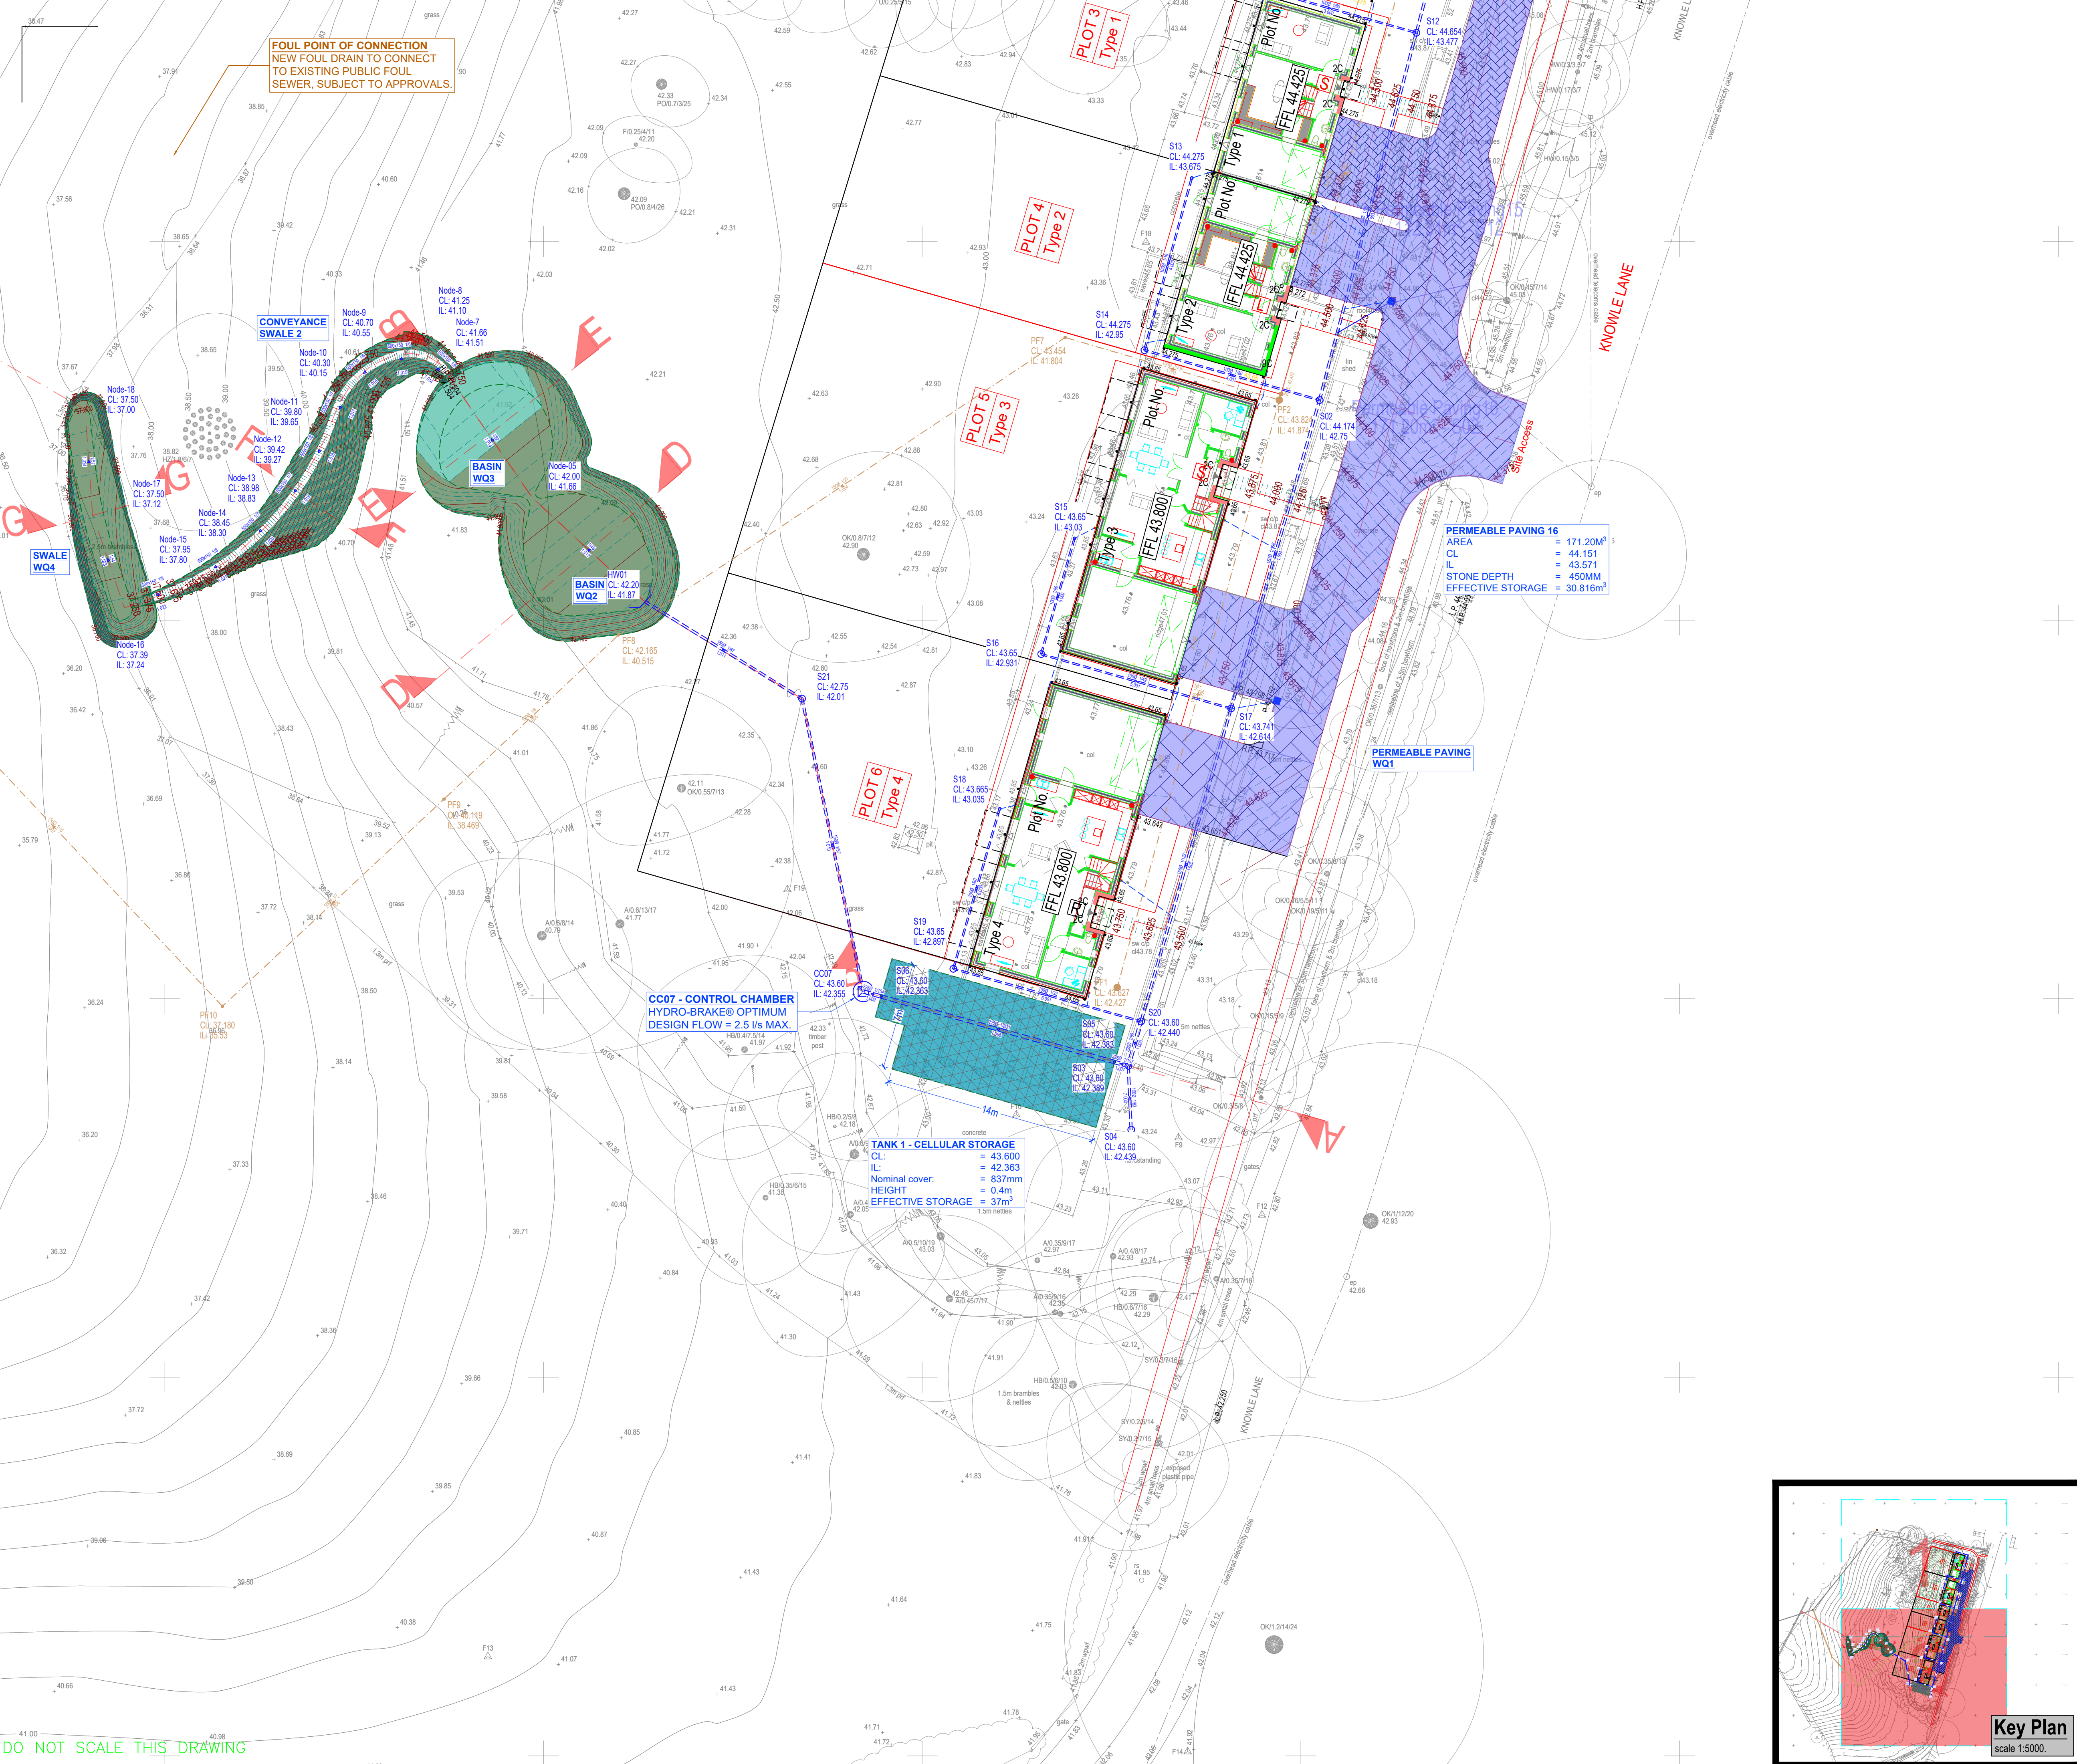

DO NOT SCALE THIS DRAWING

